




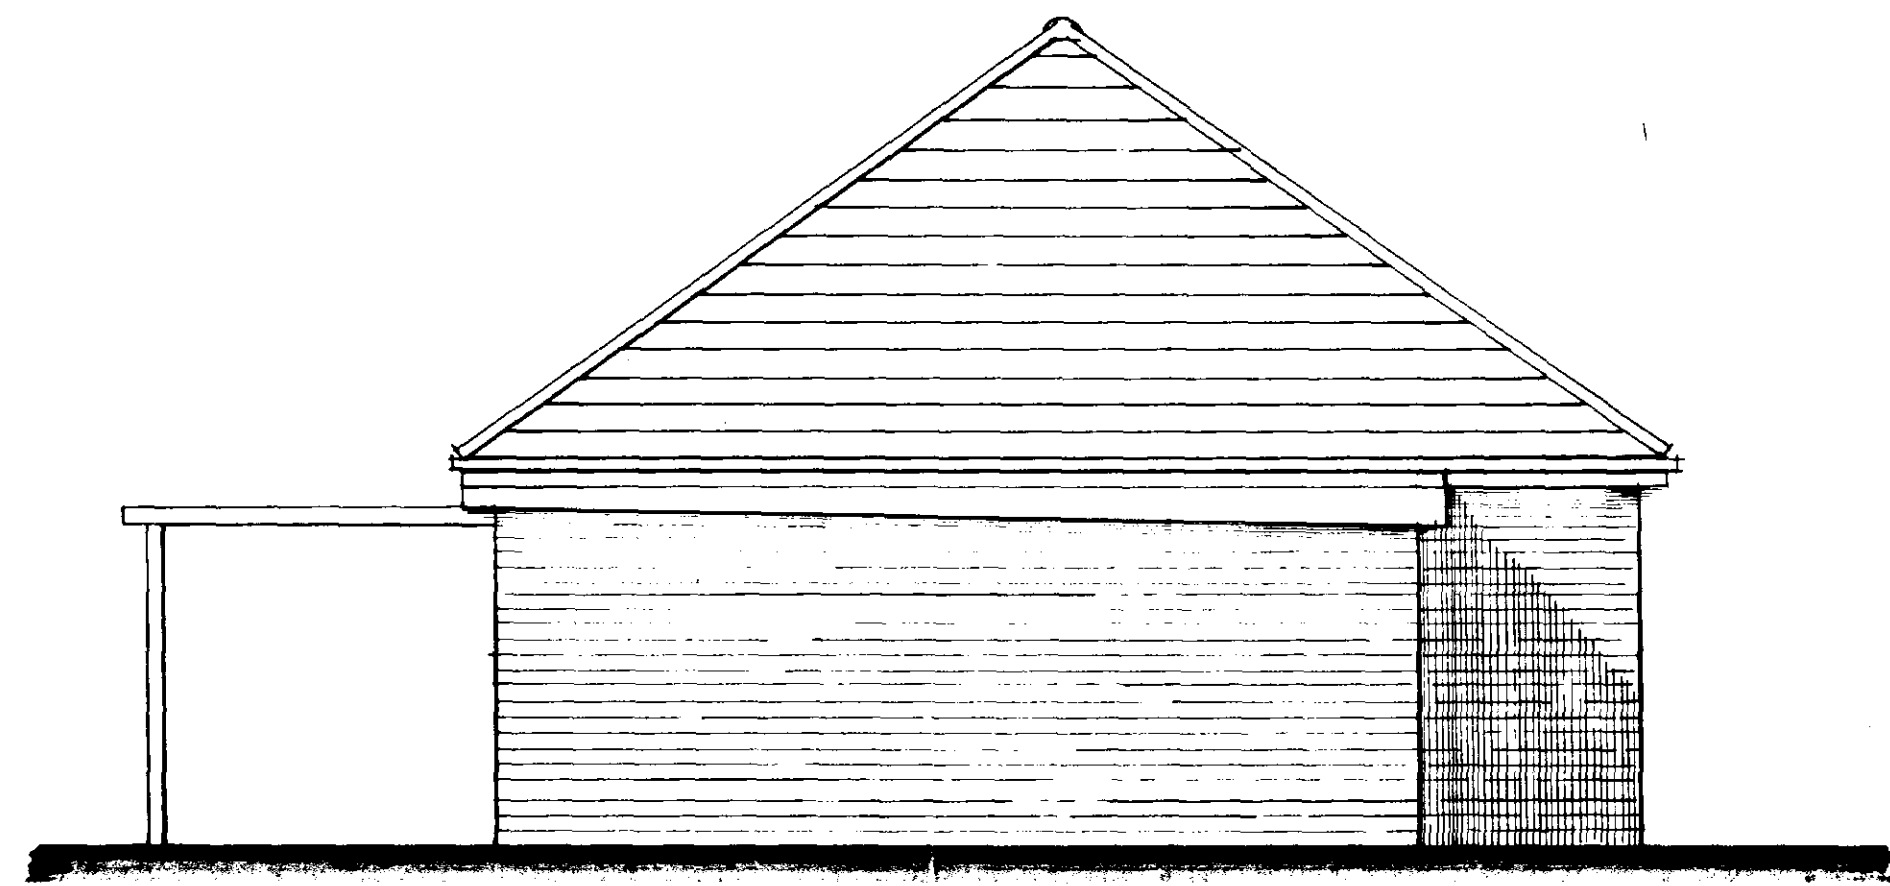


NORTH ELEVATION

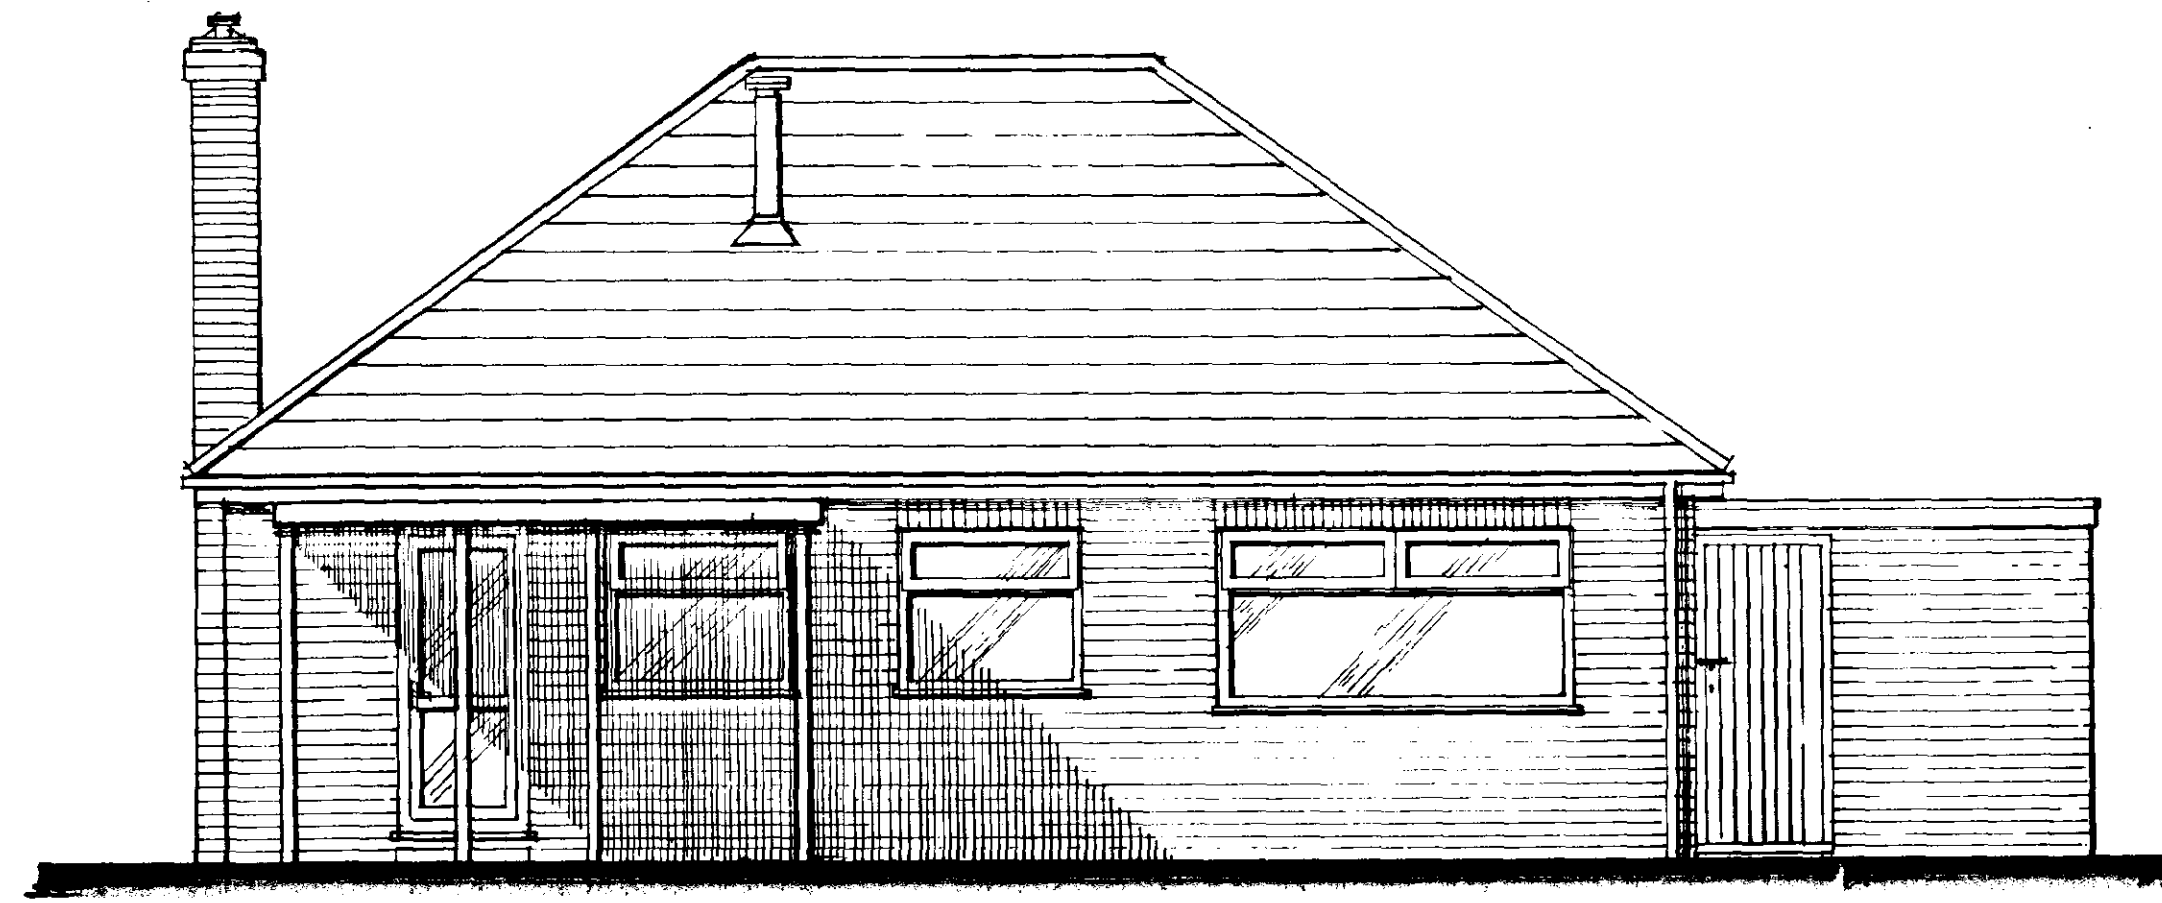


WEST ELEVATION

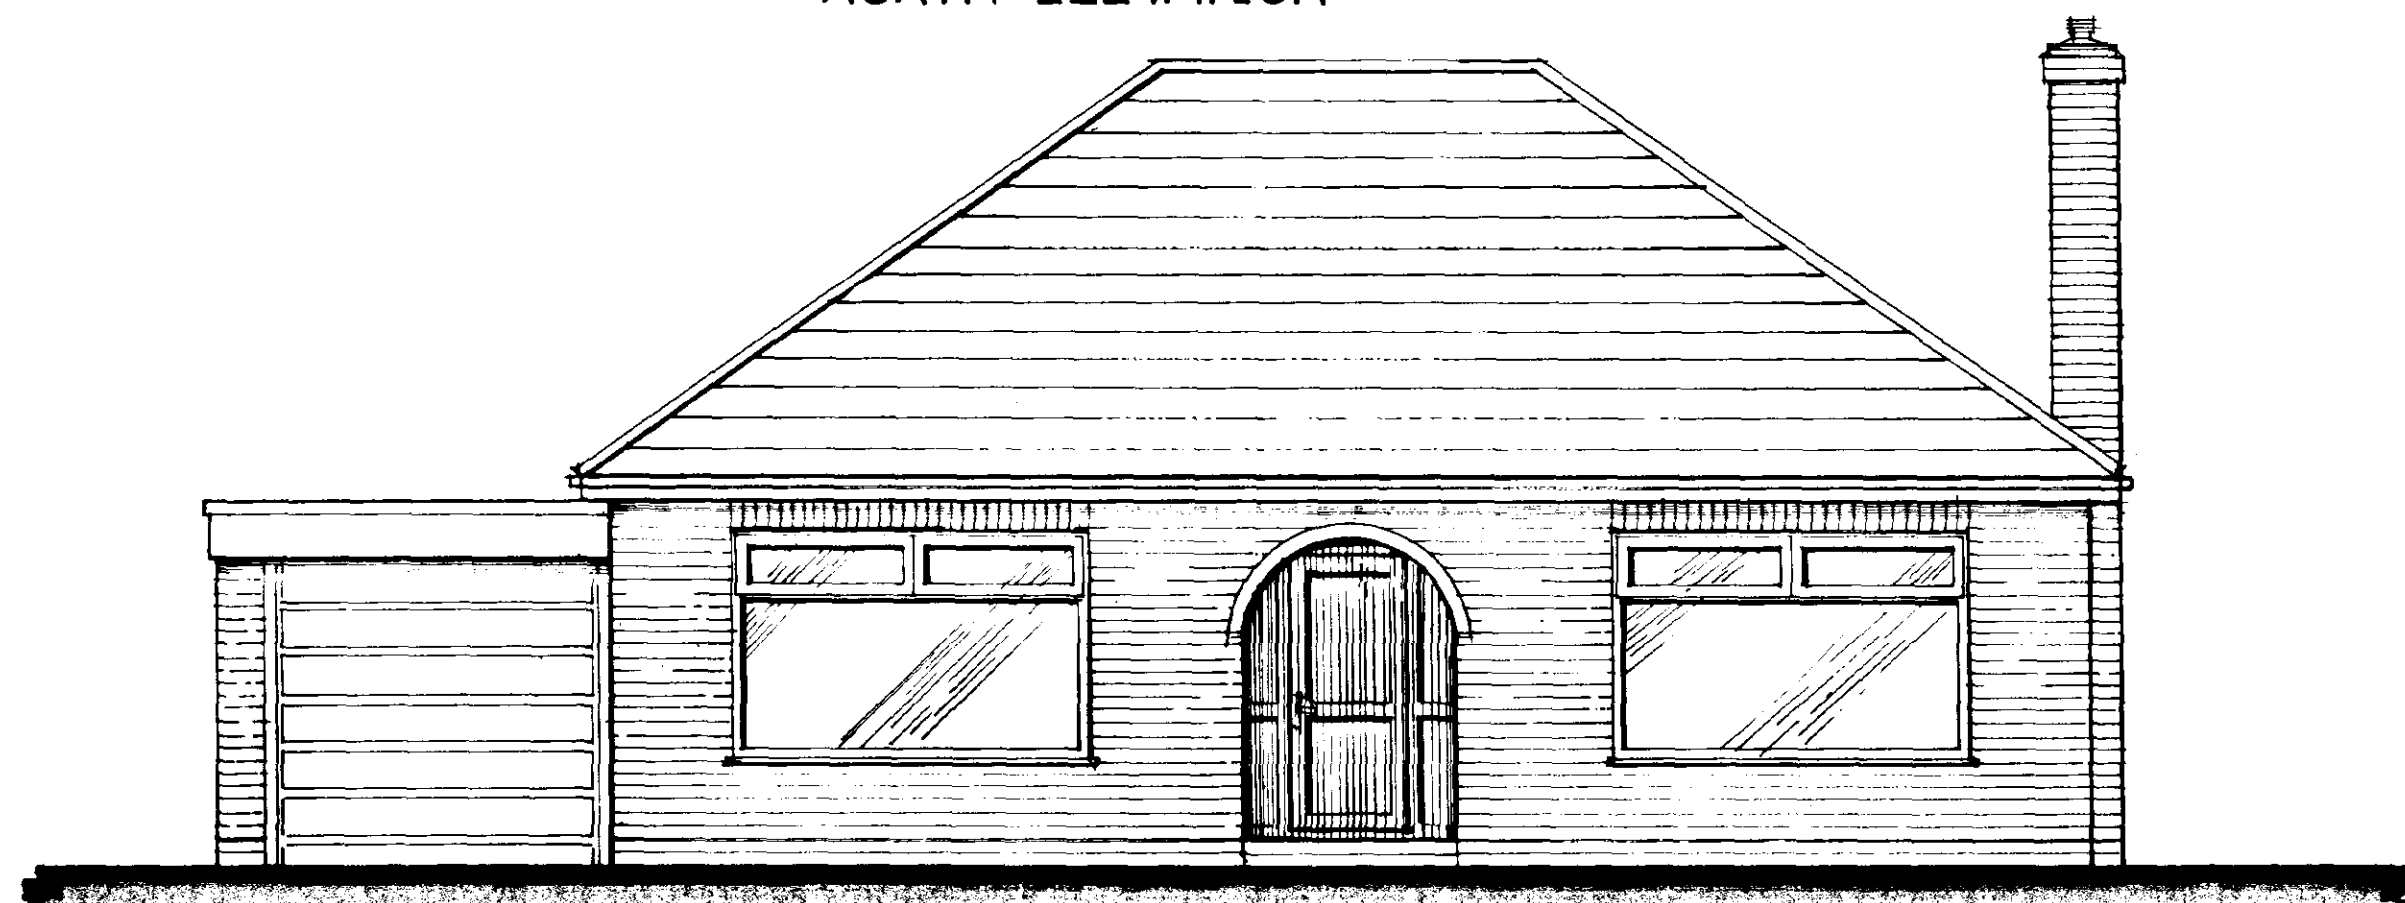

EAST ELEVATION

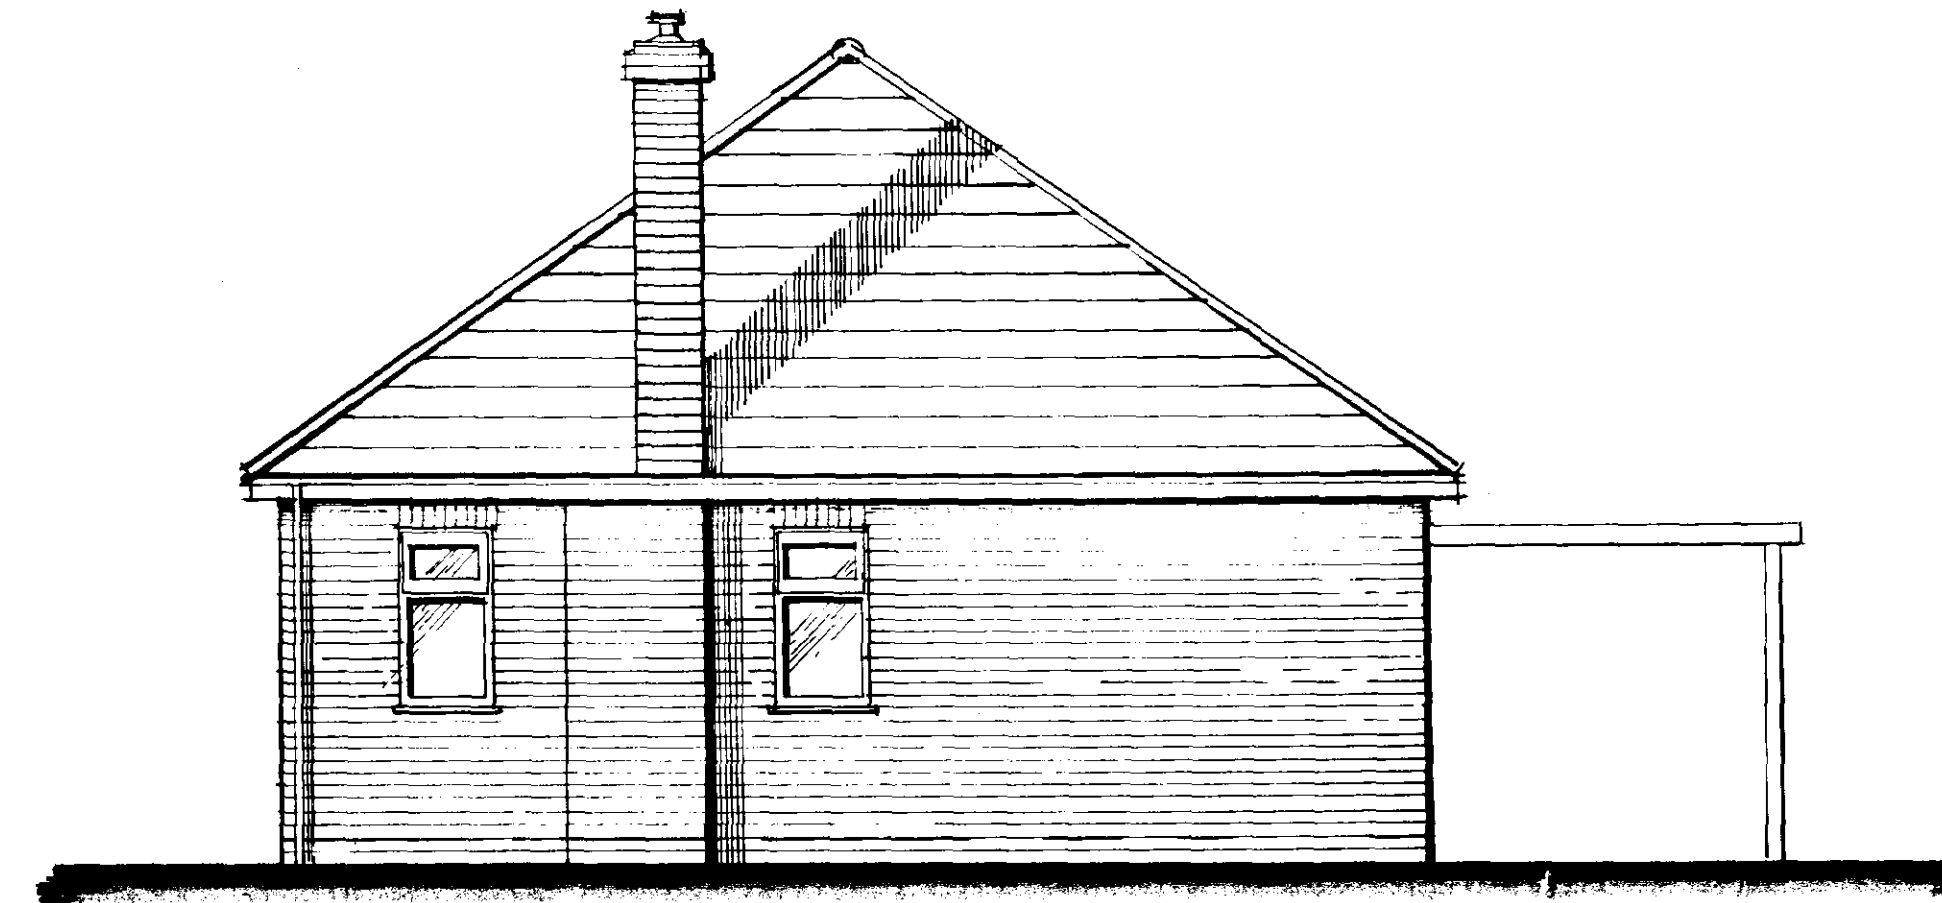

SOUTH ELEVATION

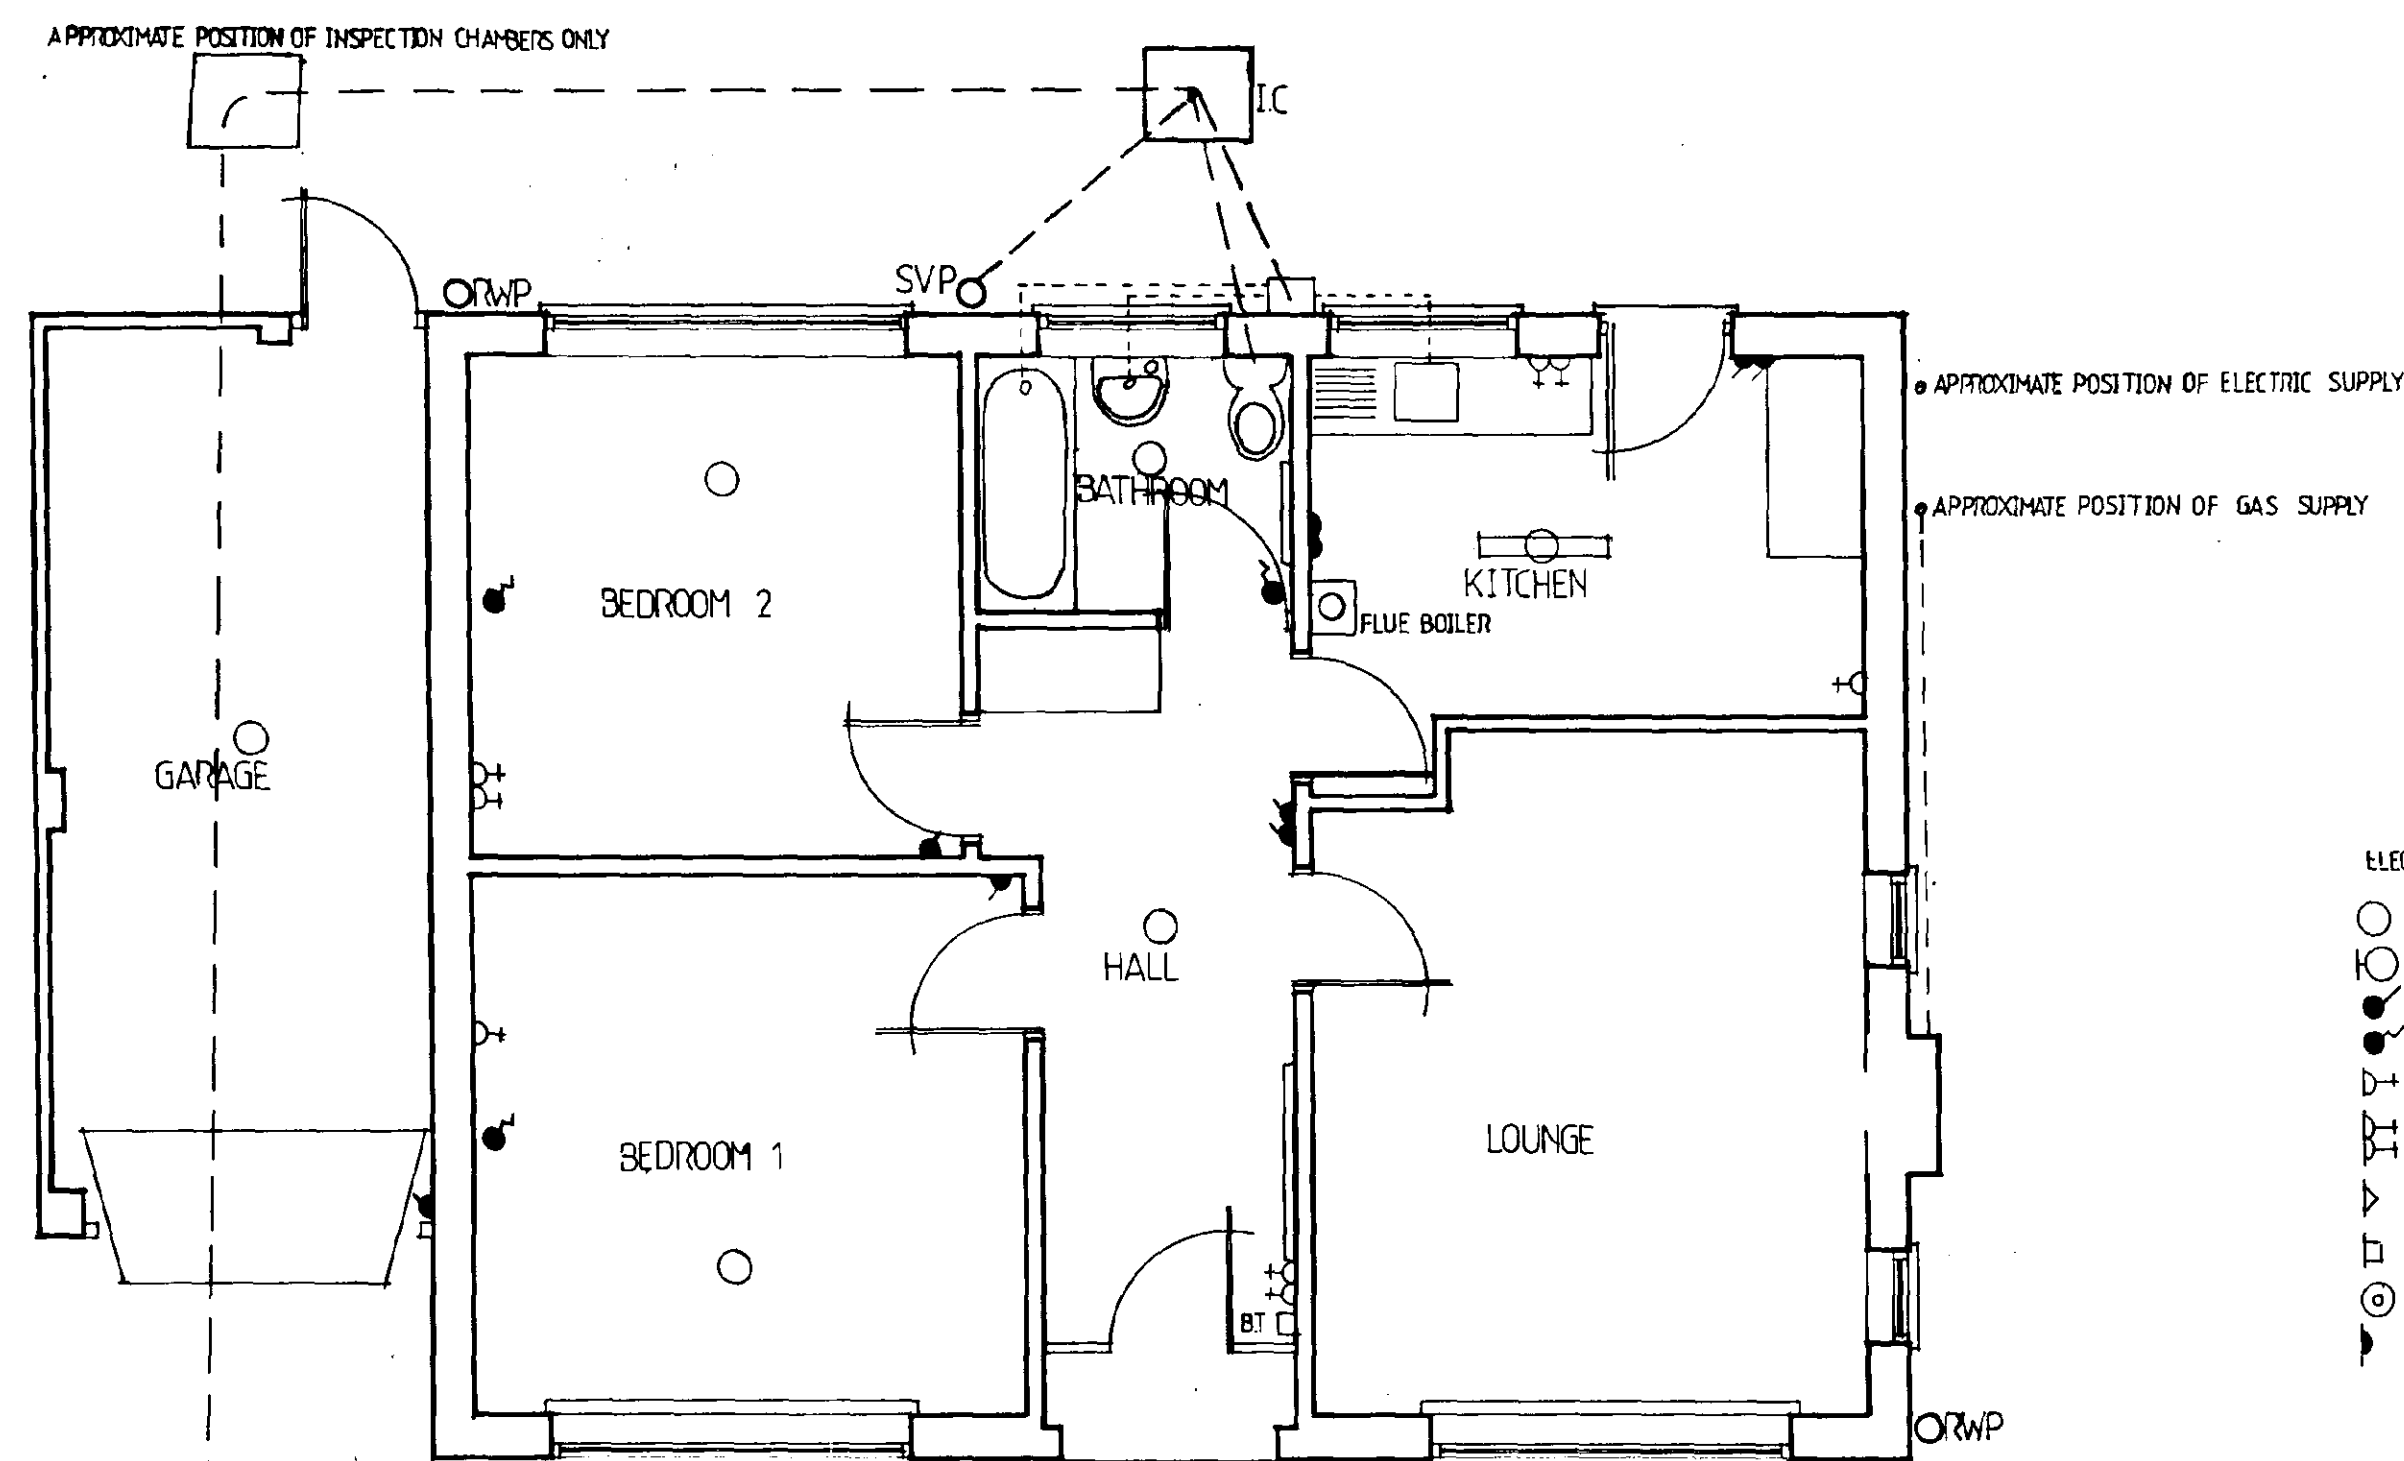

FLOOR PLAN (scale 1:50)

- ELECTRICAL SYMBOLS KEY
- CEILING LIGHT POINT
 - WALL LIGHT POINT
 - ONE WAY SWITCH
 - CEILING PULL SWITCH
 - 13 AMP SINGLE SWITCHED SOCKET
 - 13 AMP DOUBLE SWITCHED SOCKET
 - TV ARIEL OUTLET
 - TELEPHONE OUTLET
 - SMOKE DETECTORS
 - 13 AMP FUSED SPUR OUTLET

notes

Do not scale from this drawing

This drawing is copyright and may not be altered, traced, photographed or used for any purpose other than that for which it is issued without permission from John D Lynch Partnership.

The details and information shown herein relating to existing underground drains, main services, cables, etc., and existing structural details, are as obtained by normal survey observation methods, by reference to available records and by enquiry at Local Authorities and Public Service Undertakers.

Although all reasonable effort has been made, no guarantee can be made or given for the completeness or accuracy of this information.

Specific care should be taken when excavating and request should be made for positive information relating to special circumstances.

revision date

DETERMINED
PLAN

SOUTH HOLLAND DC
HOUSING & PLANNING
- 3 MAR 2000

26/00

JOHN D LYNCH
partnership
CHARTERED
ARCHITECTS

project / drawing
SURVEY DRAWING OF BUNGALOW AT 63 PARK
AVENUE, SPALDING, FOR MR AND MRS
BARNES.

FLOOR PLAN AND ELEVATION DRAWINGS.

scale	date	drawn
1:50	FEB 00	KML
project no. 1477		drawing no. AS/1
revisions		

NOTES


Do not scale from this drawing

This drawing is copyright and may not be altered, traced, photographed or used for any purpose other than that for which it is issued without permission from John D Lynch Partnership


revision	date
Window added to study	2/3/00



EAST ELEVATION

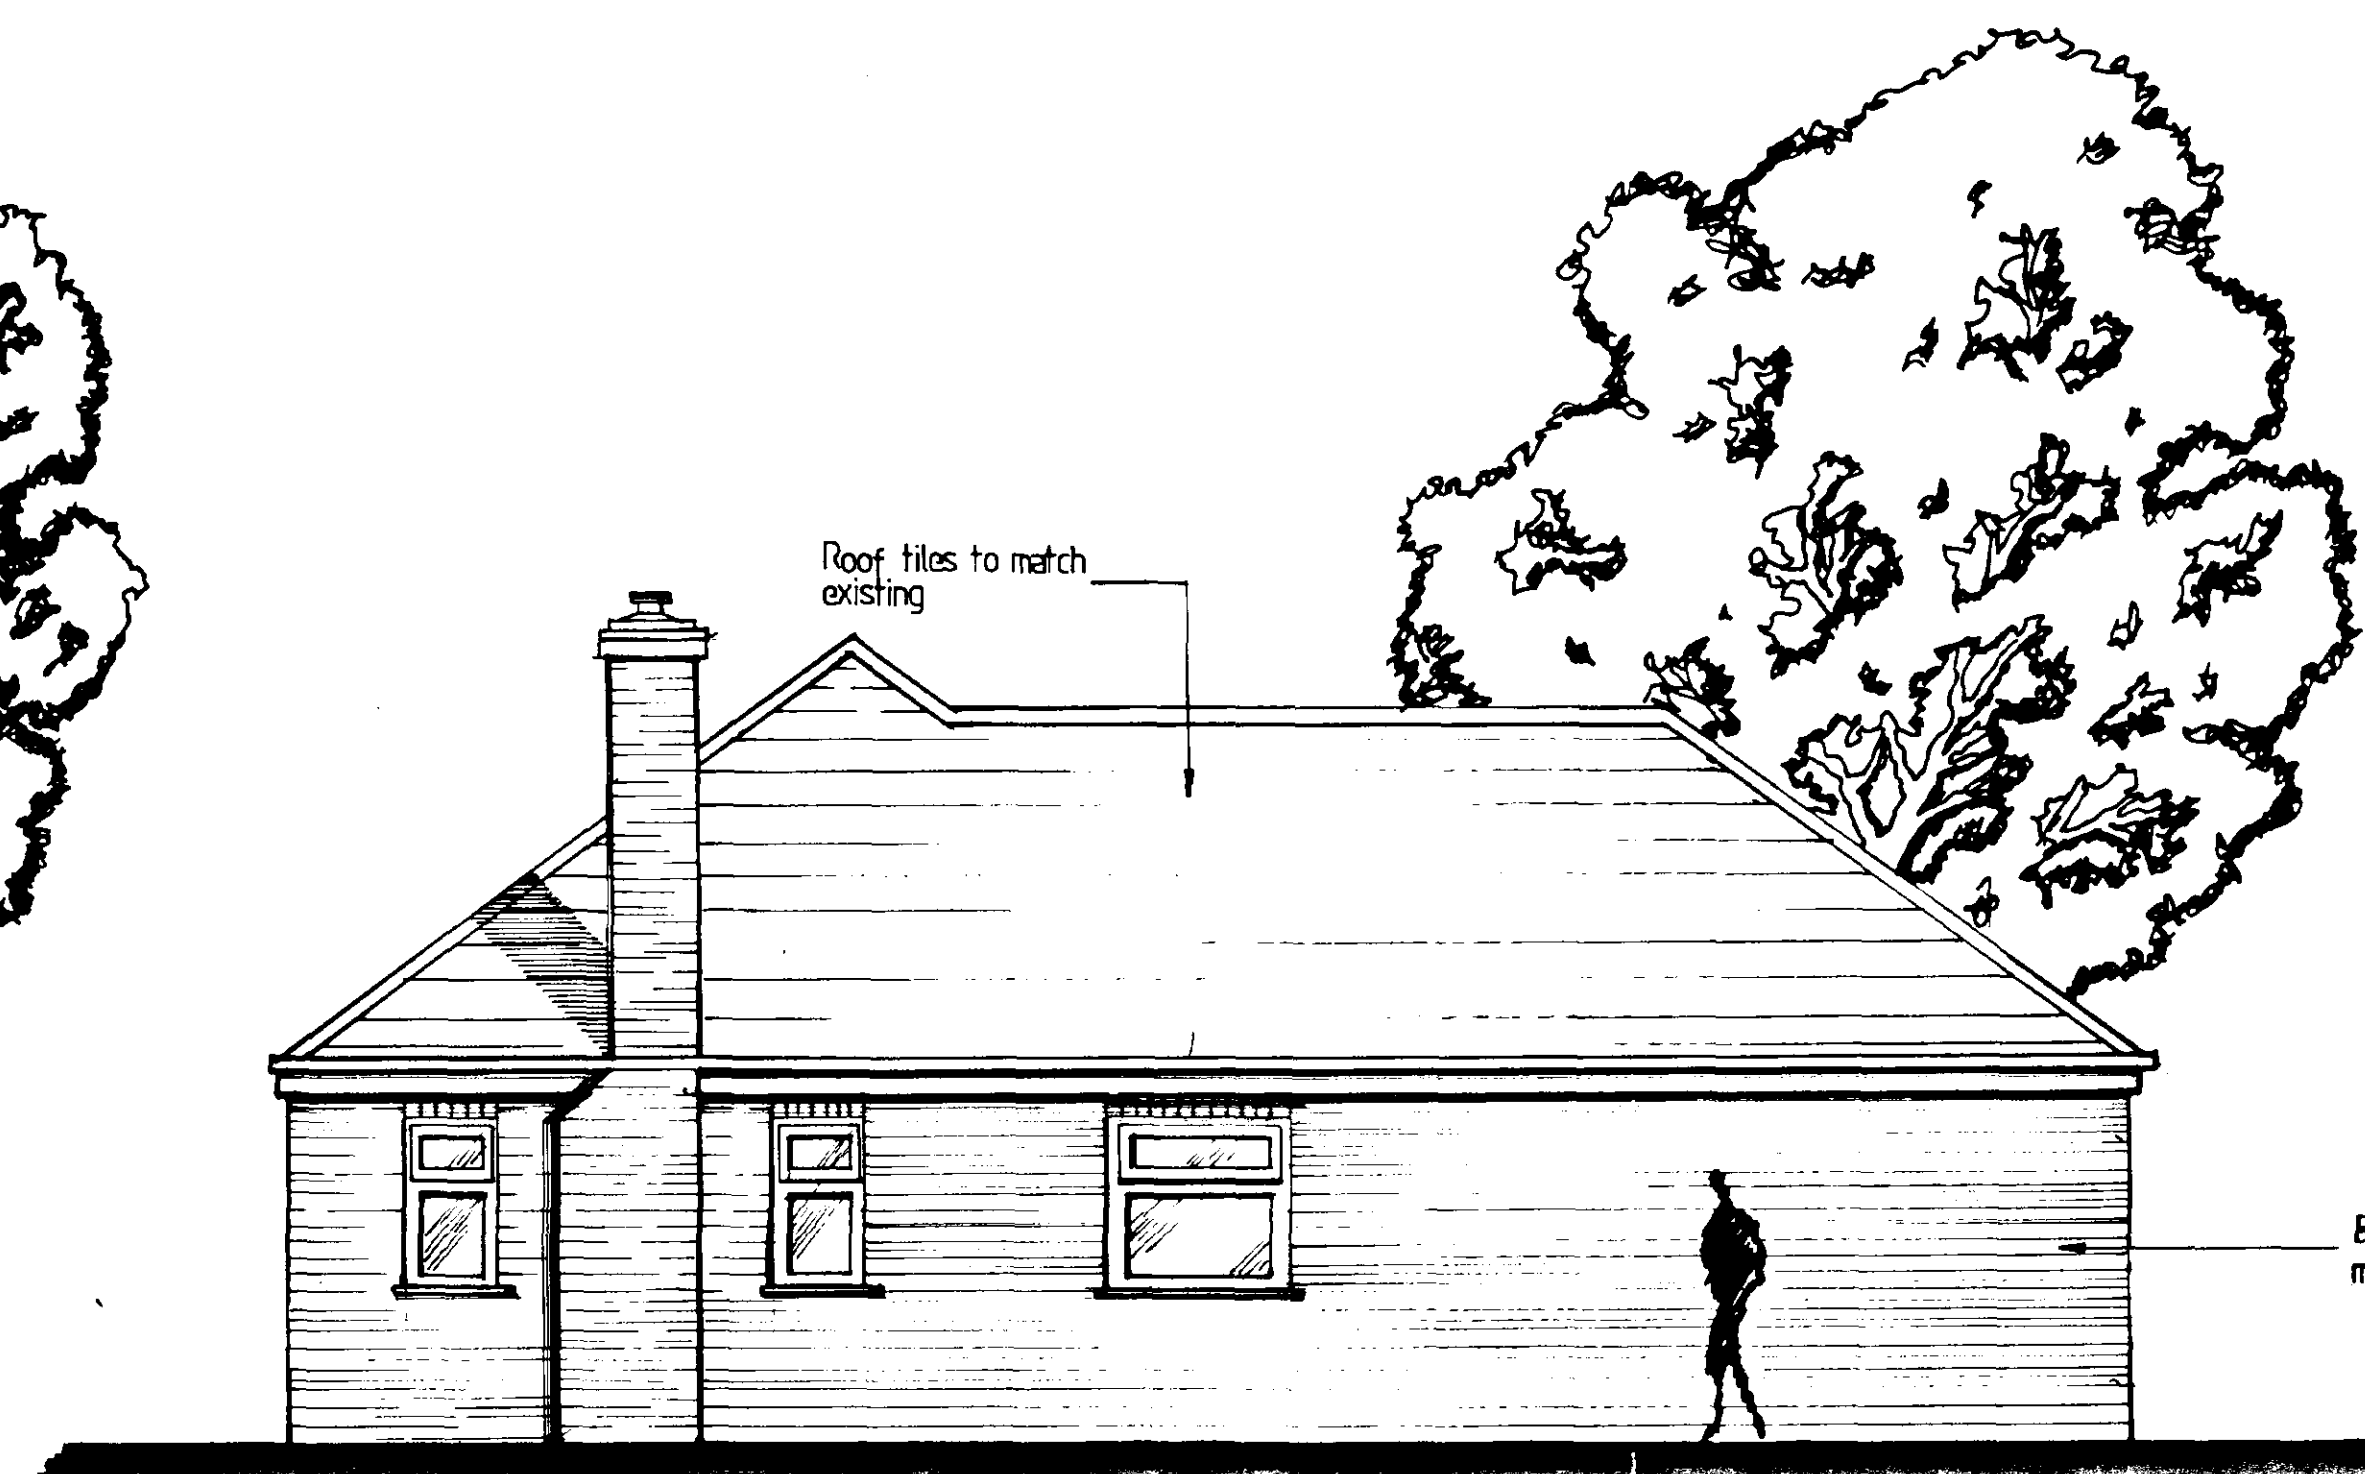

SOUTH ELEVATION

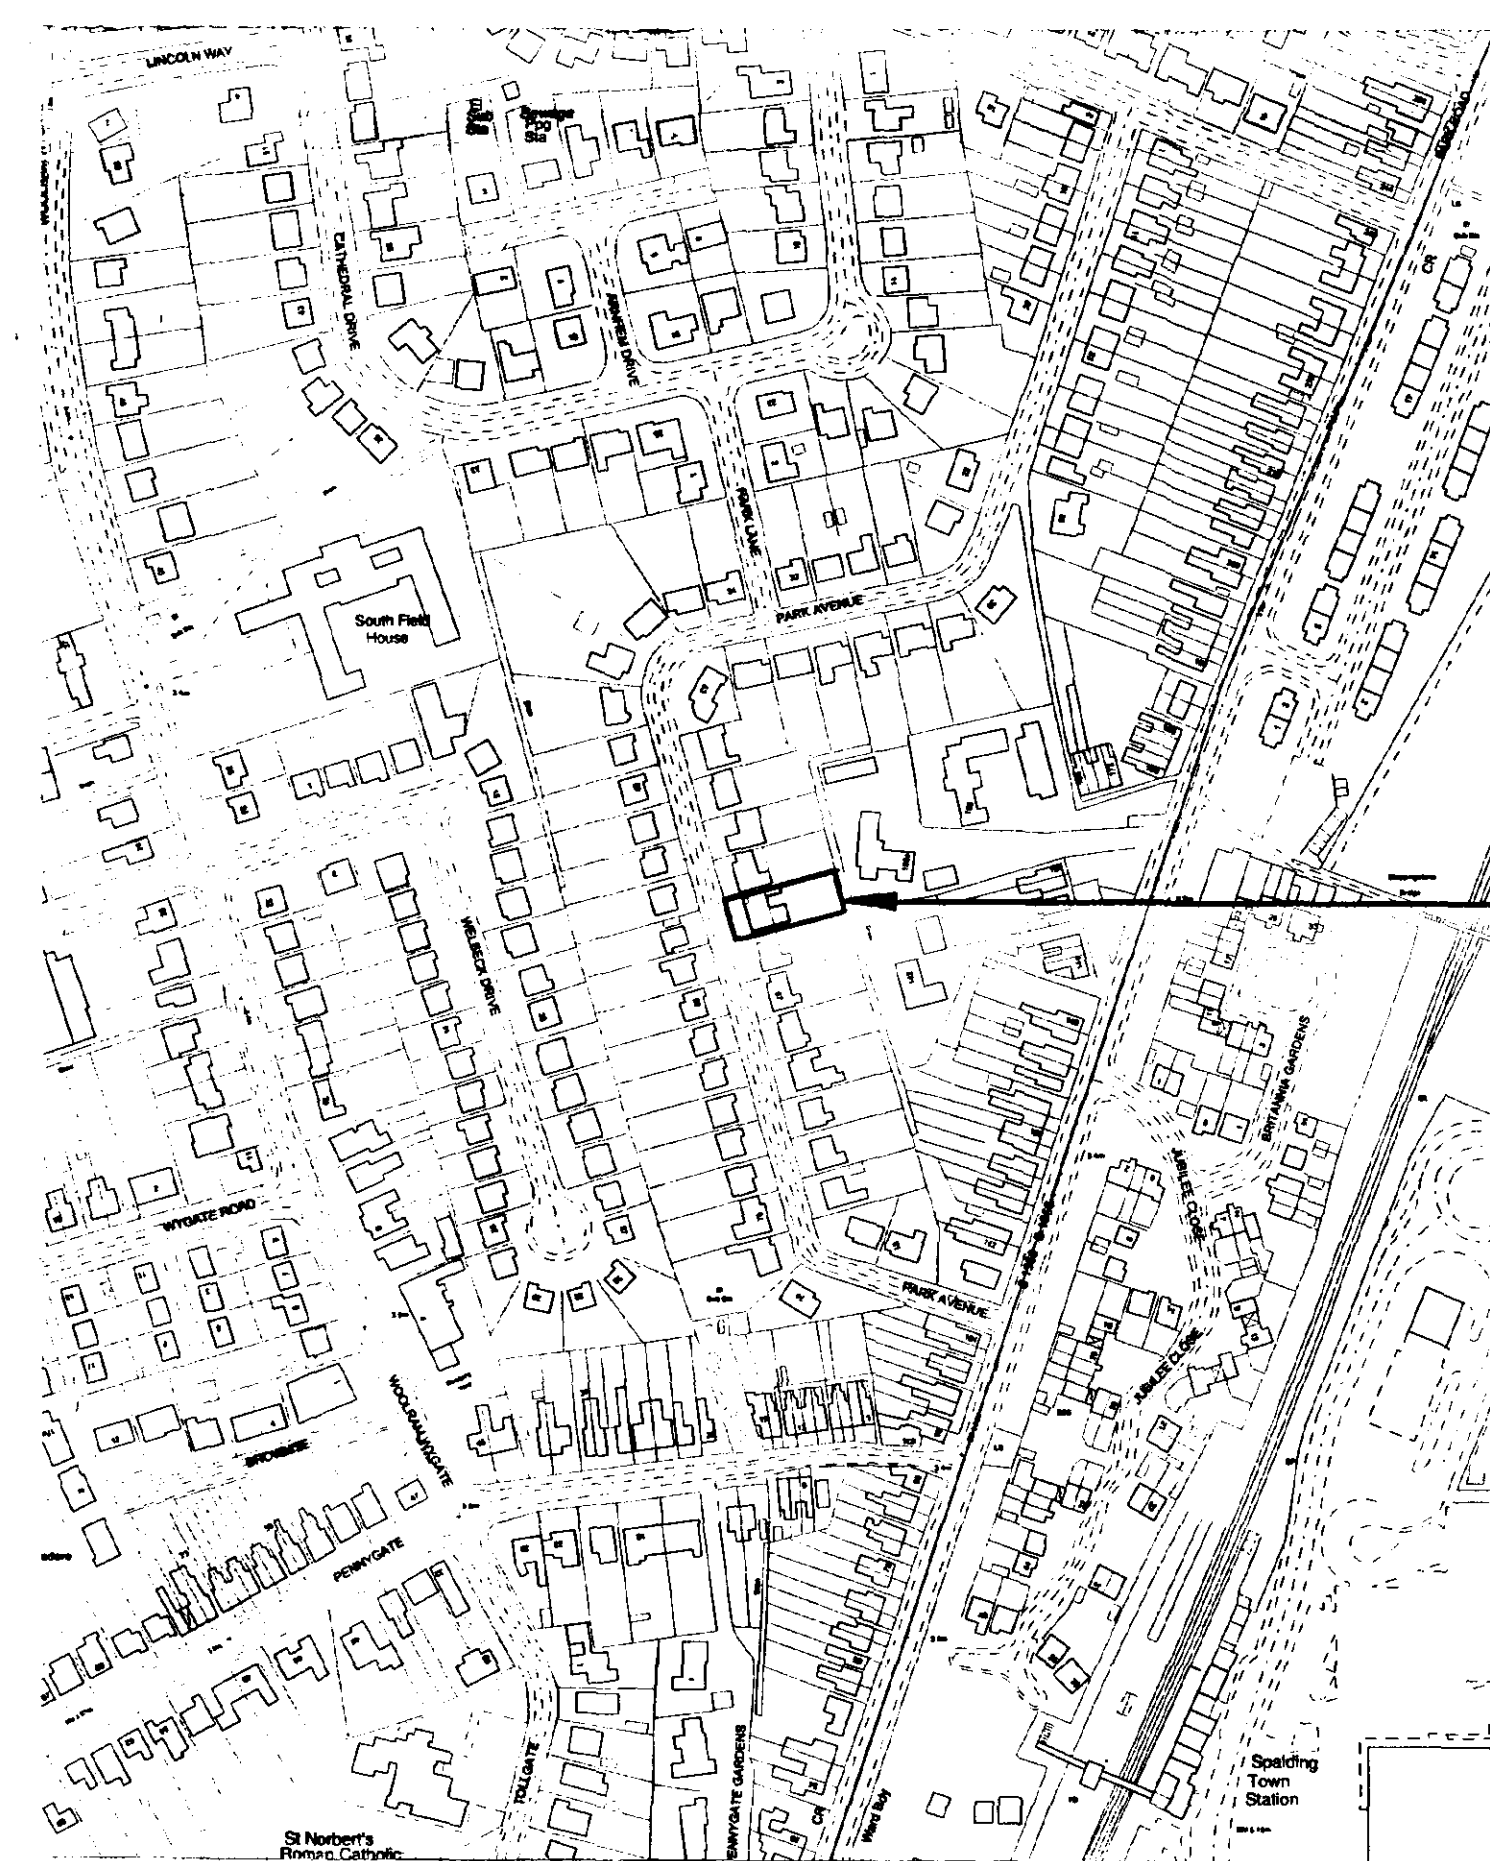

LOCATION PLAN (scale 1:50)

DETERMINED PLAN

SOUTH HOLLAND DC
HOUSING & PLANNING
- 3 MAR 2000
Ref: 265/00

JOHN D LYNCH
partnership
CHARTERED
ARCHITECTS

project / drawing
PROPOSED EXTENSION TO EXISTING BUNGALOW AT
63 PARK AVENUE, SPALDING, FOR MR AND MRS
BARNES.


scale	date	drawn
1:50	FEB 00	KML
project no.	drawing no.	
1477	AB/2A	
revisions		

NOTES


Do not scale from this drawing

This drawing is copyright and may not be altered, traced, photographed or used for any purpose other than that for which it is issued without permission from John D Lynch Partnership.


REVISION	date
Window added to study	2/3/00

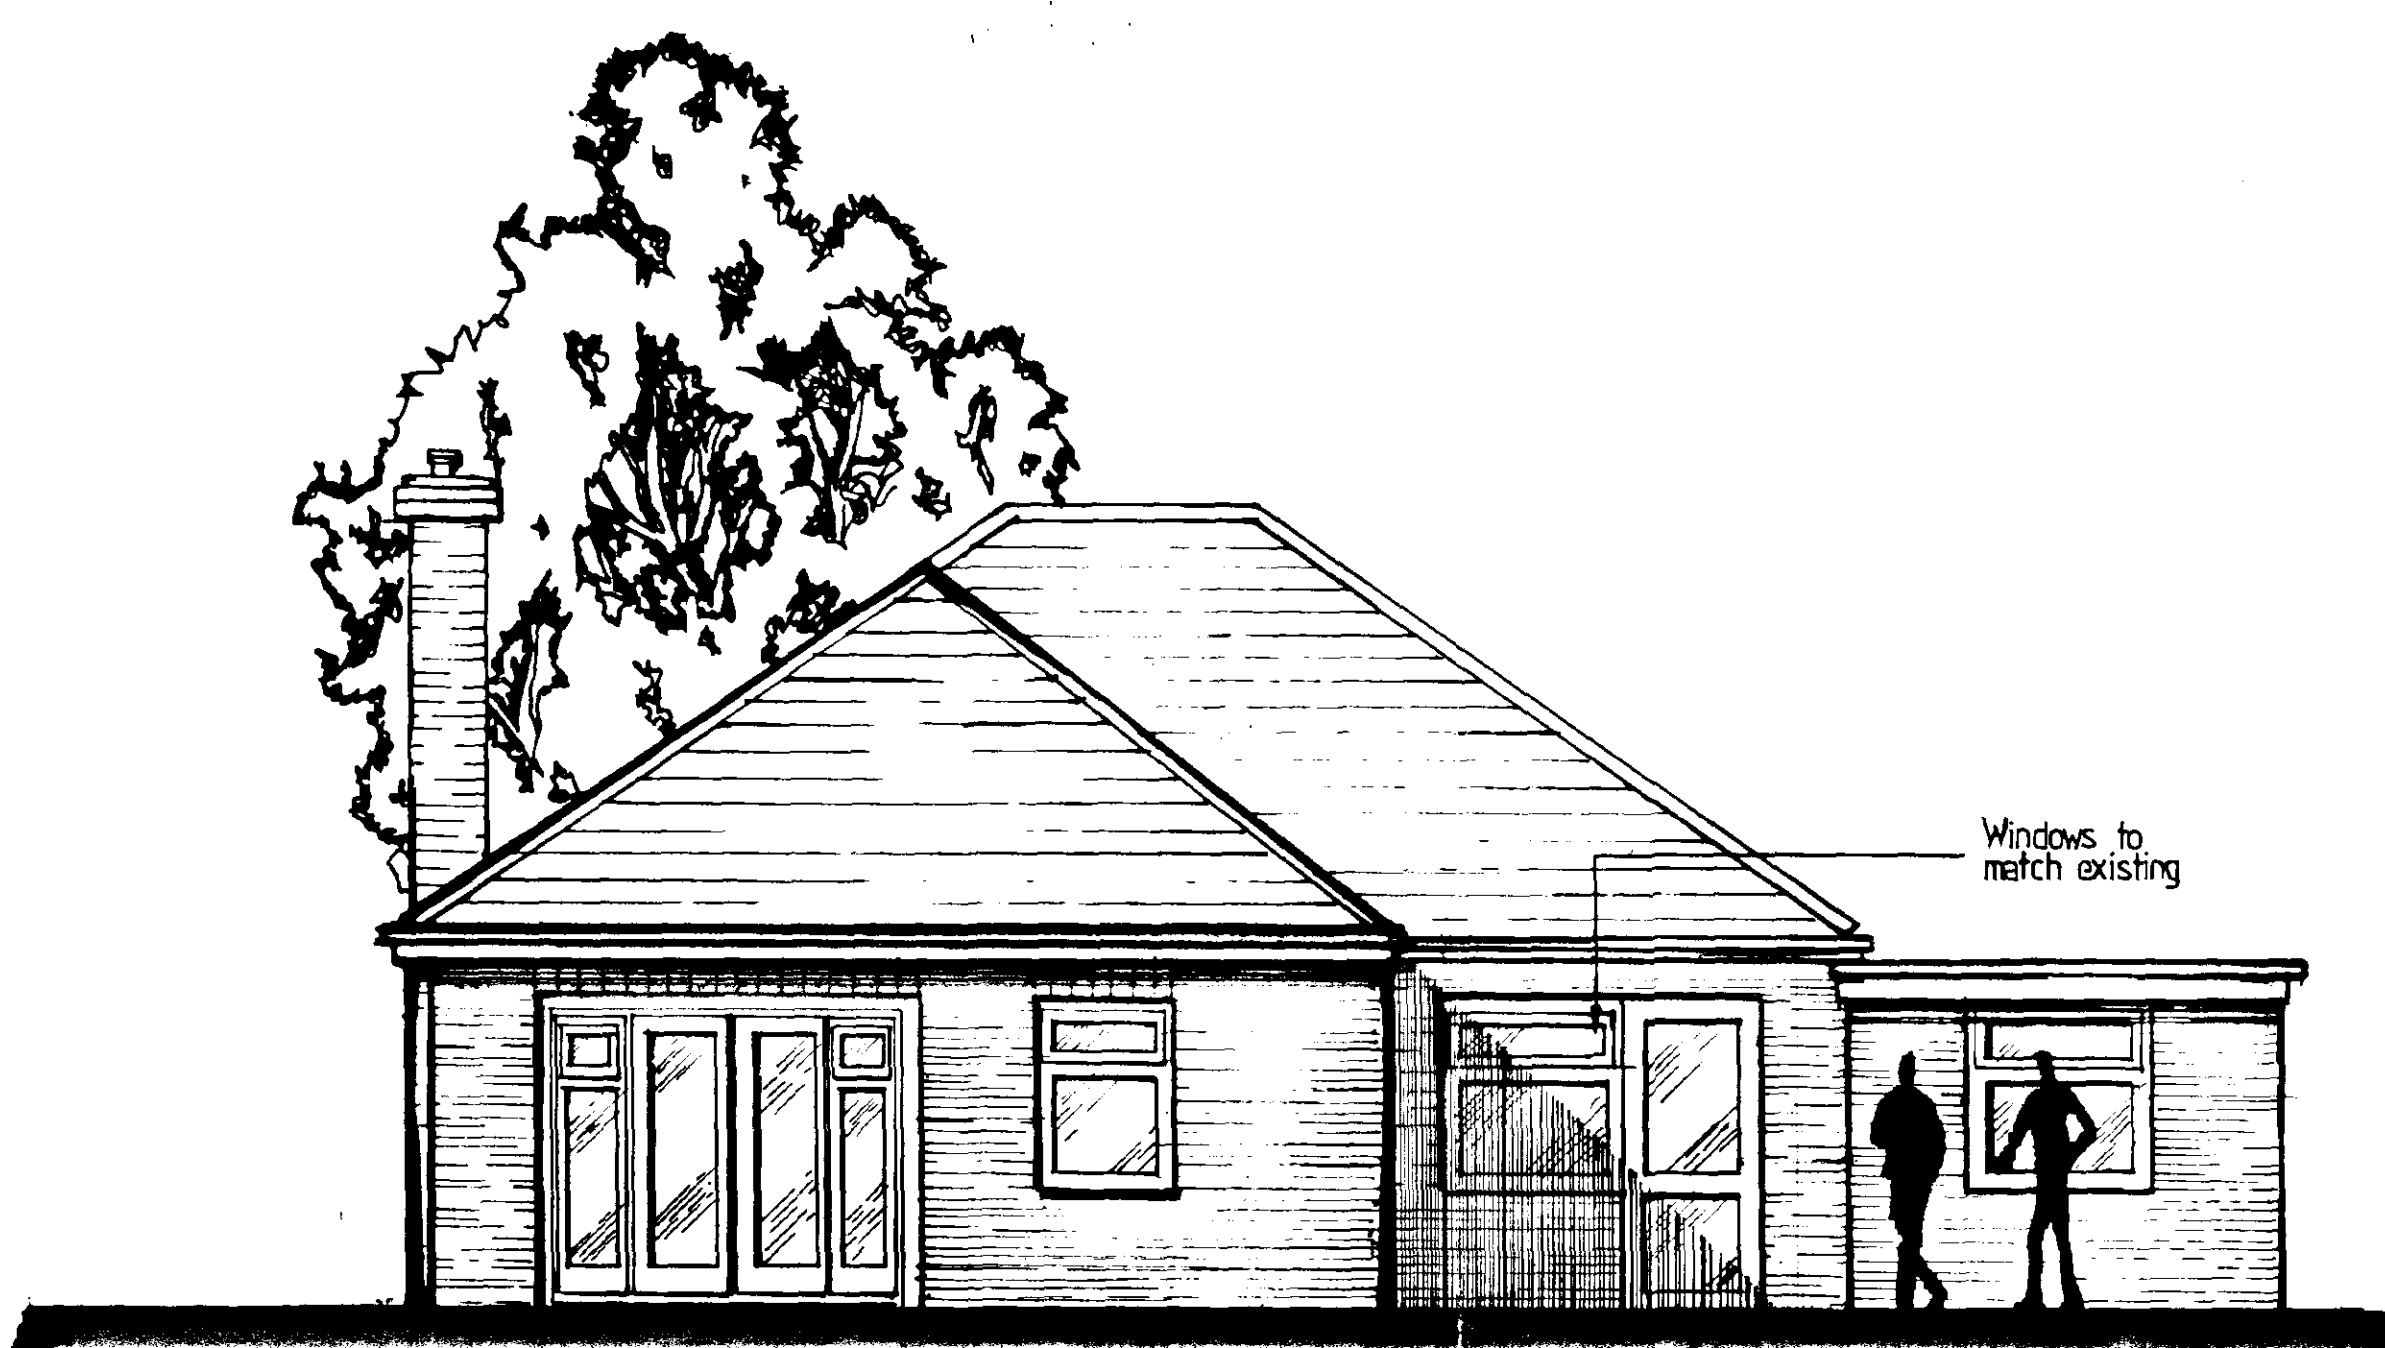


WEST ELEVATION

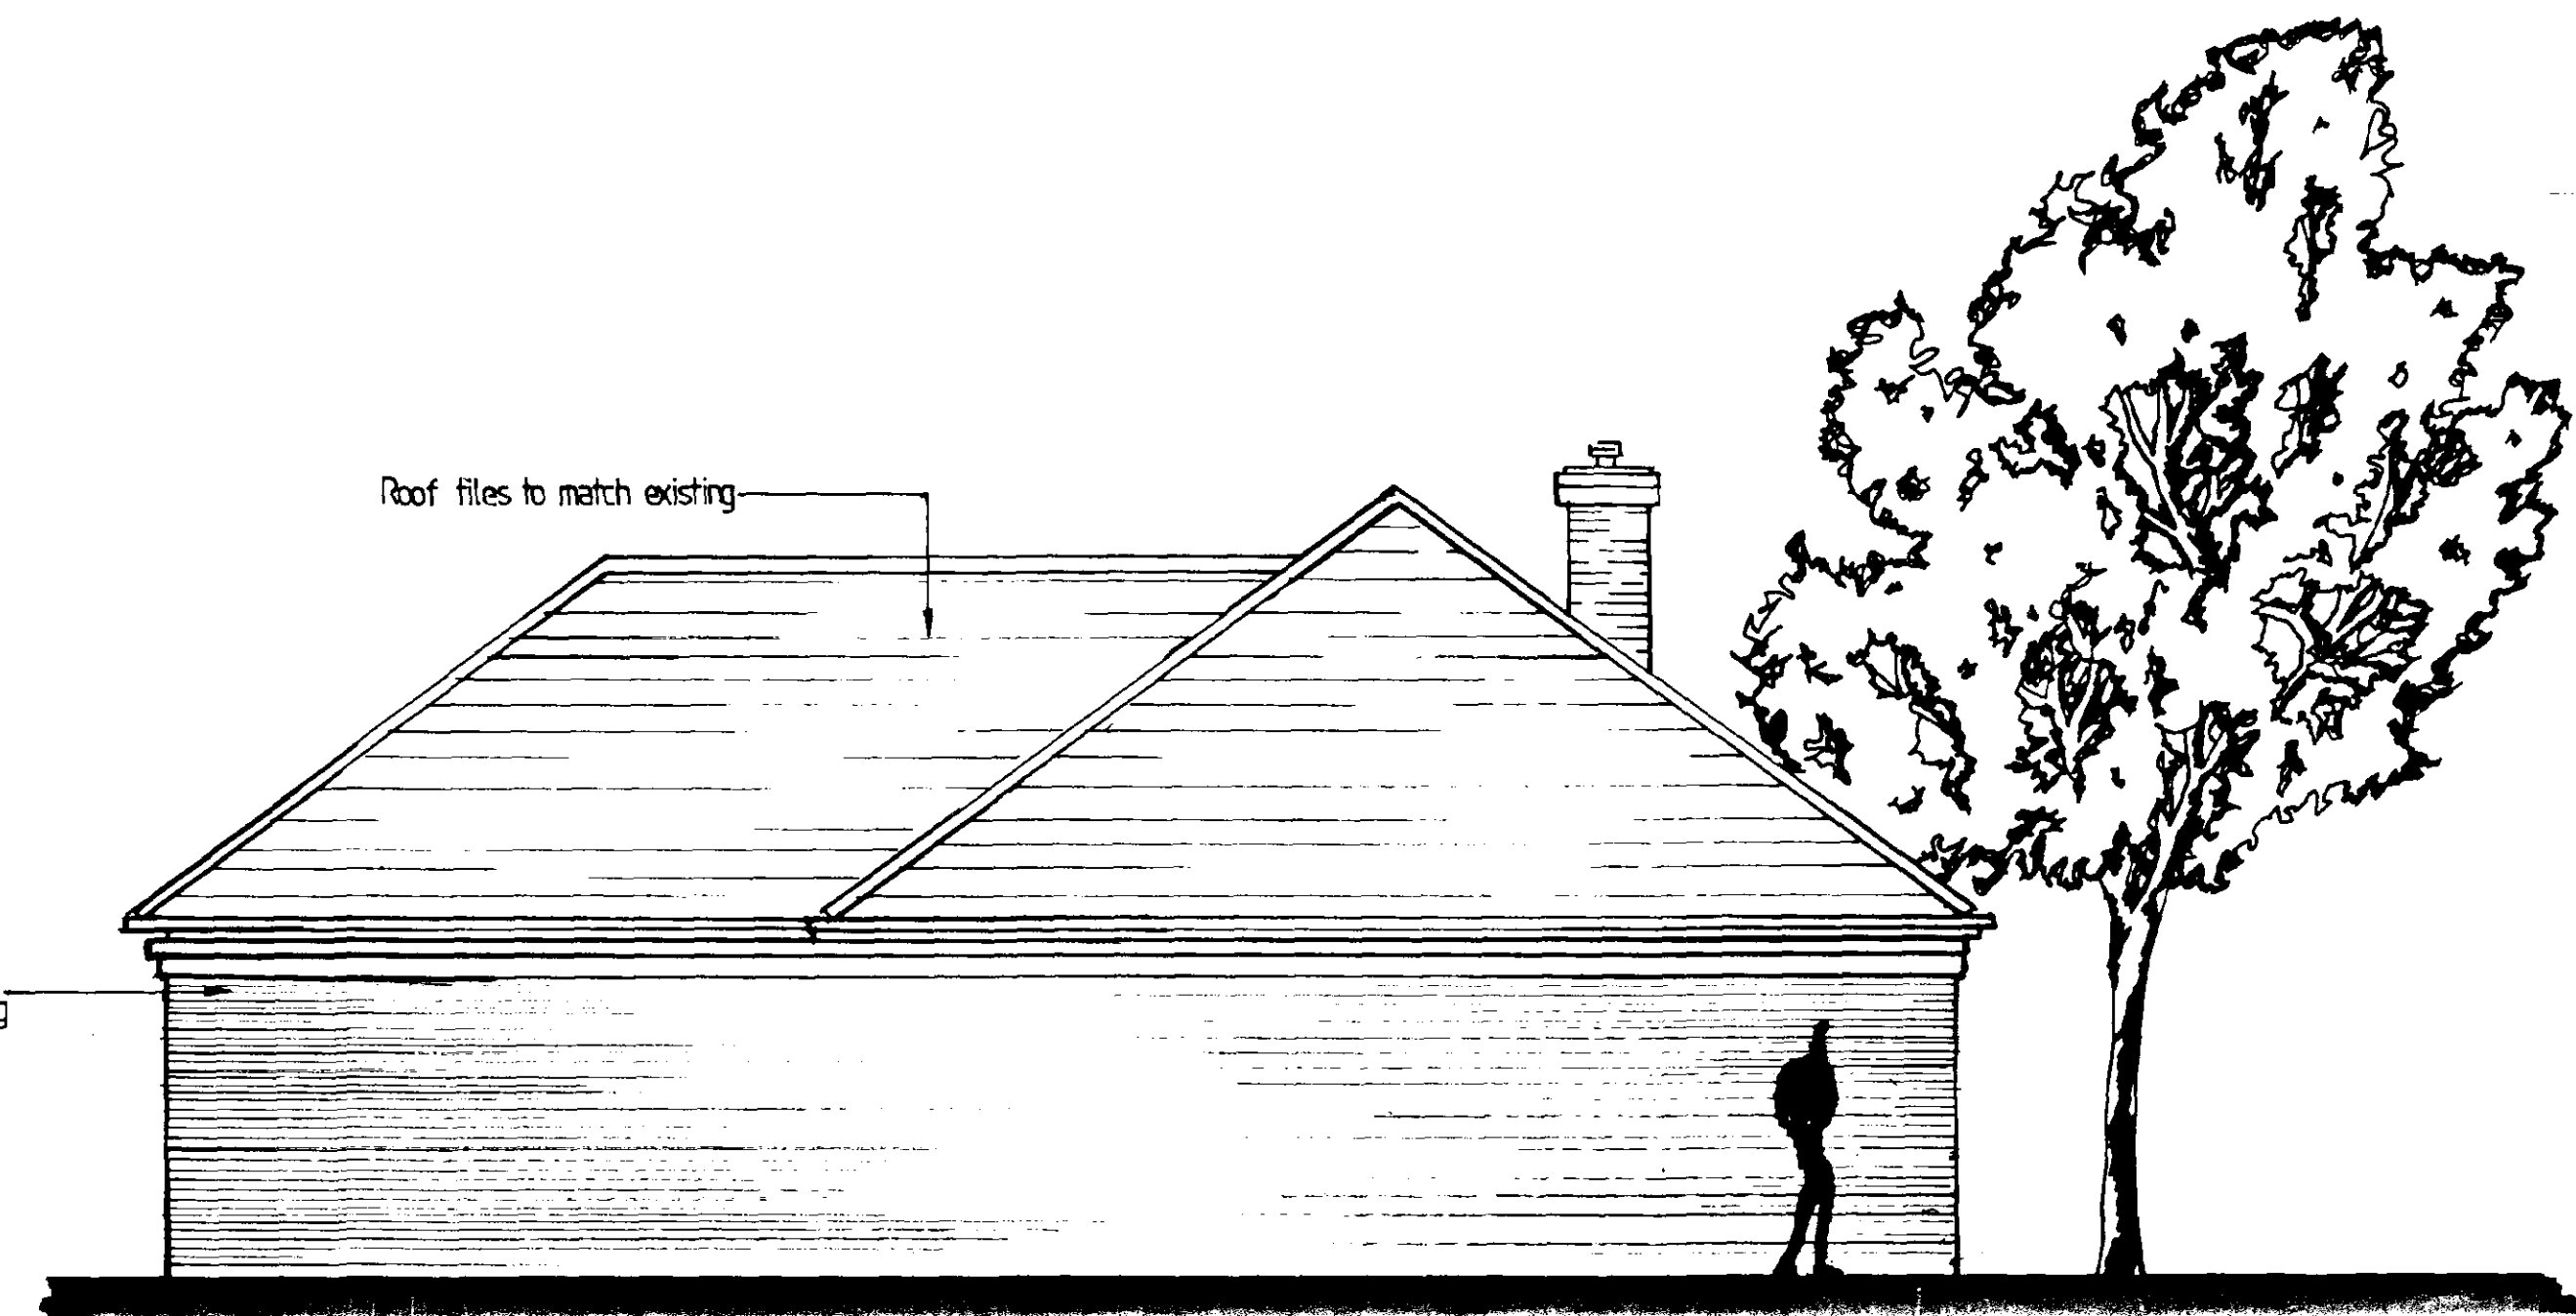

NORTH ELEVATION

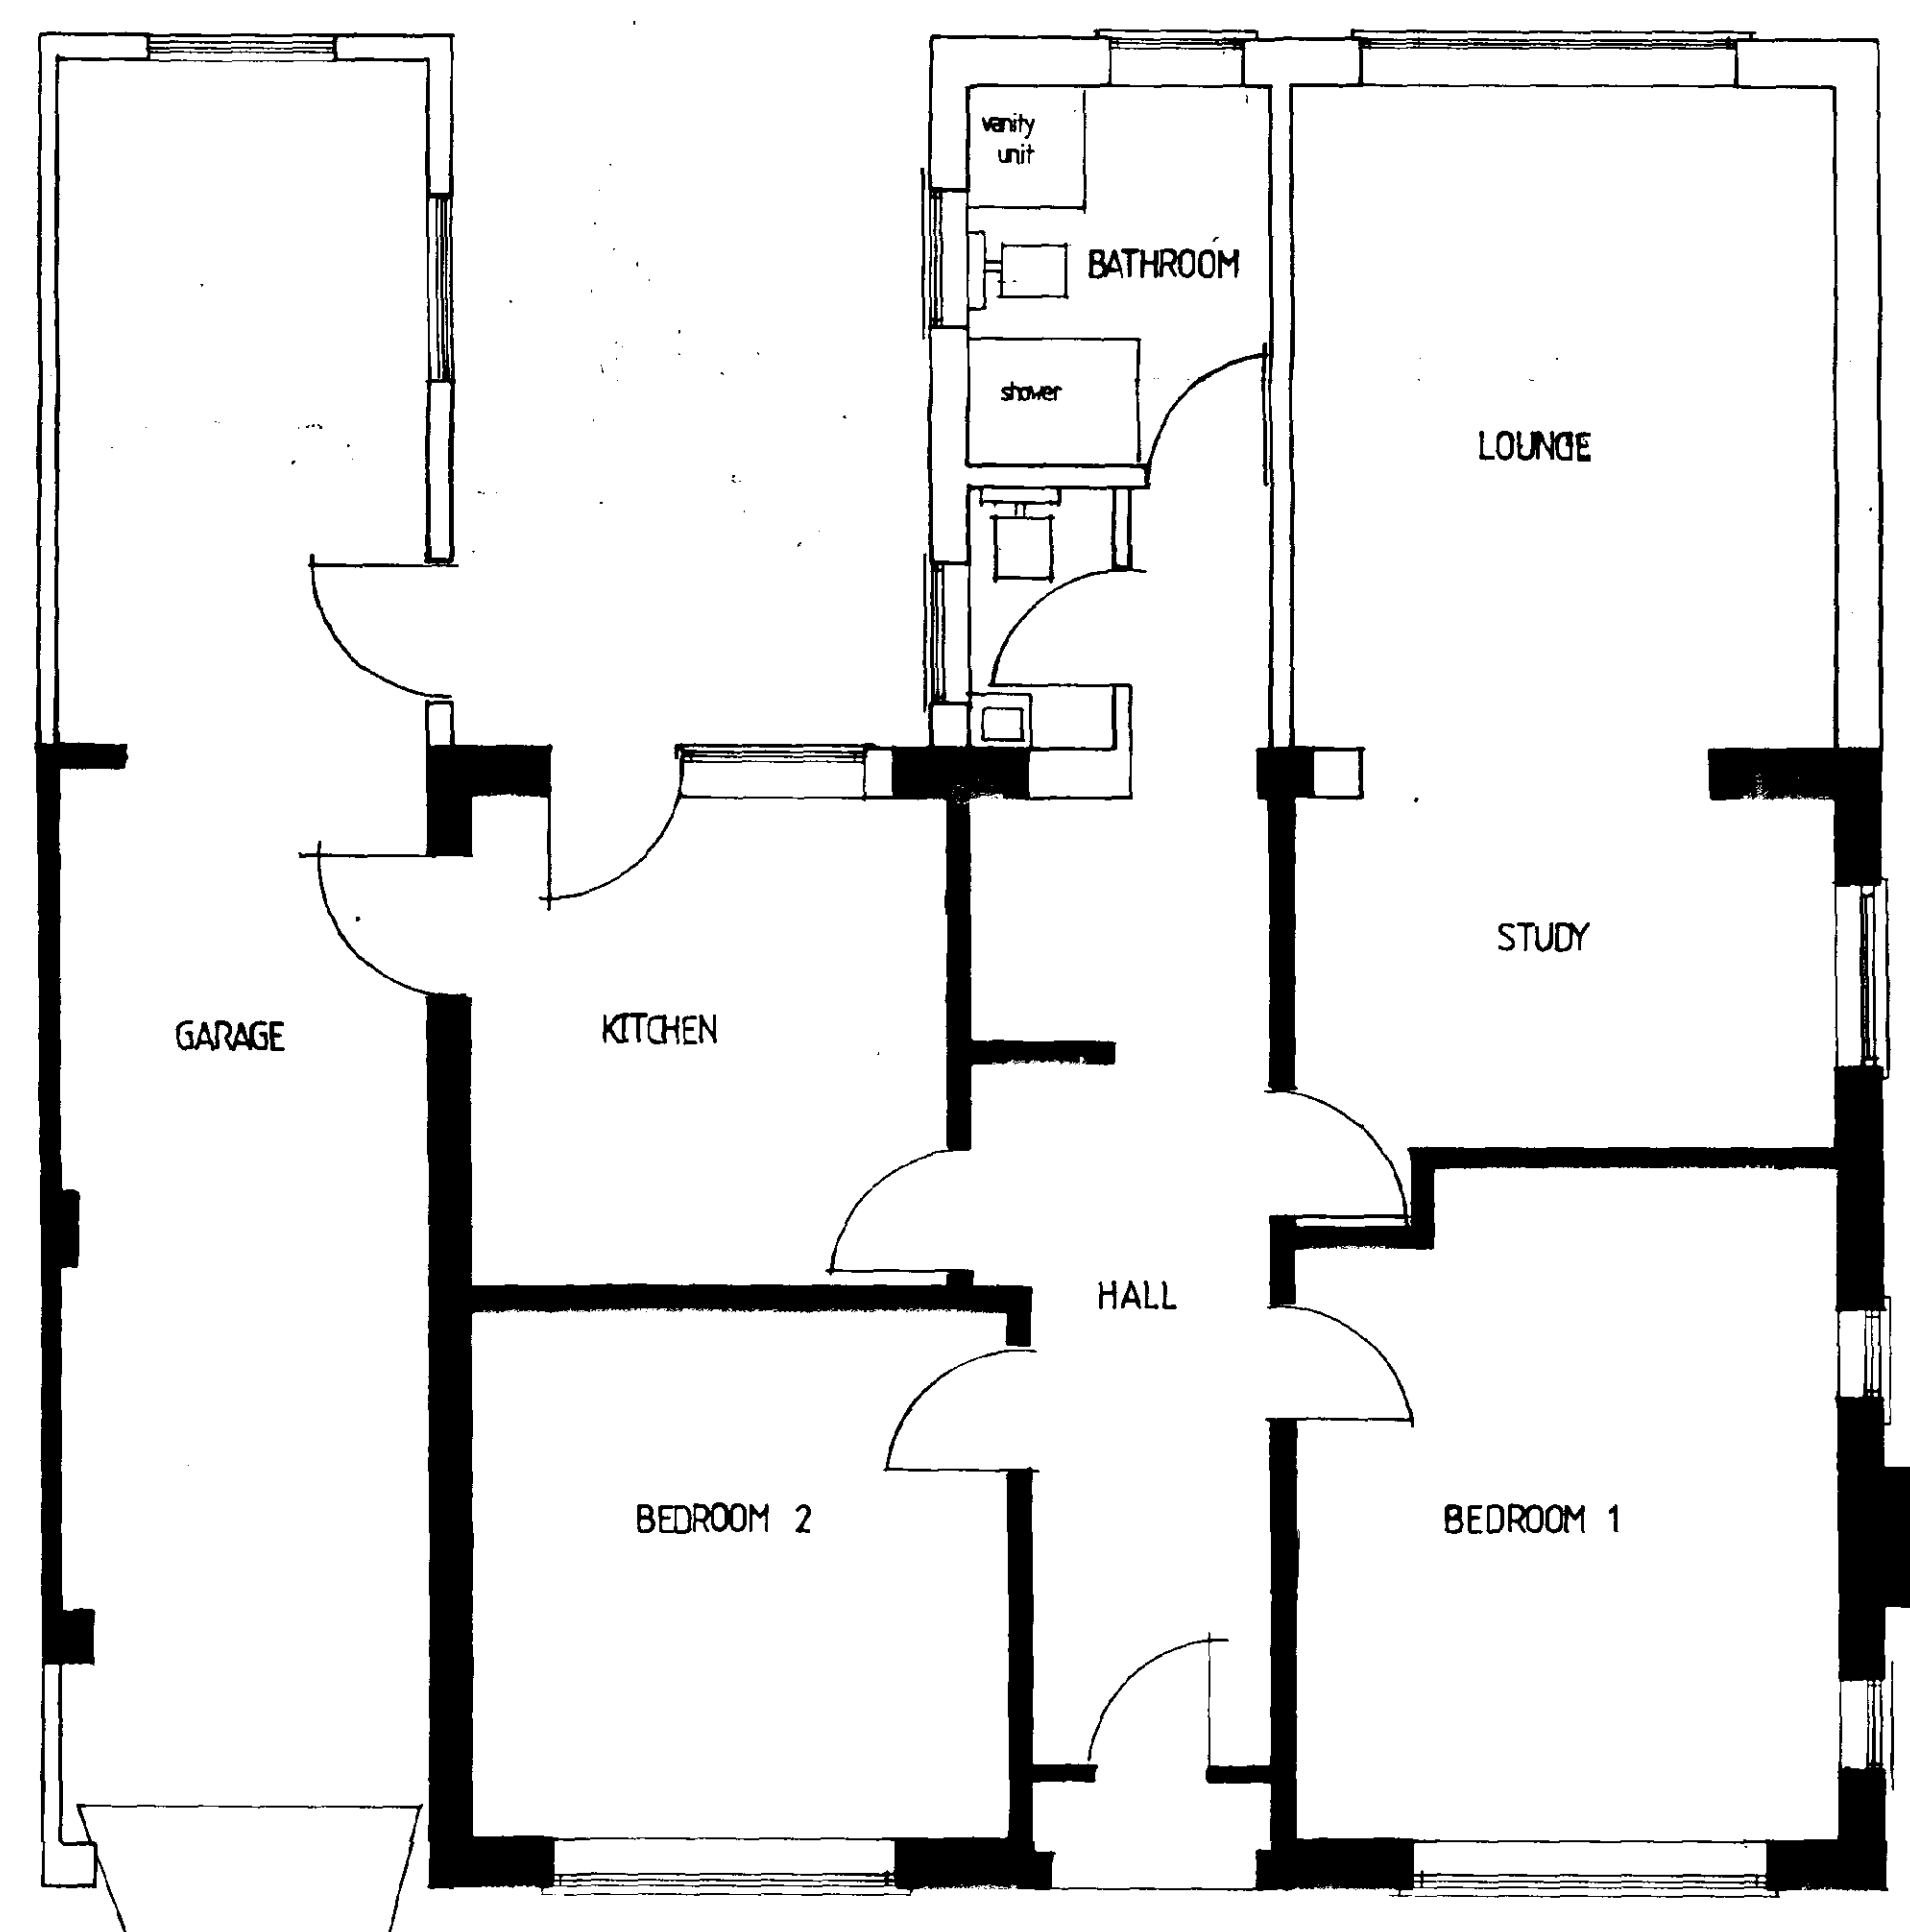

FLOOR PLAN

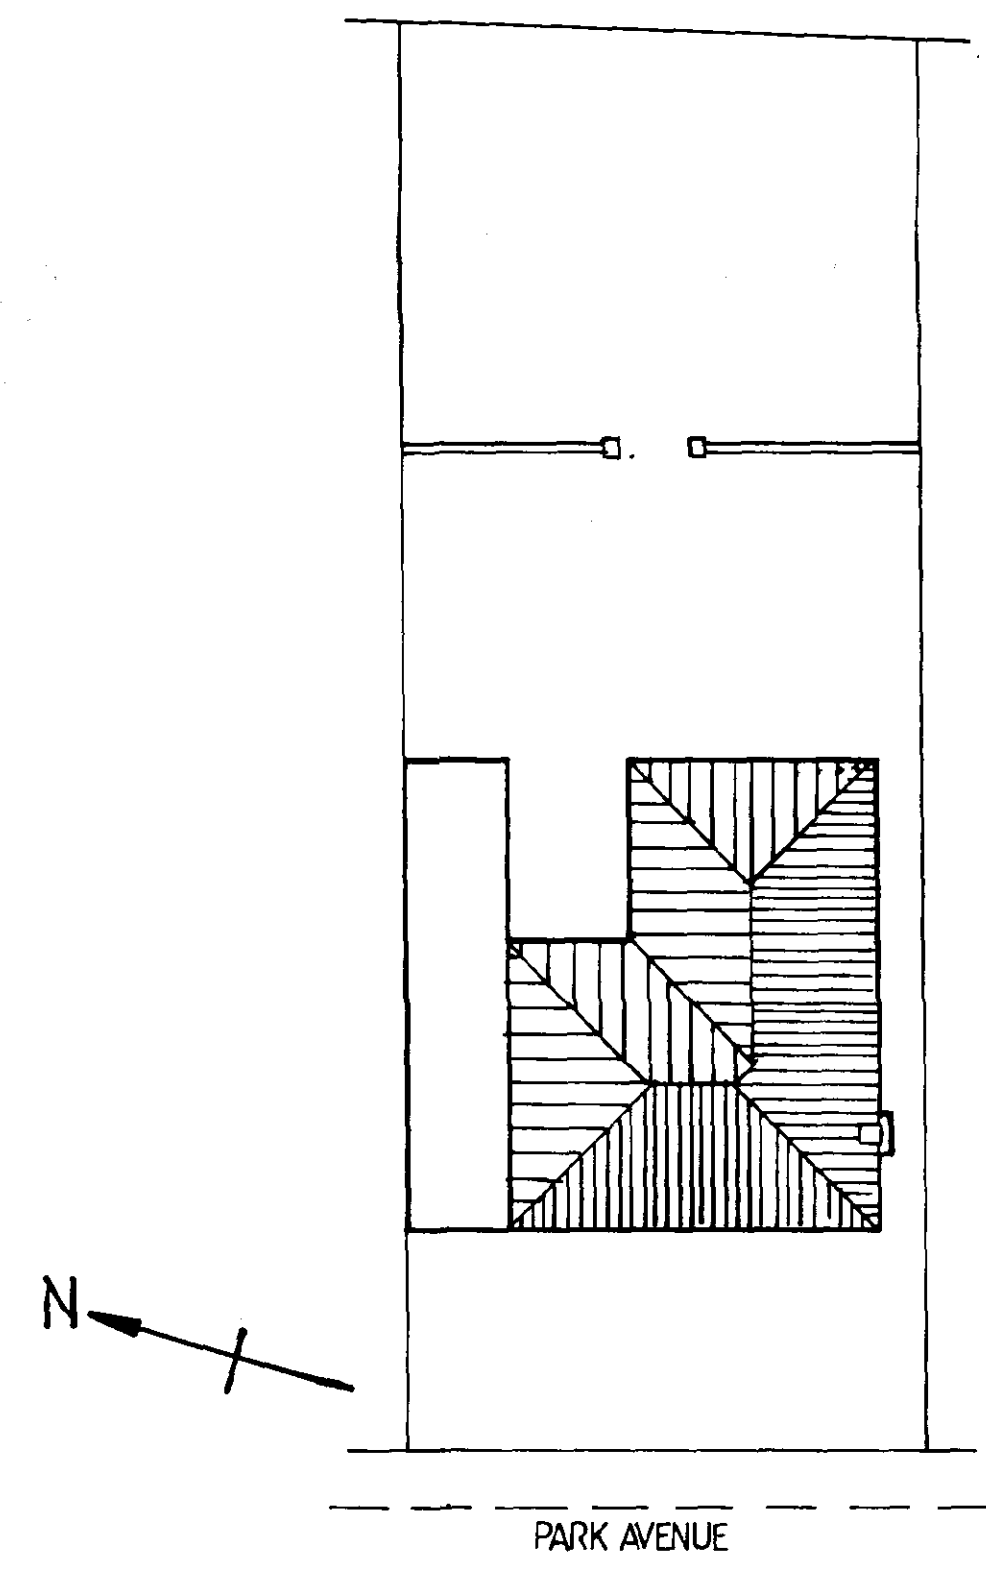

SITE PLAN (scale 1: 200)

DETERMINED
PLAN

SOUTH HOLLAND DC
HOUSING & PLANNING
- 3 MAR 2000


Ref: 265/00

JOHN D LYNCH
partnership
CHARTERED
ARCHITECTS


project / drawing
PROPOSED EXTENSION TO EXISTING BUNGALOW AT
63 PARK AVENUE, SPALDING, FOR MR AND MRS
BARNES.

scale	date	drawn
1:50	FEB 00	KML
project no.	drawing no.	
1477	AB/1A	
revisions		

site here

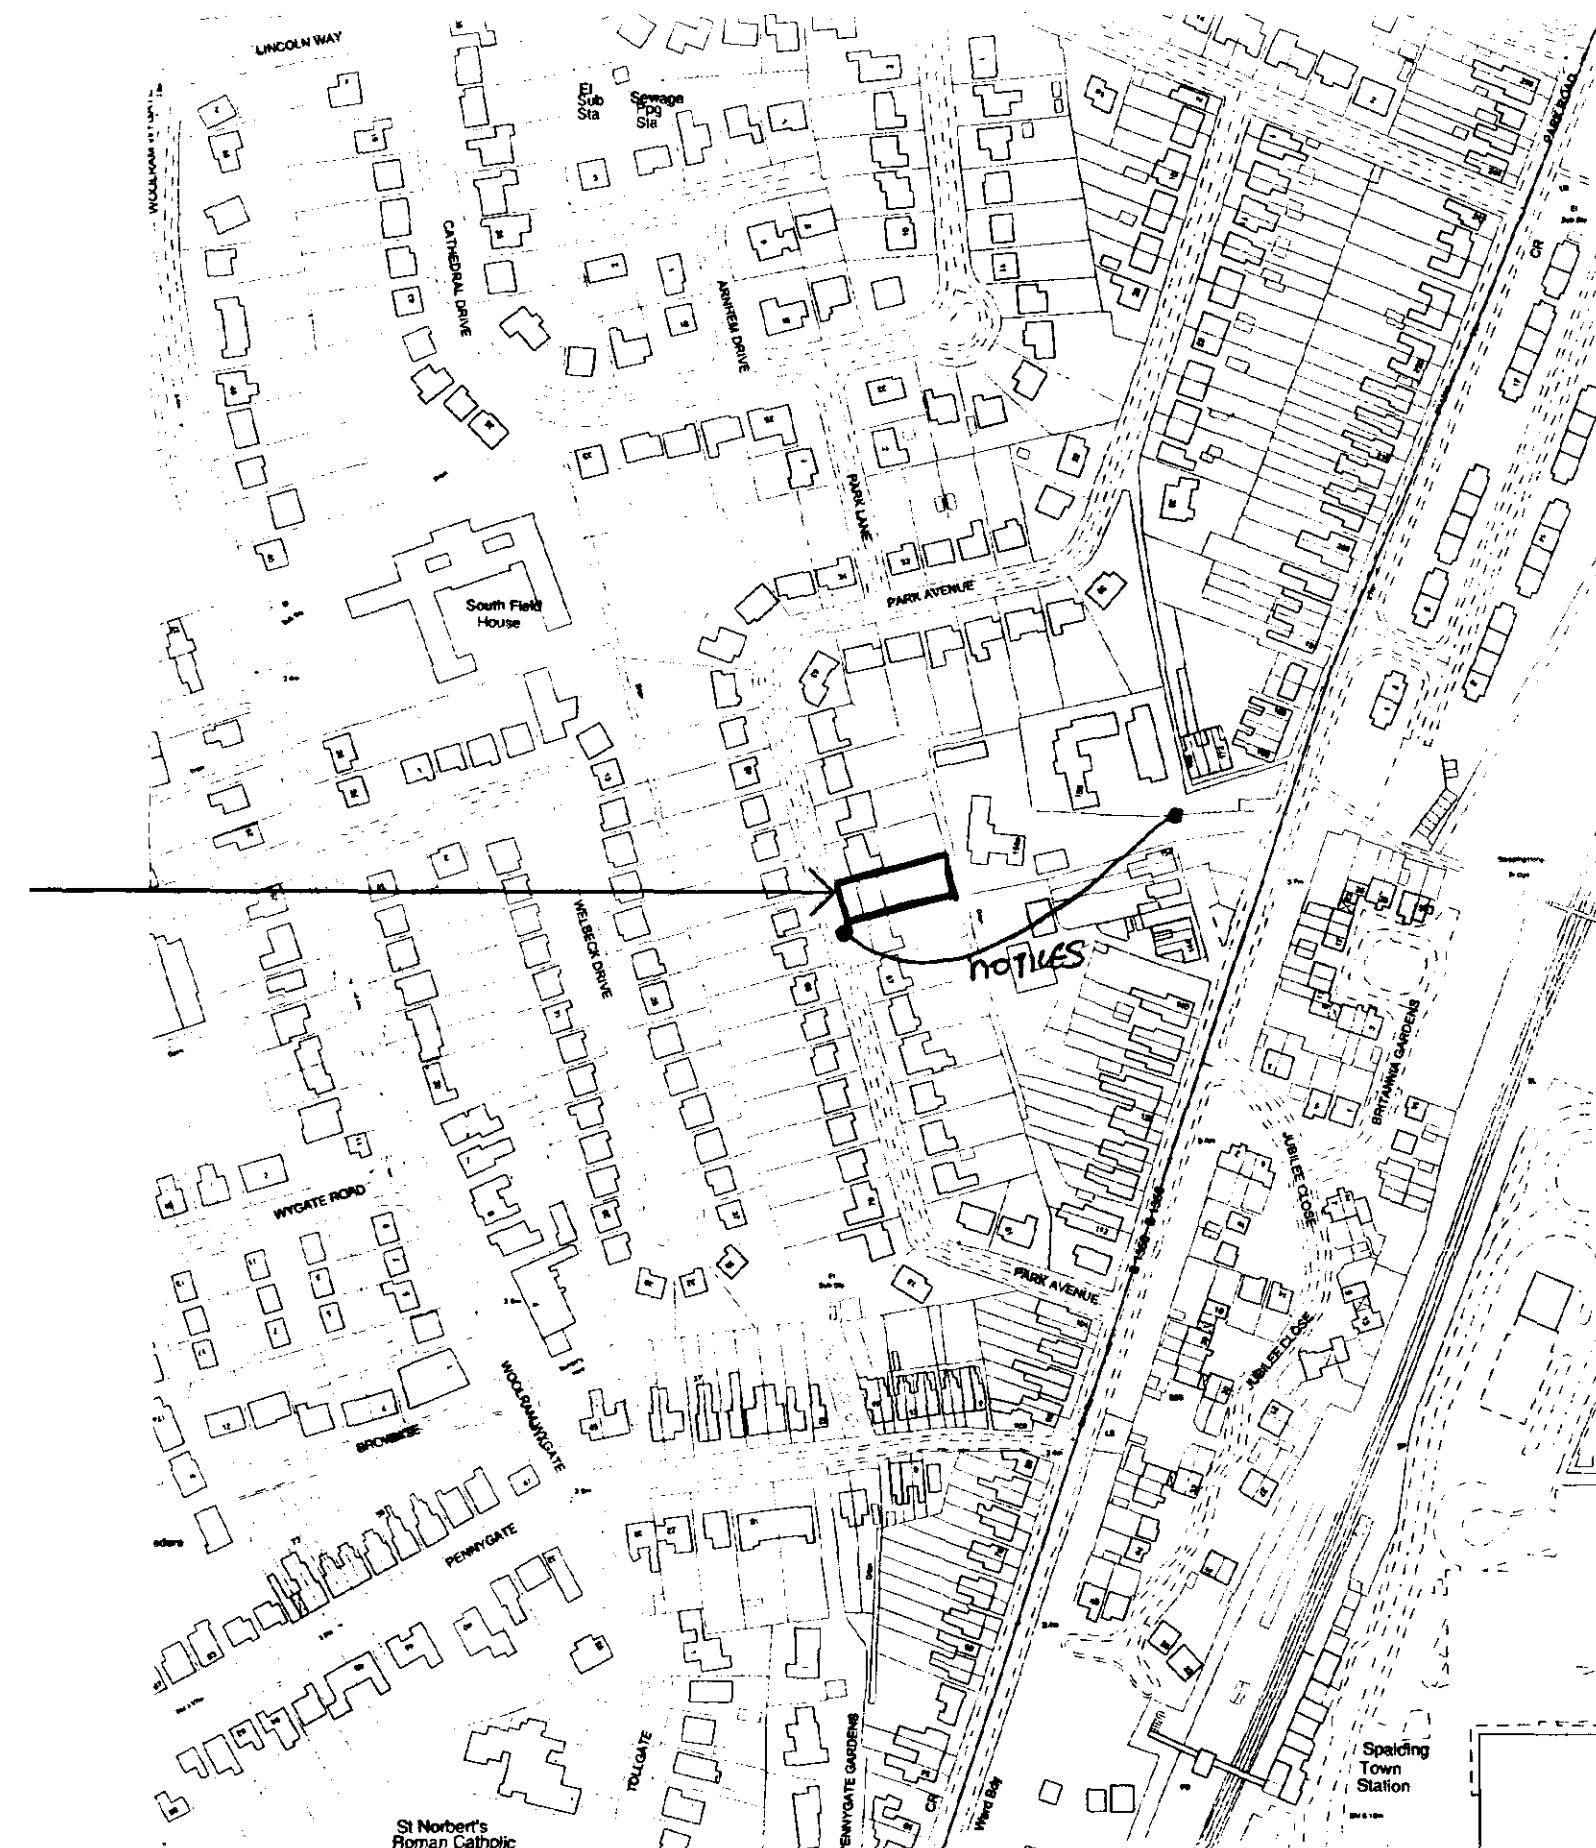

LOCATION PLAN (scale 1:2500)

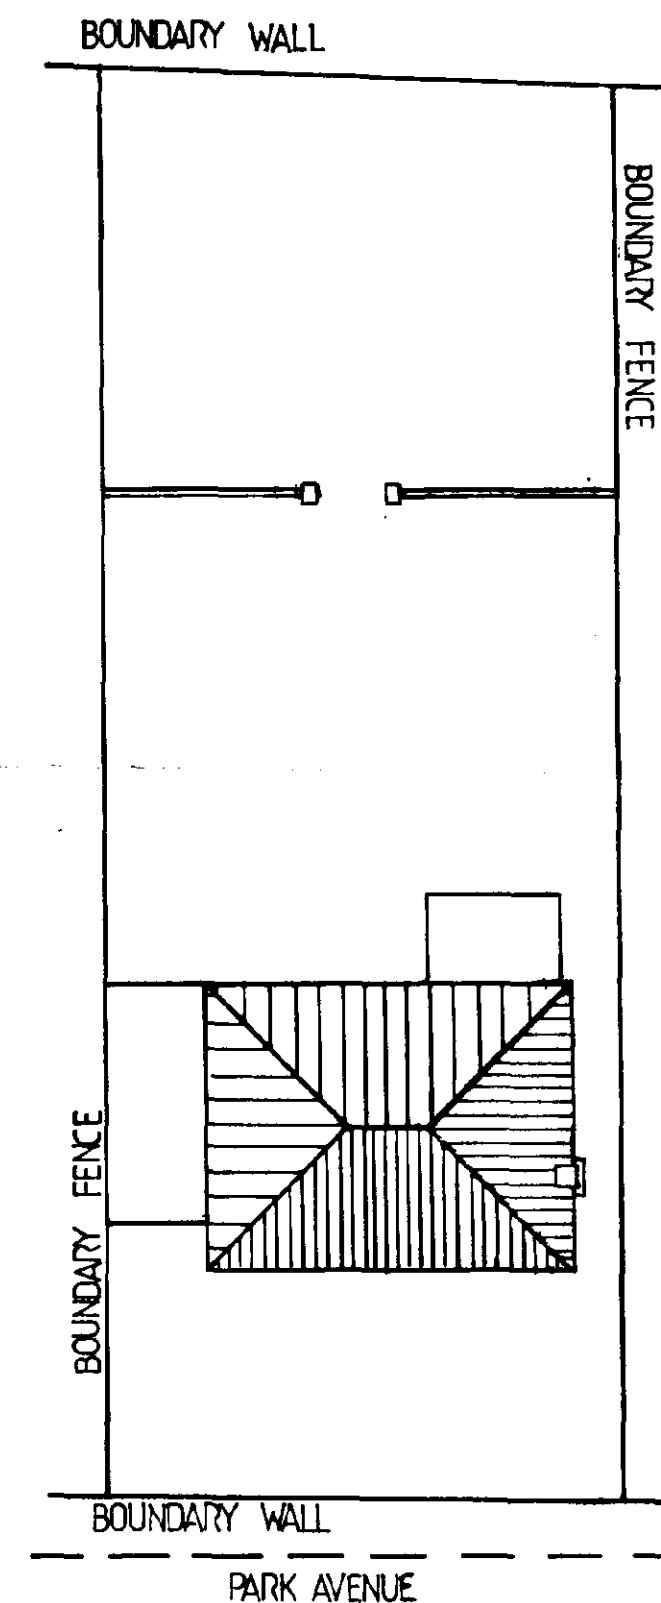

SITE PLAN (scale 1:200)

DETERMINED
PLAN

Notes

Do not scale from this drawing

This drawing is copyright and may not be altered, traced, photographed or used for any purpose other than that for which it is issued without permission from John D Lynch Partnership.

The details and information shown hereon relating to existing underground drains, main services, cables, etc., and existing structural details, are as obtained by normal survey observation methods, by reference to available records and by enquiry at Local Authorities and Public Service Undertakers.

Although all reasonable effort has been made, no guarantee can be made or given for the completeness or accuracy of this information.

Specific care should be taken when excavating and request should be made for positive information relating to special circumstances.

revision

date

JOHN D LYNCH
partnership
CHARTERED
ARCHITECTS

project / drawing
SURVEY DRAWING OF BUNGALOW AT 63 PARK
AVENUE, SPALDING, FOR MR AND MRS
BARNES.

LOCATION PLAN AND SITE PLAN.

scale	date	drawn
1:200	FEB 00	KML
project no.	drawing no	
1477	AS/2	
revisions		

SOUTH HOLLAND DC
HOUSING & PLANNING
- 3 MAR 2000
Ref: 265/00