


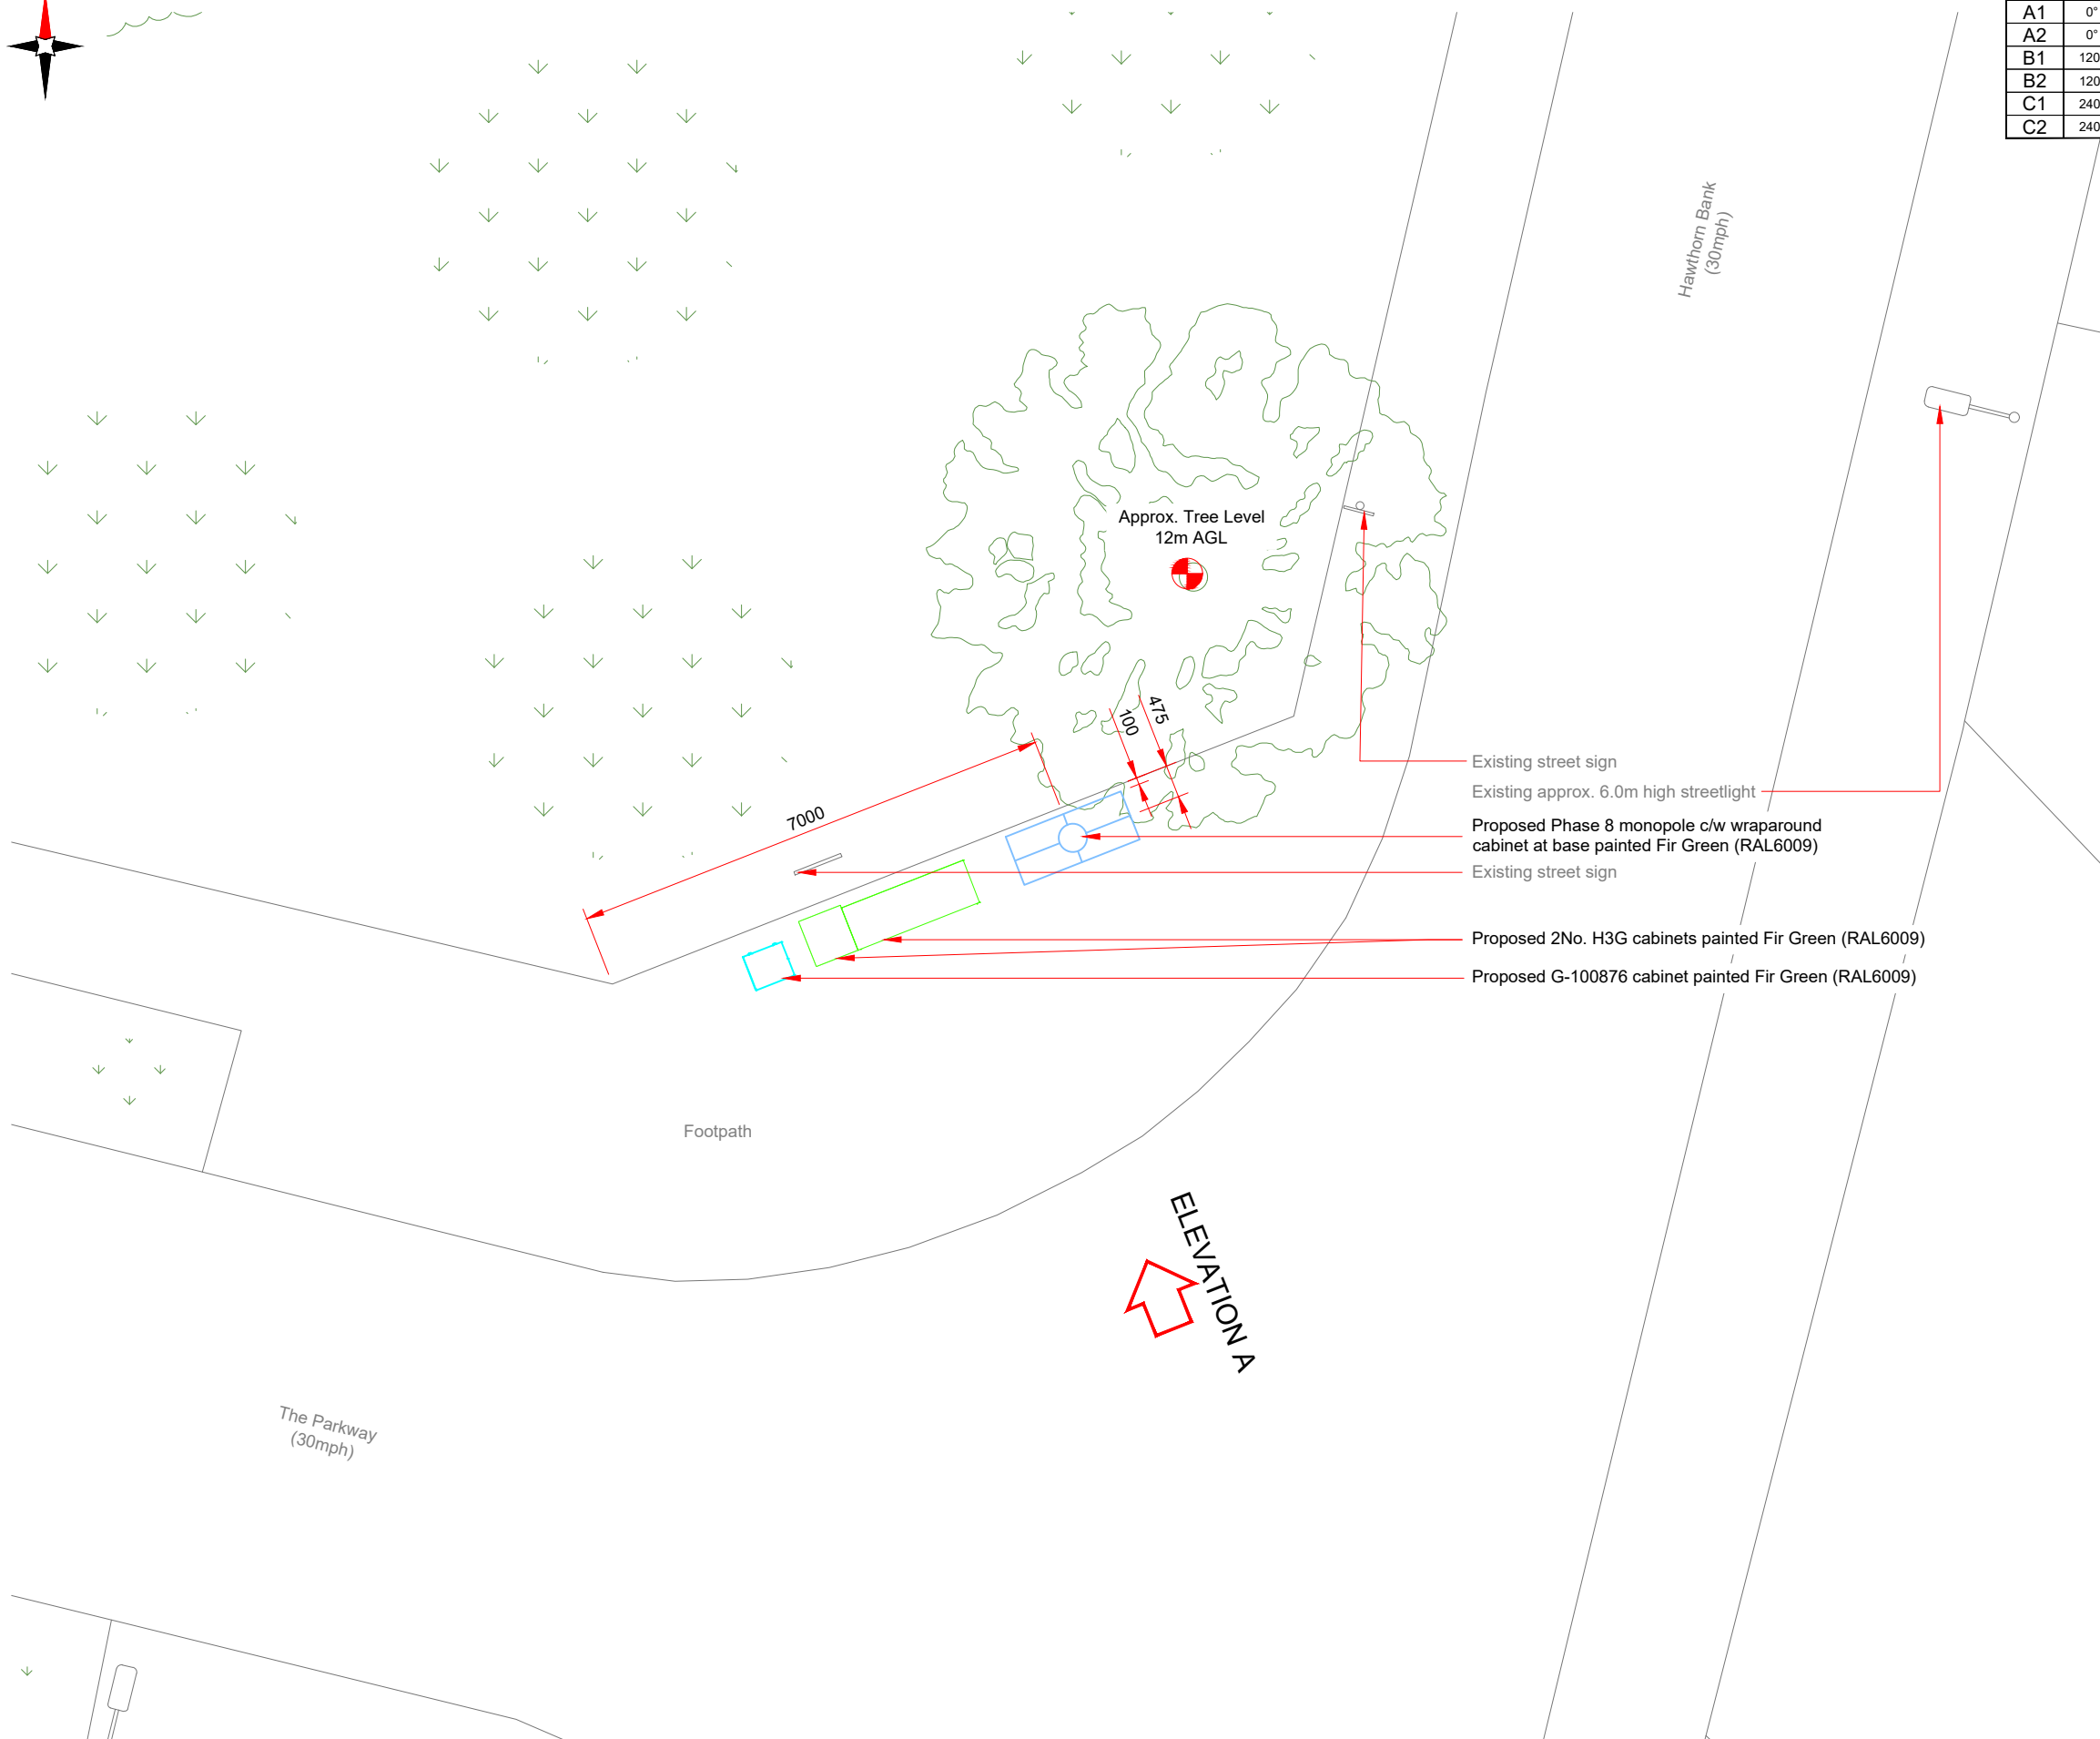

Antenna Aperture ID	Proposed 4G/5G Bearing	Operator Shared EE/H3G
A1	0°	H3G
A2	0°	H3G
B1	120°	H3G
B2	120°	H3G
C1	240°	H3G
C2	240°	H3G

1. ALL DIMENSIONS IN MM UNLESS OTHERWISE NOTED.

Master:	MBNL / EE / H3G:	Project:	Purpose of Issue:	Issue:
M002	MBNL	H3G 5G UNILATERAL	Planning	B
Date:	11/04/2021	Revision / Upgrade Description:		
Drawn:	CDN	Pole Height reduced to 15m		
Checked:	DH	Pole and cabinets colour amended		
Approved:	SD			
Master:	MBNL / EE / H3G:	Project:	Purpose of Issue:	Issue:
M001	MBNL	H3G 5G UNILATERAL	Planning	A
Date:	05/03/2021	Revision / Upgrade Description:		
Drawn:	CDN	First Issue - Site nomination dated: TBC		
Checked:	DH			
Approved:	SD			



Hutchison 3G UK Limited
Star House, 20 Grenfell Road
Maidenhead, SL6 1EH
Tel: 01628 765 000
Fax: 01628 765 001

H3G Base Station Information line:
0845 6043000
Available 8am-8pm Monday to Friday

Design Consultant & Principal Contractor:



WHP Telecoms
Unit 1 Maple Park,
Low Fields Avenue, Leeds
LS12 6HH

Tel: 01133023550
e-mail: info@whptelecoms.com

Site Name: **HAWTHORN BANK STREETWORKS**

Site ID: **SHO16422**

Address:
HAWTHORN BANK, LITTLE LONDON,
LOCKS FARM, SOUTH HOLLAND,
LINCOLNSHIRE, EAST MIDLANDS,
PE11 1JQ

Title: 210 PROPOSED H3G SITE PLAN

Project:	H3G 5G UNILATERAL
----------	-------------------

Purpose of Issue:	PLANNING
-------------------	----------

EE Cell ID: N/A	MBNL Cell ID: N/A	3UK Cell ID: N/A
Master Drawing No: SHO16422 M002		Issue: B