


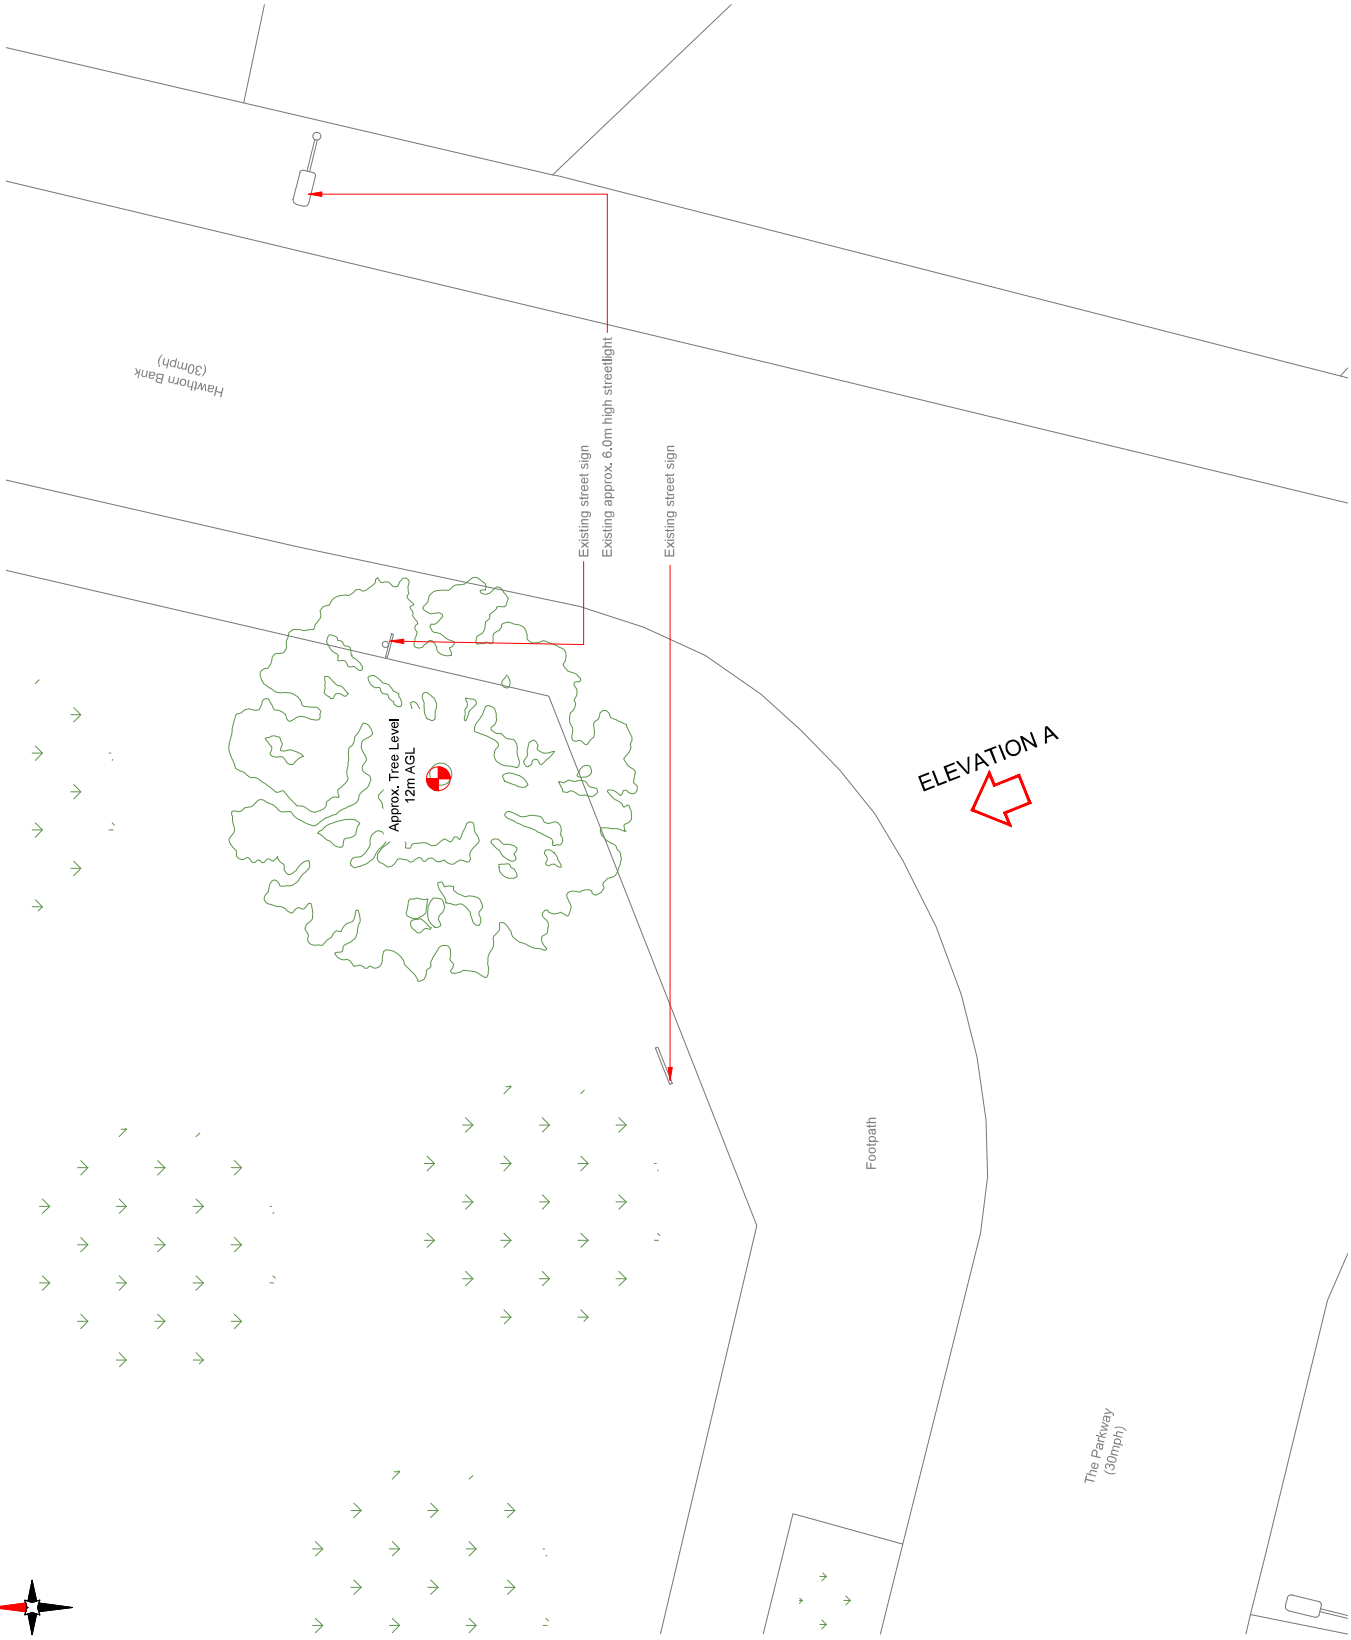

EXISTING SITE PLAN

NOTES:

- 1. ALL DIMENSIONS IN MM UNLESS OTHERWISE NOTED.

Revision	MBNL / EEP / H3G	Revised	Purpose of Issue	Issue
M001	MBNL	H3G 5G UNILATERAL	Planning	A
Date	05/03/2021	Revision / Update Description	First Issue - Site nomination dated TBC	
Drawn	CUN			
Checked	WHP			
Approved	SG			



Hutchison 3G UK Limited
Star House, 20 Grenfell Road
Maidenhead, SL6 1EH
Tel: 01628 765 000
Fax: 01628 765 001

H3G Base Station Information Line:
0845 6043000
Available 8am-8pm Monday to Friday

Design Consultant & Principal Contractor:



WHP Telecoms
Unit 1 Maple Park,
Low Fields Avenue, Leeds
LS12 6HH
Tel: 01133023550
e-mail: info@whptelecoms.com

Site Name:
HAWTHORN BANK STREETWORKS

Site ID:
SHO16422

Address:
**HAWTHORN BANK, LITTLE LONDON,
LOCKS FARM, SOUTH HOLLAND,
LINCOLNSHIRE, EAST MIDLANDS,
PE11 1JQ**

Title:
100 EXISTING SITE PLAN

Project:
H3G 5G UNILATERAL

Purpose of Issue:
PLANNING

EE Call ID:	MBNL Call ID:	3UK Call ID:
N/A	N/A	N/A

Master Drawing No	Issue
SHO16422_M001	A