



Address Aperture Id	Proposed Aperture Bearing	Quantity Shared EEH-H3G
A1	0°	H3G
A2	0°	H3G
B1	120°	H3G
B2	120°	H3G
C1	240°	H3G
C2	240°	H3G

NOTES:
1. ALL DIMENSIONS IN MM UNLESS OTHERWISE NOTED.

Model	MBNL / EEH / H3G	Material	Purpose of Issue	Issue
M001	MBNL	H3G 5G UNILATERAL	Planning	A
Date	05/03/2021	Revision / Logical Description	First Issue - Site nomination dated TBC	
Drawn	CUN	By		
Checked	WHP	By		
Approved	SG	By		

Hutchison 3G UK Limited
Star House, 20 Grenfell Road
Maidenhead, SL6 1EH
Tel: 01628 765 000
Fax: 01628 765 001
H3G Base Station Information Line:
0845 6043000
Available 8am-5pm Monday to Friday



Design Consultant & Principal Contractor:
WHP Telecoms
Unit 1 Maple Park,
Low Fields Avenue, Leeds
LS12 6HH
Tel: 01133023550
e-mail: info@whptelecoms.com

Site Name:
HAWTHORN BANK STREETWORKS

Site ID:
SHO16422

Address:
**HAWTHORN BANK, LITTLE LONDON,
LOCKES FARM, SOUTH HOLLAND,
LINCOLNSHIRE, EAST MIDLANDS,
PE11 1JQ**


Title:
210 PROPOSED H3G SITE PLAN

Project:
H3G 5G UNILATERAL

Purpose of Issue:
PLANNING

EE Call ID:	N/A	MBNL Call ID:	N/A	3UK Call ID:	N/A
Master Drawing No	SHO16422_M001				Issue

Issue:
A

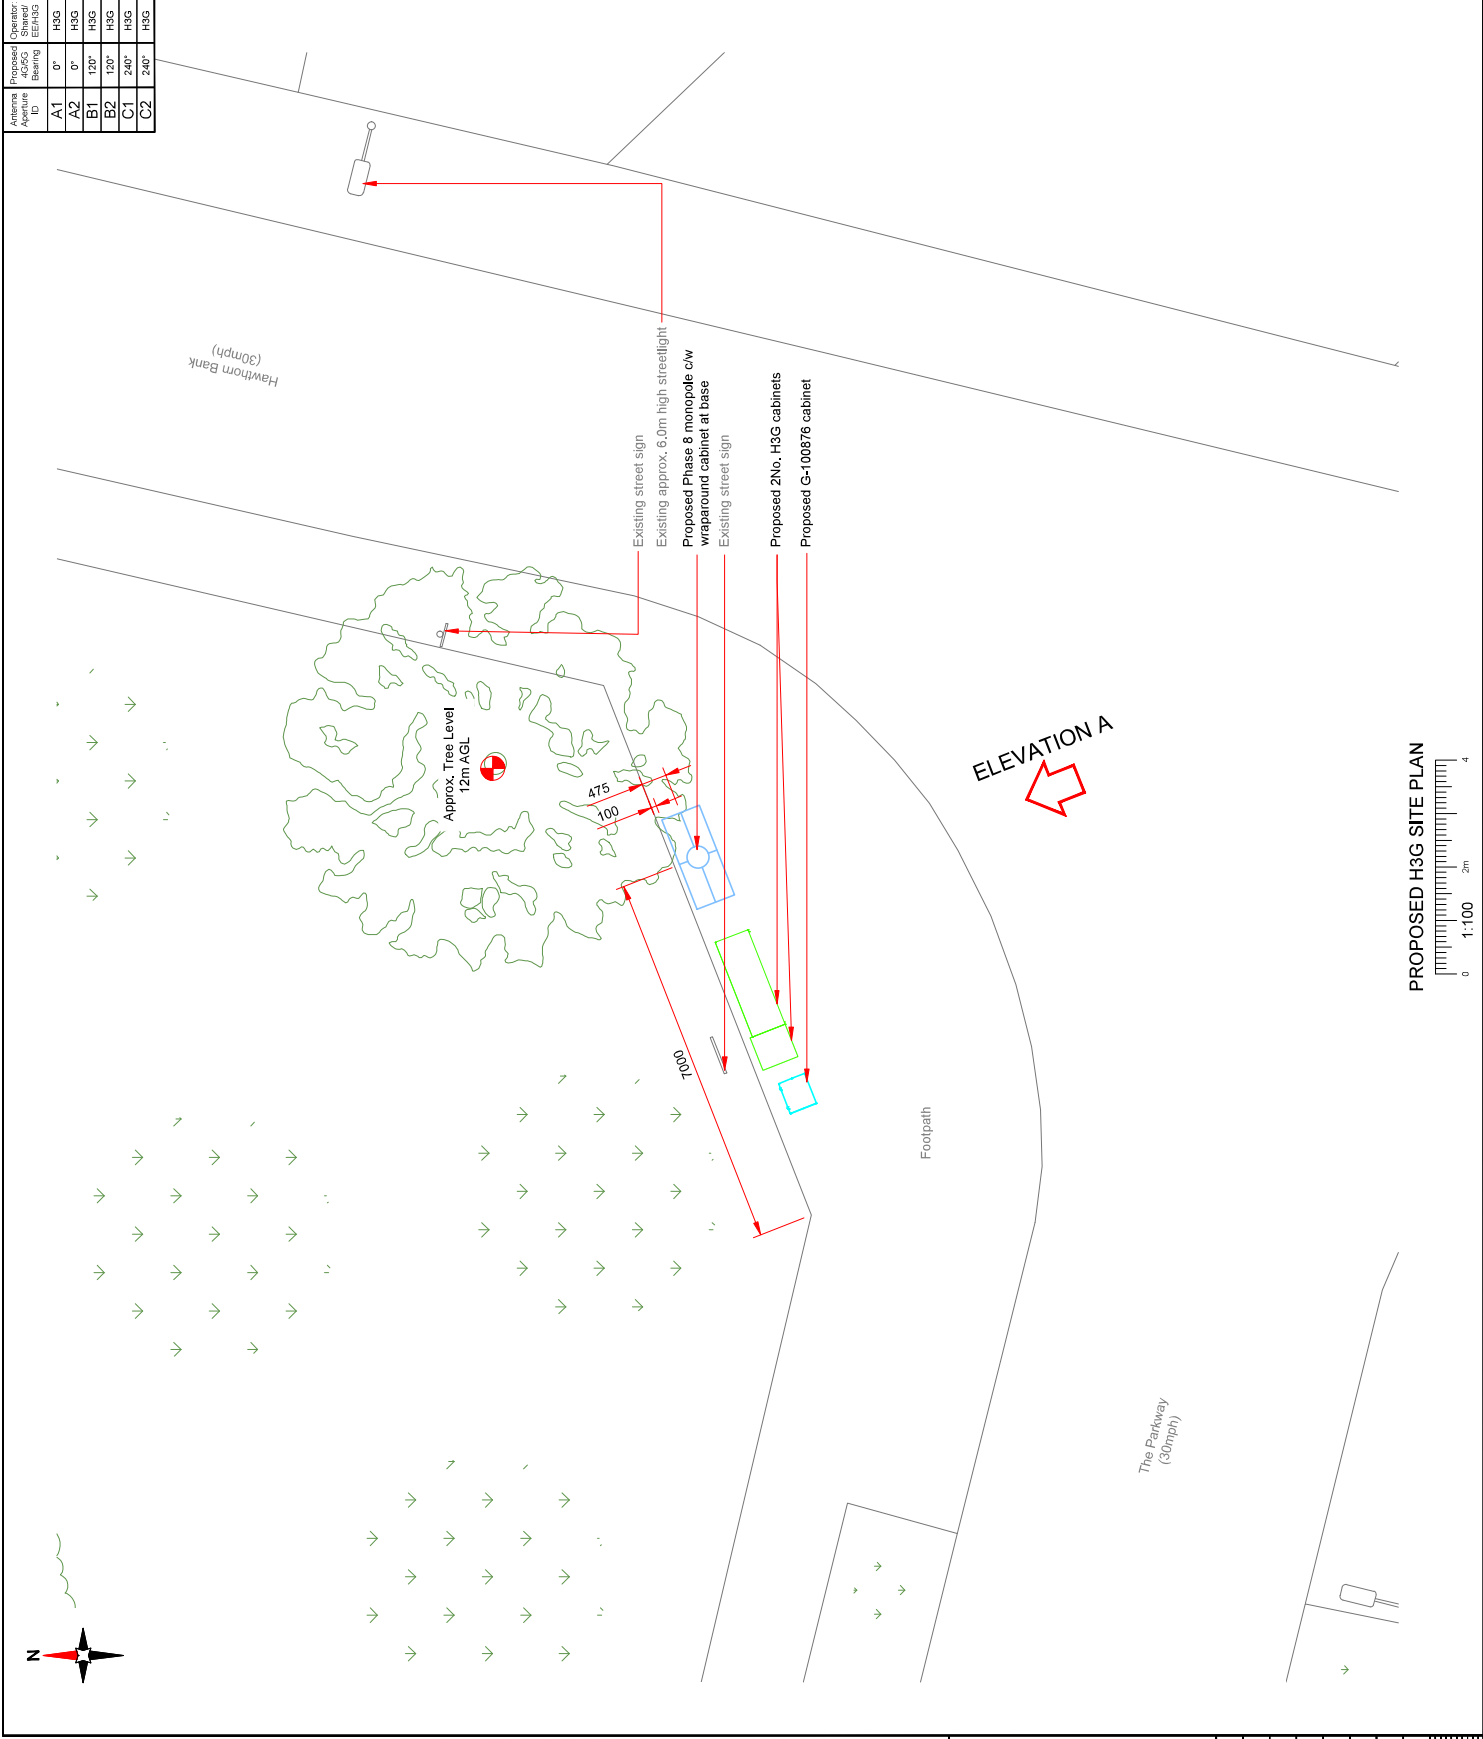

PROPOSED H3G SITE PLAN

