


Front Elevation
Existing Elevations

Side Elevation

Rear Elevation

Side Elevation

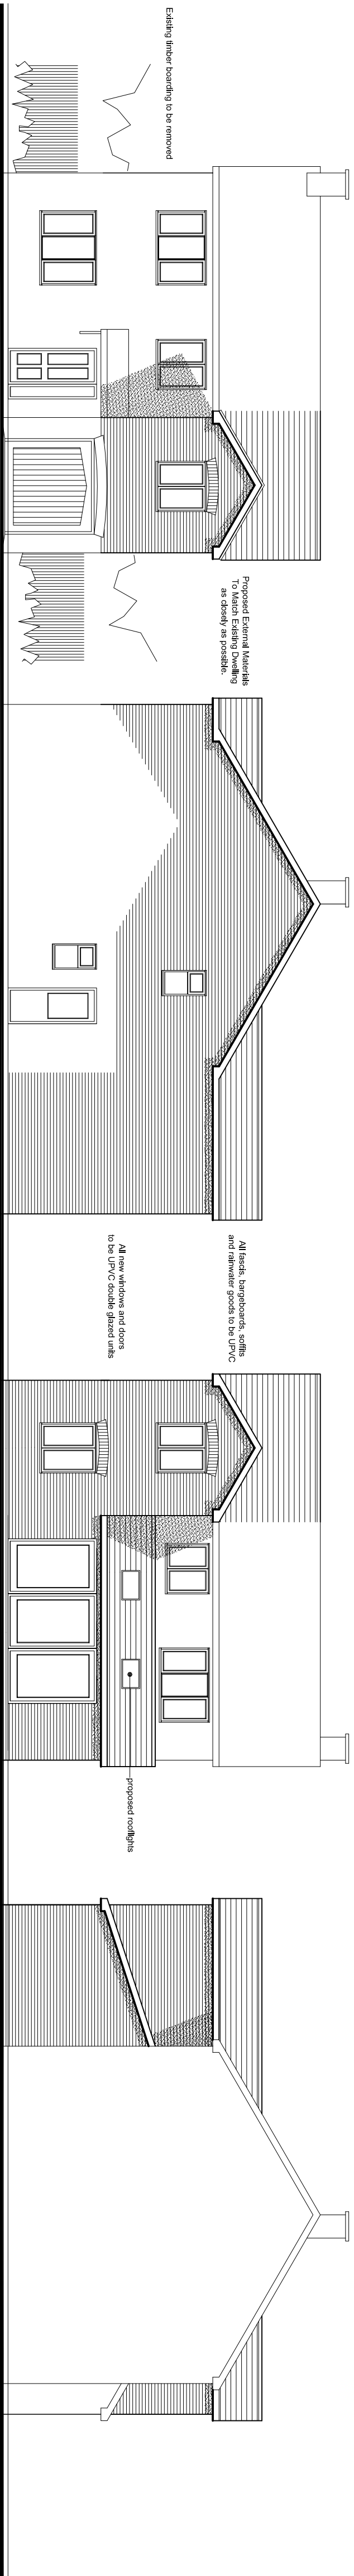

Front Elevation
Proposed Elevations


Side Elevation

Rear Elevation


Side Elevation




Ground Floor - As Proposed

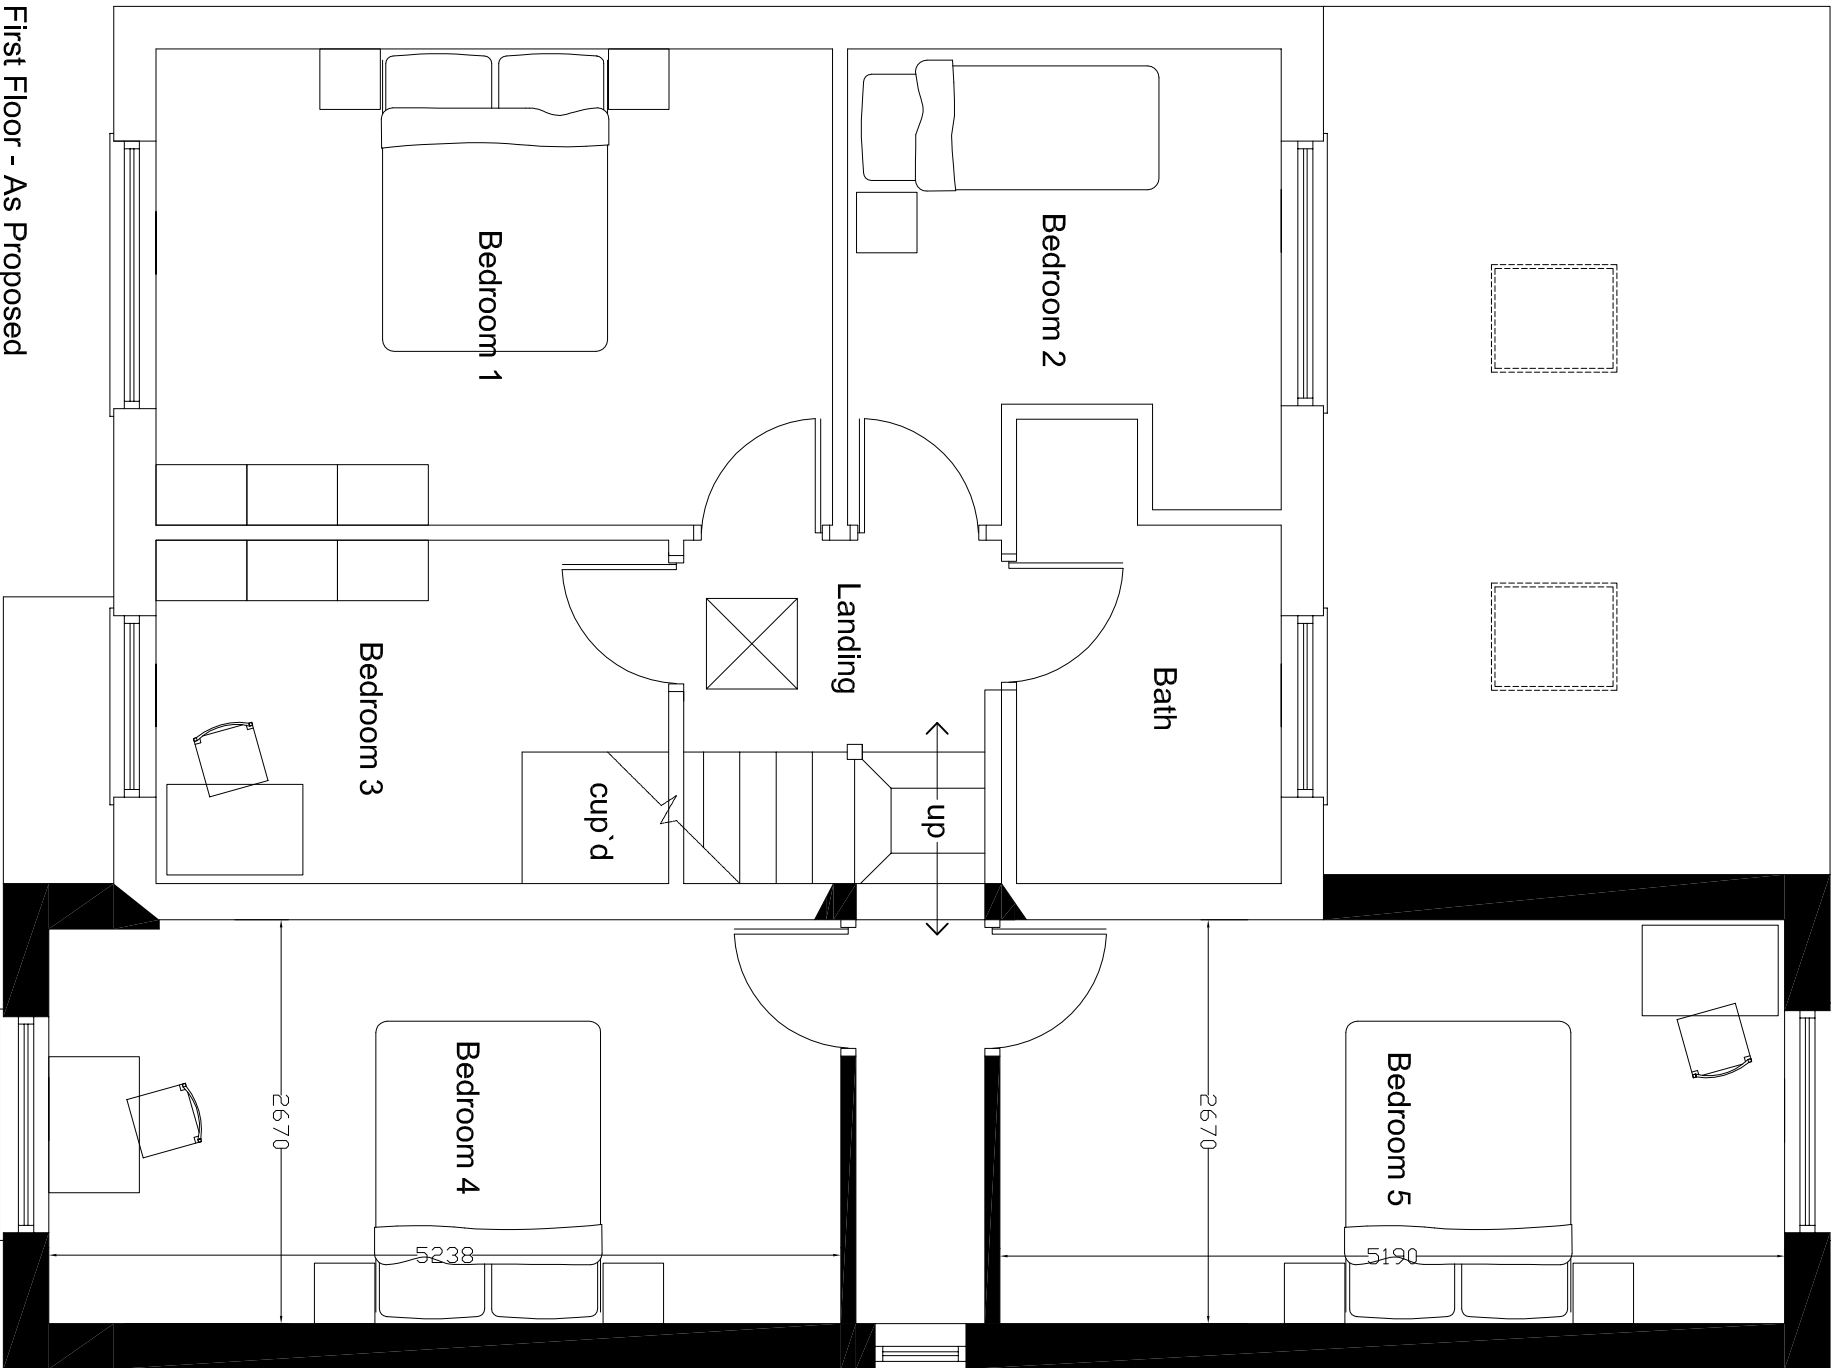

First Floor - As Proposed

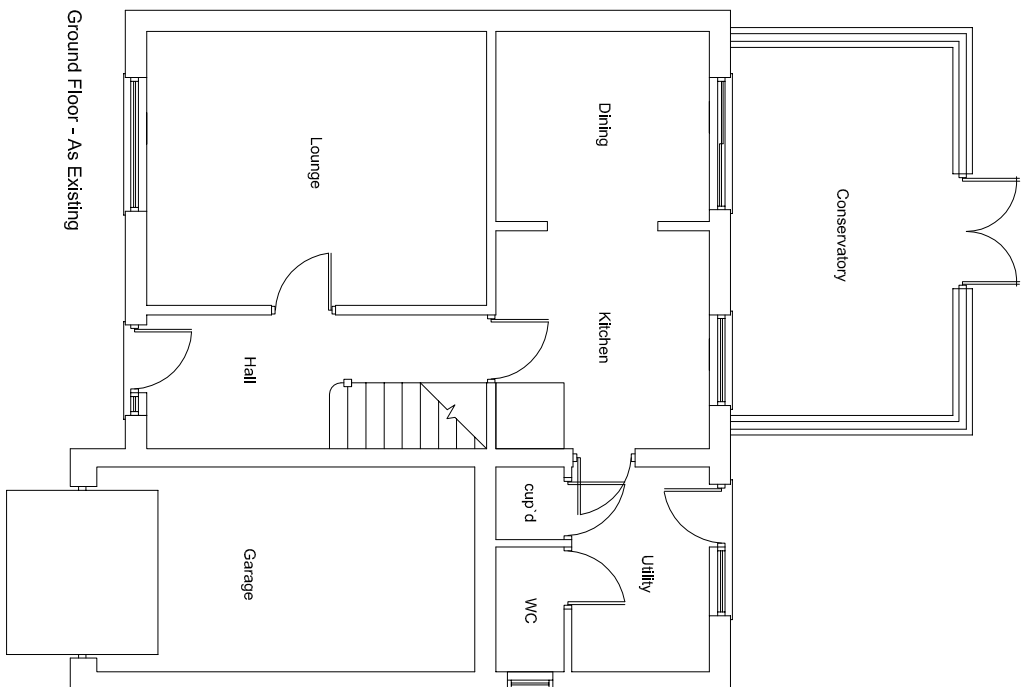

Ground Floor - As Existing

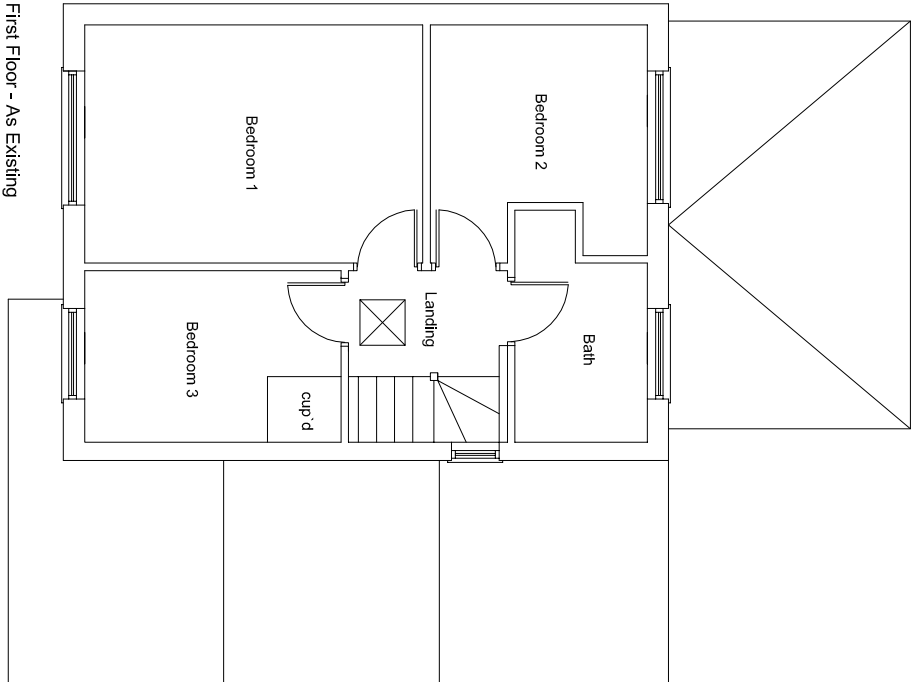

First Floor - As Existing

Tulip Design

Architectural & Building Design Services

35 Spalding Road, Holbeach, Lincs, PE12 6HG

Tel: 07500 966039

Email: tulipdesign@live.com

Client:

Mr & Mrs S Harvey

Scale

1:100 & 1:50 @ A1

Project

Proposed Extension & Alterations at
11 Rembrandt Way
Spalding
PE11 3HX

Date

March 2016

Drawing No.

TD/SH 01

Title

Proposed & Existing Layouts & Elevations

Drawn

MD