



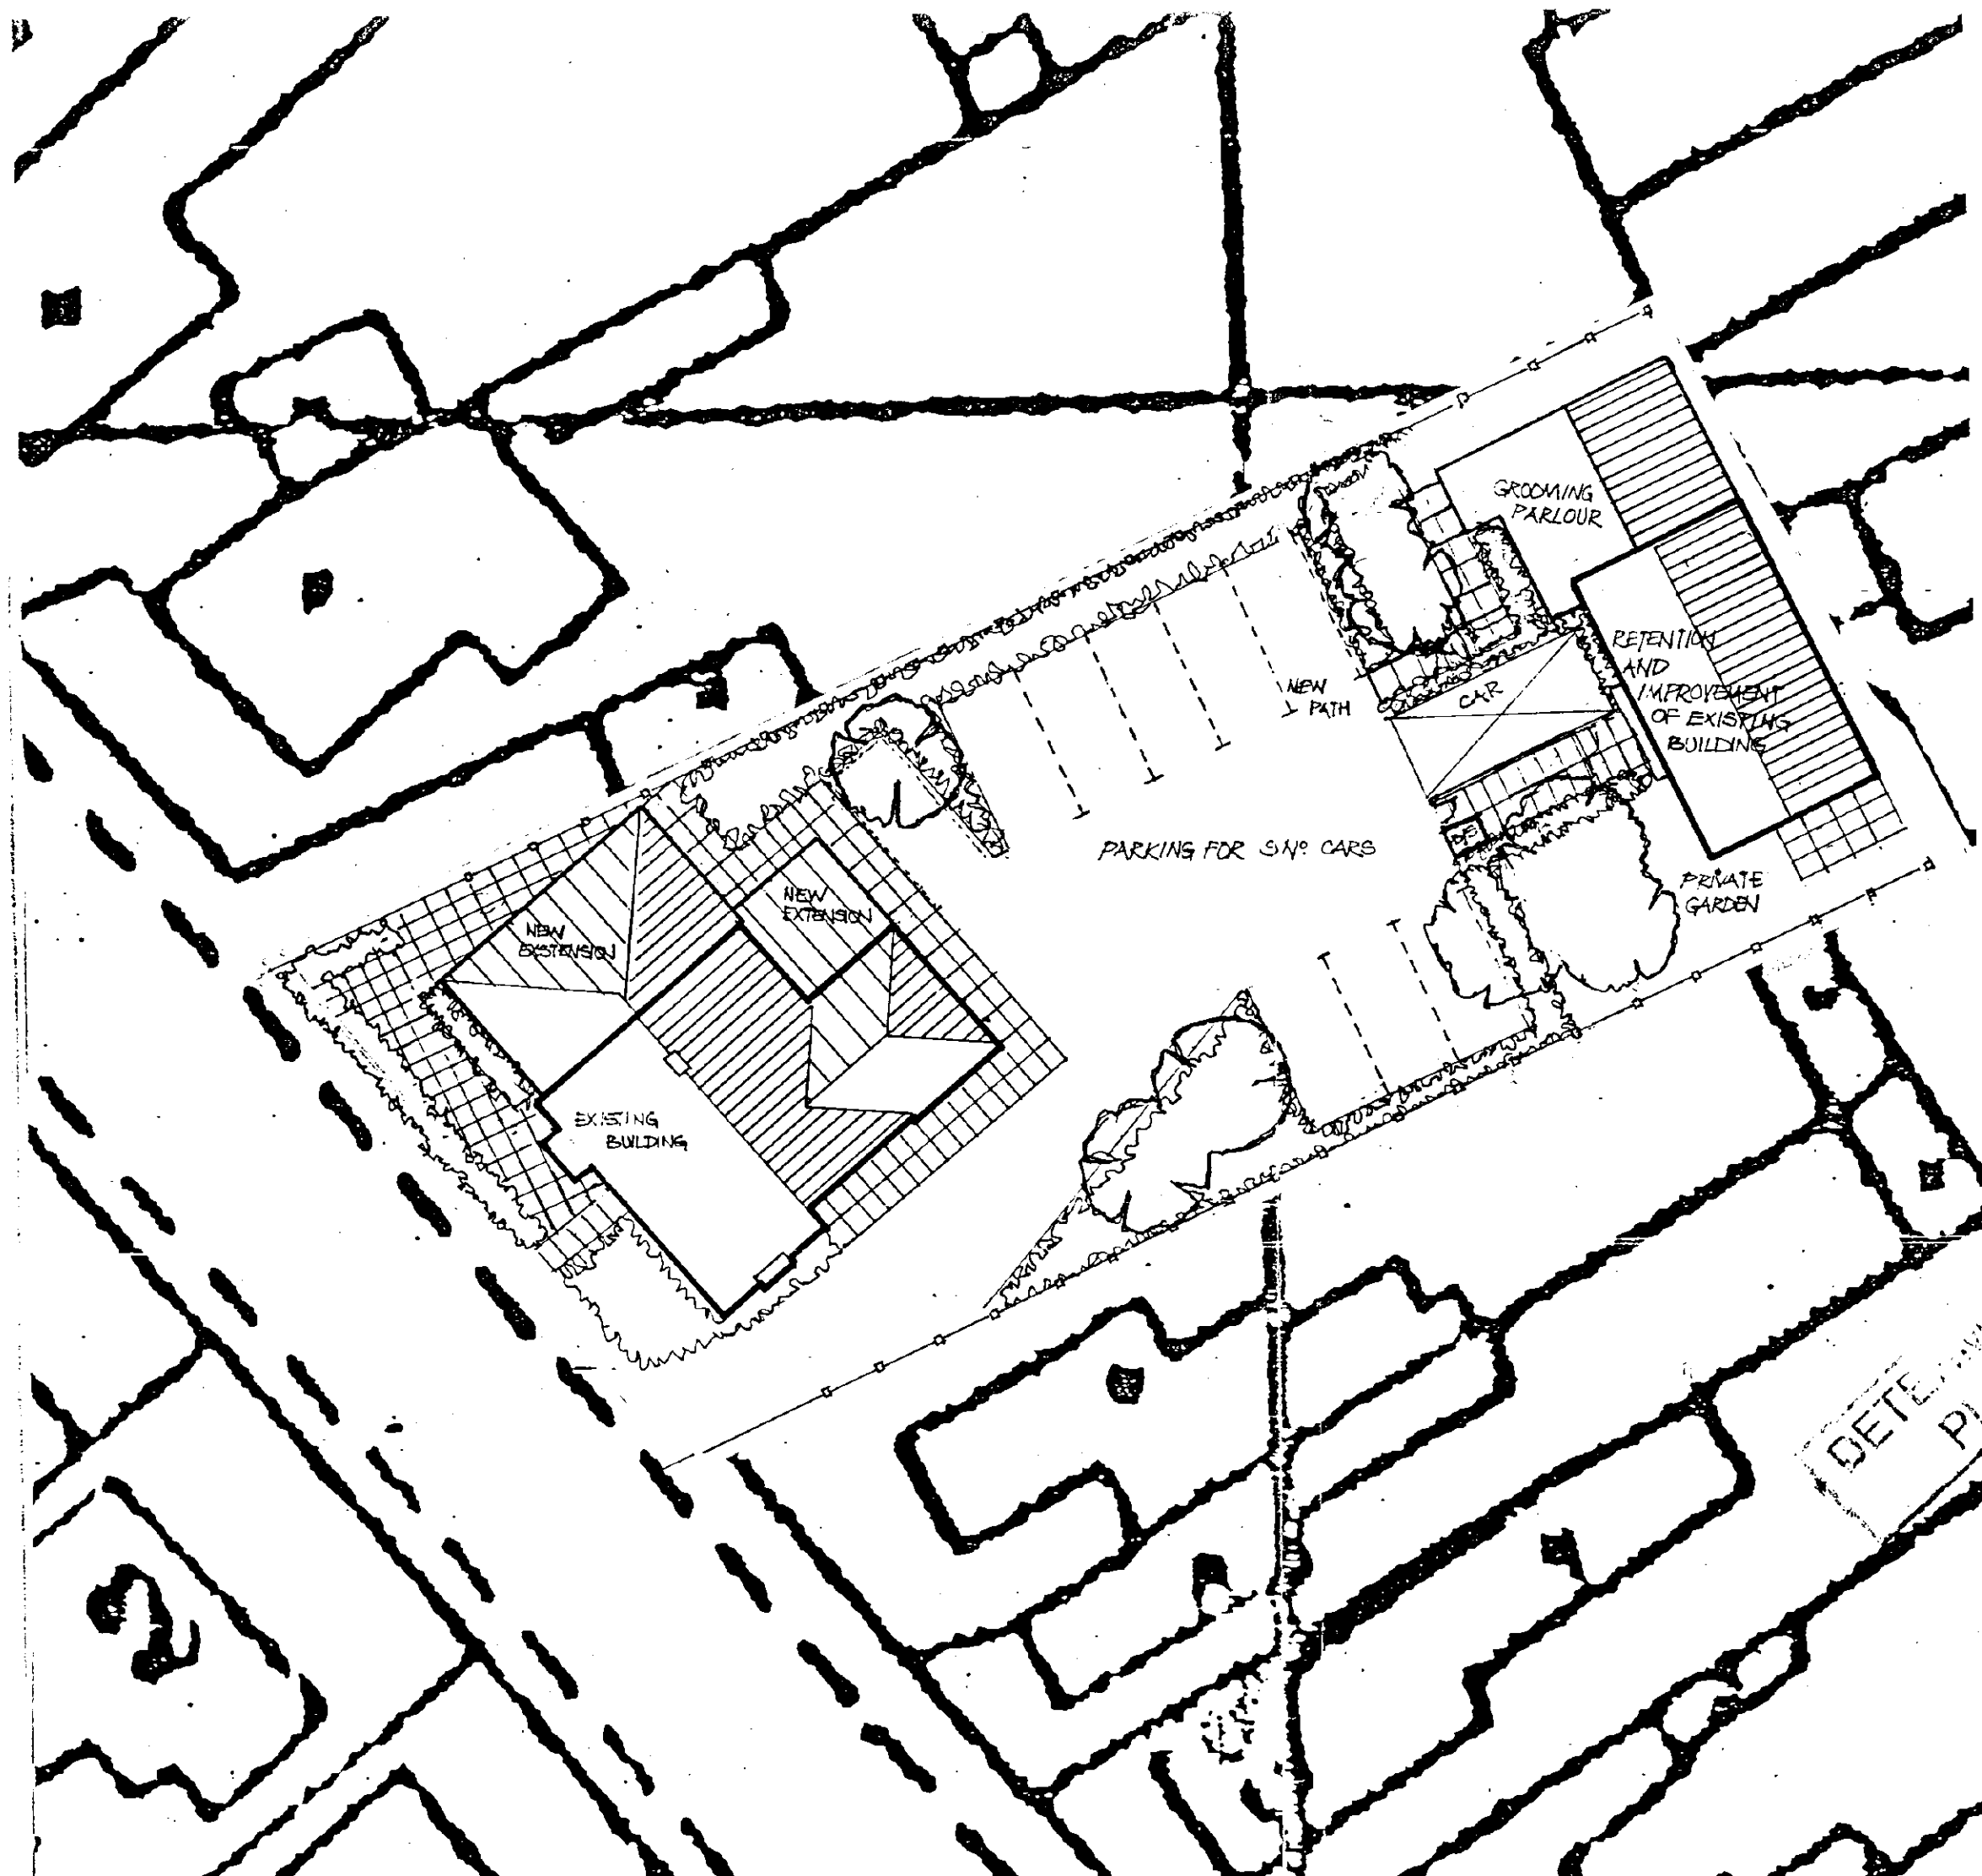

Do not scale
 Report errors and omissions to the Architect
 Check all dimensions before fabrication

Revision	Drawn	Chk'd	Date
1/ EXTENSION REVISED	SR		06/03

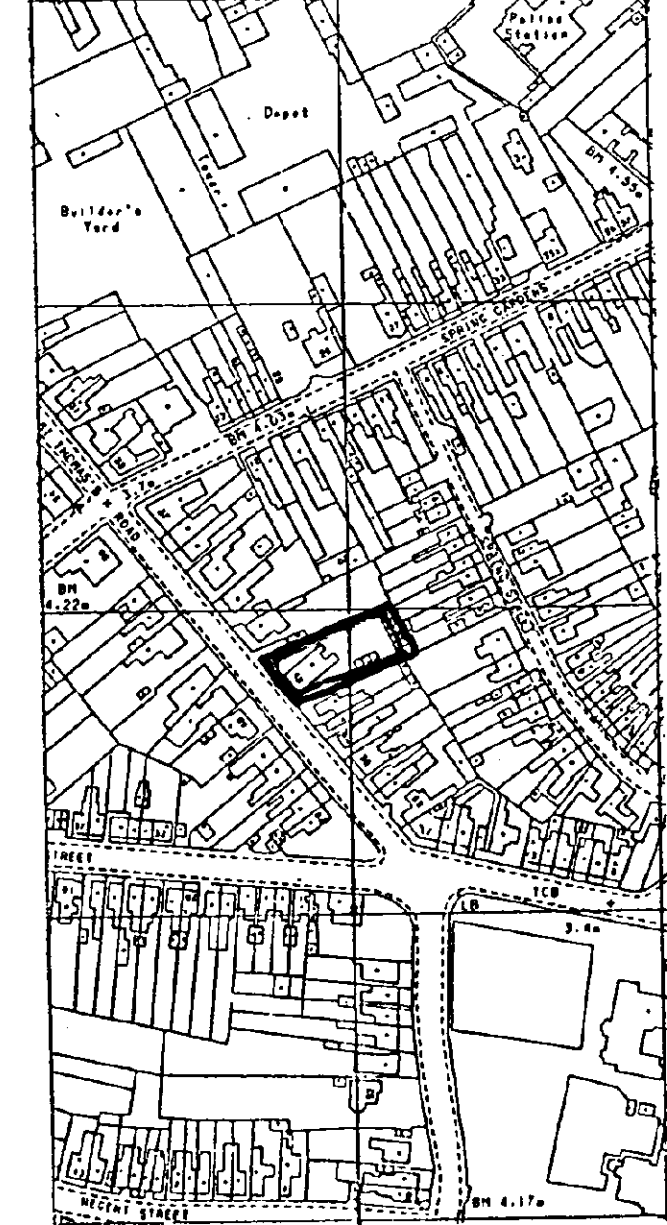

location plan

H16/0269/95

ATP

GROUP

O Ilford Essex 081 514 30
 O Billericay Essex 0277 658

Contract
 49 St THOMAS RD SPALD



Title
 PROPOSED SITE LAYOUT

Scale 1:200
 Date
 Drawing No.

9353 / 07a

Report errors and omissions to the Architect
Check all dimensions before fabrication

Revision	Drawn	Chkd	Date
a HIPP REMOVED & EXT SHUTTER	H3		18/09/95
b HIPP RE-INSTATED	SR		06/03/96

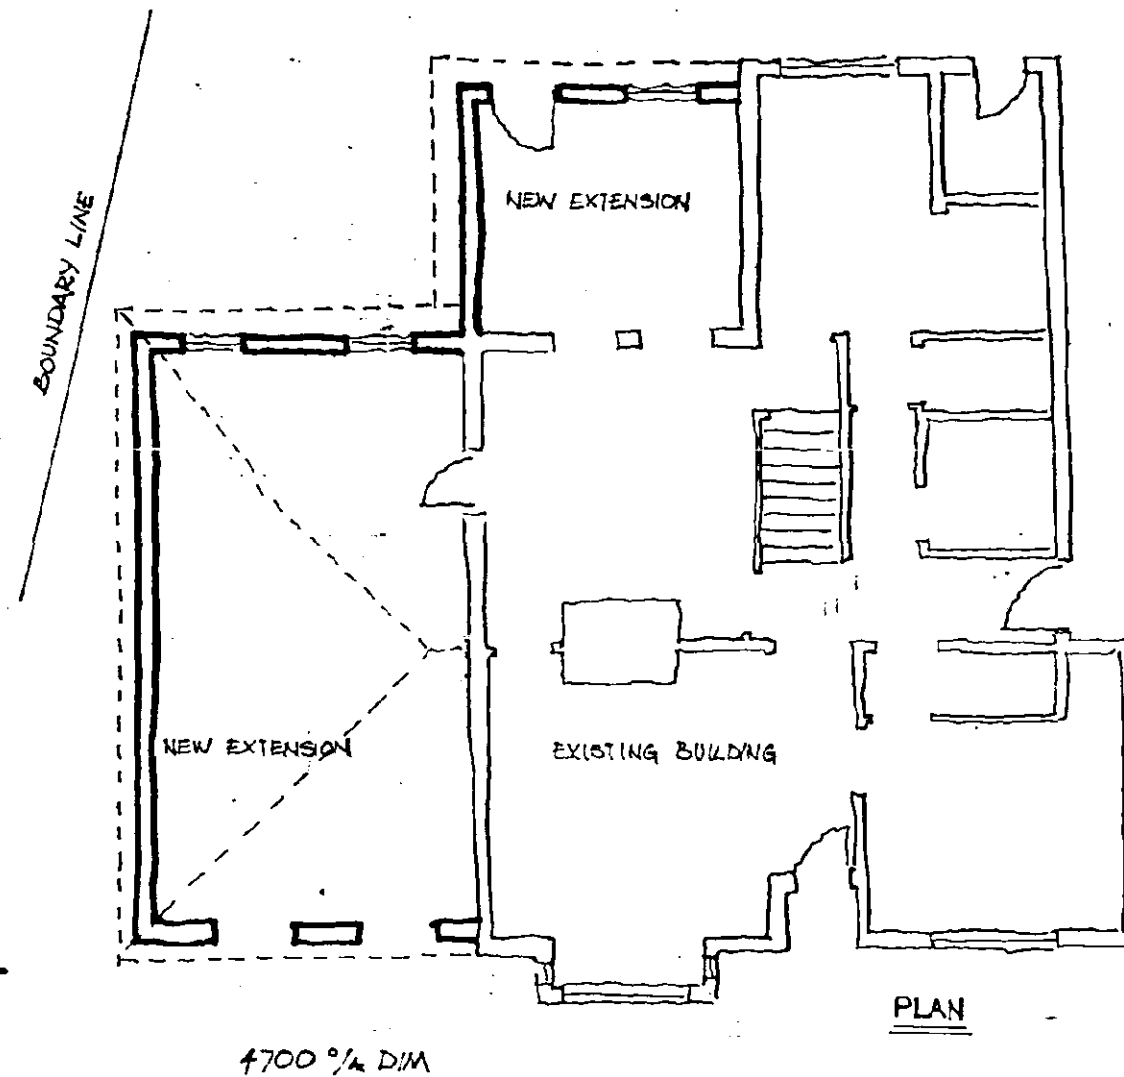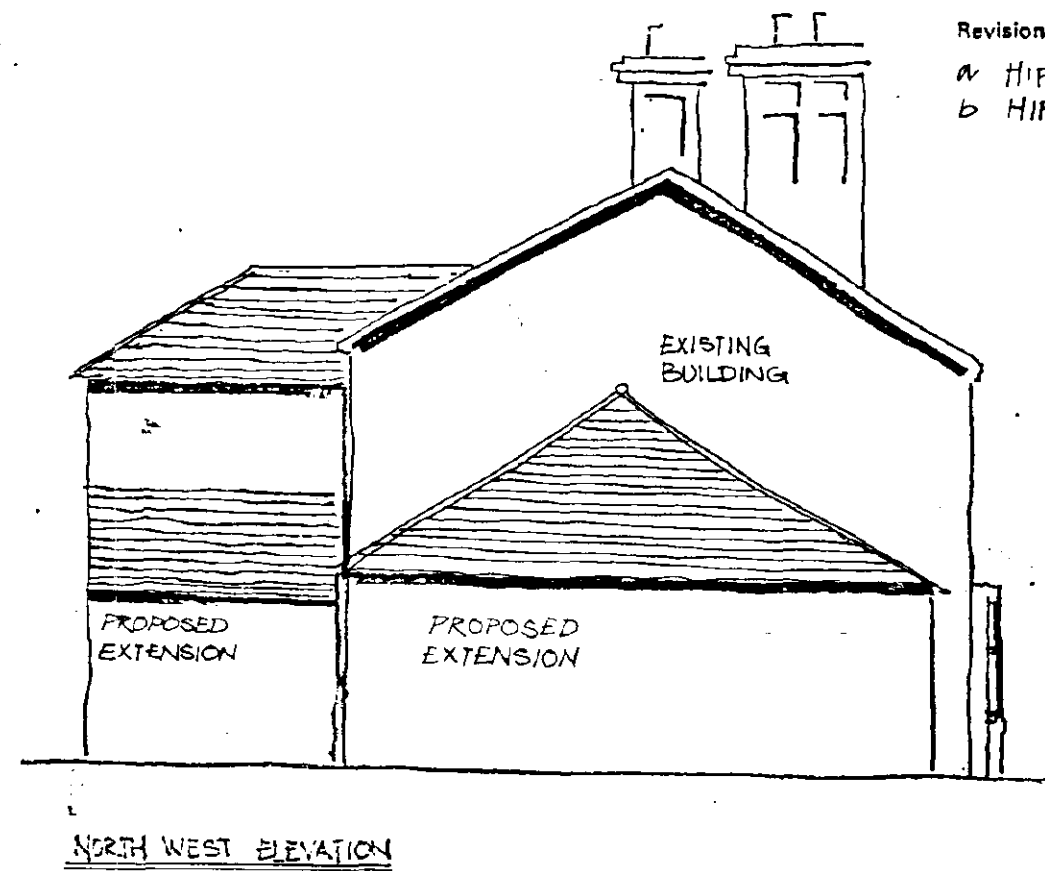

H16/0269/95

ATP

GROUP

○ Ilford Essex 081 514 3030
○ Billericay Essex 0277 658662


Contract
49 St THOMAS RD SPALDING

Title
PROPOSED EXTENSIONS

Scale	Date	Drawn	Checked
1:100		SR	

Drawing No.

9353 / 09 b

 


Do not scale
Report errors and omissions to the Architect
Check all dimensions before fabrication

Revision


Drawn	Chk'd	Date
-------	-------	------




SOUTH - WEST ELEVATION

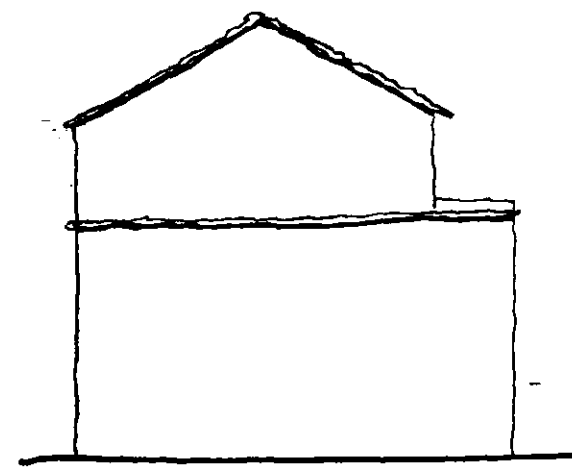

NORTH - WEST ELEVATION

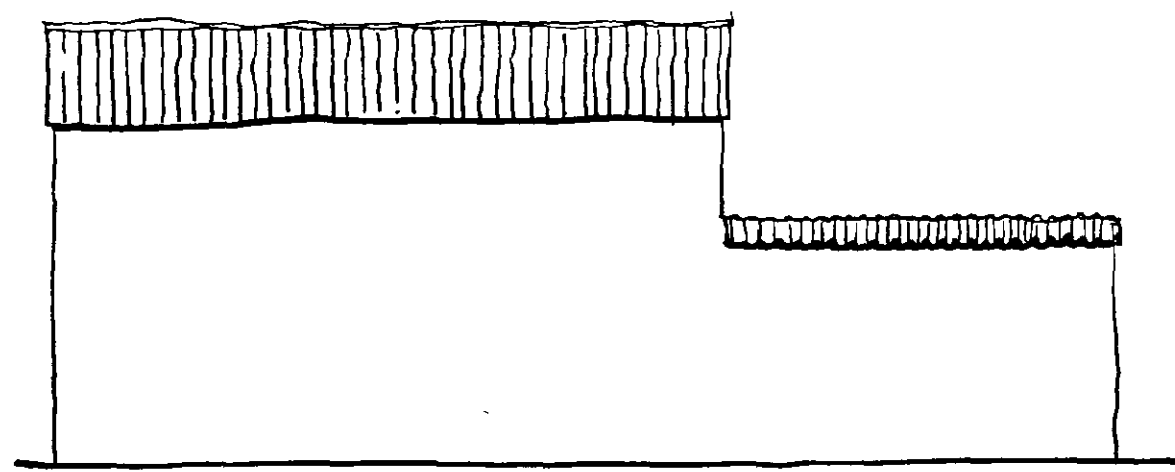


NORTH - EAST ELEVATION

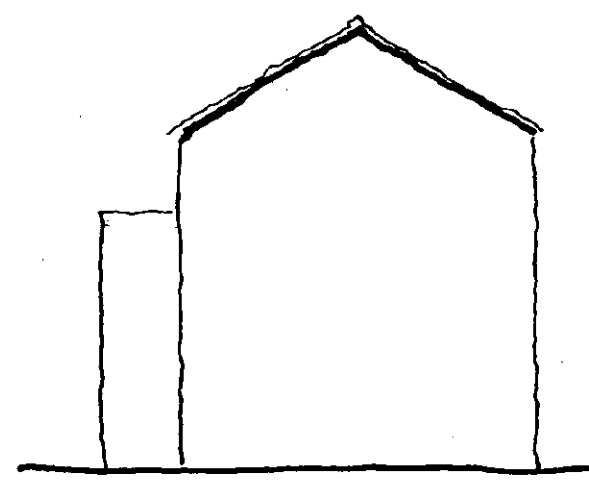


SOUTH - EAST ELEVATION

**DETERMINED
PLAN**

H16/0269/95

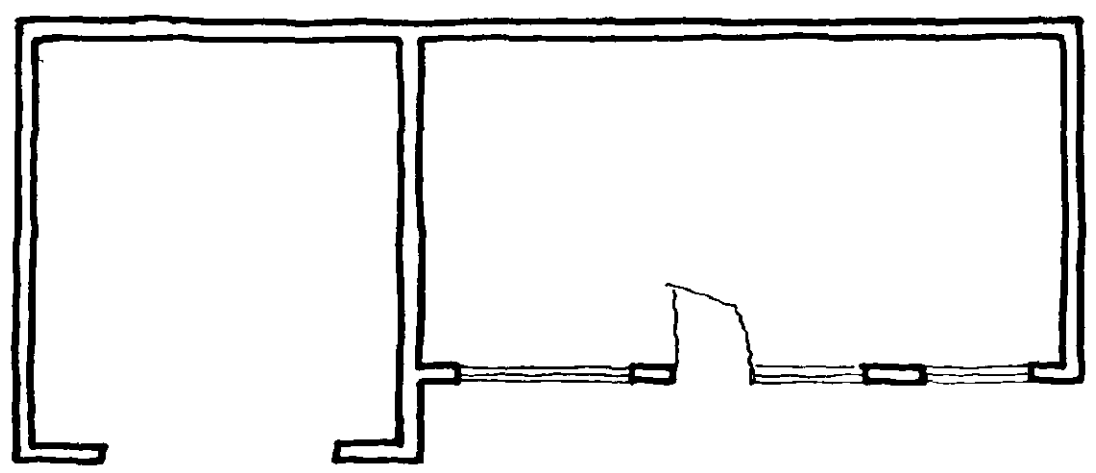

PLAN

 

ATP
GROUP

☐ Ilford Essex 081 514 3030
☐ Billericay Essex 0277 658662

Contract
49 St THOMAS RD SPALDING

Title
49a EXISTING BUILDING

Scale 1:100	Date	Drawn SR	Checked
----------------	------	-------------	---------

Drawing No.

9353 / 10


Do not scale
Report errors and omissions to the Architect
Check all dimensions before fabrication

Revision


Drawn Chk'd Date




SOUTH - WEST ELEVATION

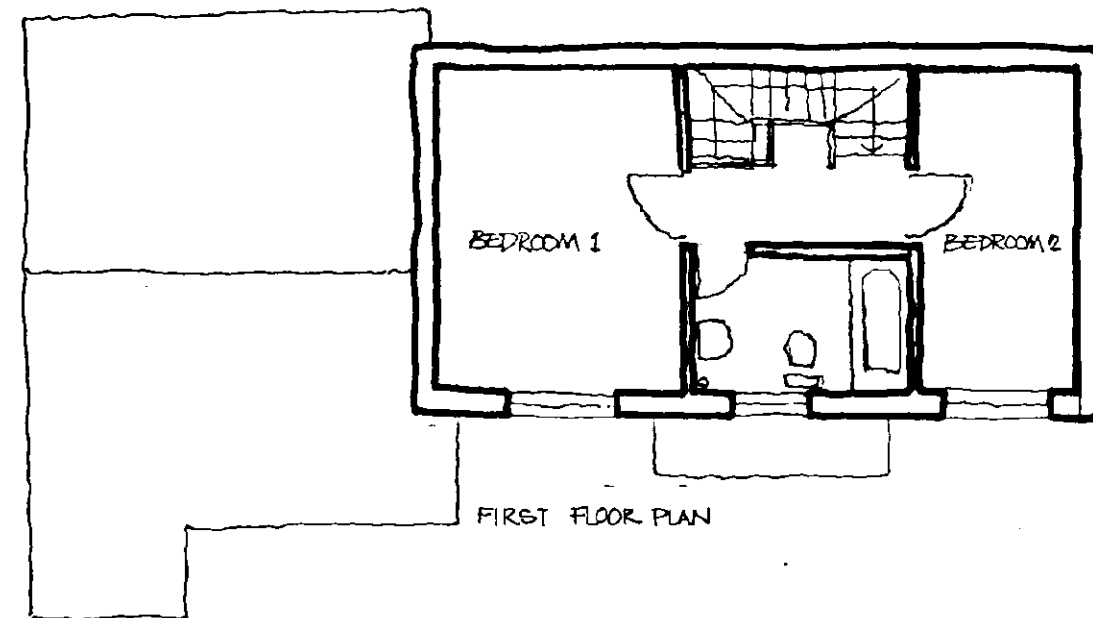


FIRST FLOOR PLAN

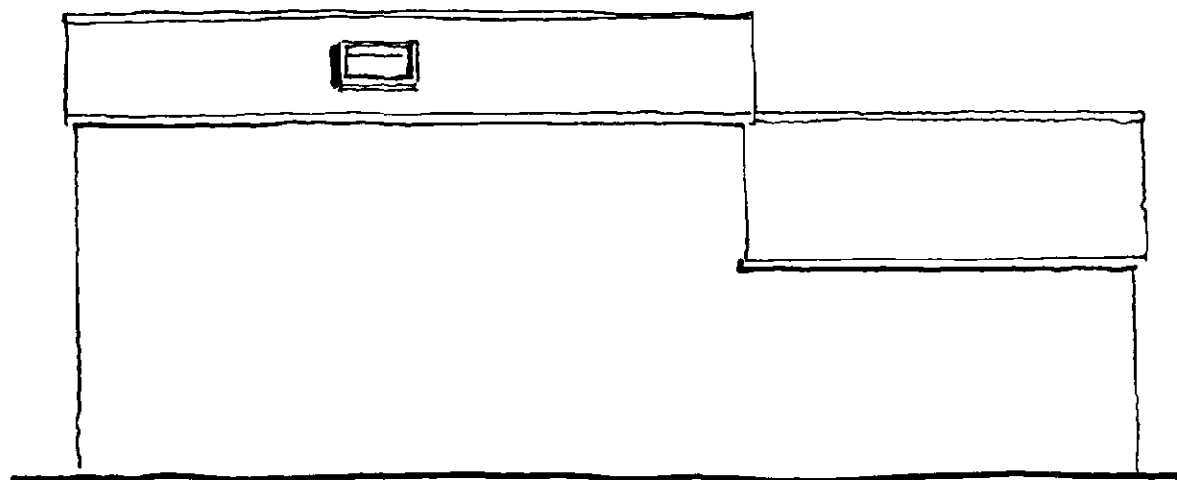


NORTH EAST ELEVATION

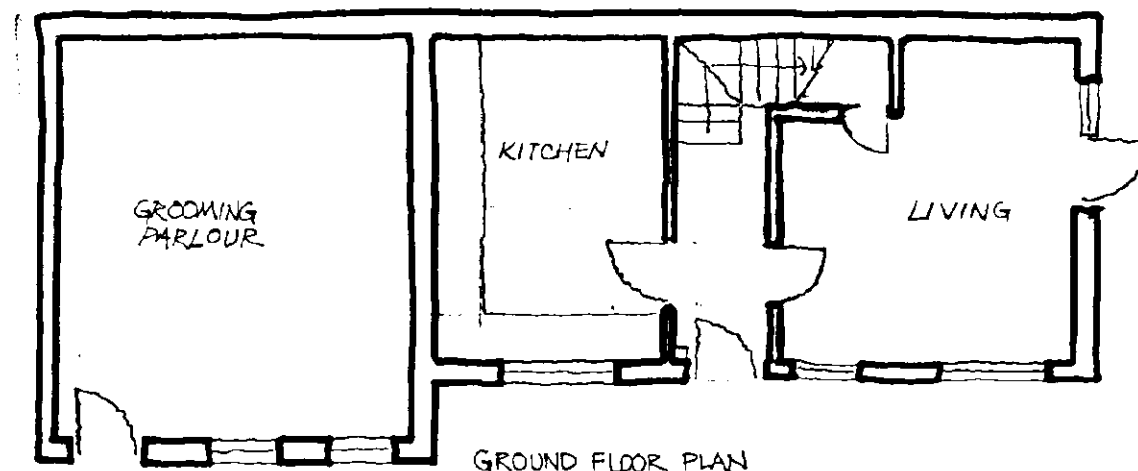

GROUND FLOOR PLAN

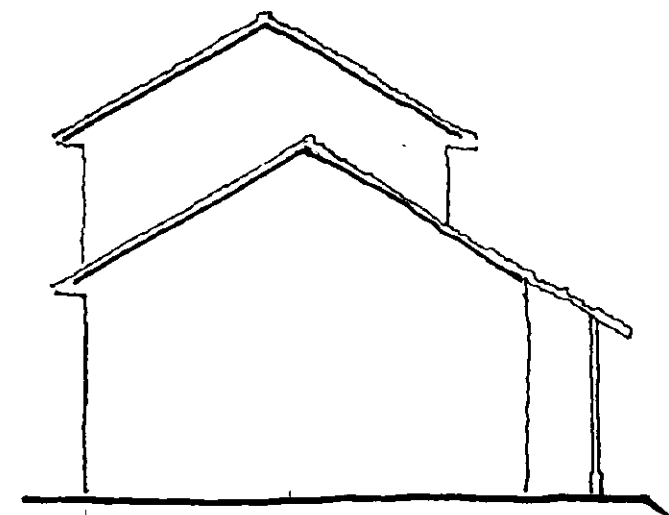

NORTH WEST ELEVATION

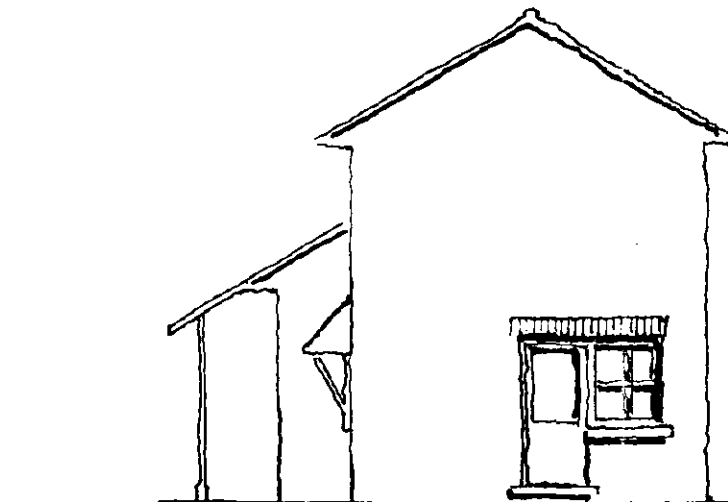

SOUTH EAST ELEVATION



GROUP

Ilford Essex 081 514 3030
Billericay Essex 0277 658662

Contract

49 St THOMAS RD SPALDING

Title

49a PROPOSED RENOVATION

Scale

1:100

Date

Drawn

SR

Checked

Drawing No.

9353 / 11