



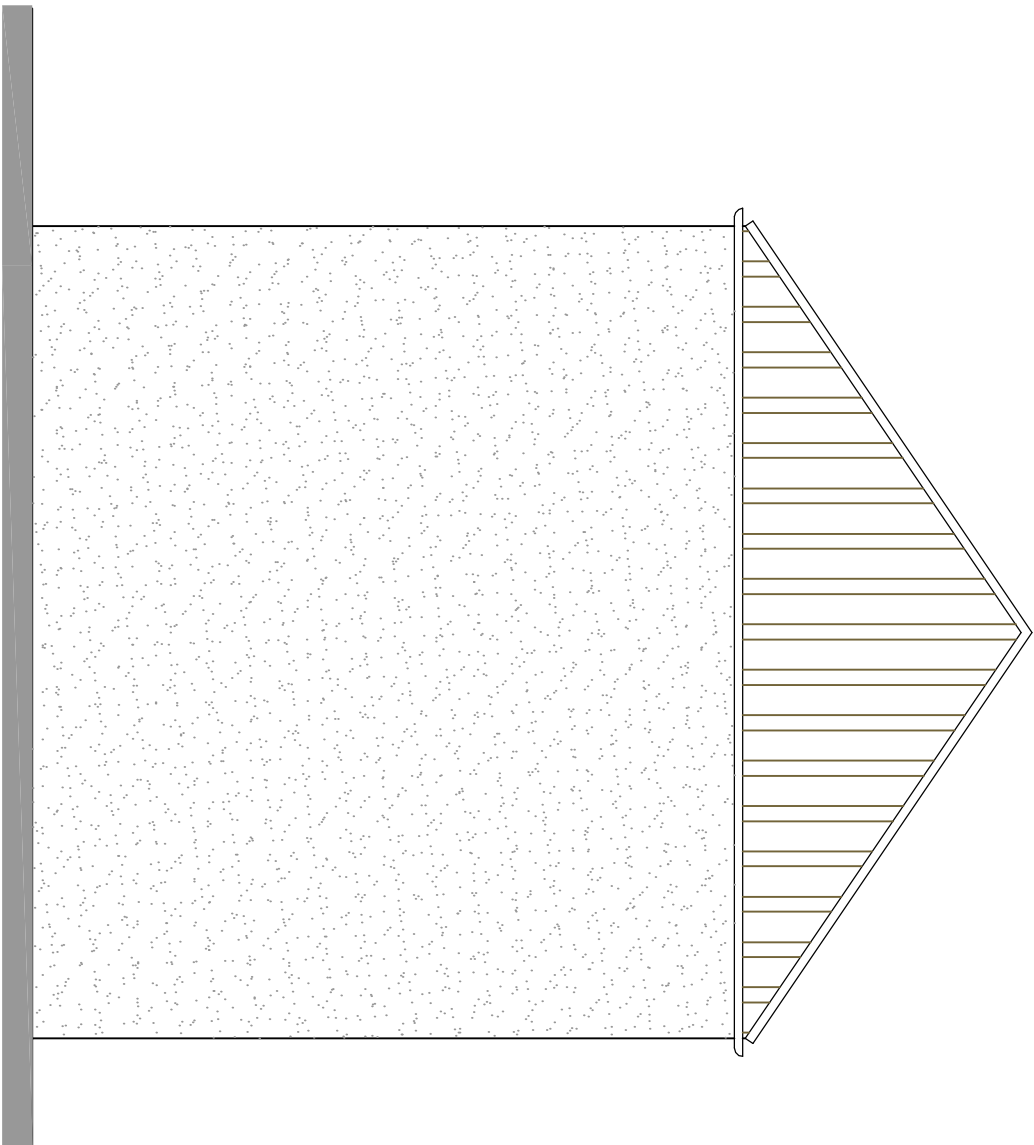

EXISTING SOUTH/WEST ELEVATION 1:50

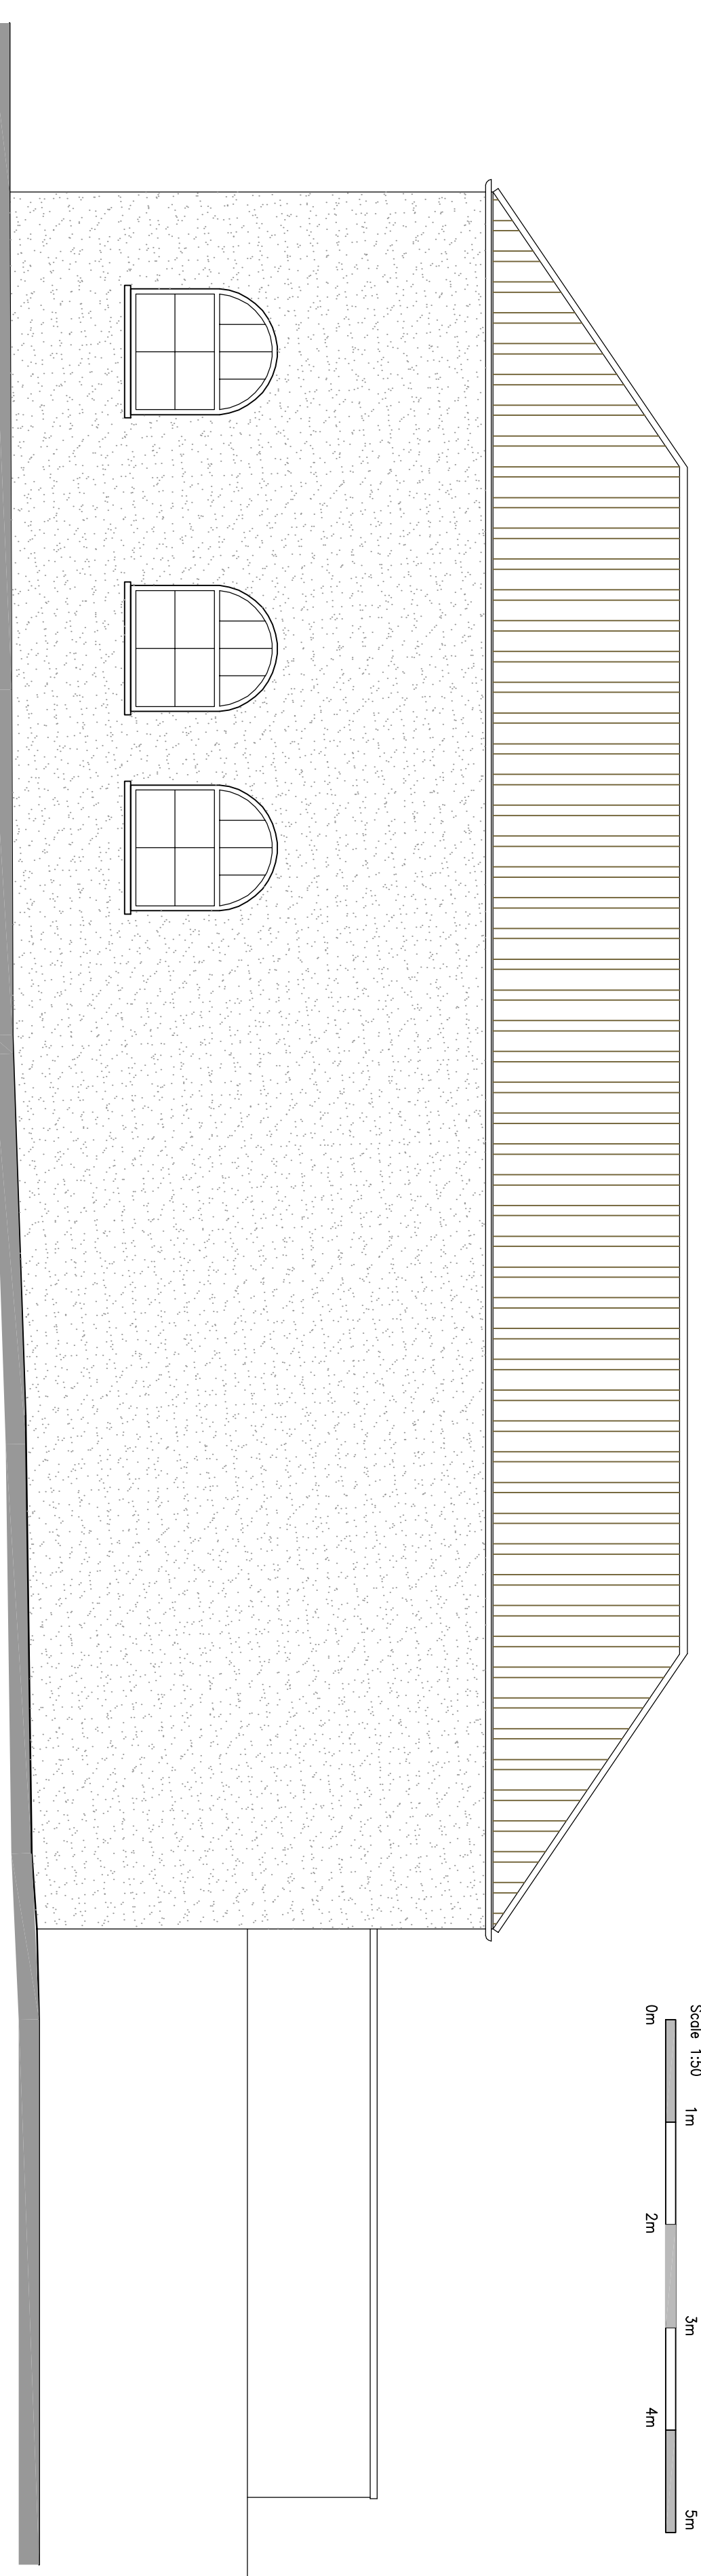


EXISTING SOUTH/EAST ELEVATION 1:50




EXISTING NORTH/EAST ELEVATION 1:50




EXISTING NORTH/WEST ELEVATION 1:50

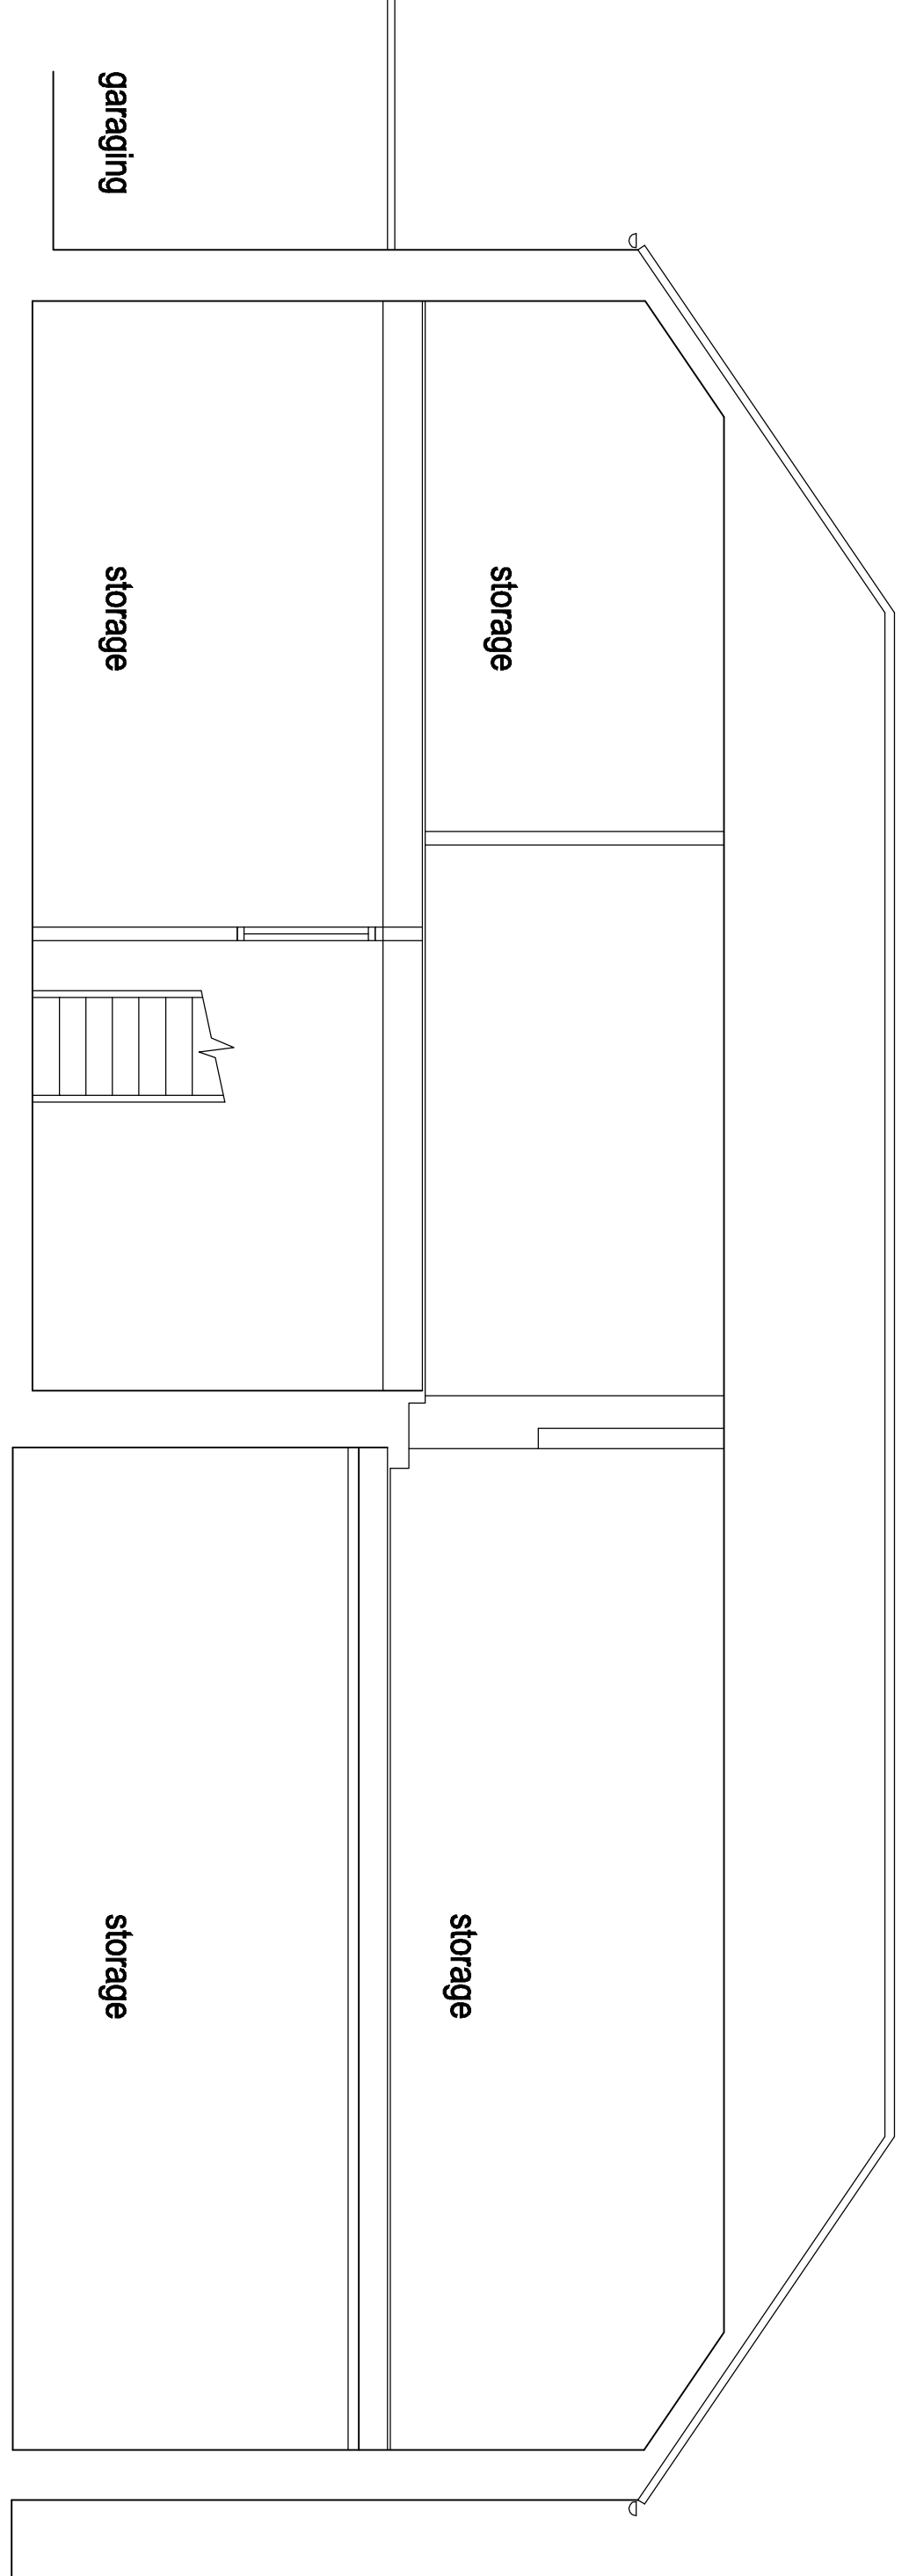

EXISTING SECTION 1:50

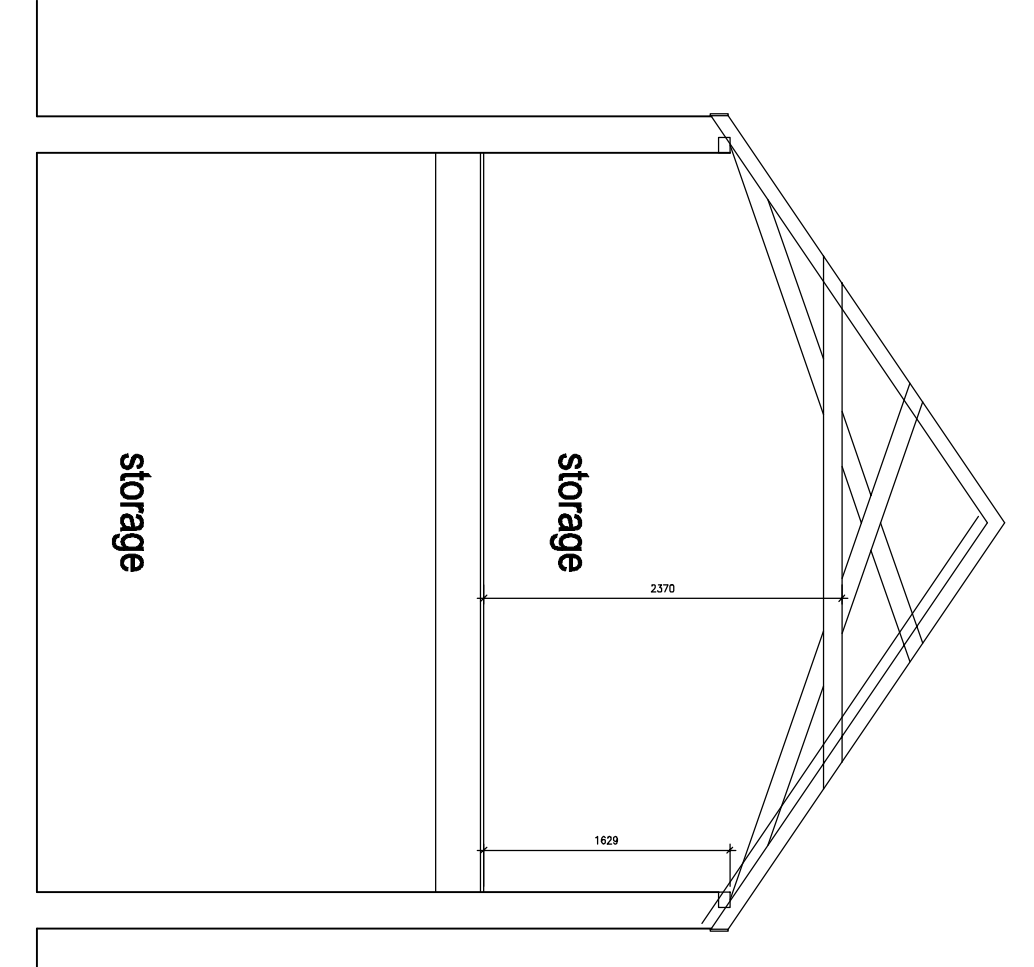

EXISTING SECTION 1:50

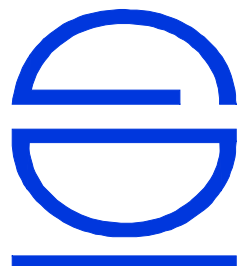

GOOD-DESIGN-INC LTD
11 SARACEN WAY,
NEWMARK ROAD,
PETERBOROUGH,
PE1 5WS.
TEL 01733 569731
E-MAIL
robert@good-design-inc.co.uk

PROJECT
Proposed Conversion to
Outbuildings at
30 High Street
Spalding

DRAWING
Existing Elevations and
Sections

March 2015

Scale 1:50 @ A1 size
drawing number :
15664-01