

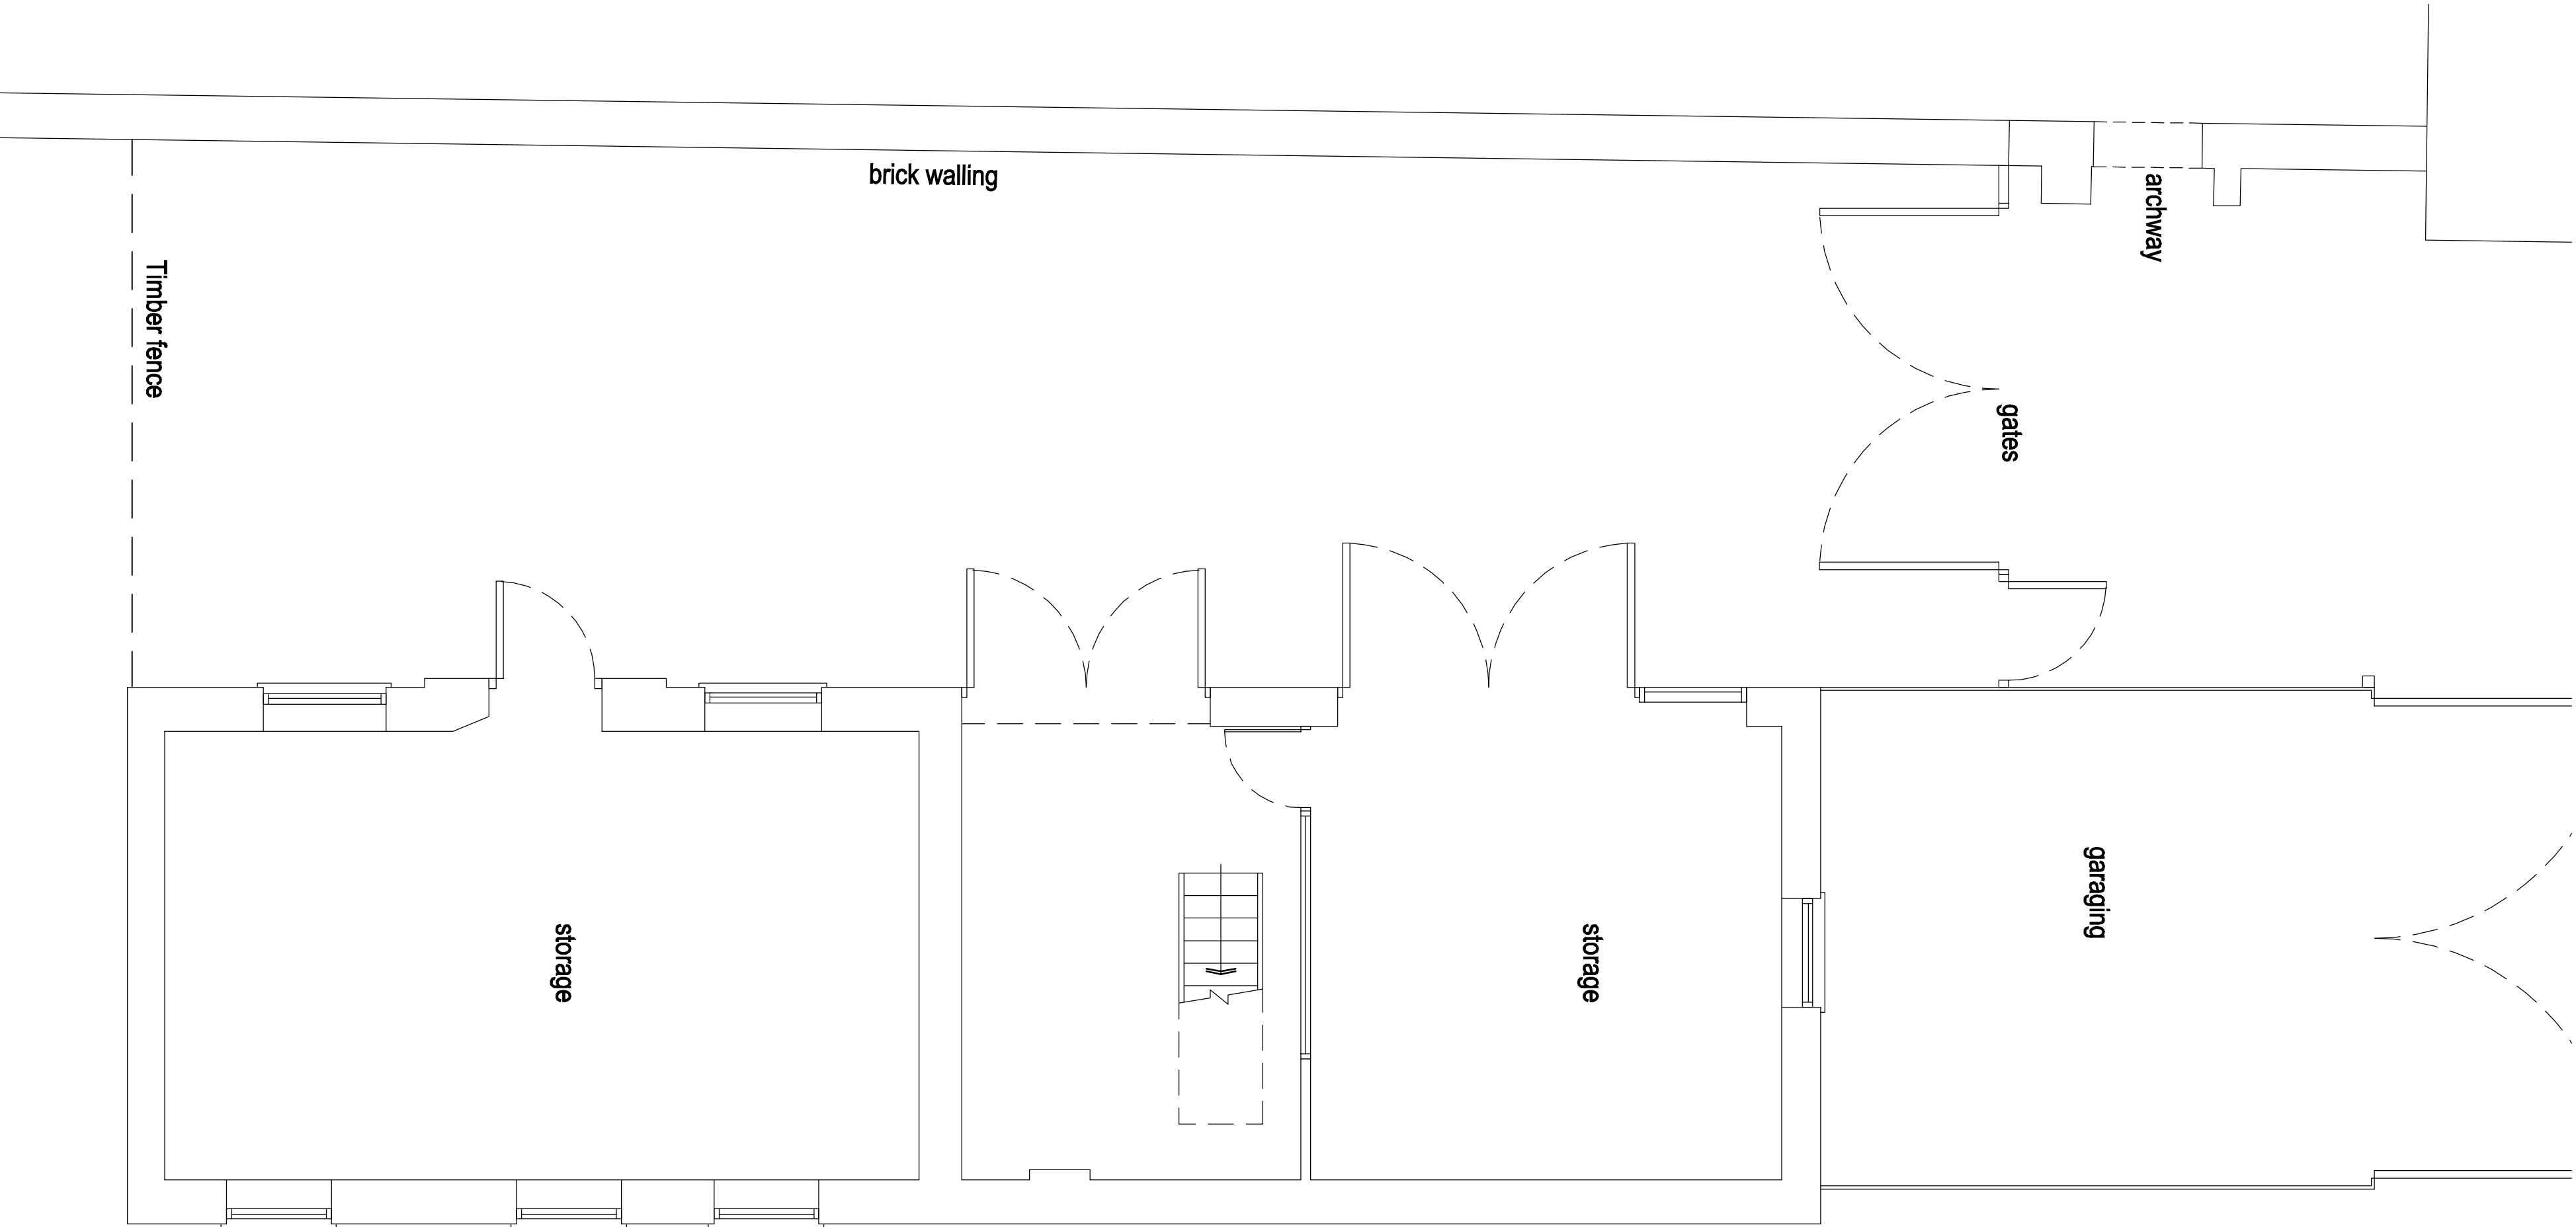
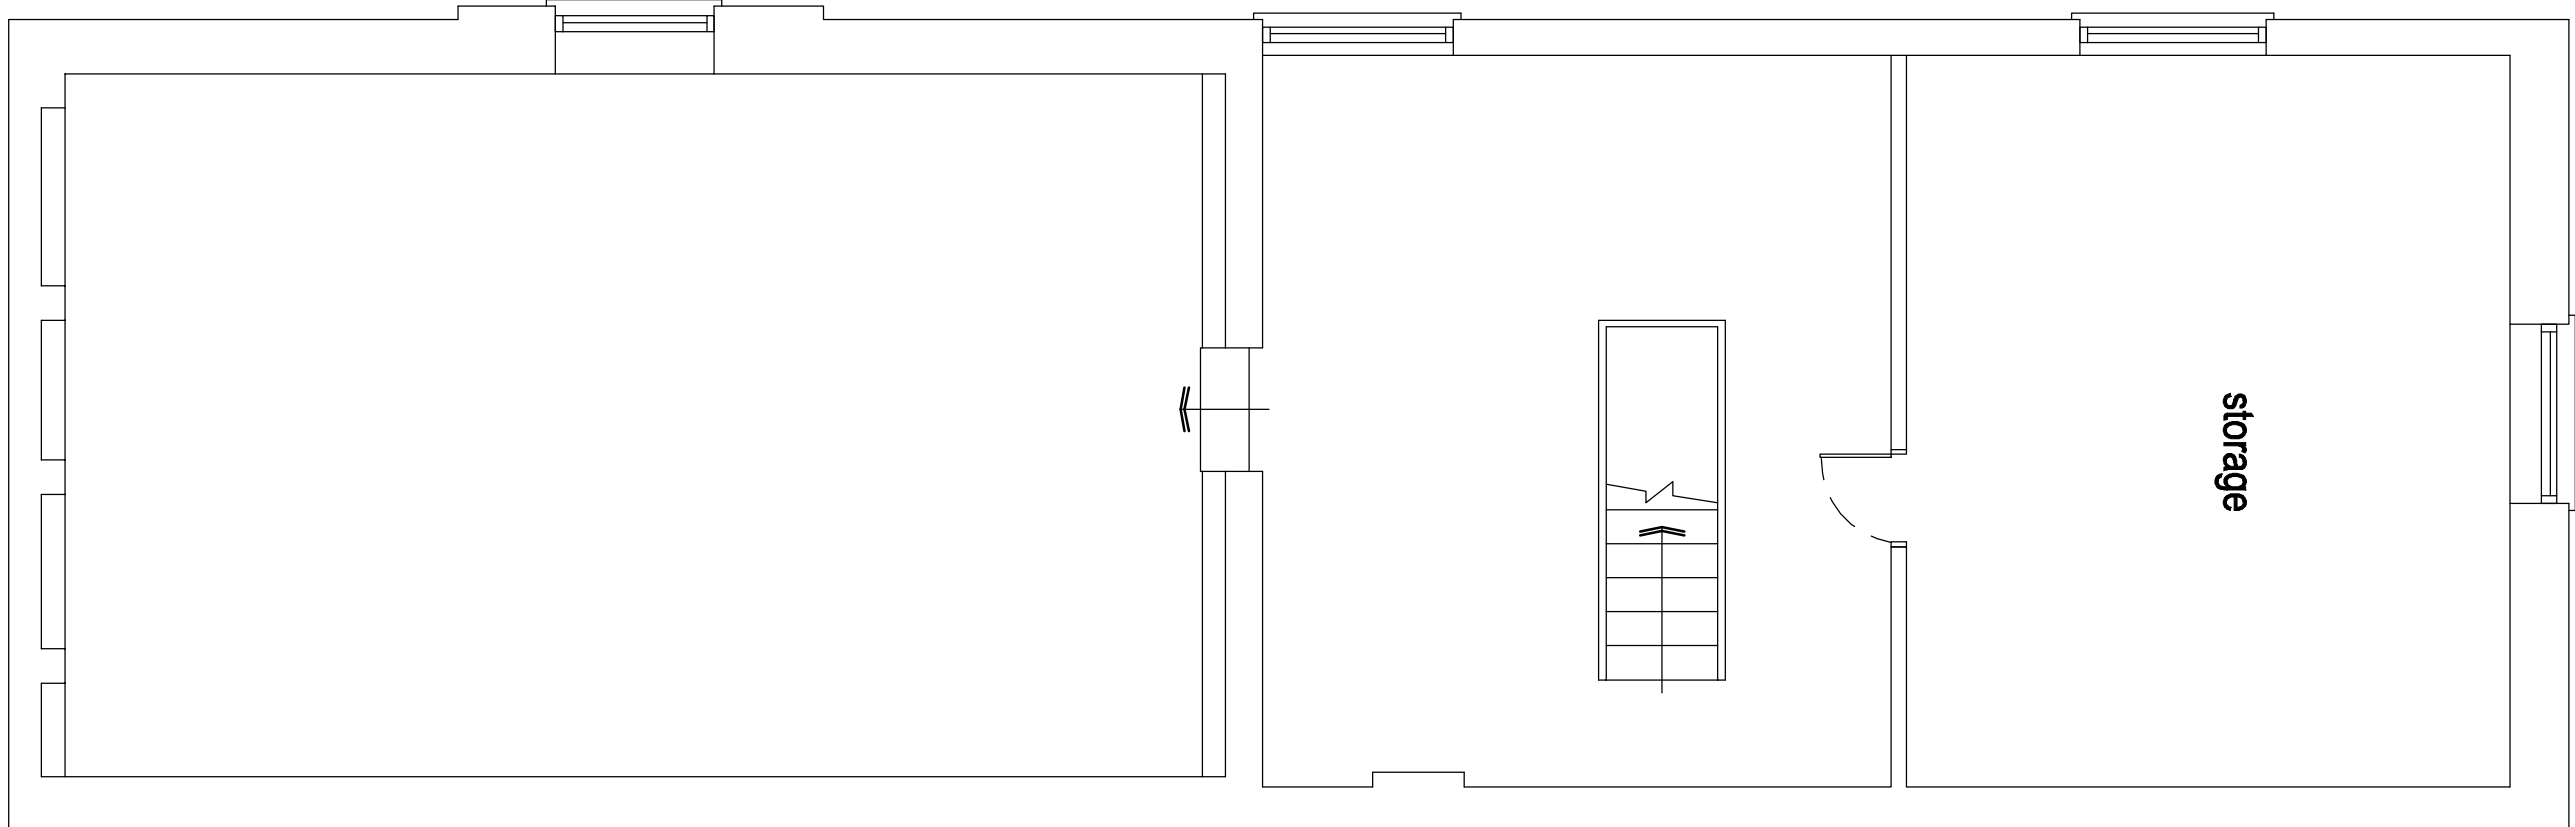


EXISTING GROUND FLOOR PLAN 1:50

 

EXISTING FIRST FLOOR PLAN 1:50

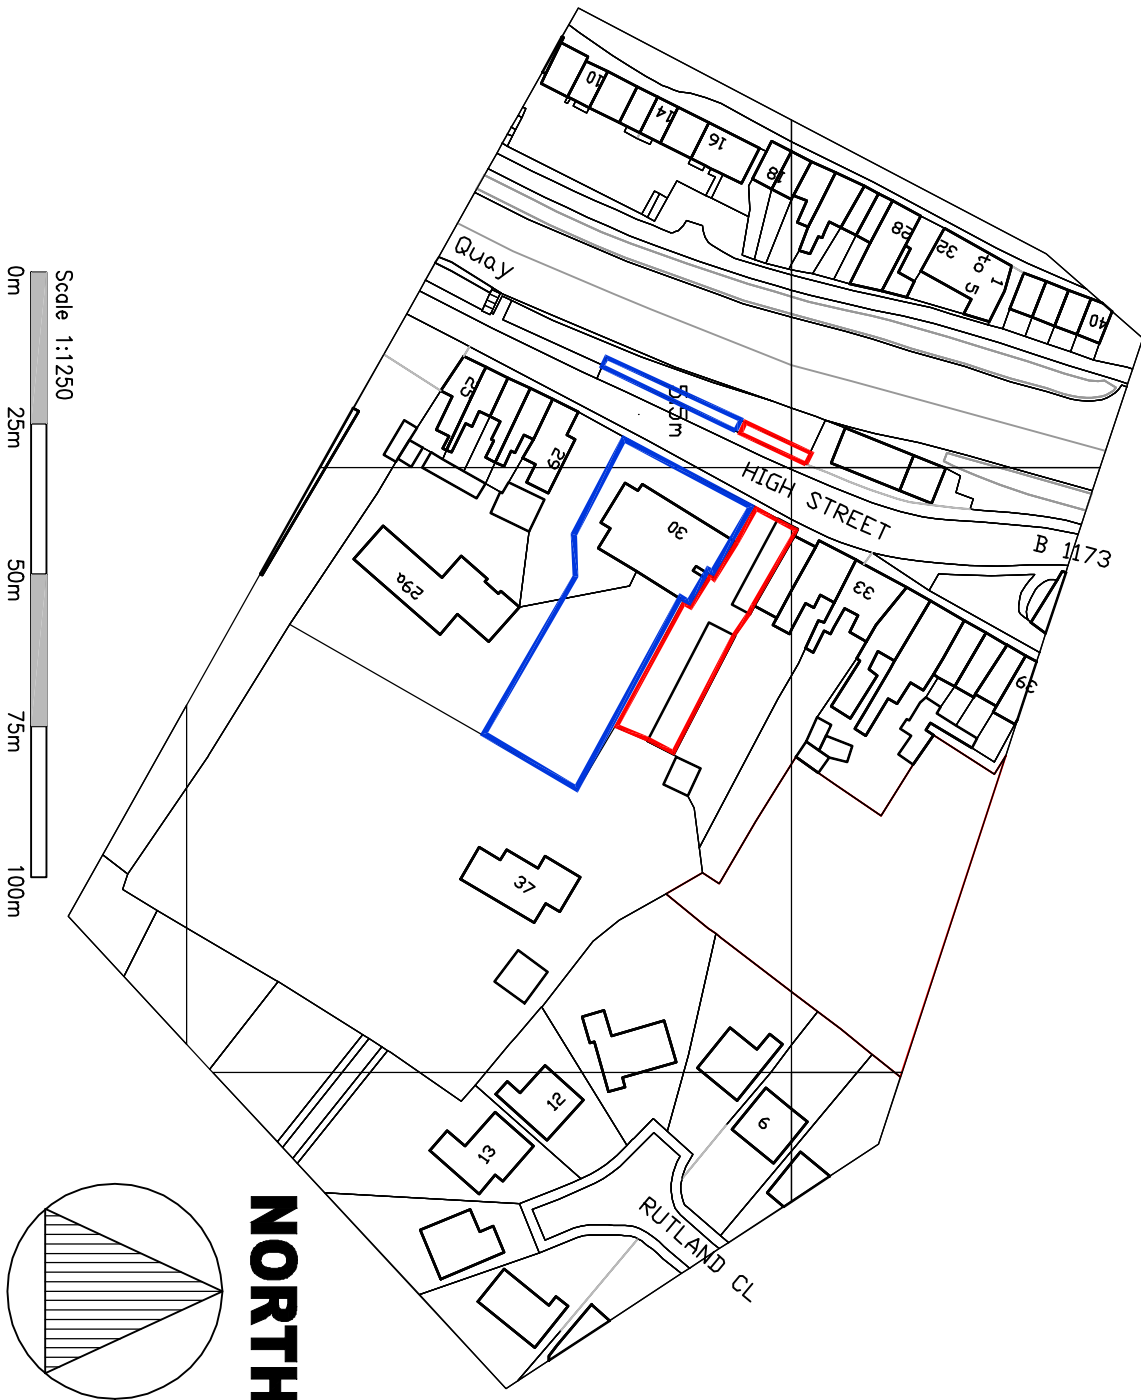

LOCATION PLAN 1:1250

|  | FEASIBILITY              | PLANNING                            | BUILDING REGULATIONS     | CONSTRUCTION             |
|--|--------------------------|-------------------------------------|--------------------------|--------------------------|
|  | <input type="checkbox"/> | <input checked="" type="checkbox"/> | <input type="checkbox"/> | <input type="checkbox"/> |

GOOD-DESIGN-ING Ltd

11 SARACEN WAY,  
NEWARK ROAD,  
PETERBOROUGH,  
PE1 5WS.

TEL 01733 569731  
E-MAIL  
robert@good-design-ing.co.uk

PROJECT

Proposed Conversion to  
Outbuildings at  
30 High Street  
Spalding

DRAWING

Existing Plans  
Location Plan

March 2015

drawing number : 15664-02

A1 size