


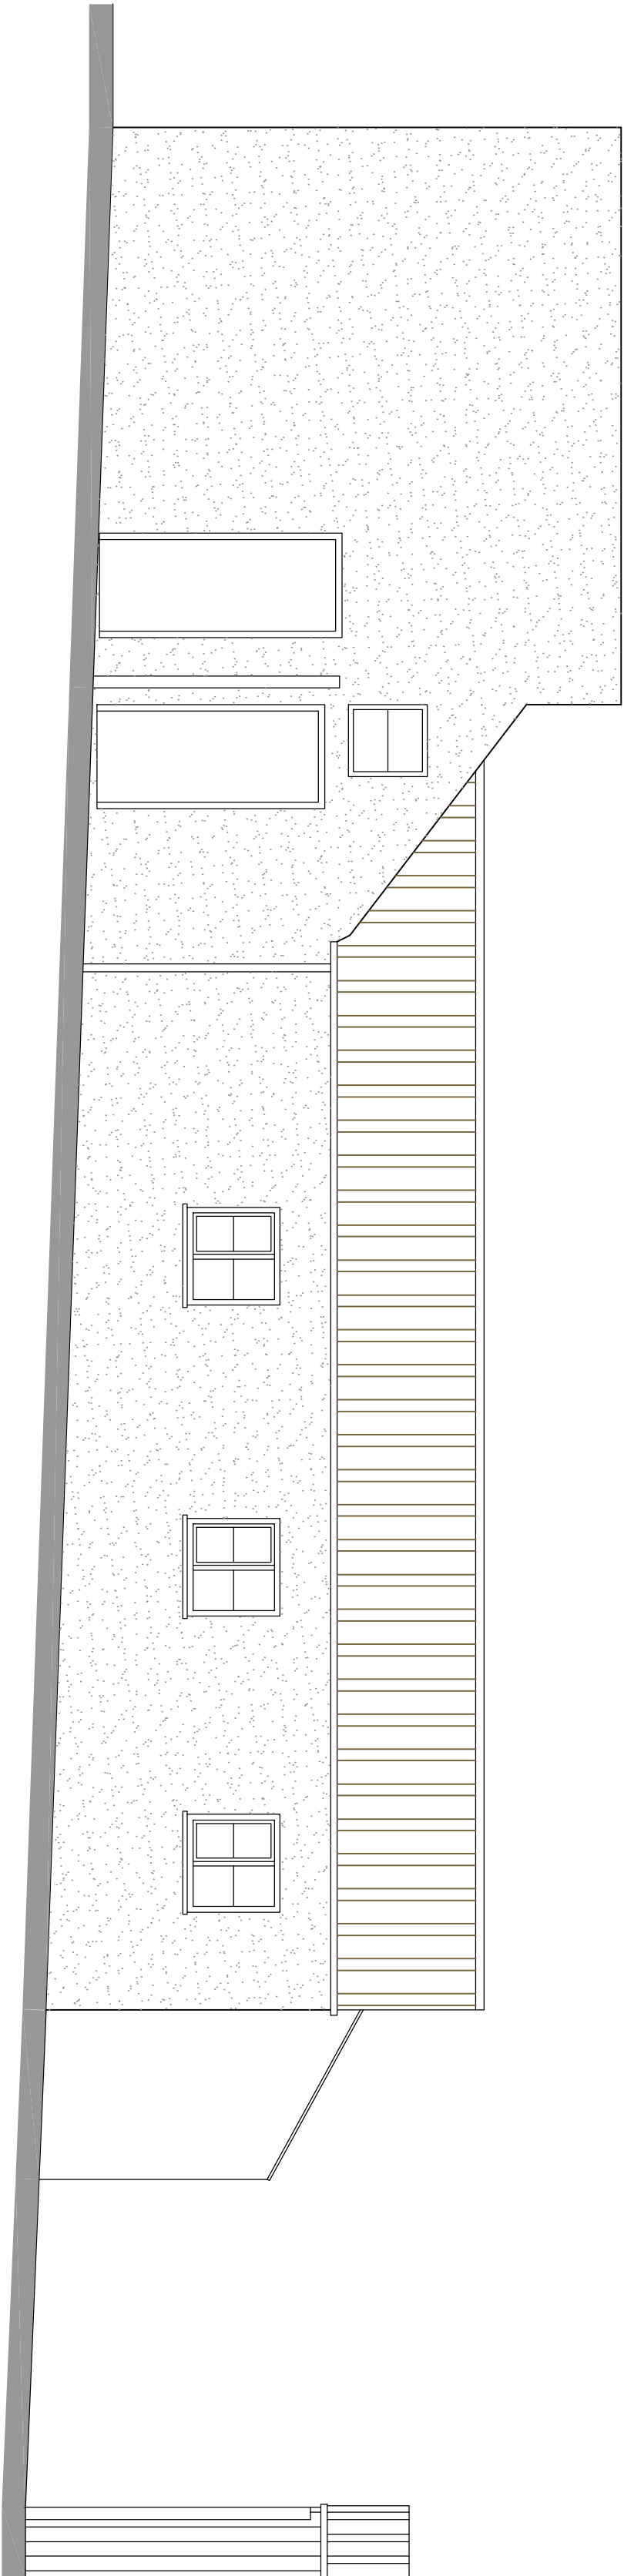


 


EXISTING SOUTH/WEST ELEVATION 1:50

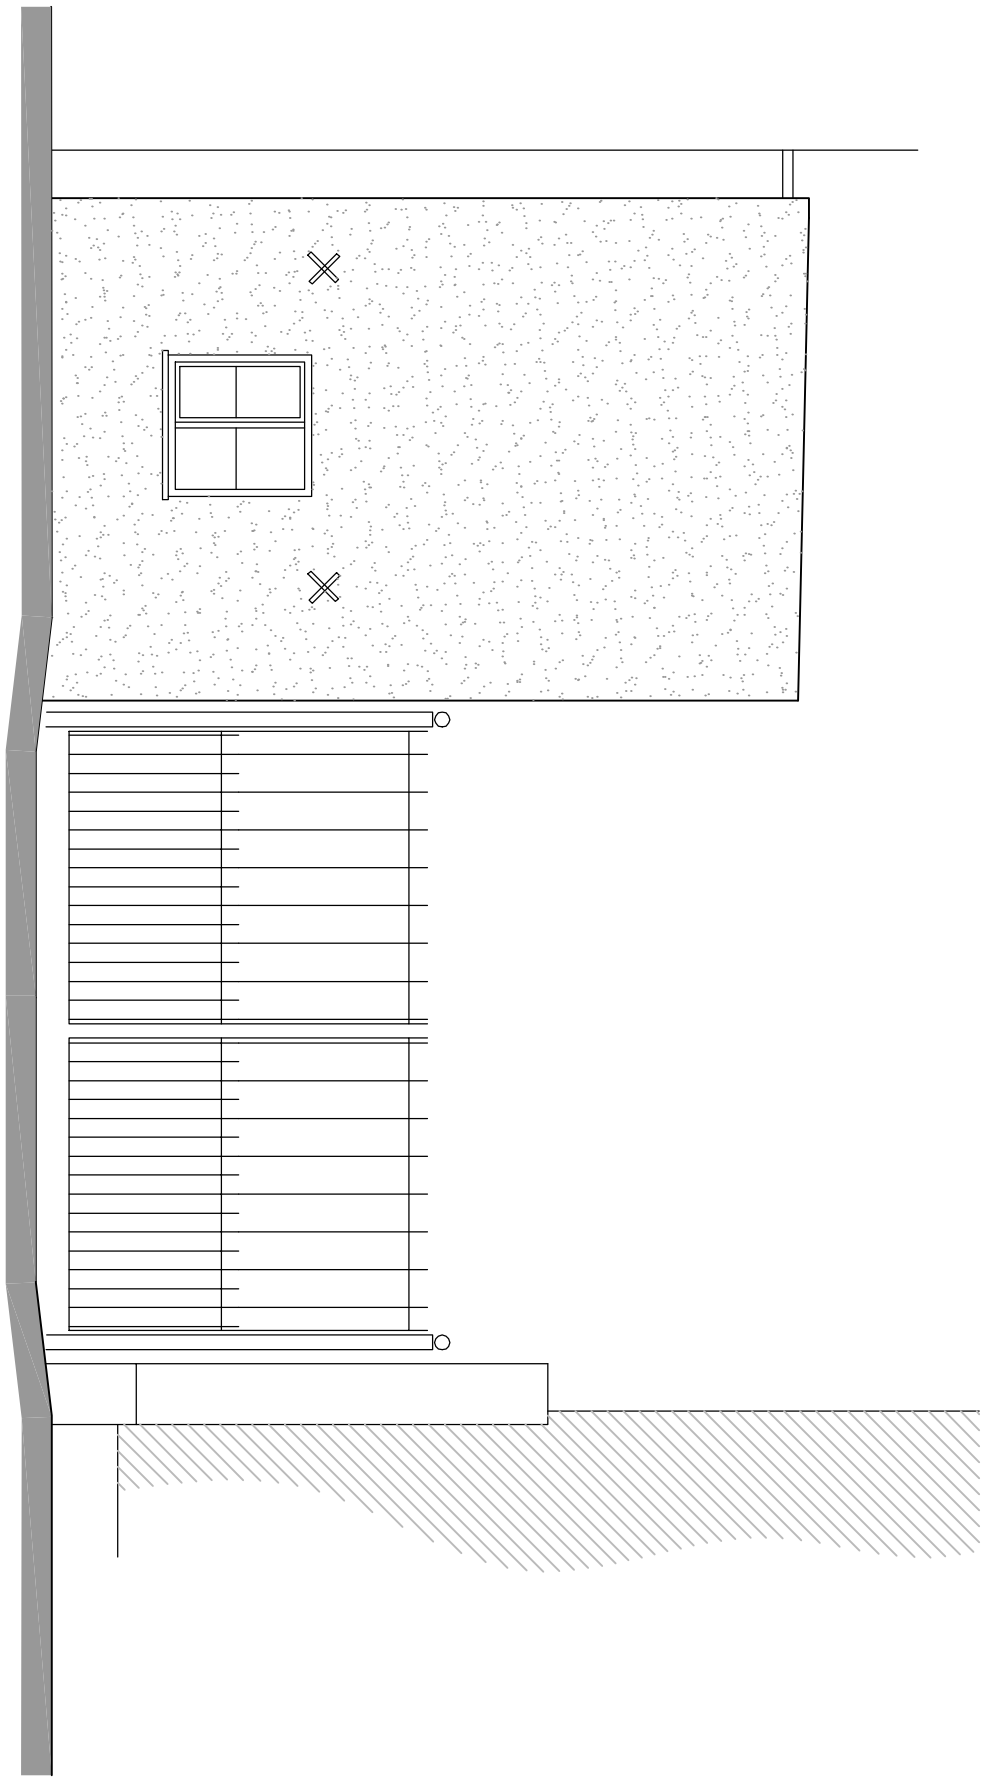


EXISTING NORTH/WEST ELEVATION 1:50

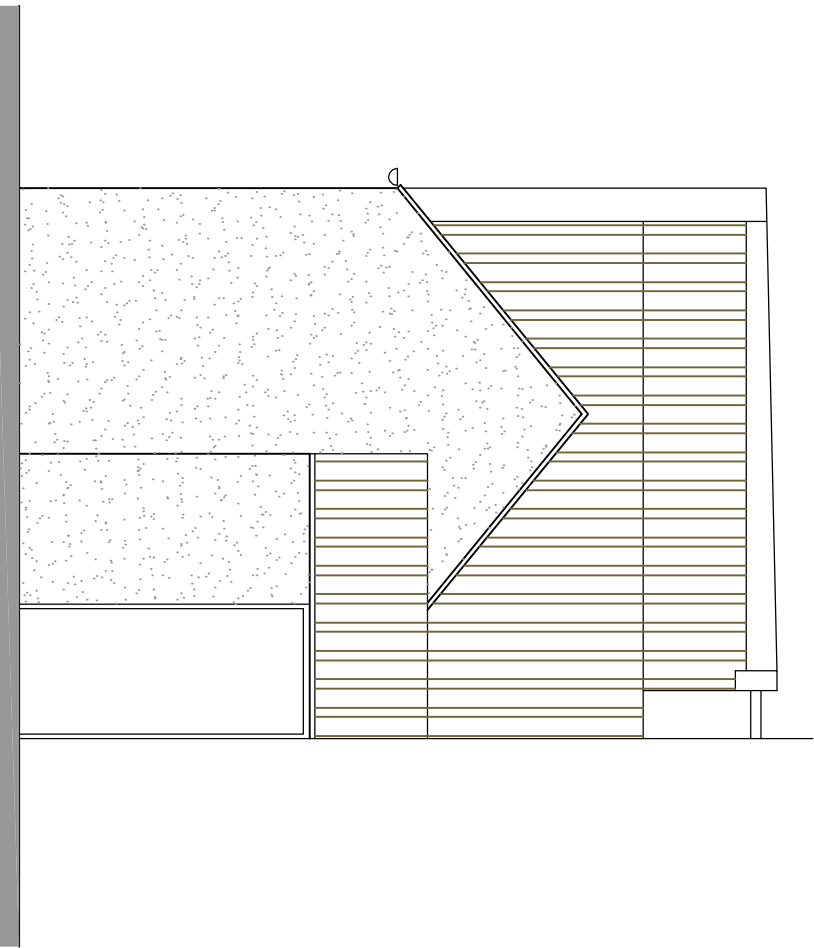

EXISTING SOUTH/EAST ELEVATION 1:50

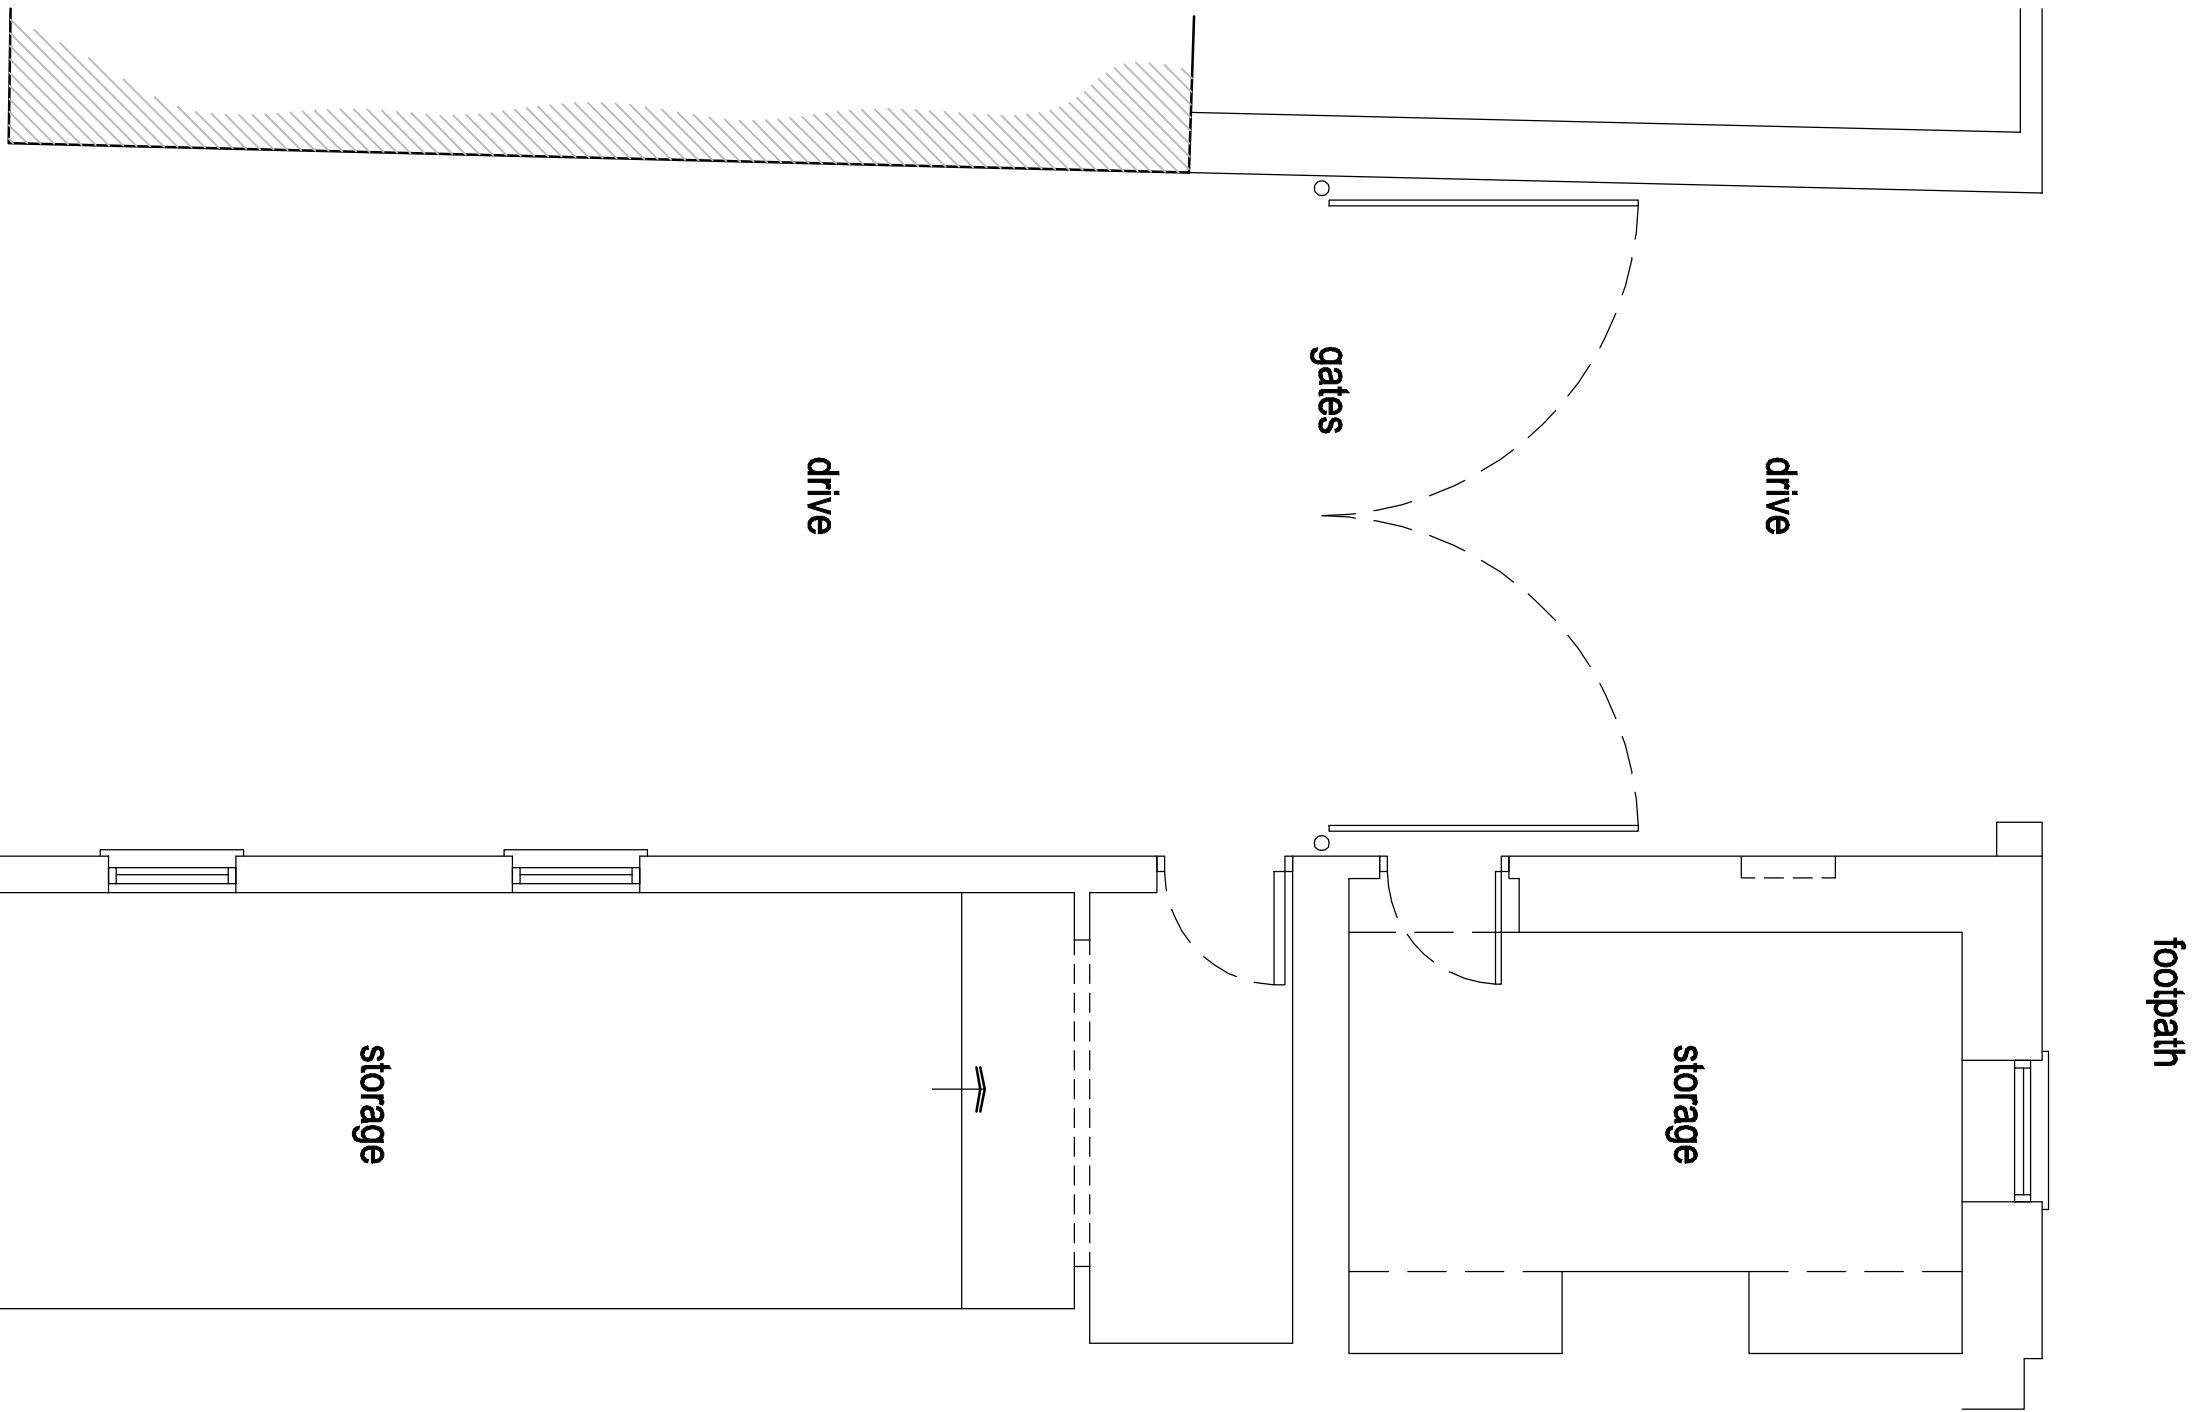

EXISTING GROUND FLOOR PLAN 1:50

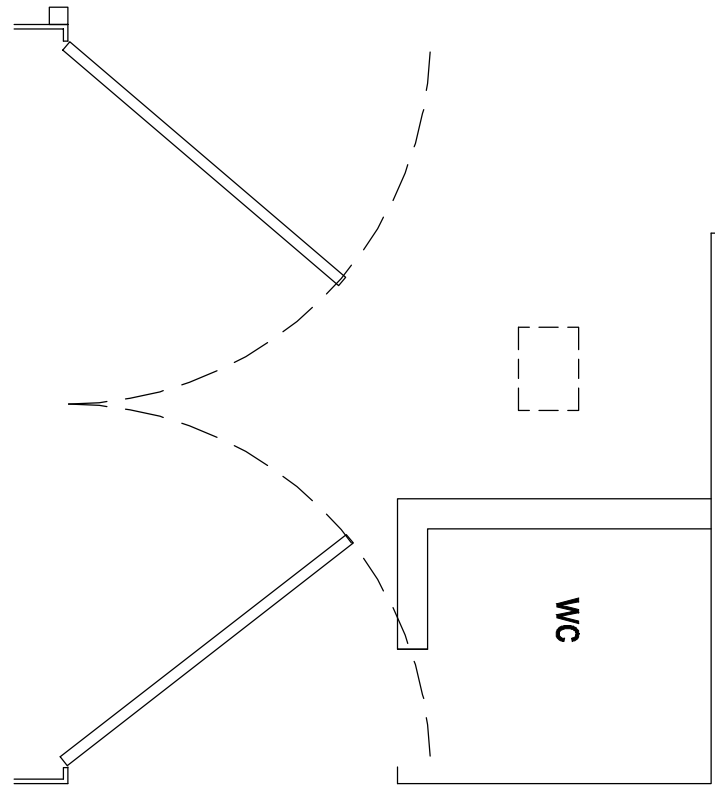

FEASIBILITY	DRAWING ISSUE
☐	
PLANNING	☒
BUILDING REGULATIONS	☐
CONSTRUCTION	☐



GOOD-DESIGN-ING LTD
11 SARACEN WAY,
NEWARK ROAD,
PETERBOROUGH,
PE1 5MS.
TEL 01733 569731
E-MAIL
robert@good-design-ing.co.uk

PROJECT
Proposed Conversion to
Outbuildings at
30 High Street
Spalding

DRAWING
Existing Elevations and
Plan

March 2015

Scale 1:50 @ A1 size

drawing number :
15664-03