




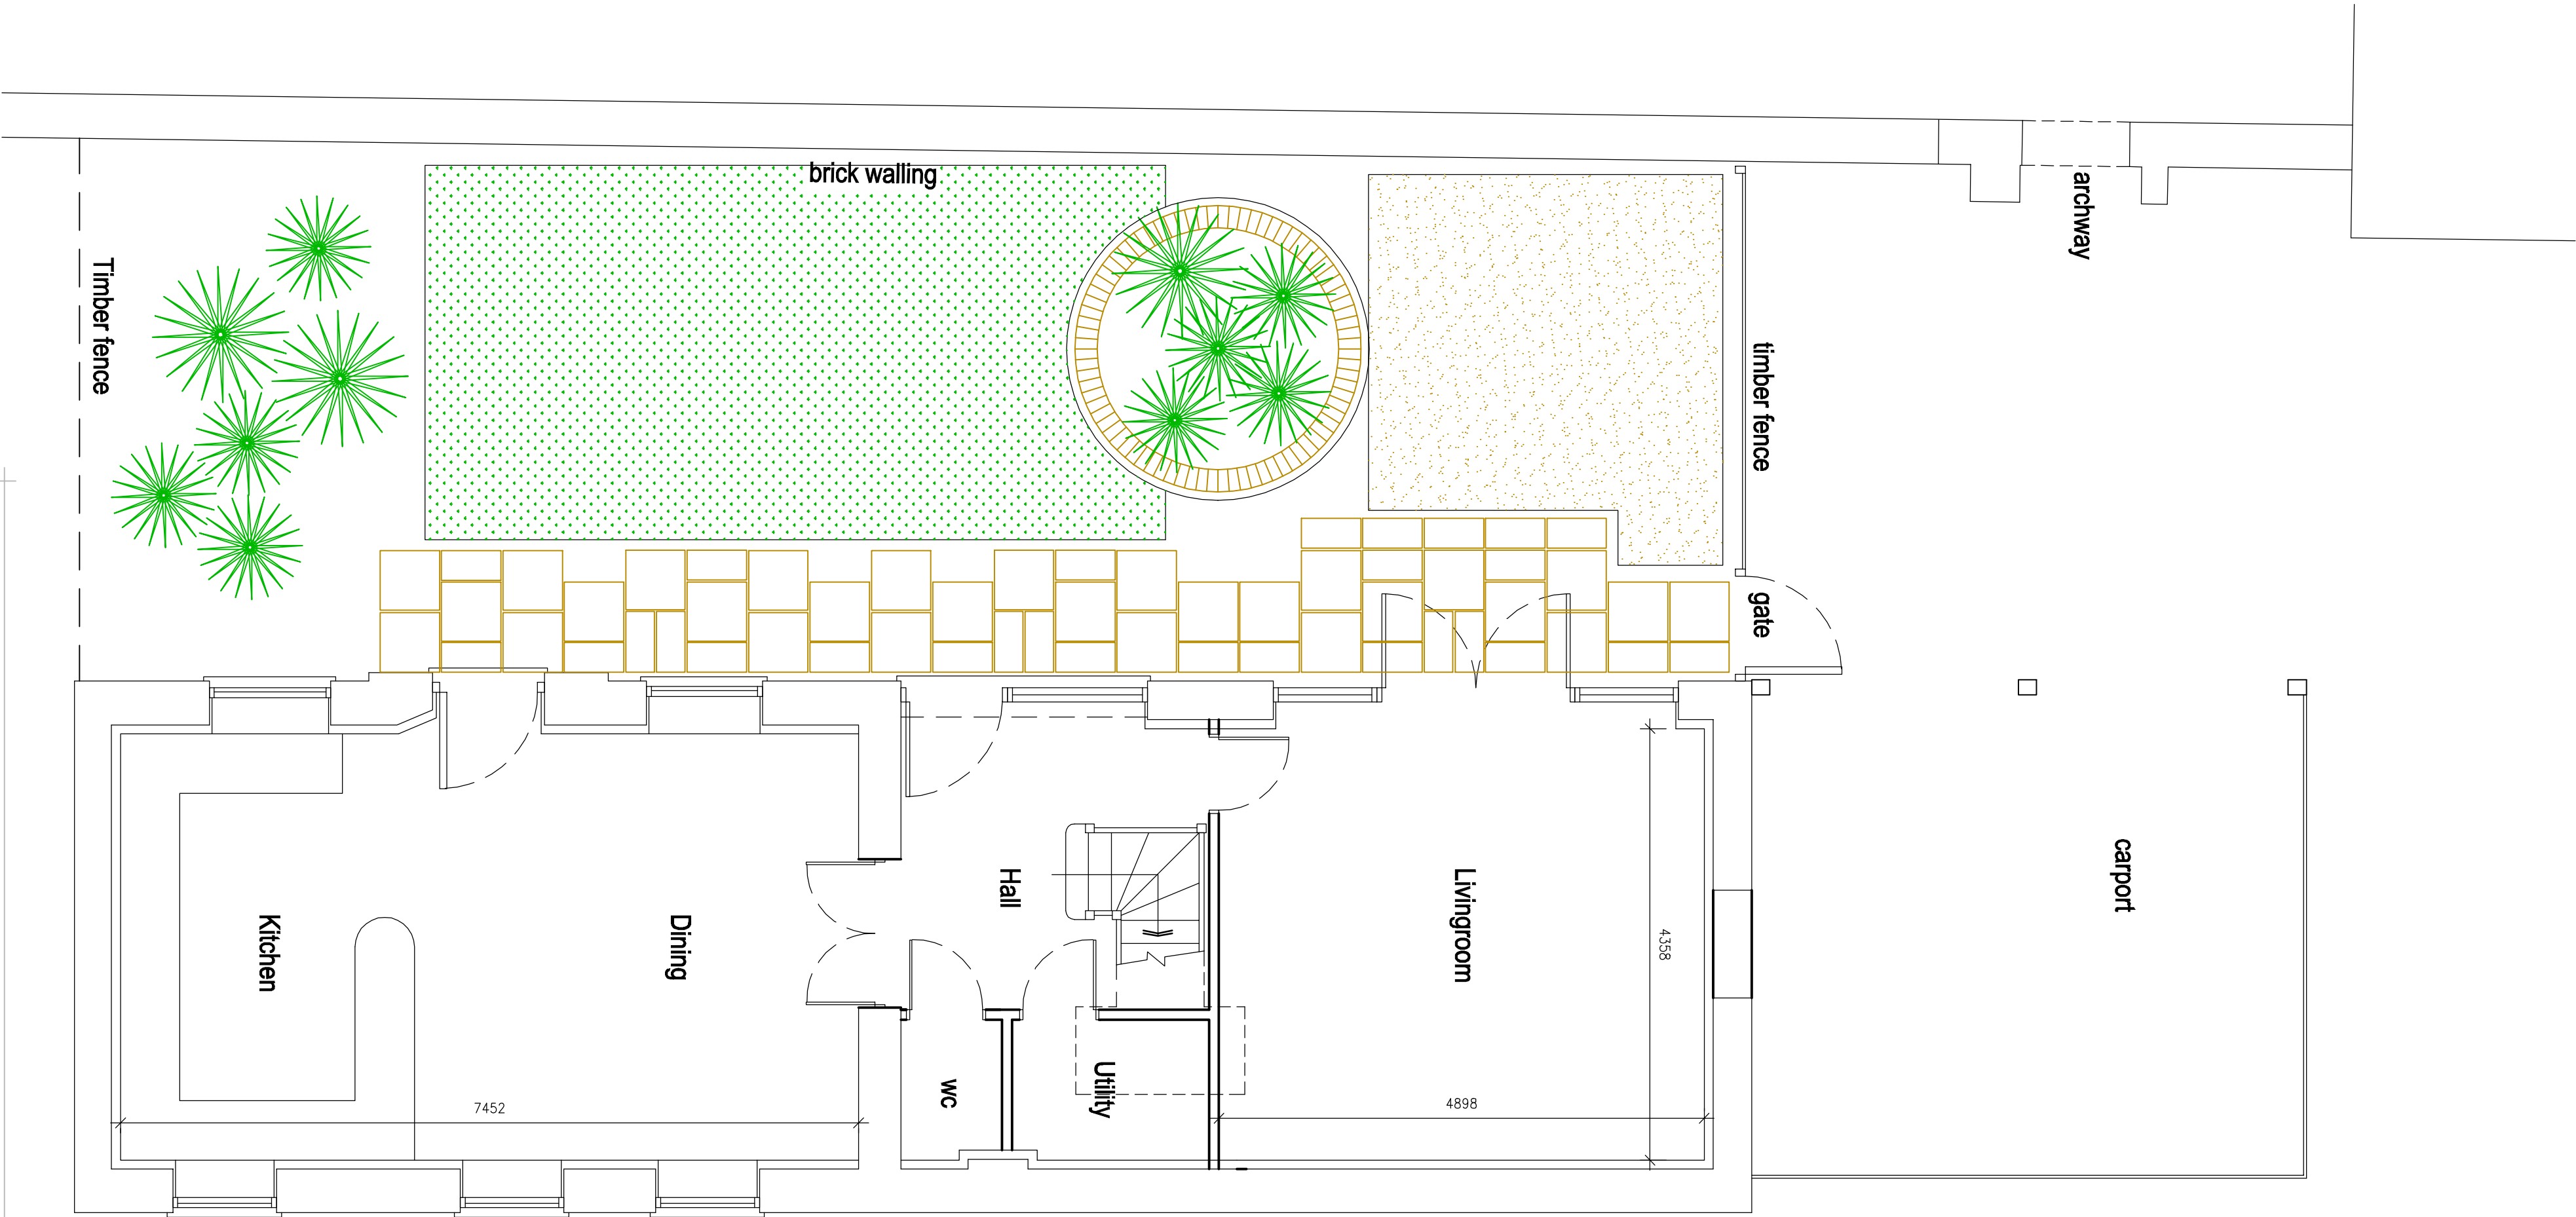

PROPOSED GROUND FLOOR PLAN 1:50

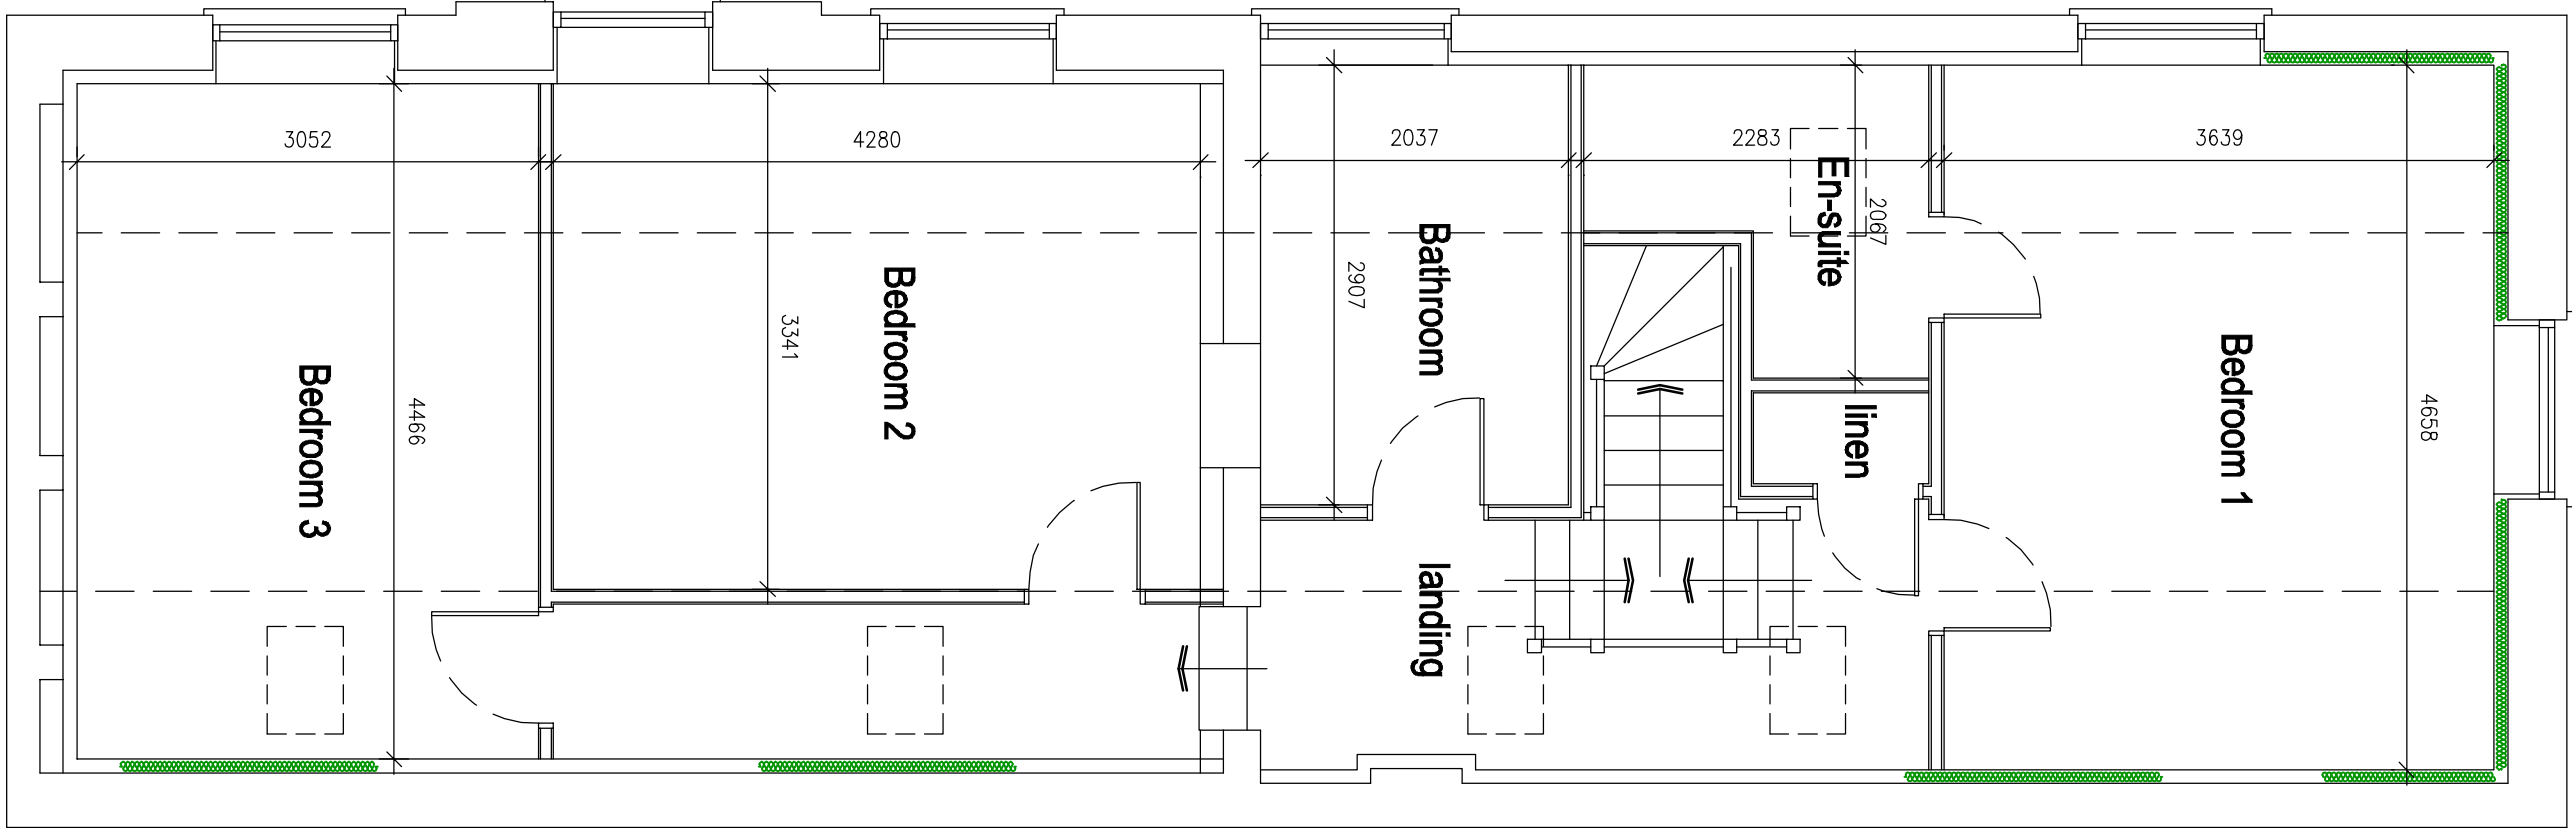

PROPOSED FIRST FLOOR PLAN 1:50

 

ROOF PLAN 1:50

- | DRAWING ISSUE | |
|----------------------|-------------------------------------|
| FEASIBILITY | ☐ |
| PLANNING | ☒ |
| BUILDING REGULATIONS | ☐ |
| CONSTRUCTION | ☐ |



GOOD-DESIGN-ING Ltd
11 SARACEN WAY,
NEWMARK ROAD,
PETERBOROUGH,
PE1 5WS.

TEL 01733 569731
E-MAIL
robert@good-design-ing.co.uk

PROJECT
Proposed Conversion to
Outbuildings at
30 High Street
Spalding

DRAWING
Proposed Plans and
Roof Plan

March 2015

Scale 1:50 @ A1 size
drawing number : 15664-04