




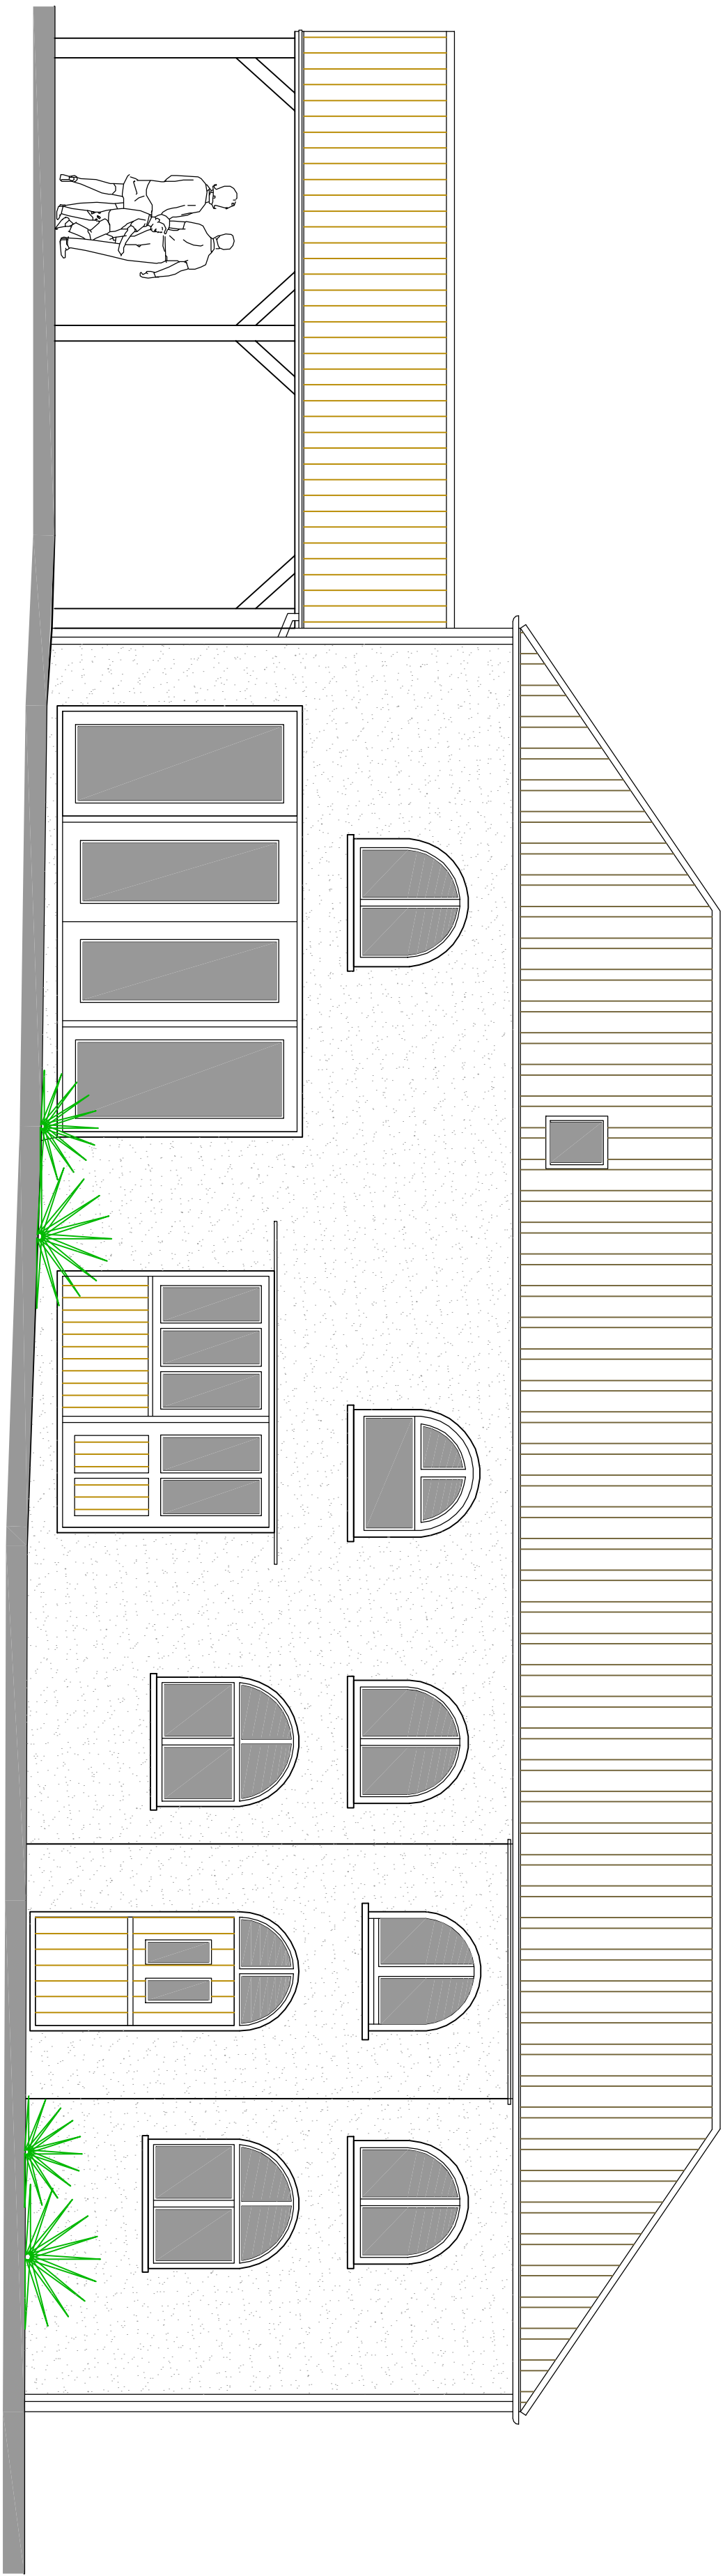


PROPOSED SOUTH/WEST ELEVATION 1:50

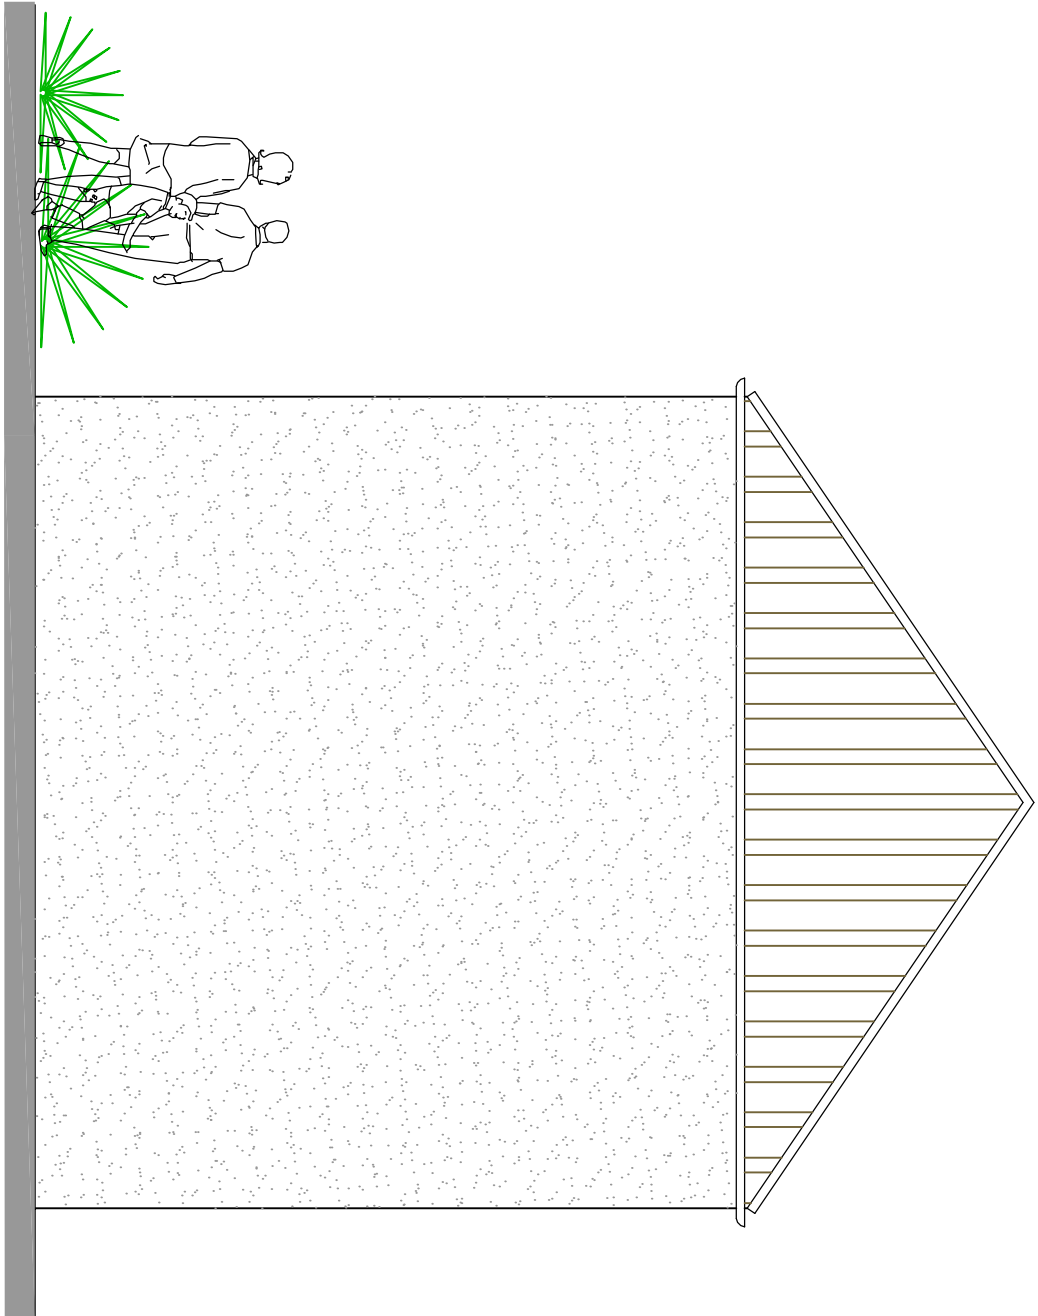


PROPOSED SOUTH/EAST ELEVATION 1:50

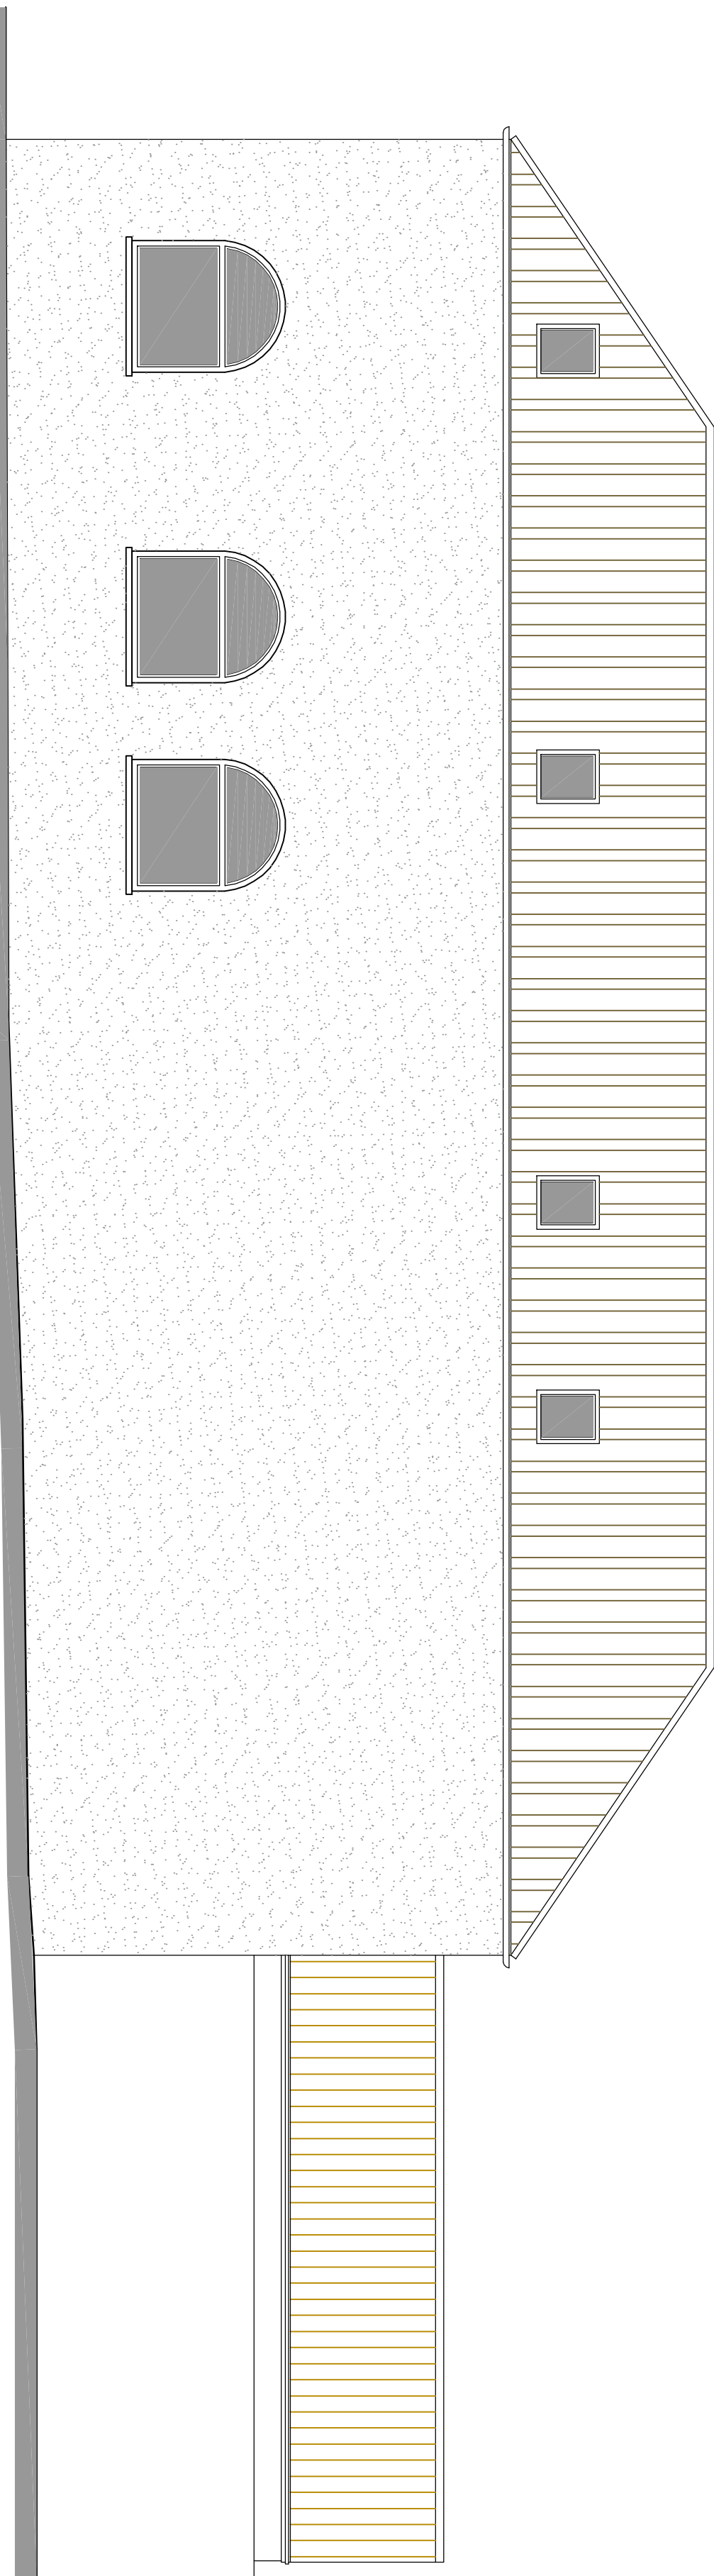

PROPOSED NORTH/EAST ELEVATION 1:50

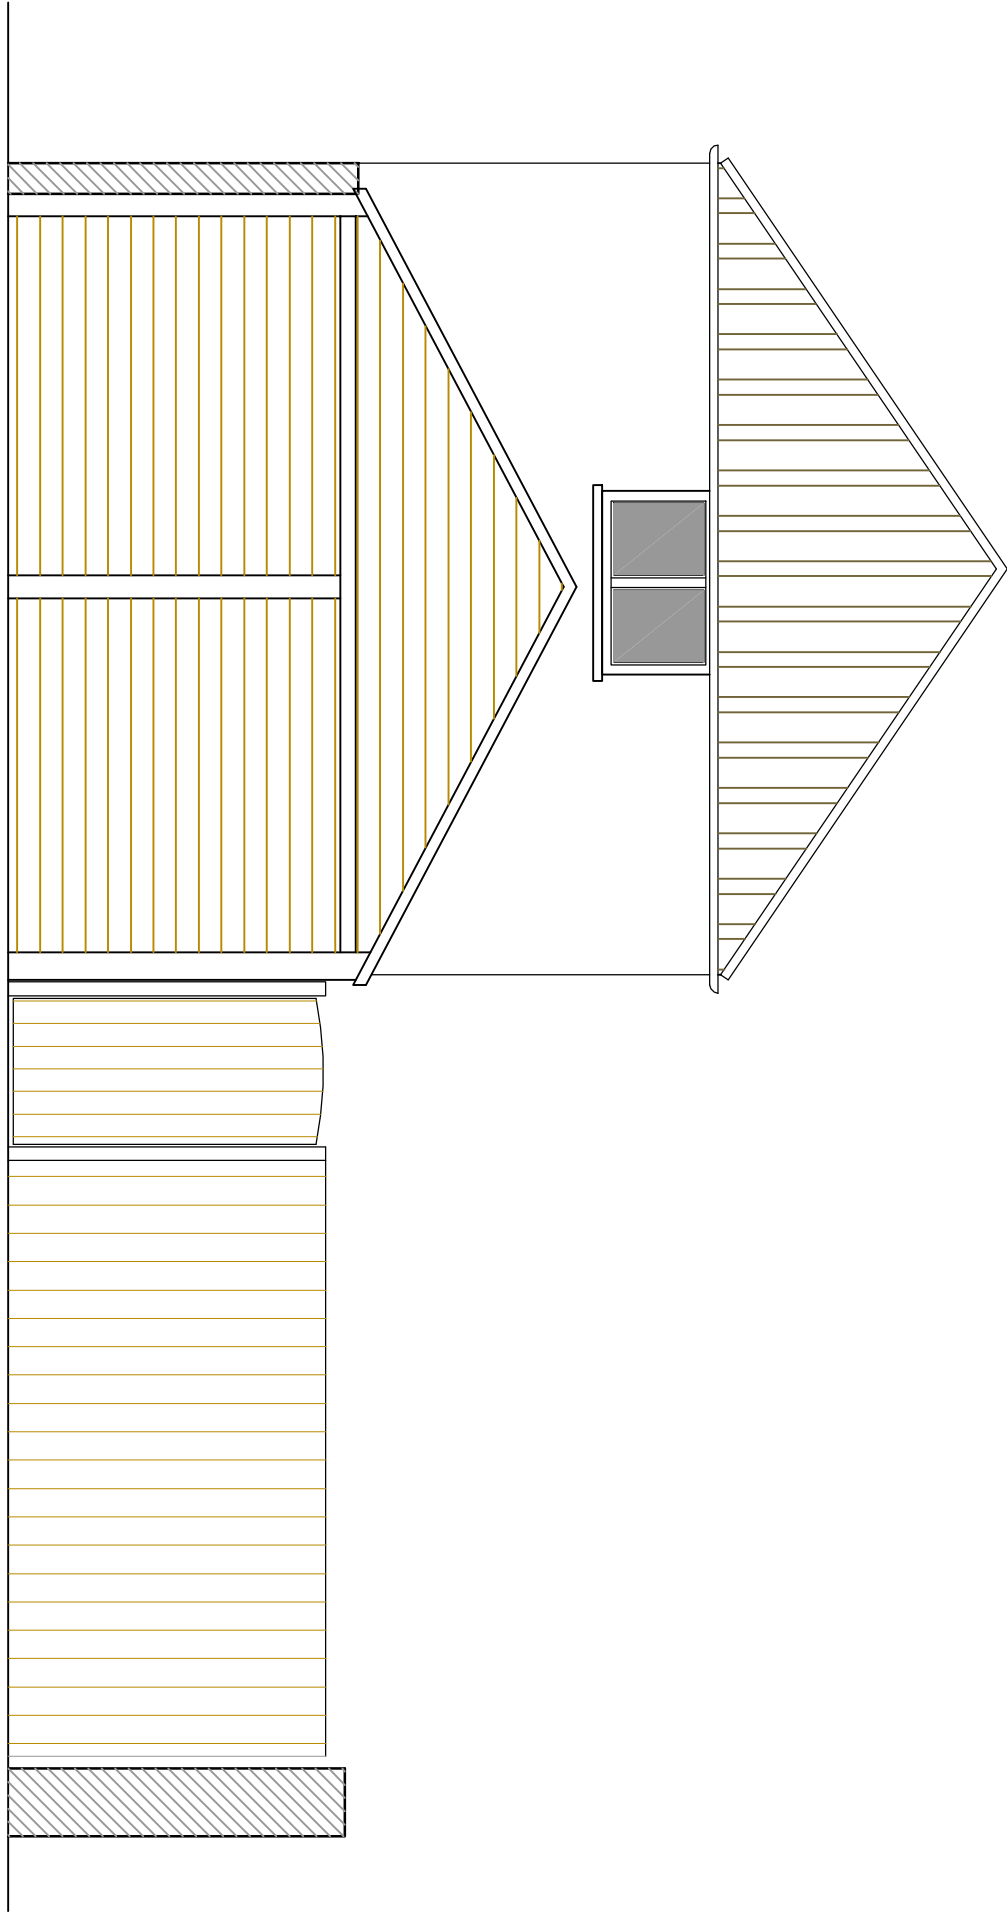

PROPOSED NORTH/WEST ELEVATION 1:50

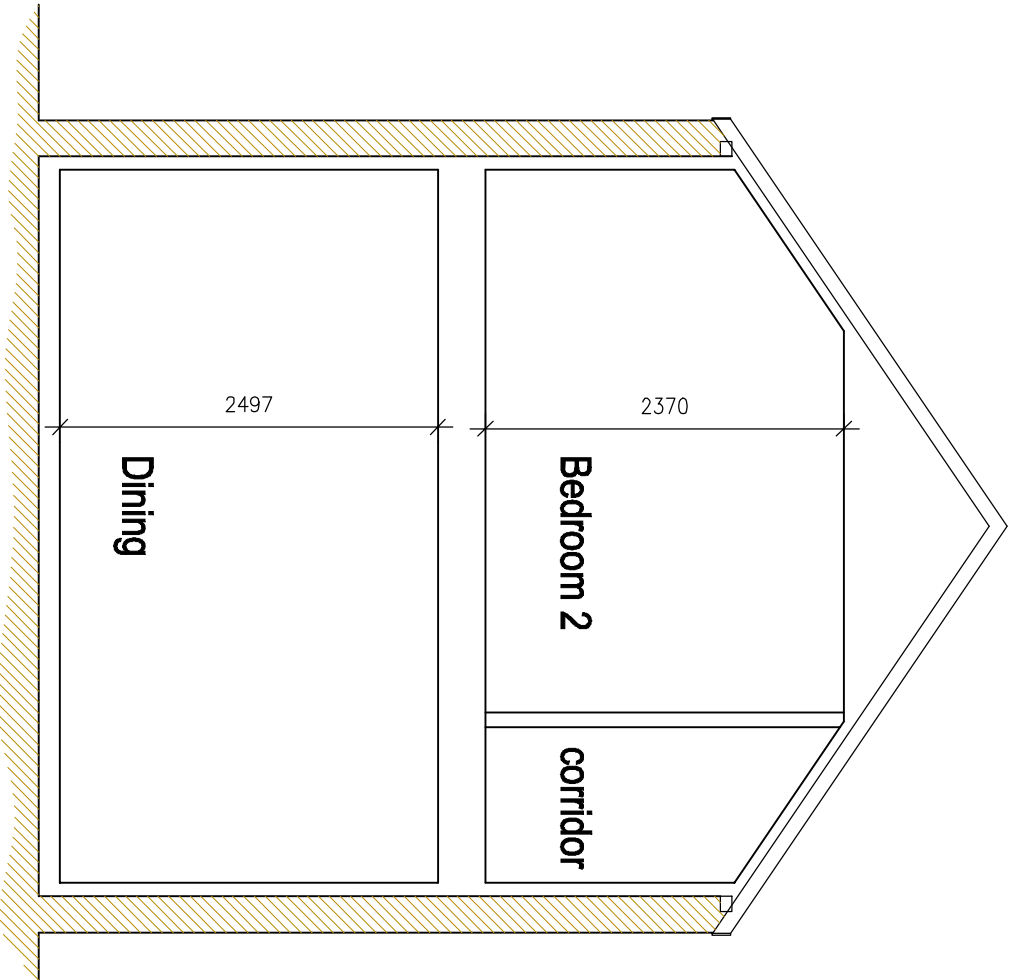

PROPOSED SECTION 1:50



GOOD-DESIGN-ING LTD
11 SARACEN WAY,
NEWMARK ROAD,
PETERBOROUGH,
PE1 5WS.

TEL. 01733 569731
E-MAIL
robert@good-design-ing.co.uk

PROJECT
Proposed Conversion to
Outbuildings at
30 High Street
Spalding

DRAWING
Proposed Elevations and
Section

March 2015

Scale 1:50 @ A1 size

drawing number : 15664-05

FEASIBILITY ☐
DRAWING ISSUE ☐
PLANNING ☒
BUILDING REGULATIONS ☐
CONSTRUCTION ☐