
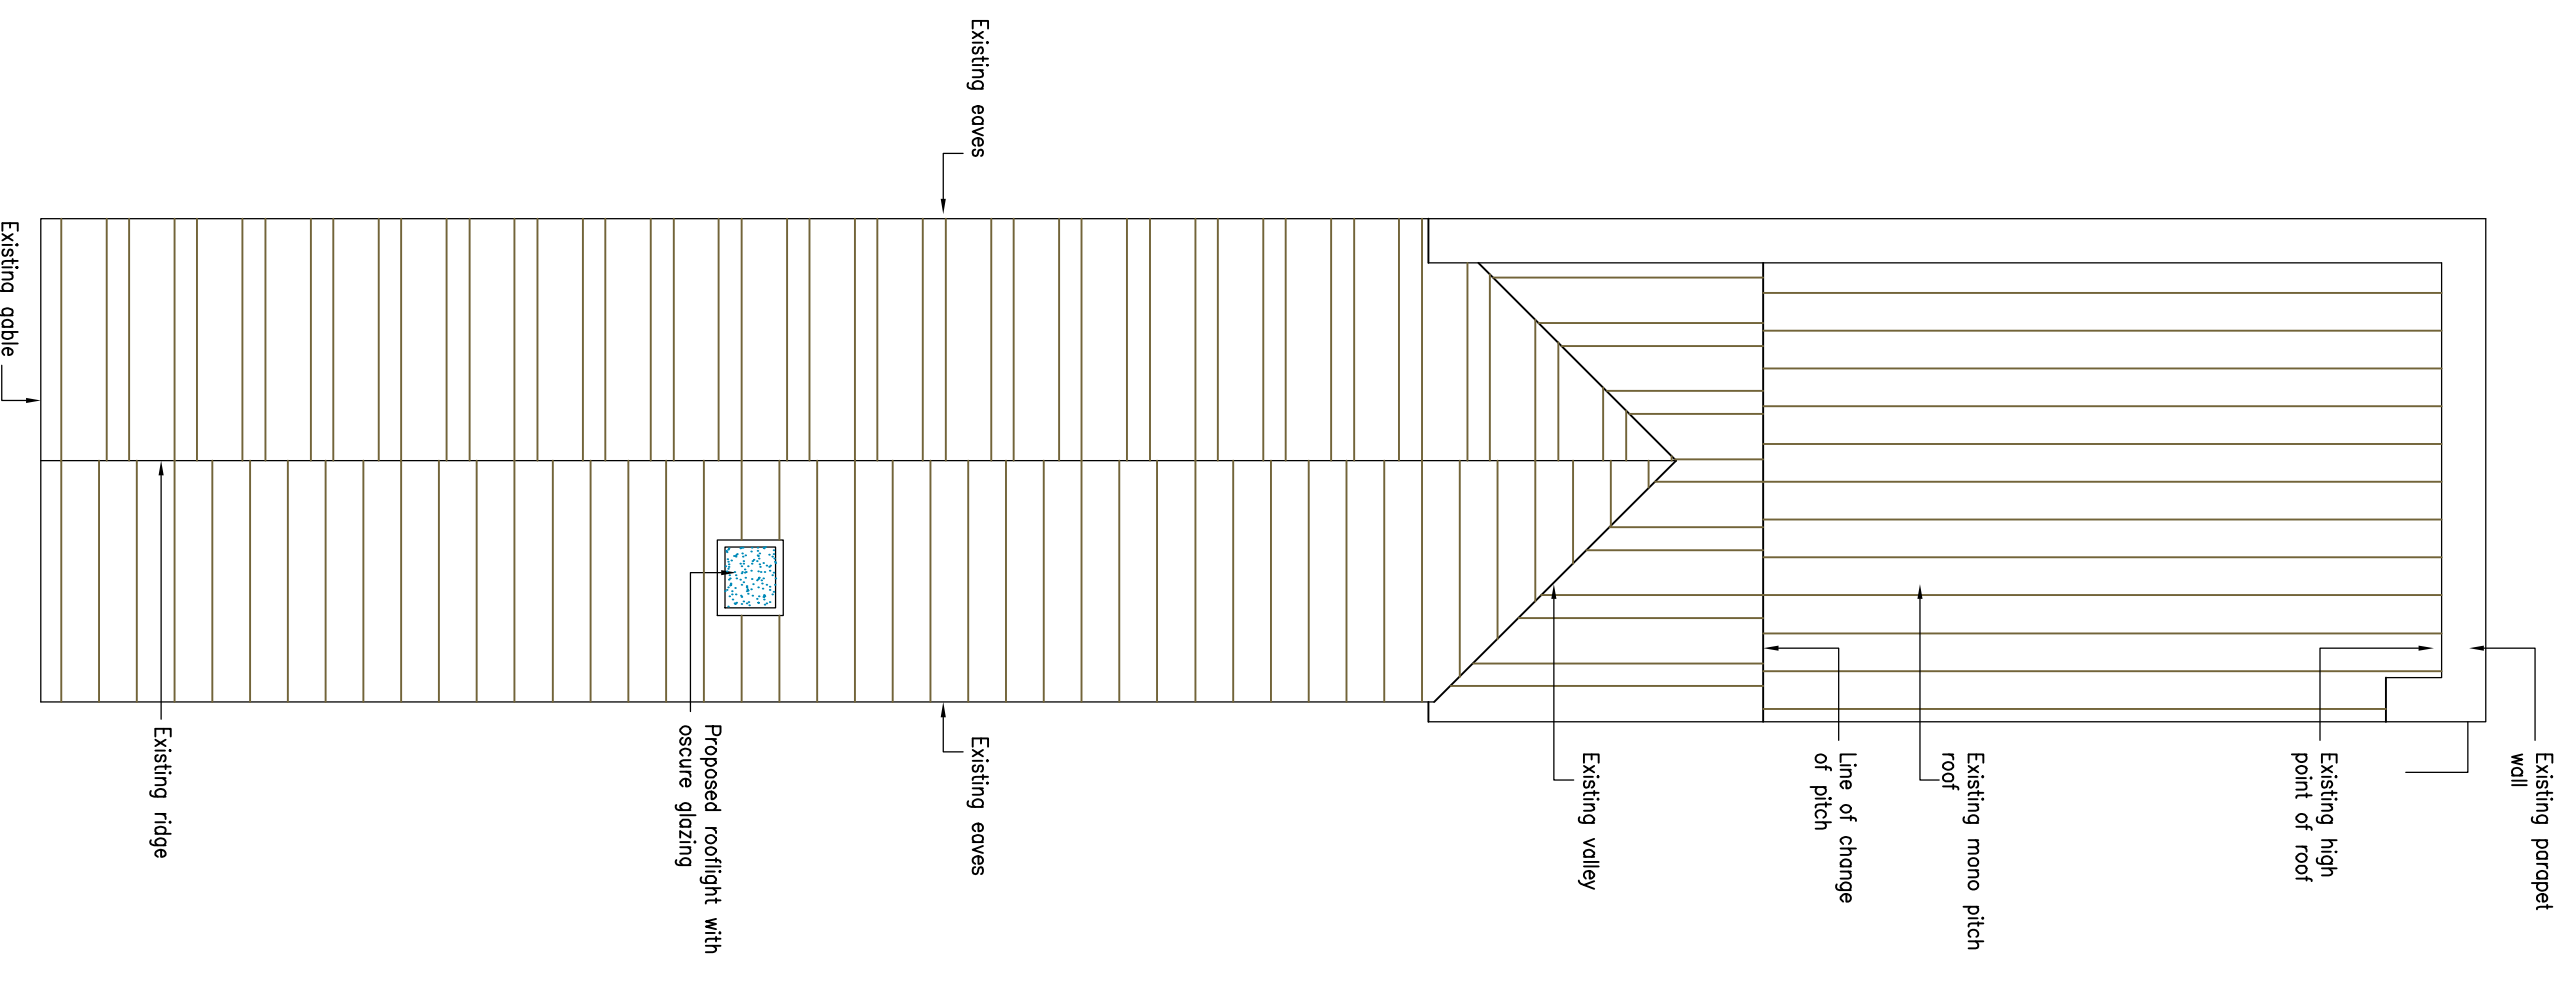
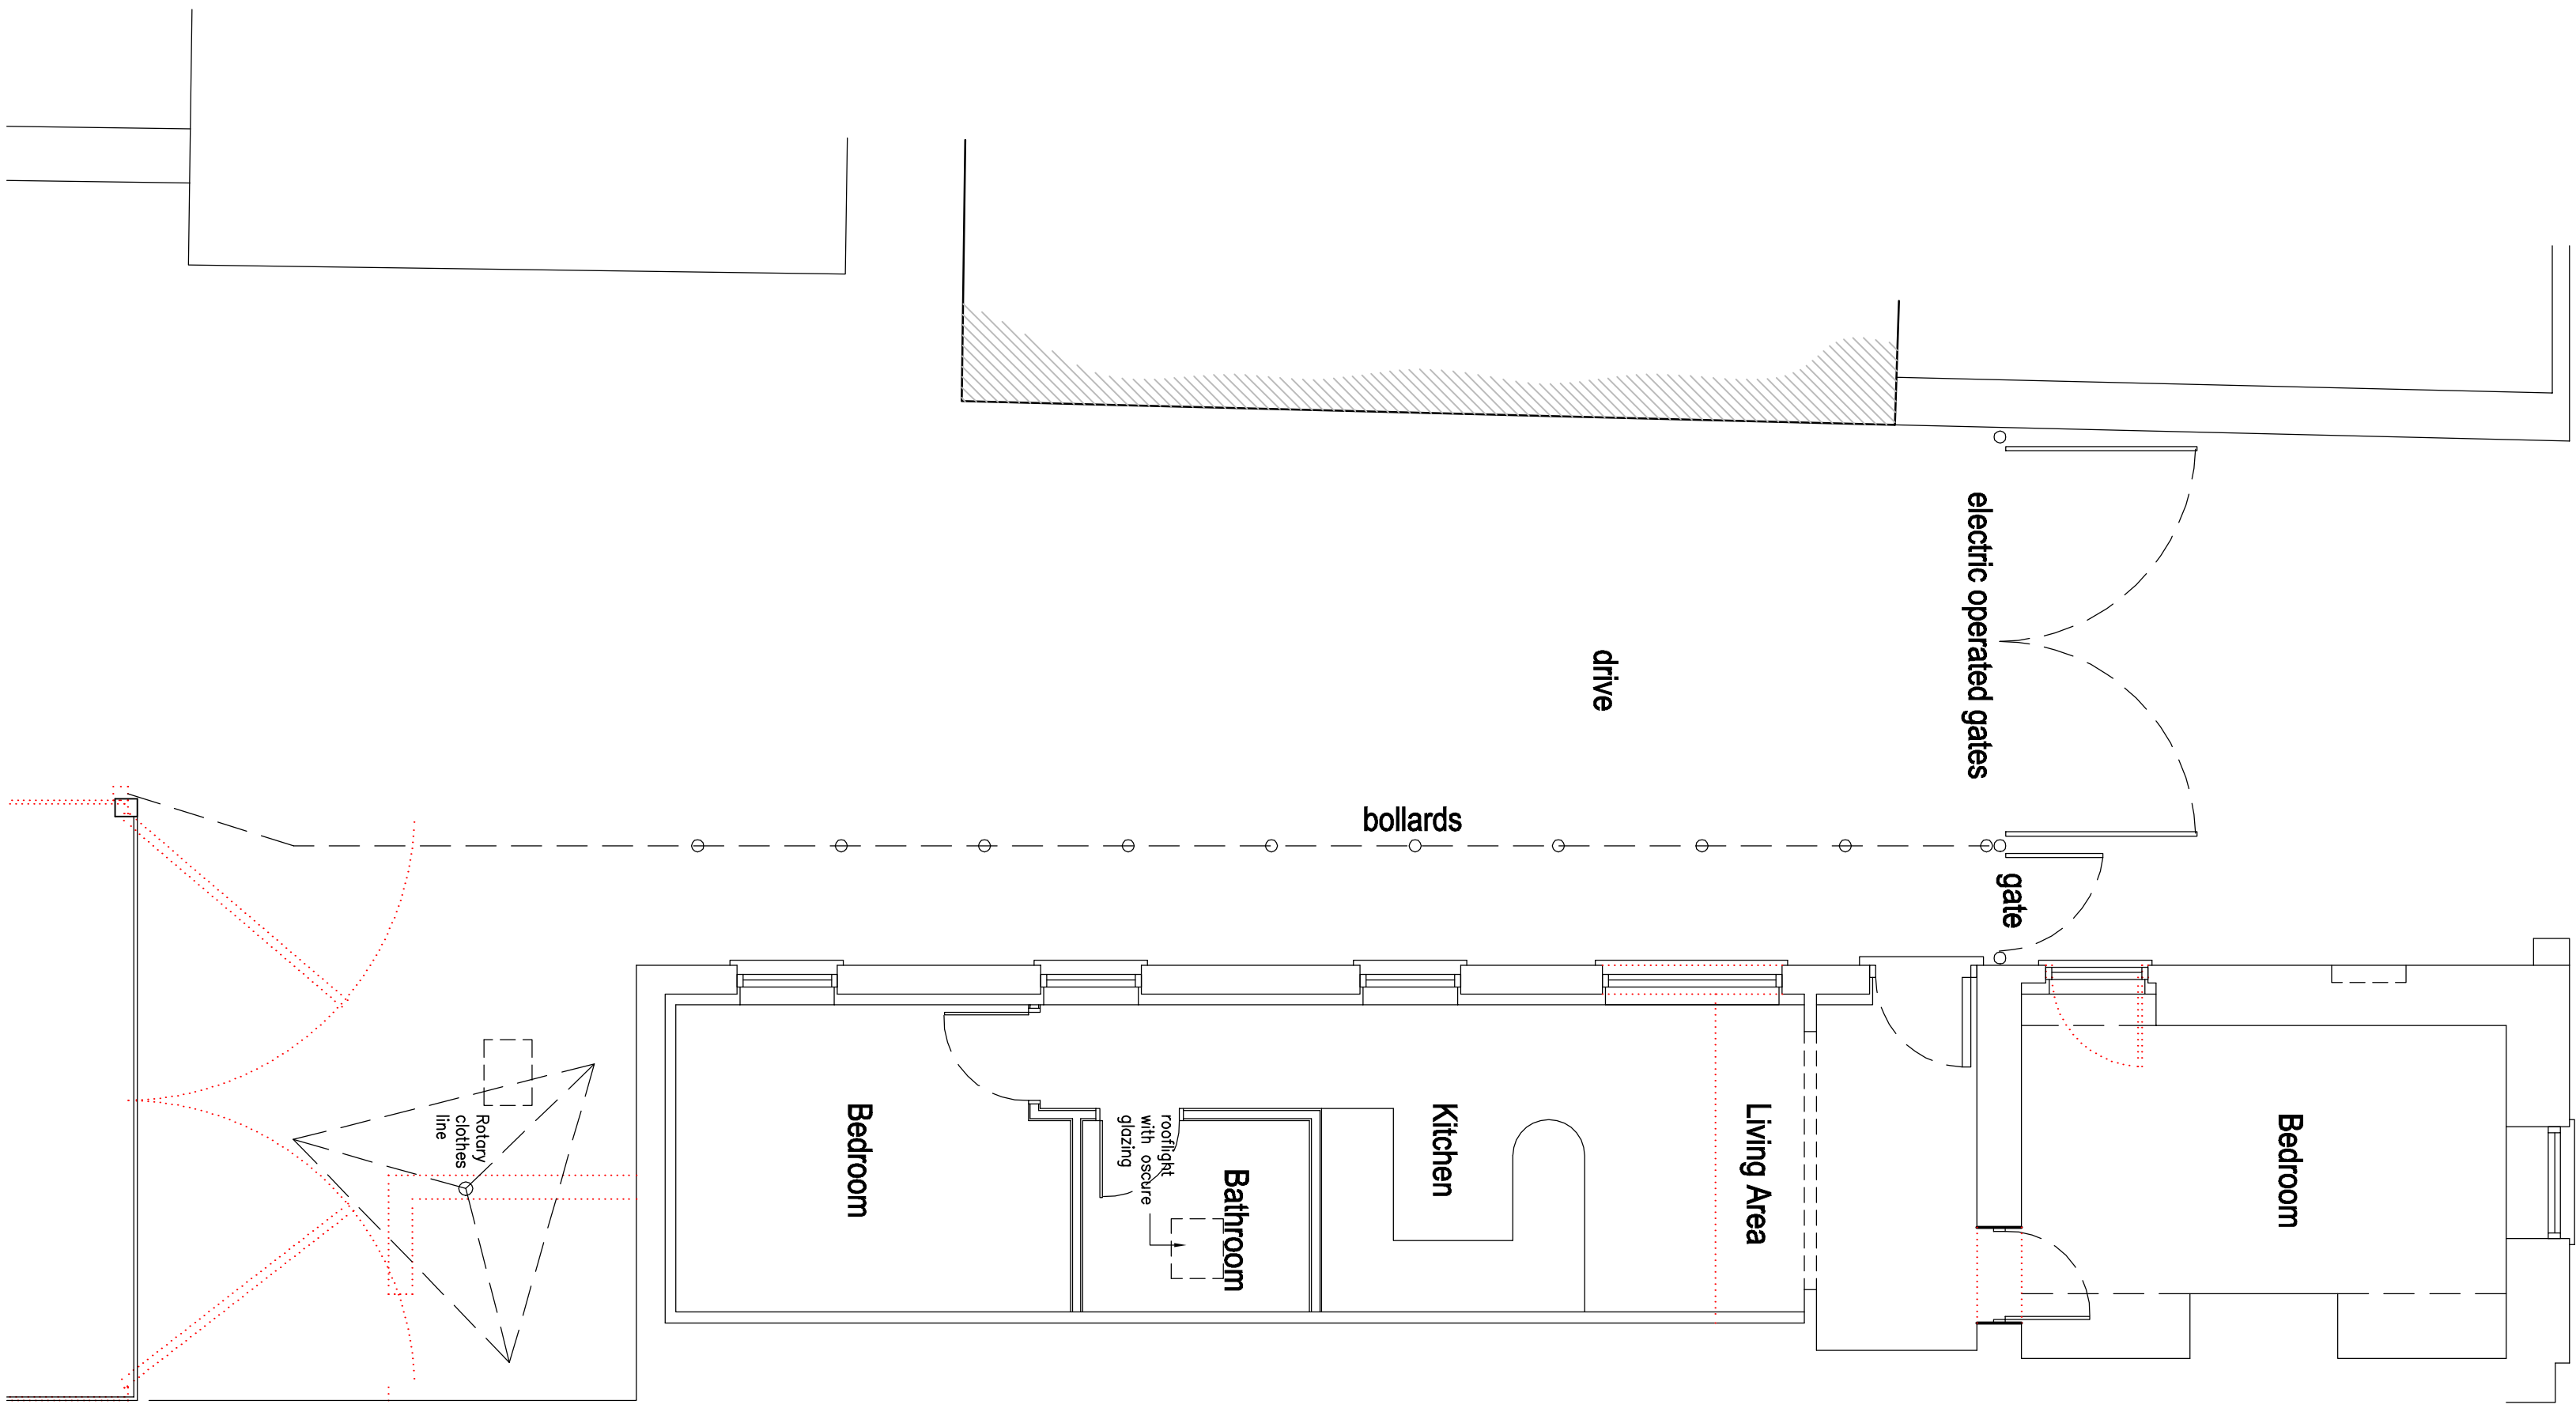
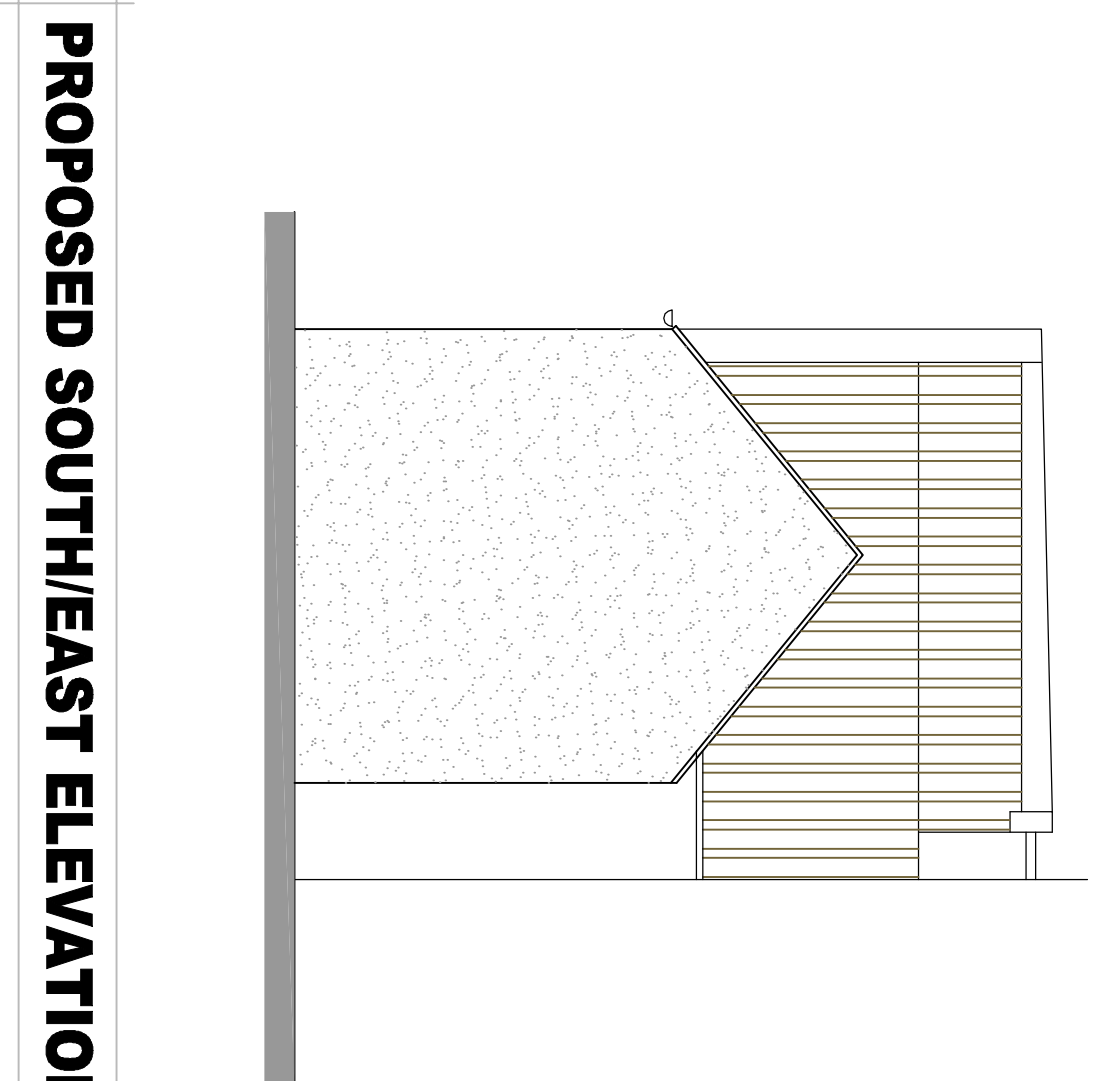
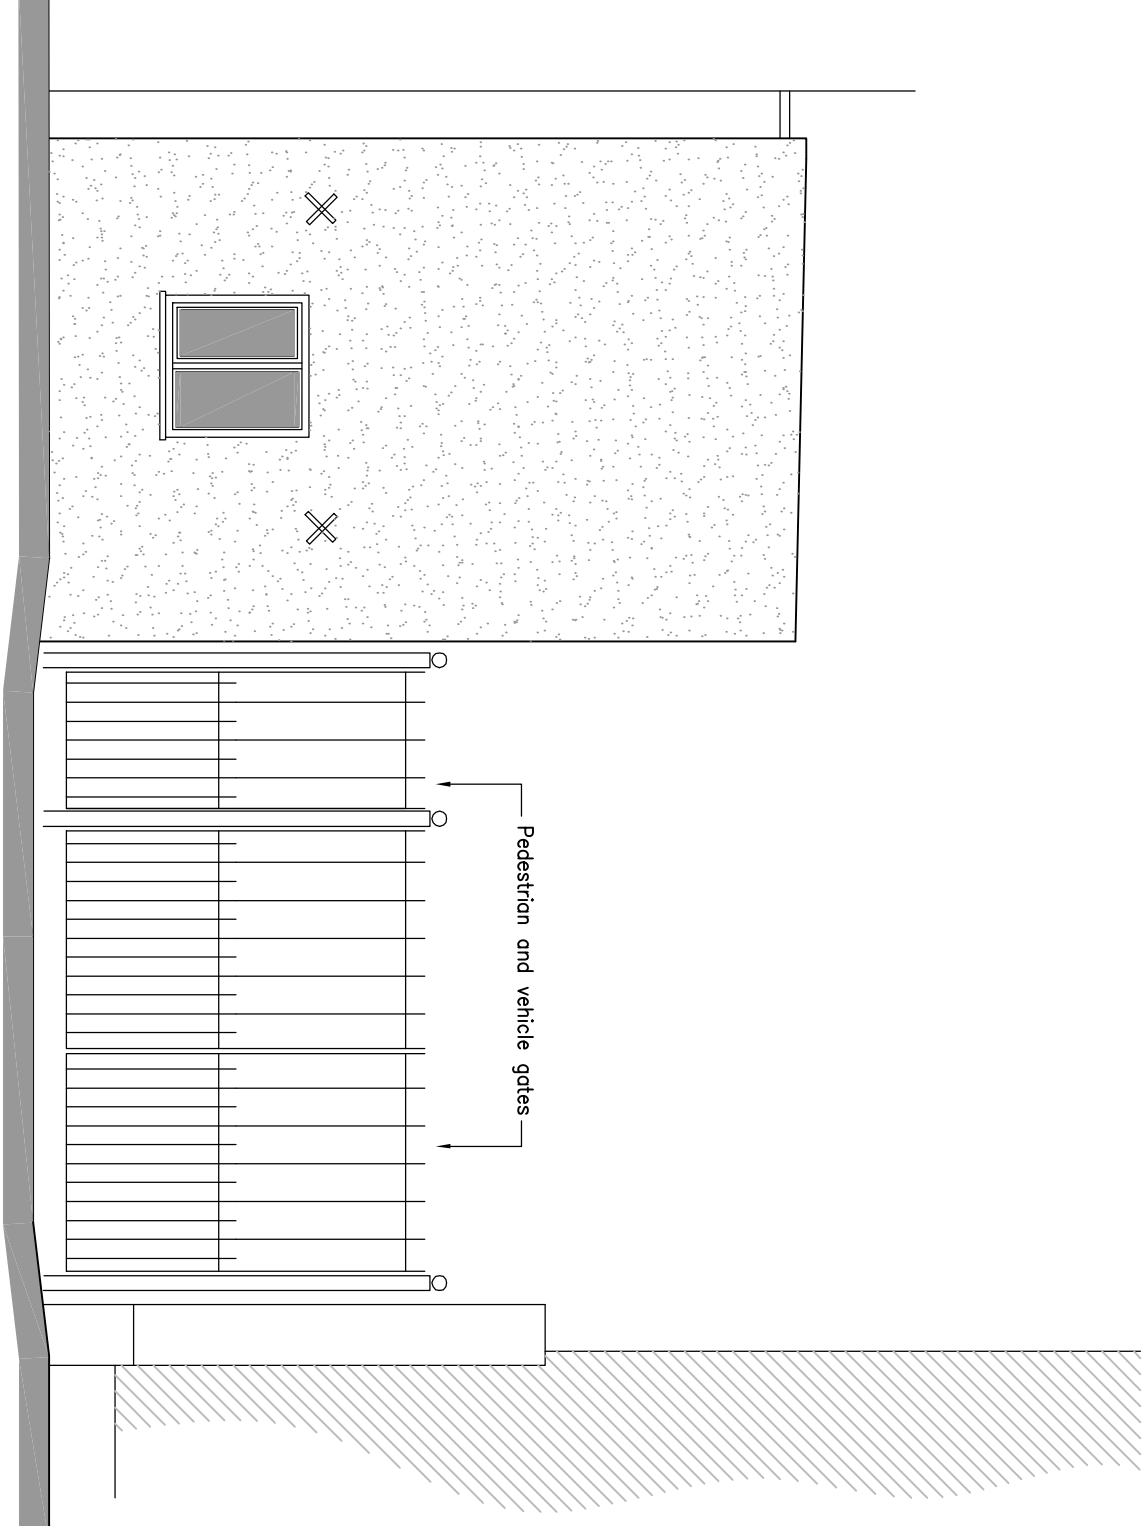
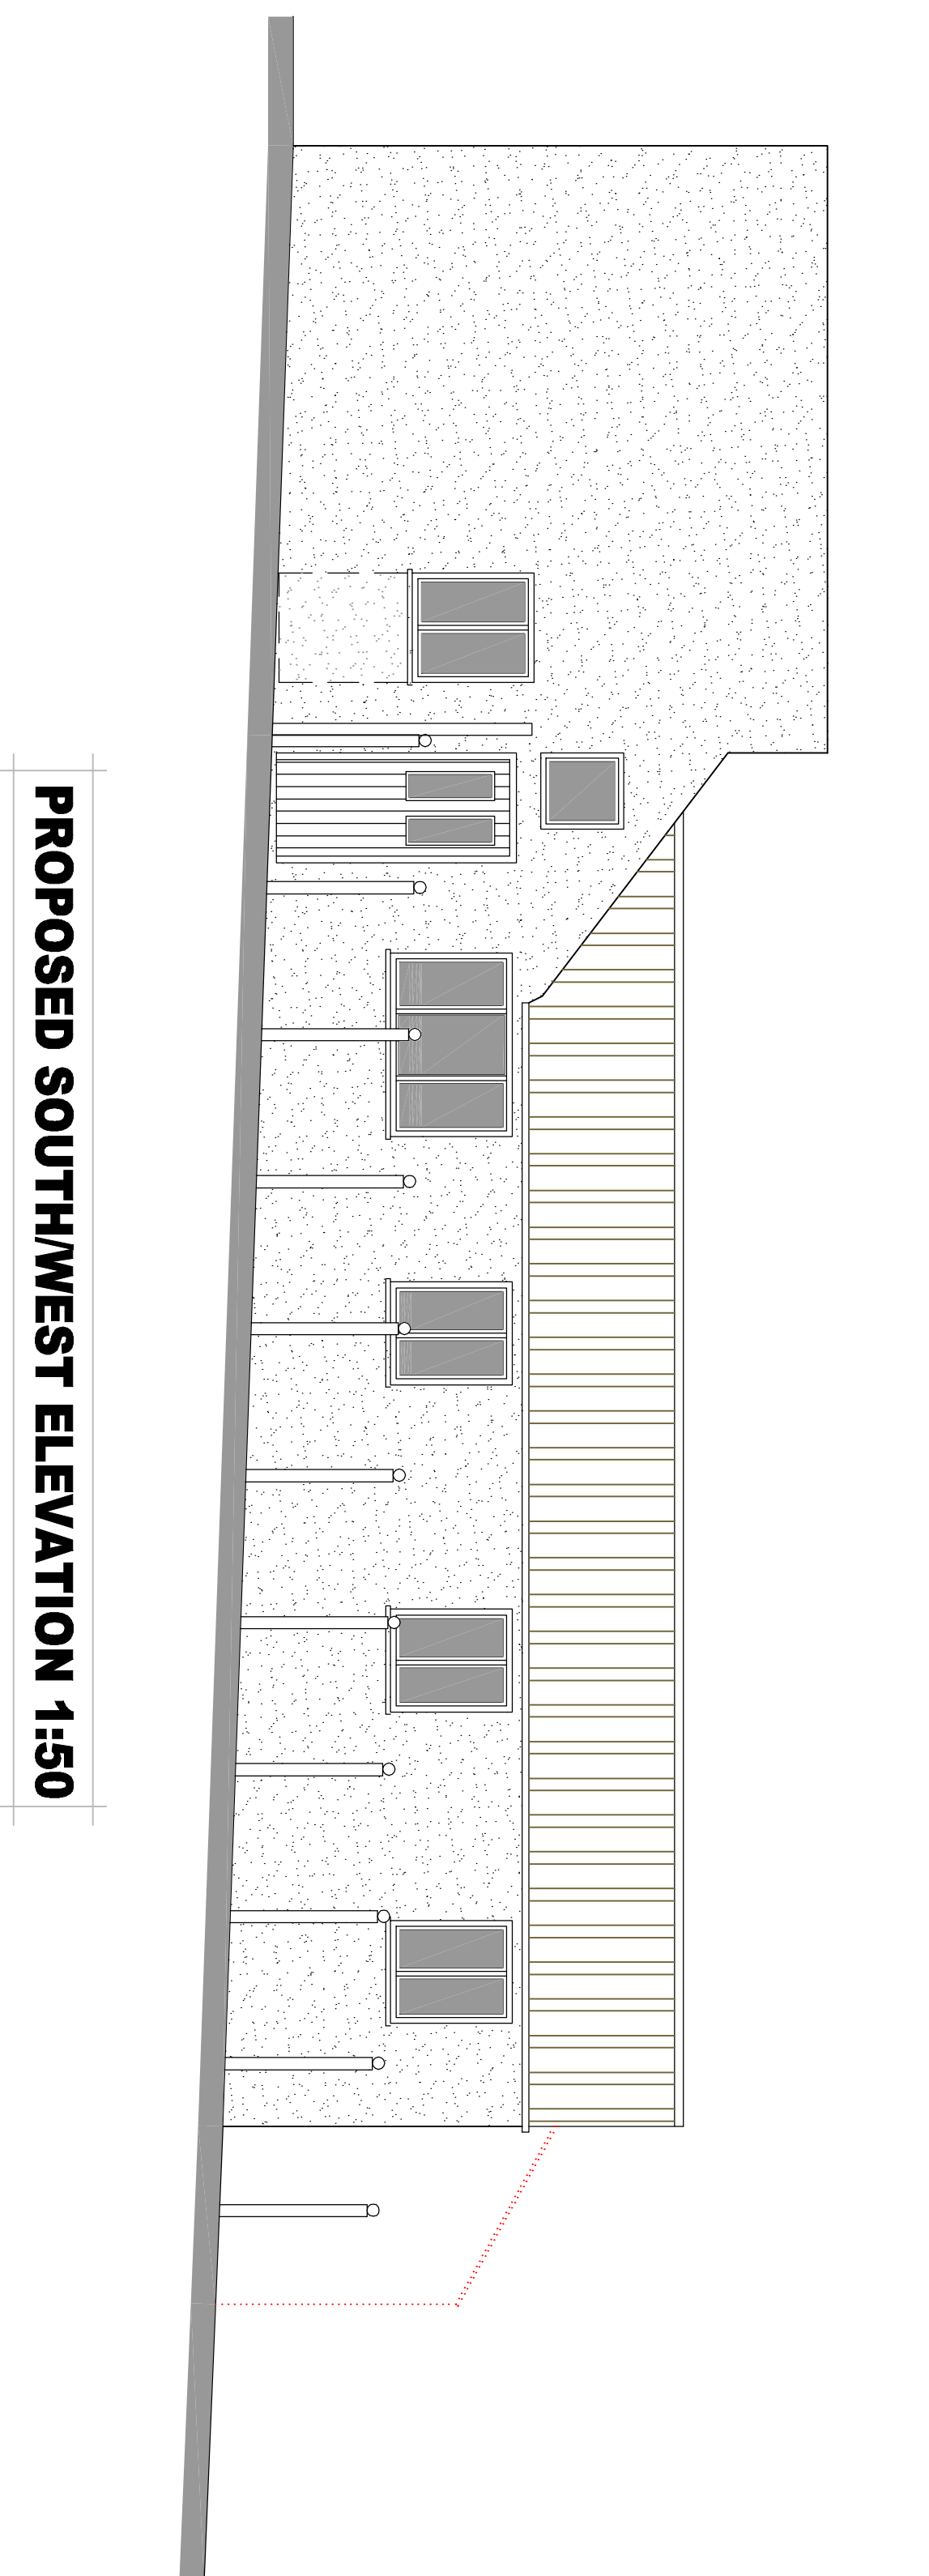


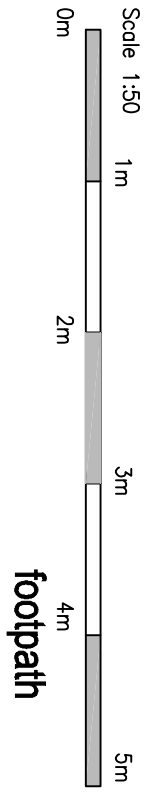

GOOD-DESIGN-ING LTD
11 SARACEN WAY,
NEWARK ROAD,
PETERBOROUGH,
PE1 5NS.
TEL 01733 569731
E-MAIL
robert@good-design-ing.co.uk

FEASIBILITY ☐
PLANNING ☒
BUILDING REGULATIONS ☐
CONSTRUCTION ☐

DRAWING ISSUE ☐

PROJECT
Proposed Conversion to
Outbuildings at
30 High Street
Spalding

DRAWING
Proposed Plan and
Elevations, Roof Plan

March 2015

Scale 1:50 @ A1 size

drawing number :
1564-06