


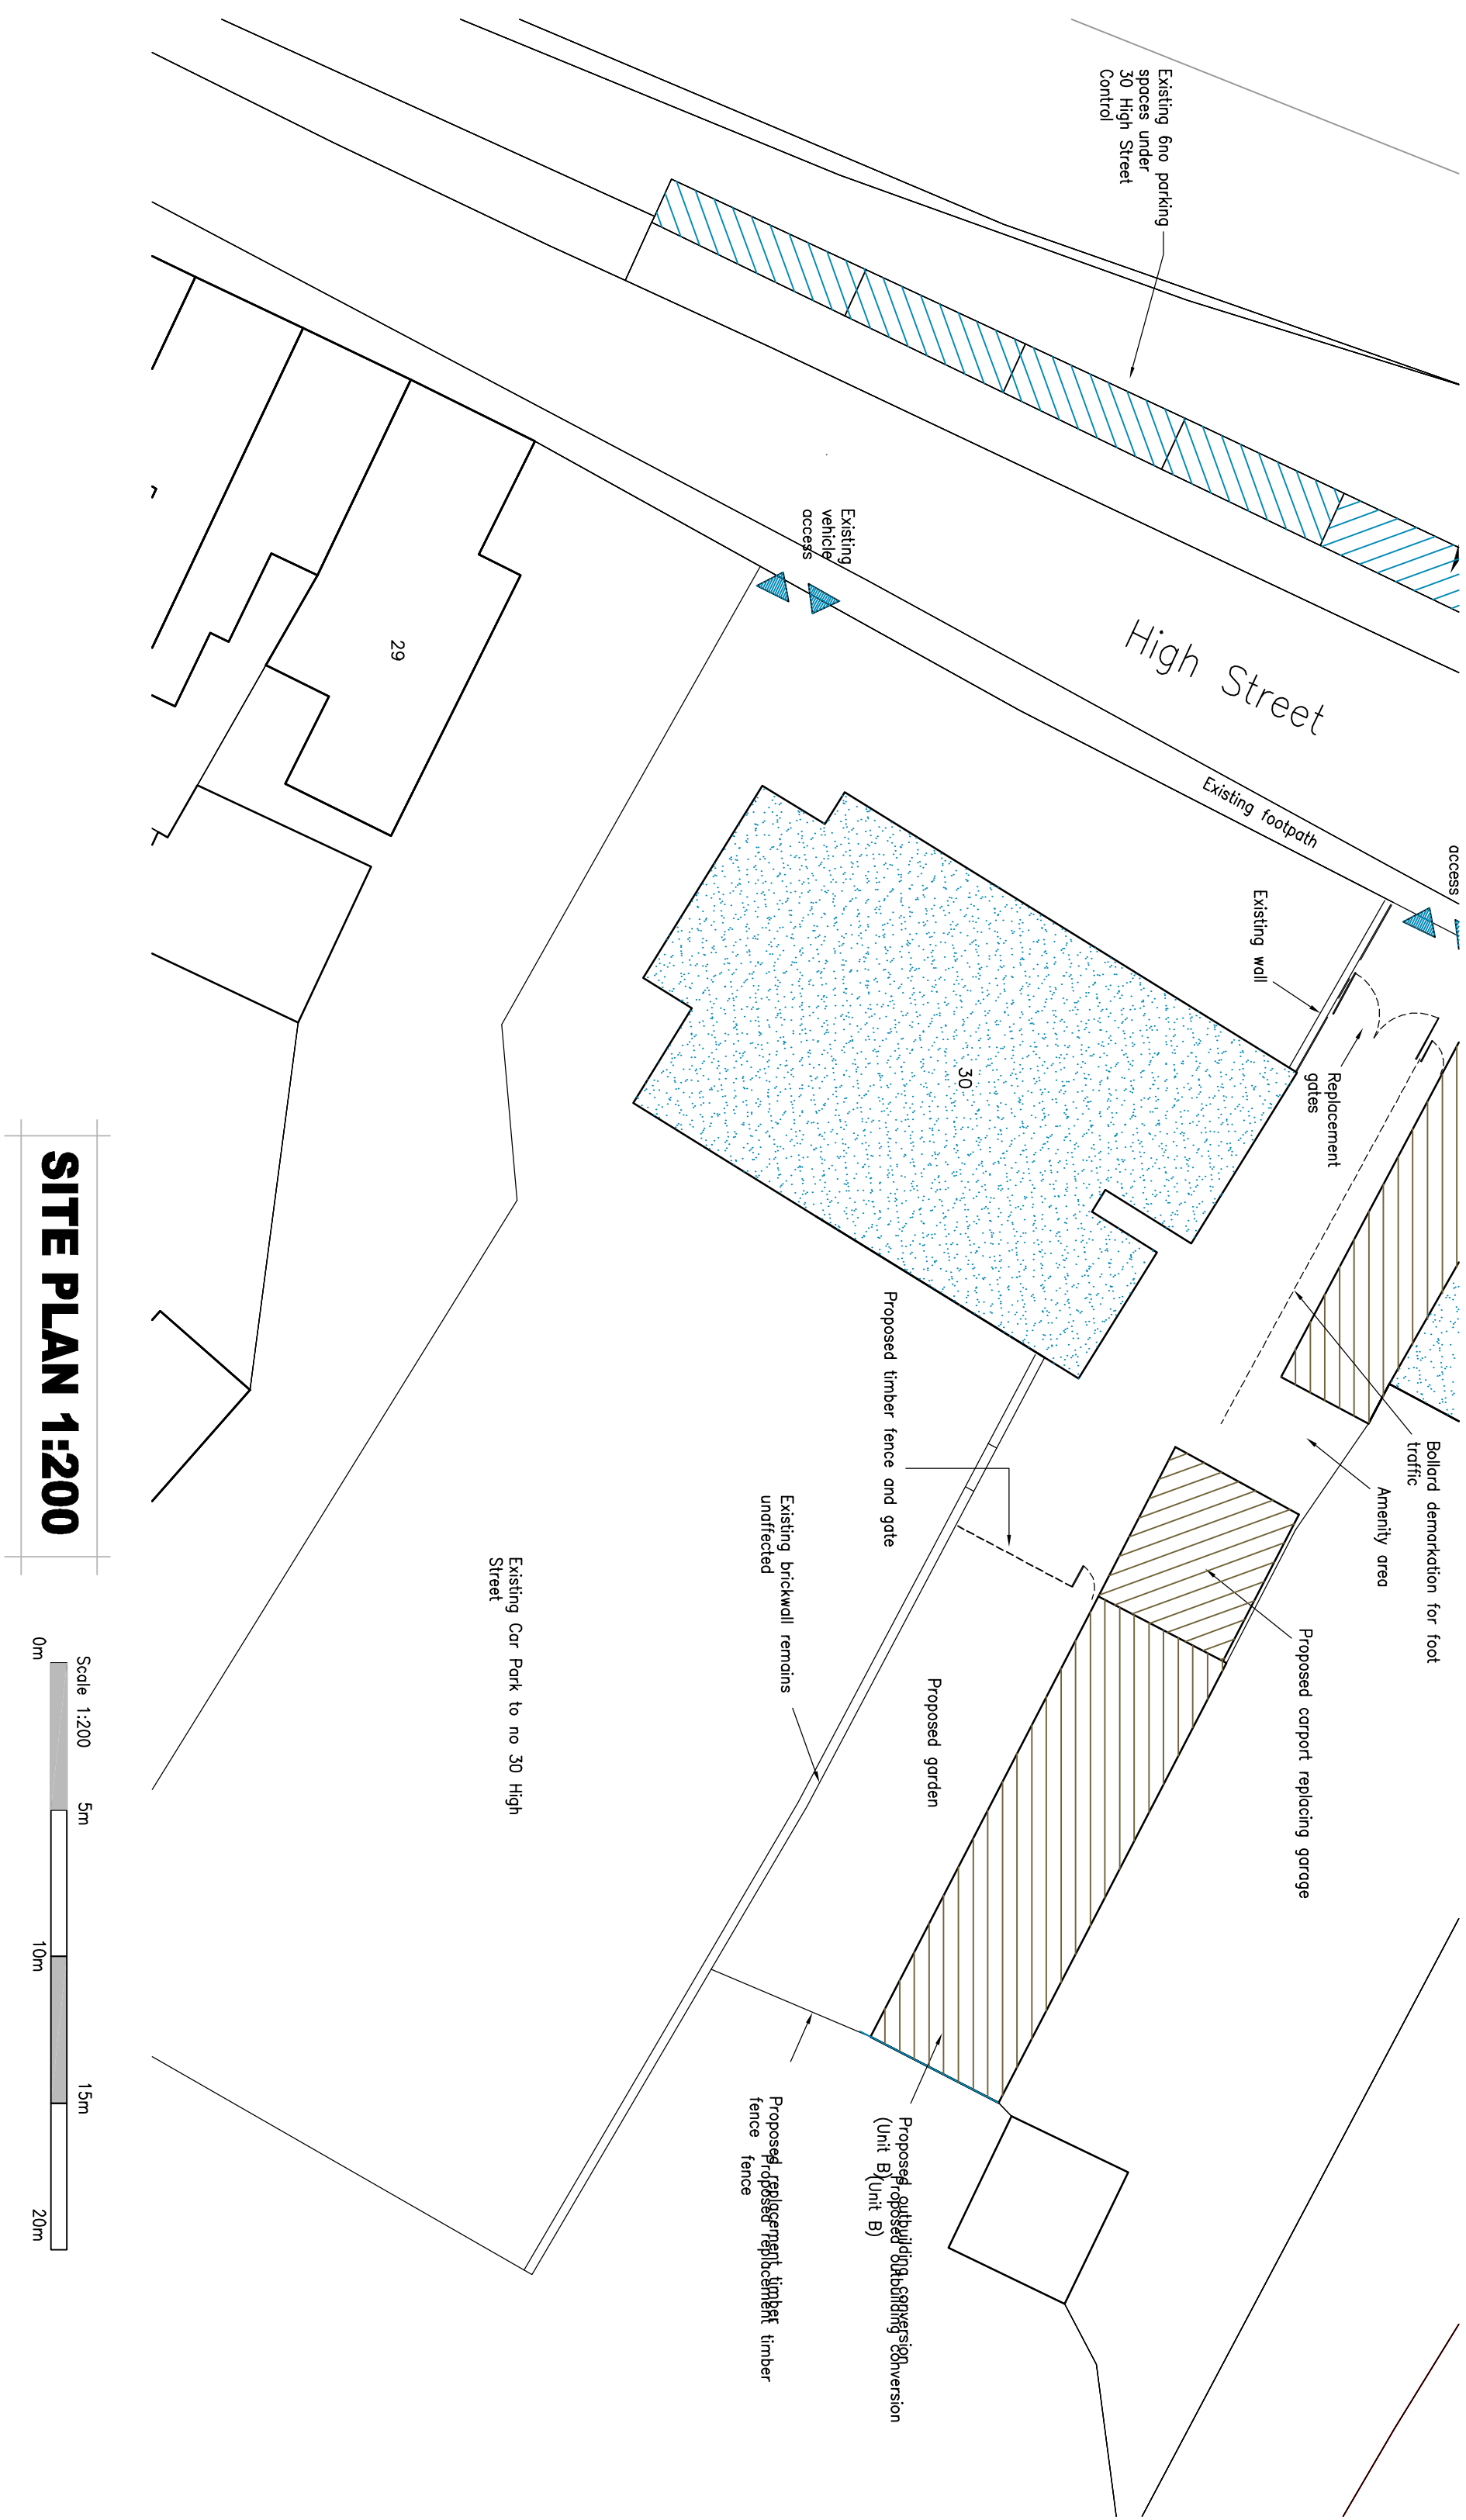

FEASIBILITY	DRAWING ISSUE
☐	
PLANNING	☒
BUILDING REGULATIONS	☐
CONSTRUCTION	☐

GOOD-DESIGN-ING Ltd

11 SARACEN WAY,
NEWARK ROAD,
PETERBOROUGH.
PE1 5WS.

TEL 01733 569731
E-MAIL
robert@good-design-ing.co.uk

PROJECT

Proposed Conversion to Outbuildings at 30 High Street Spalding

DRAWING

Site Plan

March 2015

Scale 1:200 @ A2 size

drawing number : 15664-08