




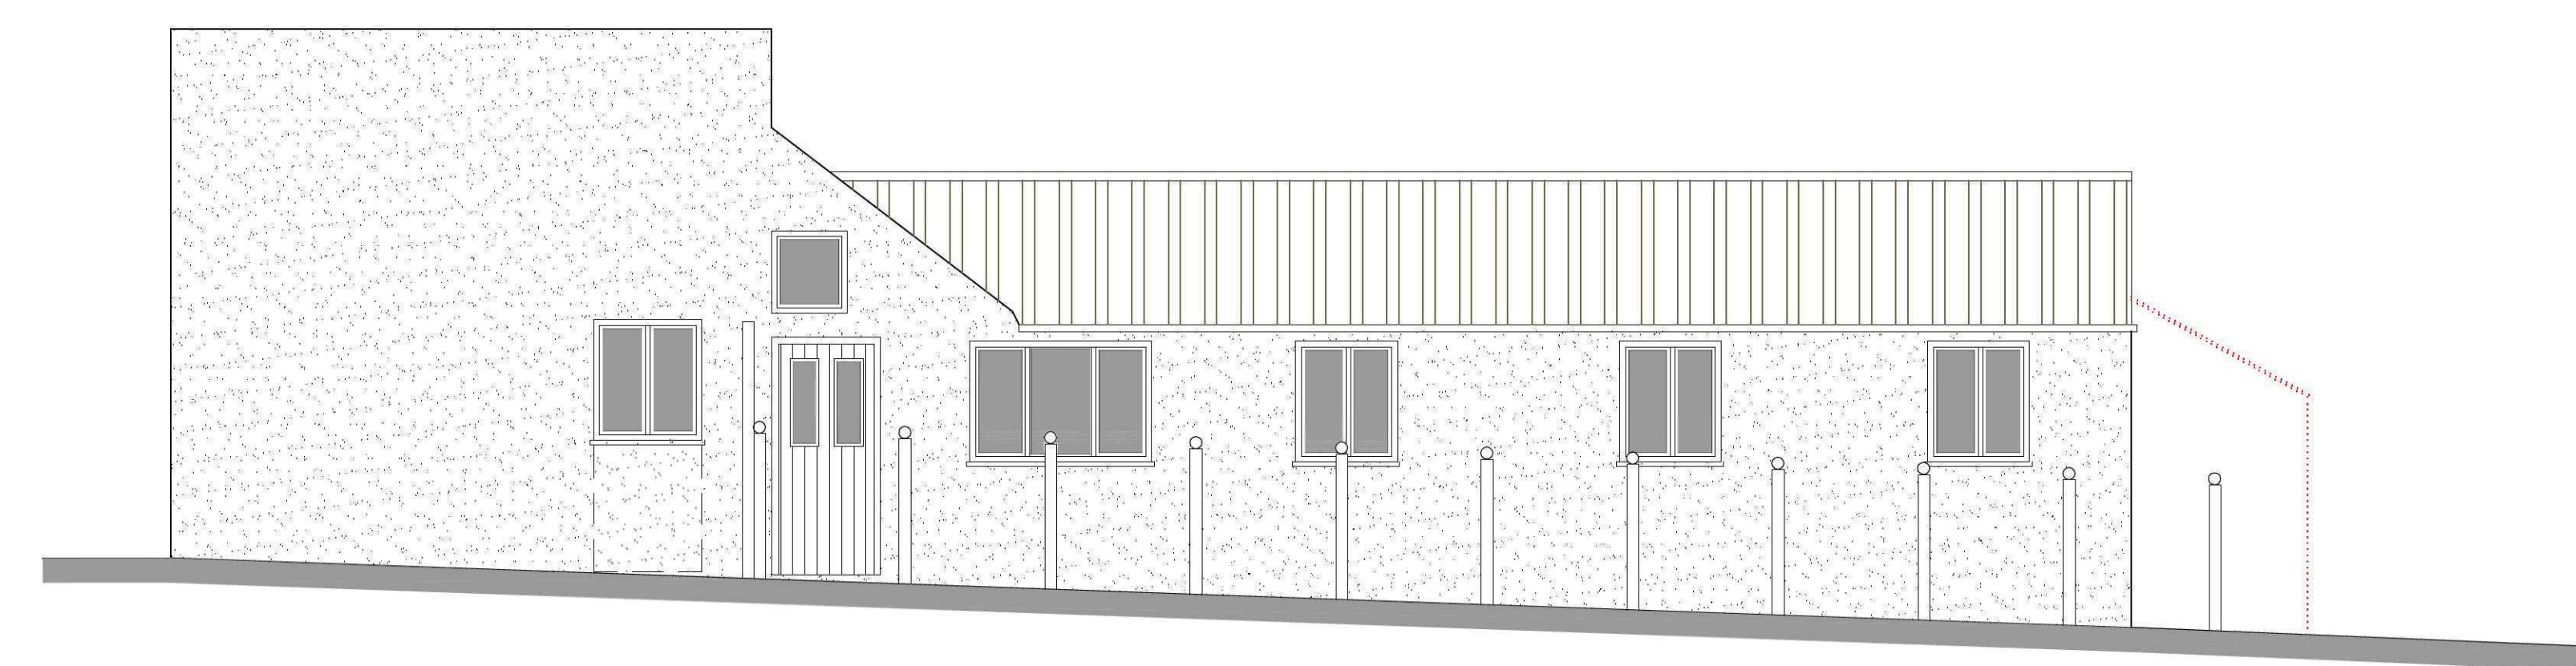



PROPOSED SOUTH/WEST ELEVATION 1:50

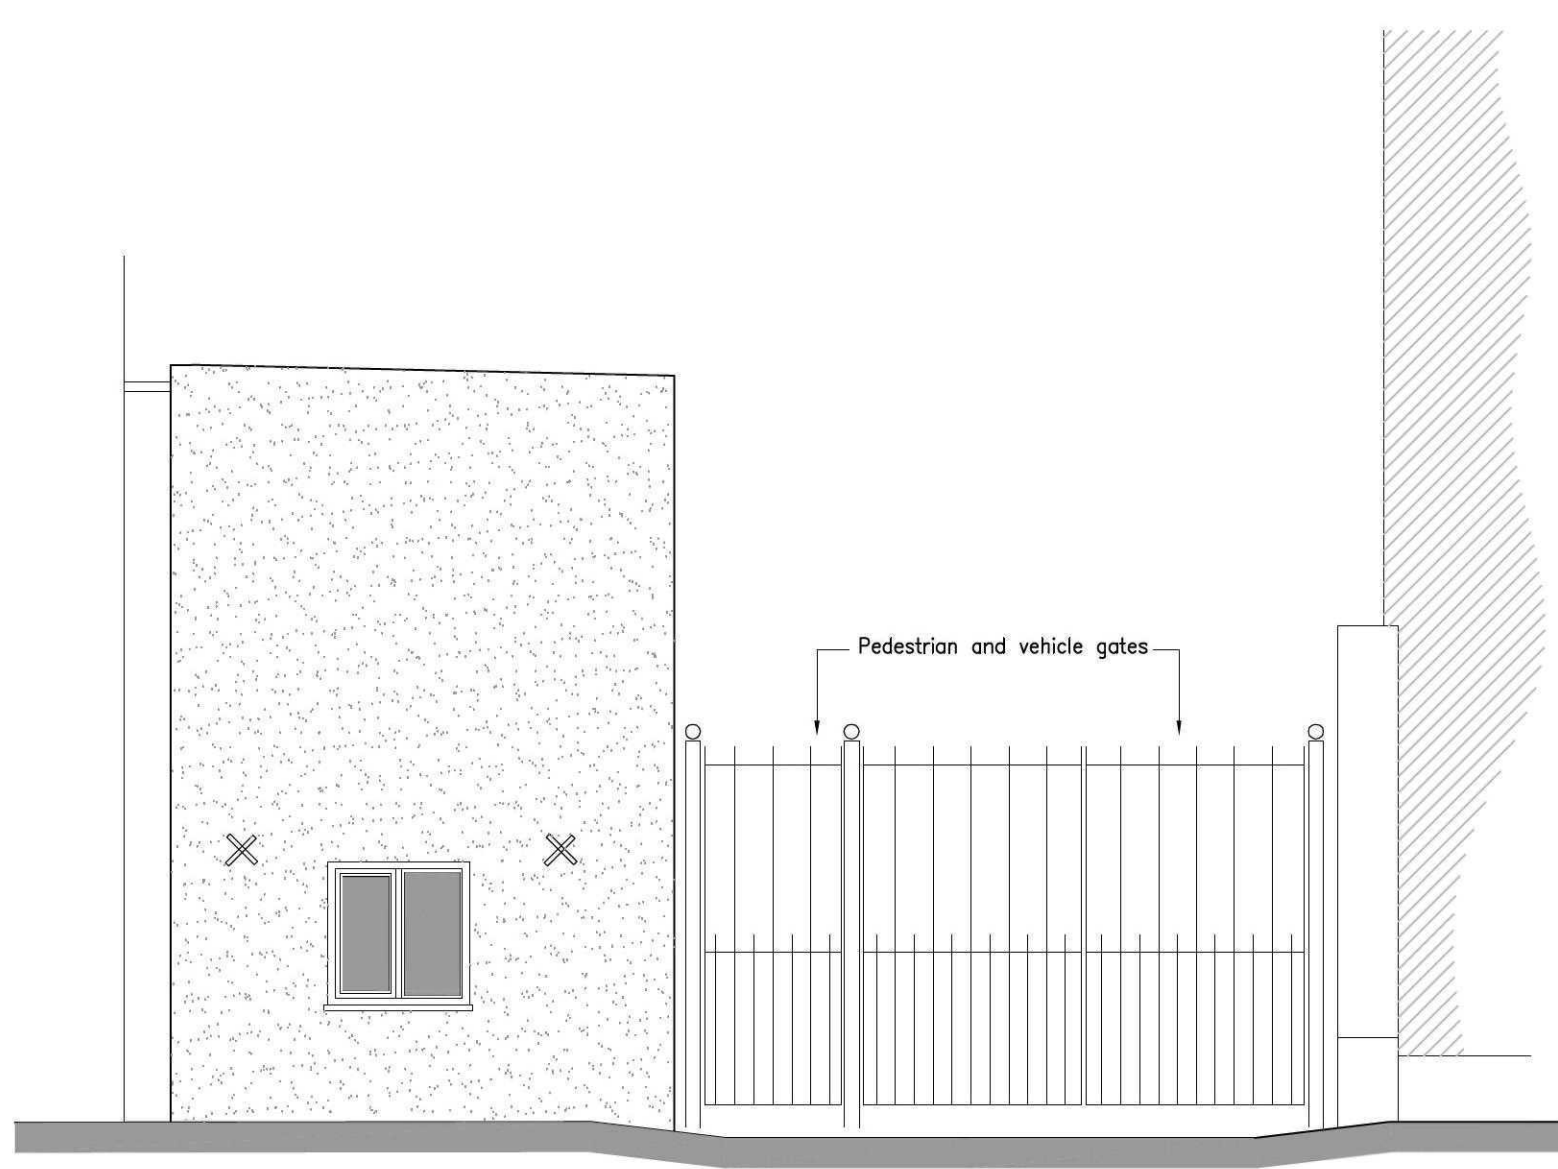


PROPOSED NORTH/WEST ELEVATION 1:50

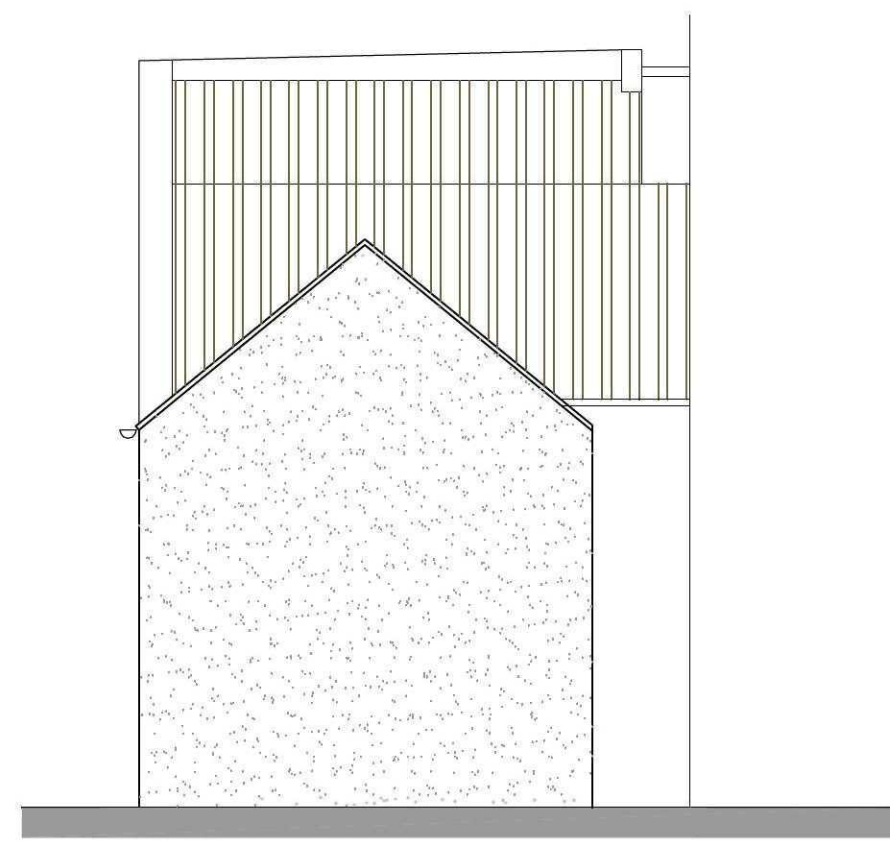

PROPOSED SOUTH/EAST ELEVATION 1:50

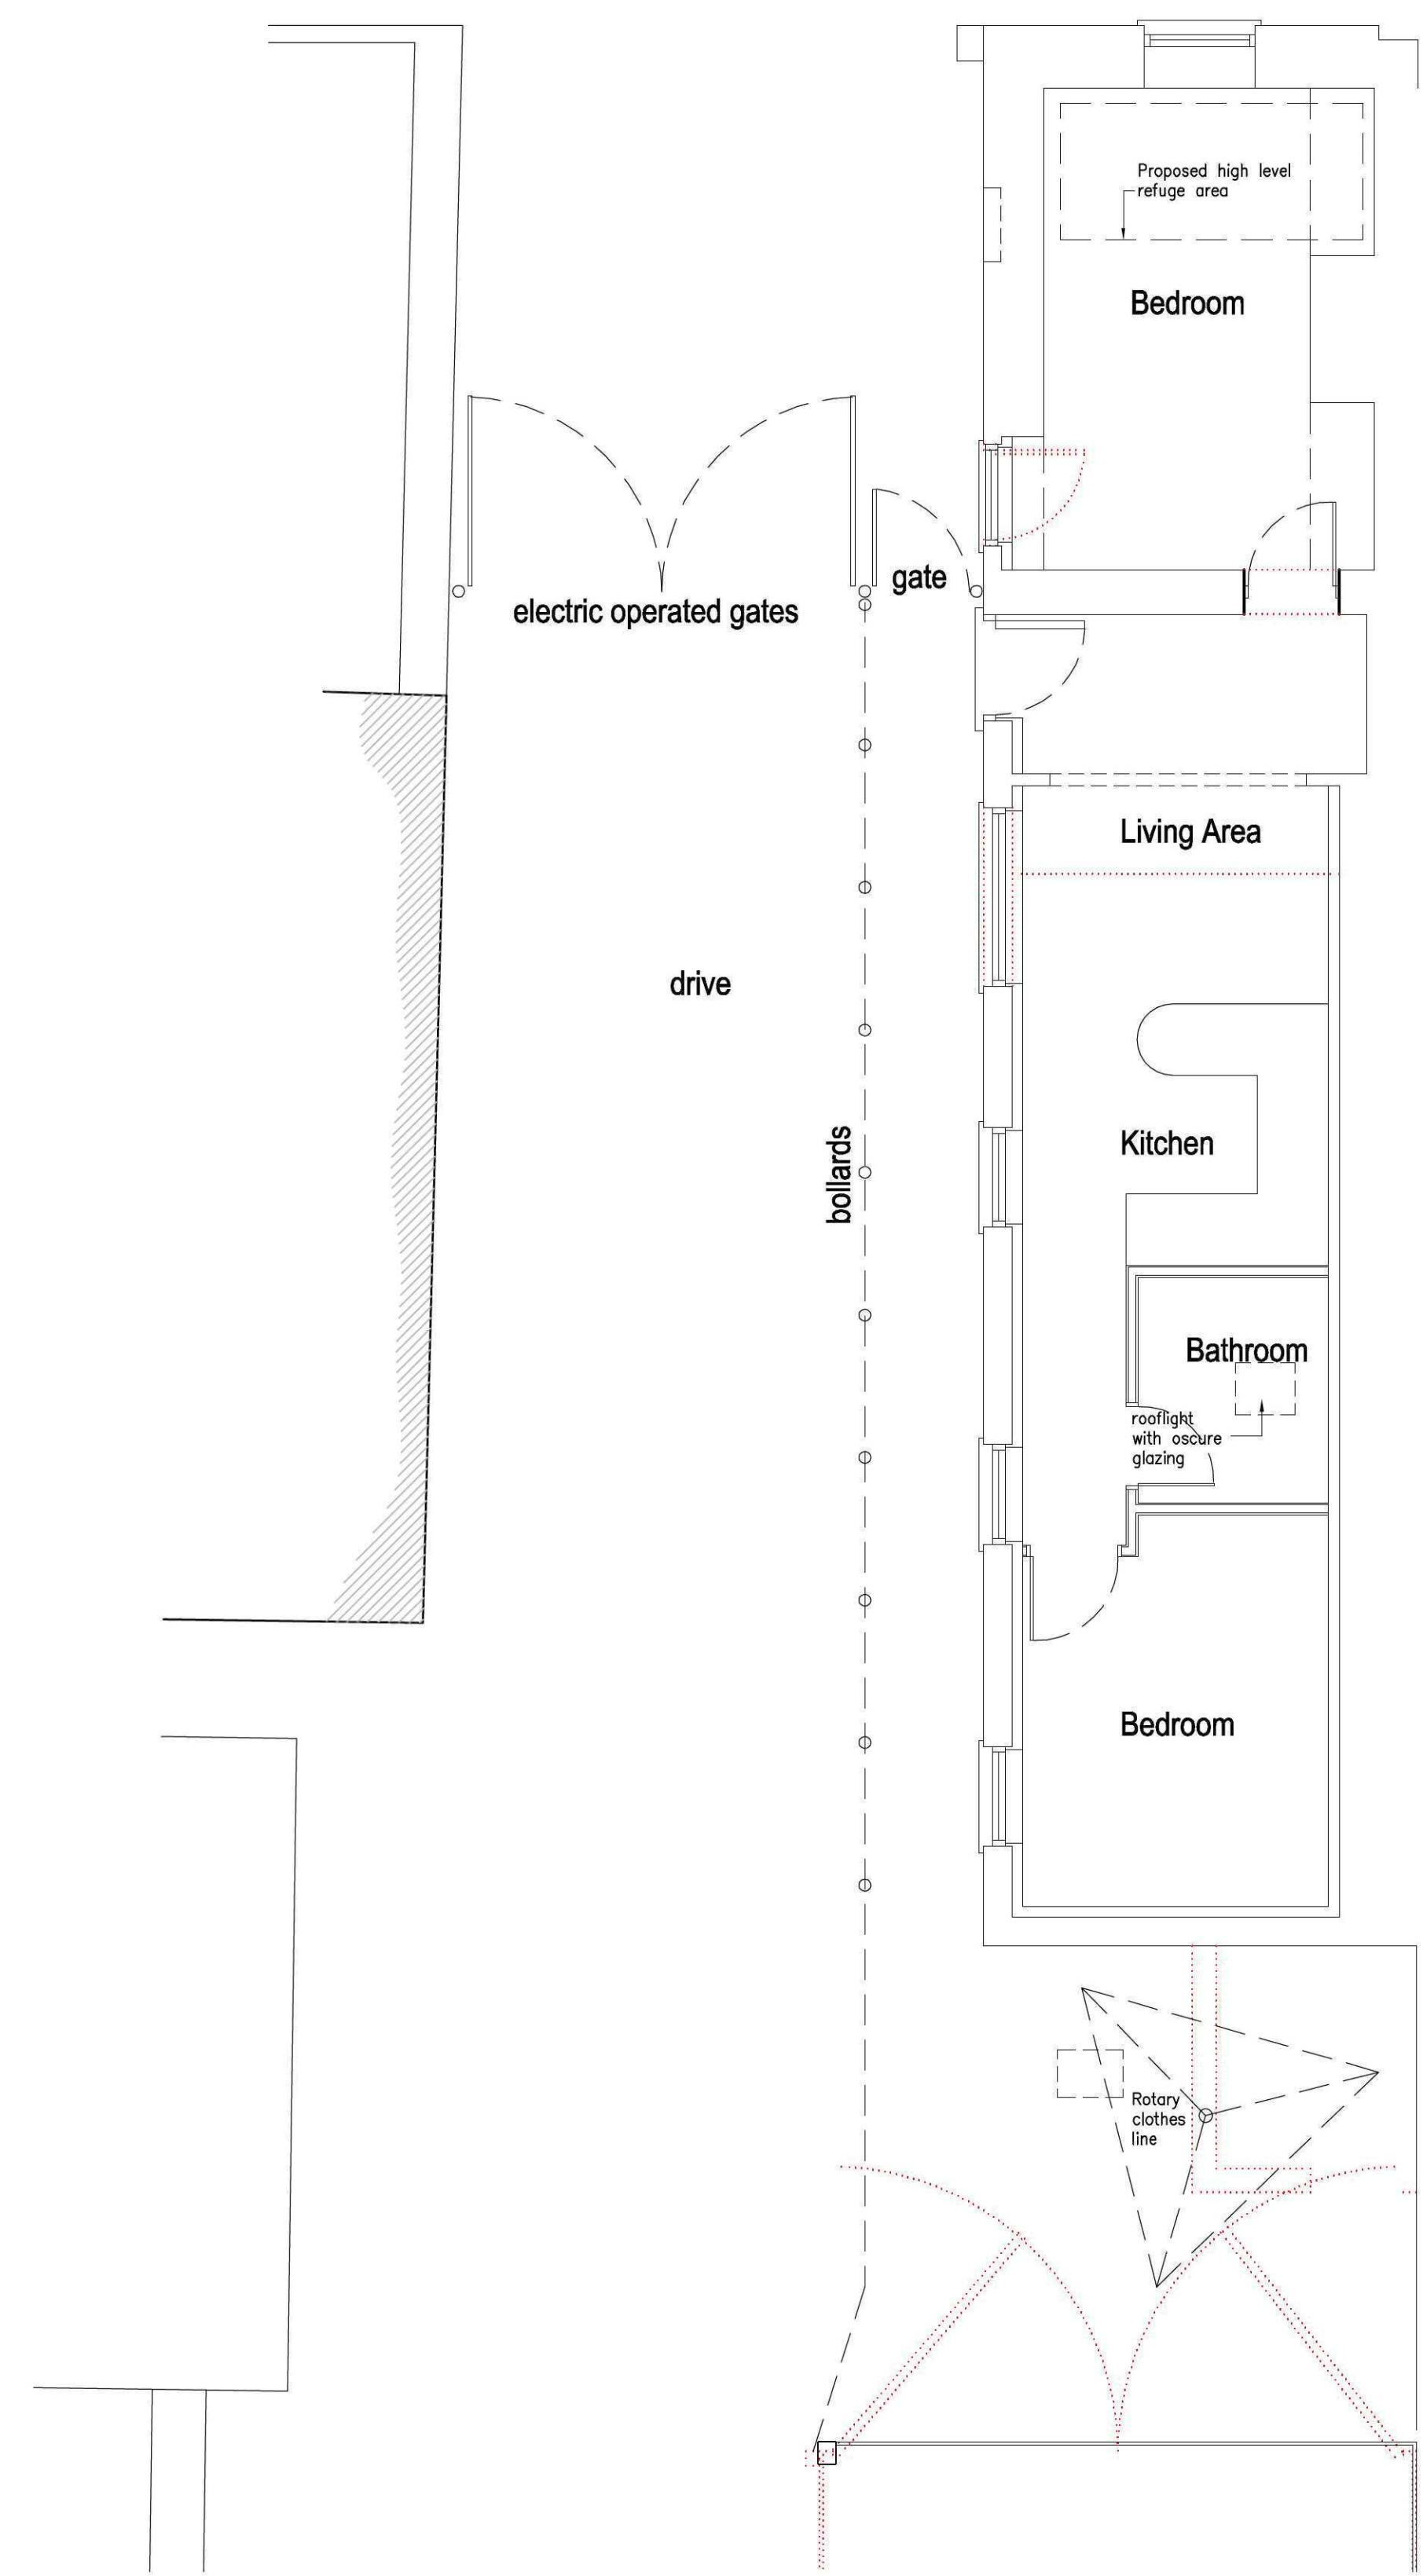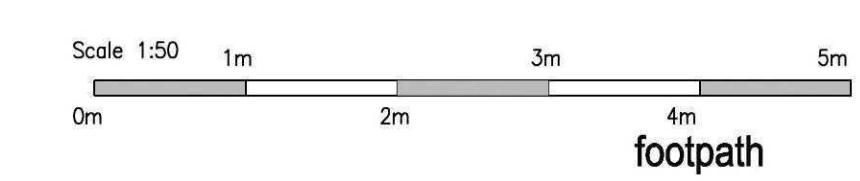

PROPOSED GROUND FLOOR PLAN 1:50

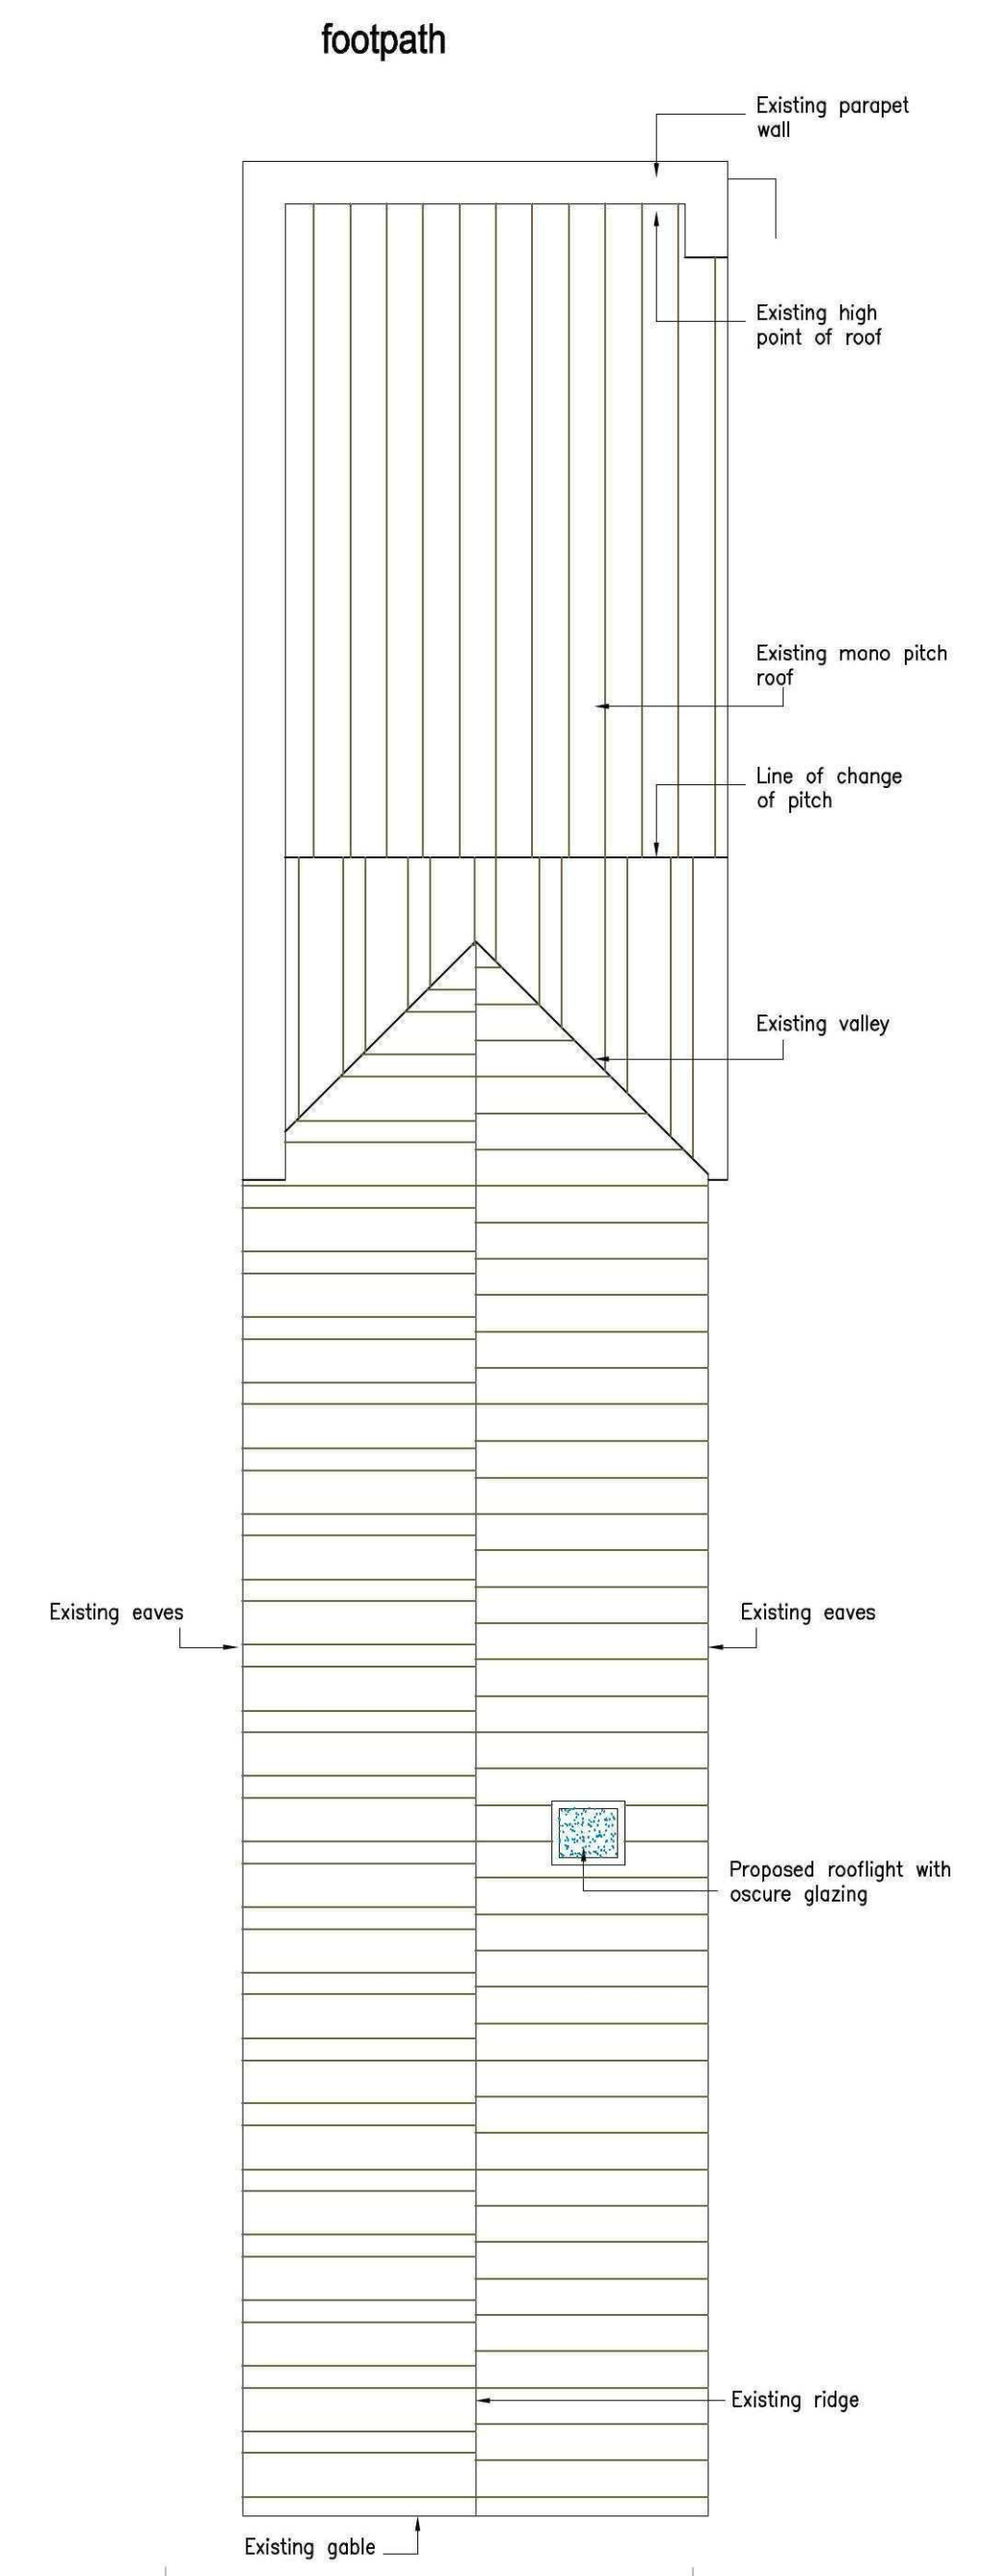

ROOF PLAN 1:50

DRAWING ISSUE	
FEASIBILITY	☐
PLANNING	☒
BUILDING REGULATIONS	☐
CONSTRUCTION	☐

GDI GOOD-DESIGN-ING Ltd
11 SARACEN WAY,
NEWARK ROAD,
PETERBOROUGH.
PE1 5WS.
TEL 01733 569731
E-MAIL
robert@good-design-ing.co.uk

PROJECT Proposed Conversion to Outbuildings at 30 High Street Spalding	DRAWING Proposed Plan and Elevations. Roof Plan March 2015 drawing number : 15664-06 rev A
--	---