


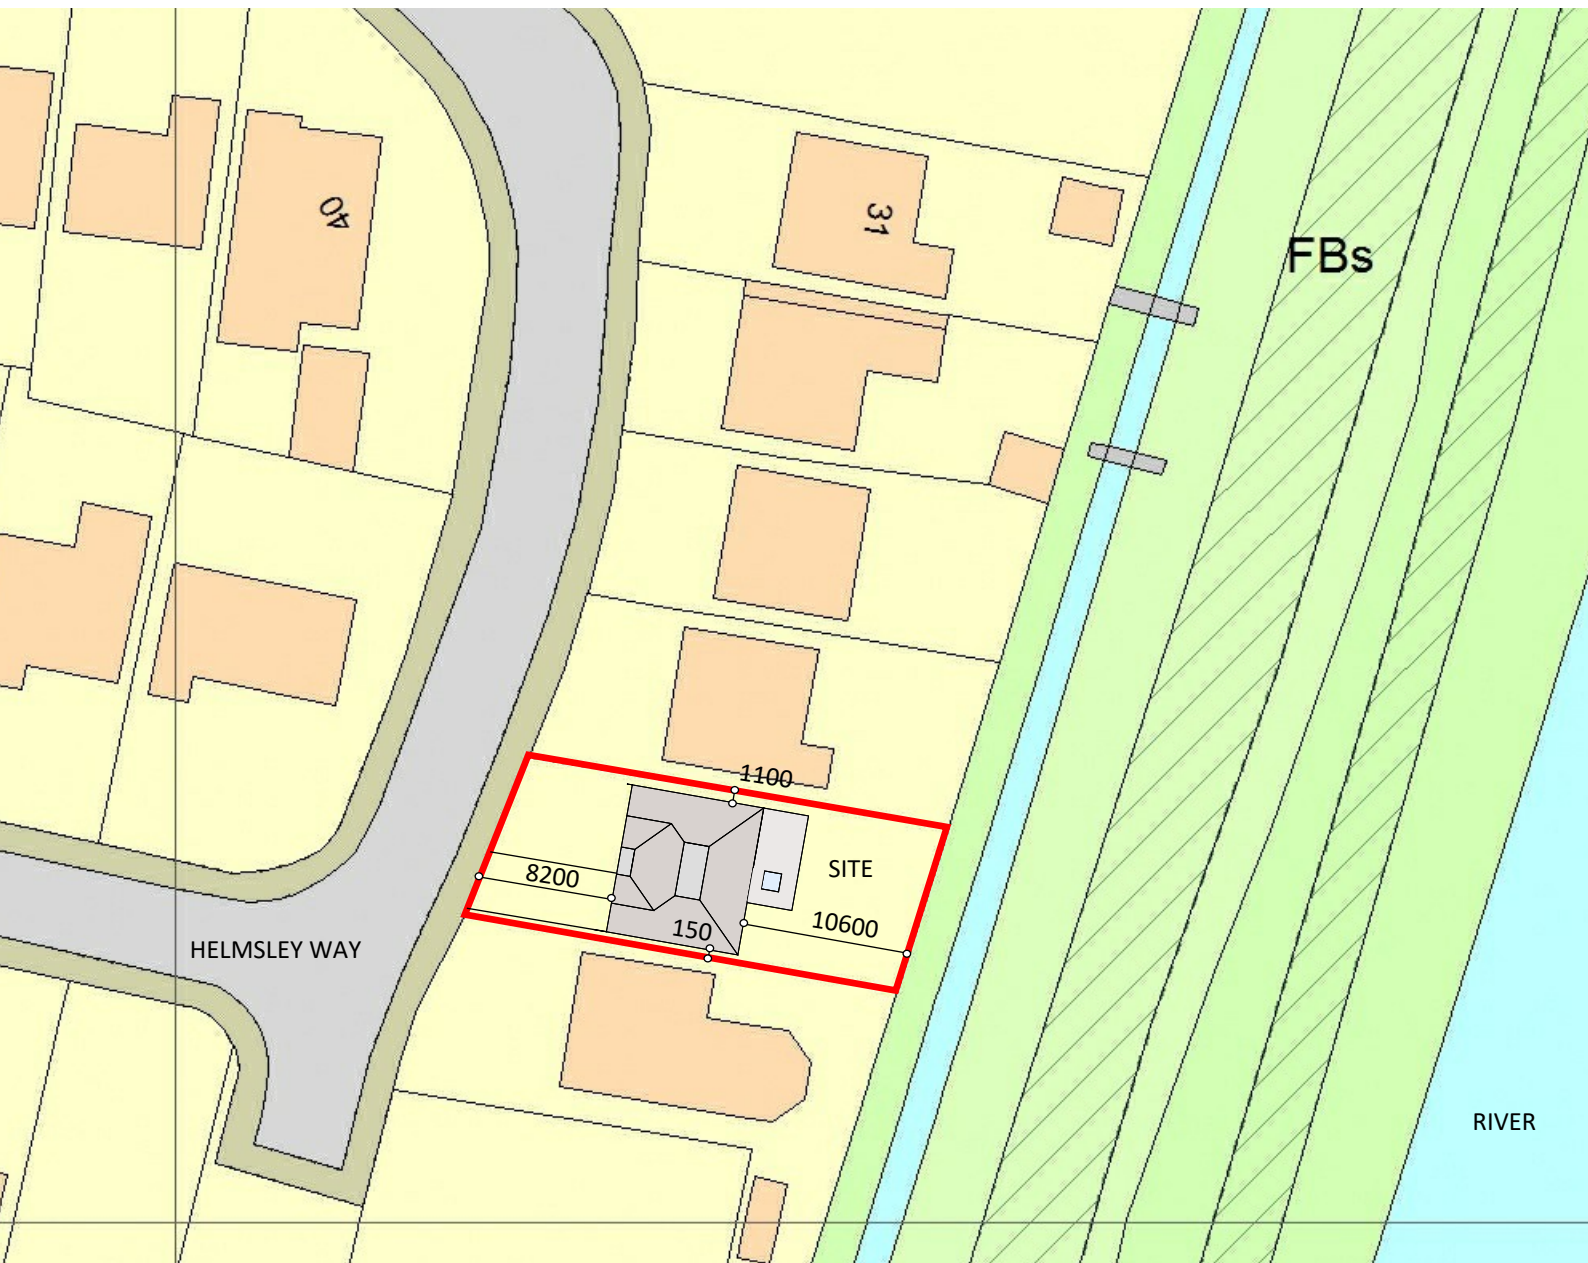

PROPOSED SITE PLAN
AREA 1.5 HA
SCALE: 1:1250 on A4
CENTRE COORDINATES: 525928 322590



Supplied by Streetwise Maps Ltd
www.streetwise.net
Licence No: 100047474
14:23:23 14/03/2025

