
 


NOTES
All drawings are the copyright of sharman architecture.

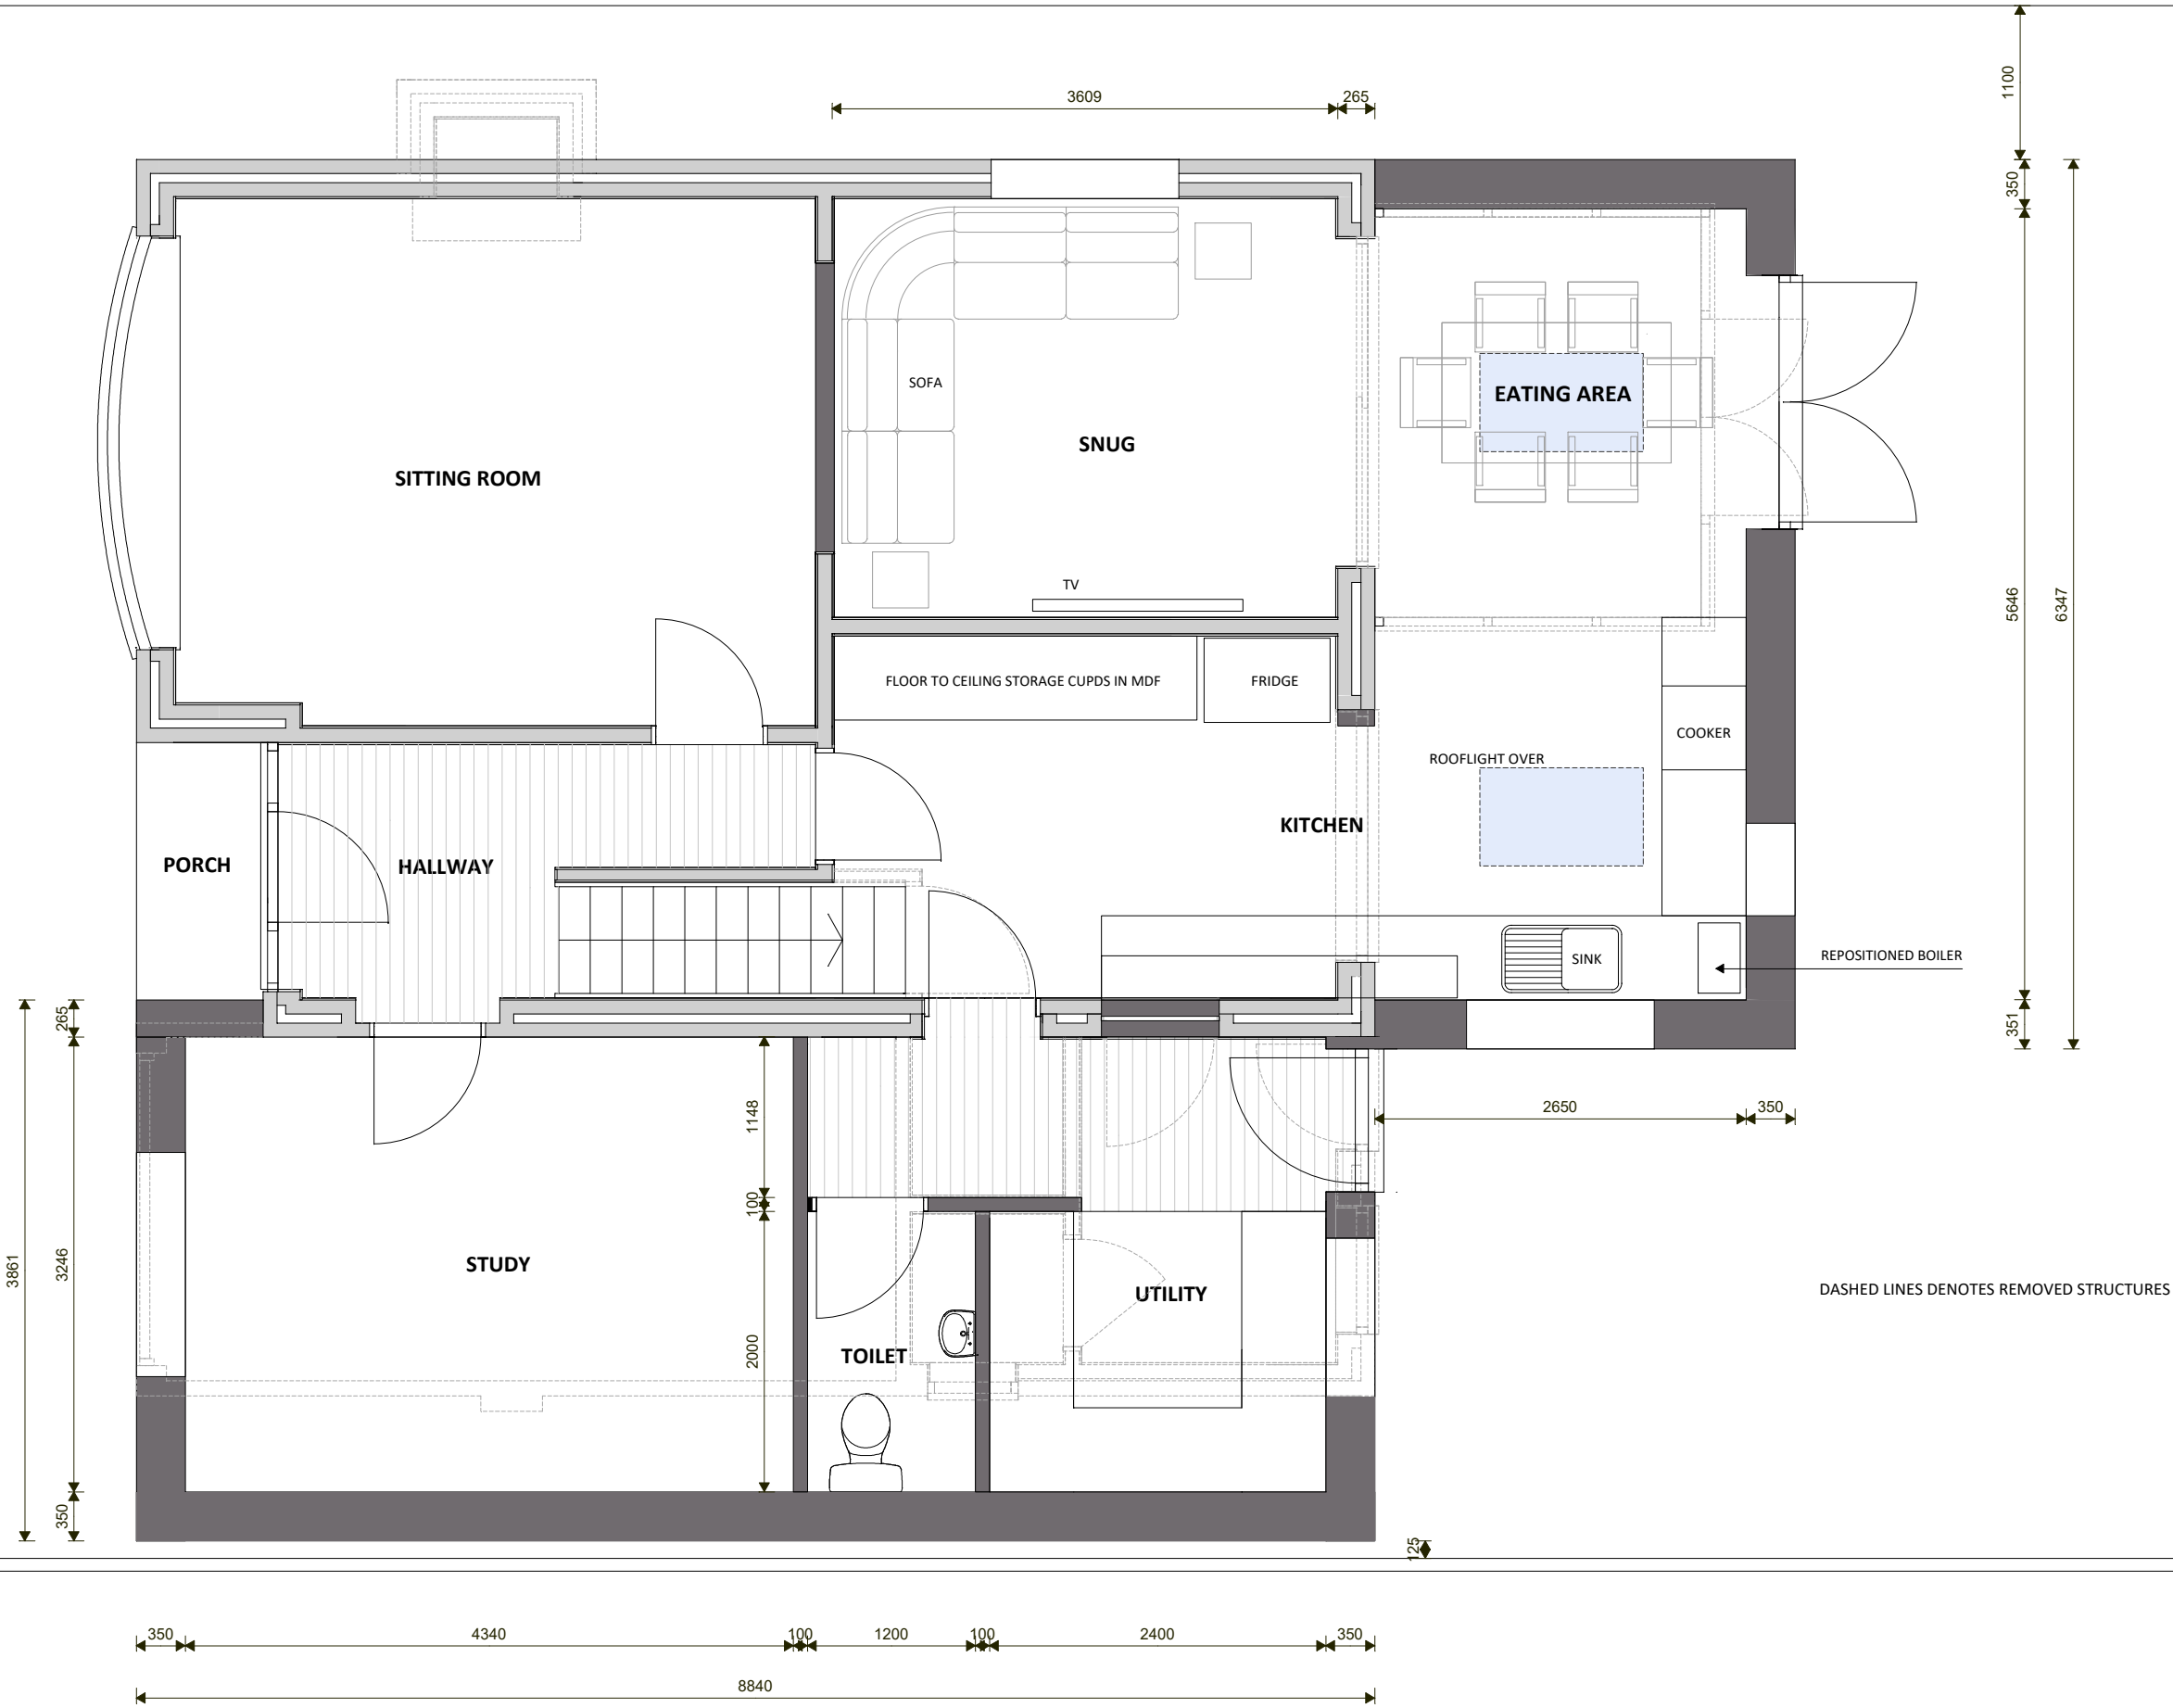

PROPOSED GROUND FLOOR PLAN

scale 1:50 Print at A2	date MARCH 2025	revision A 13/03/2025 DRAWING FIRST ISSUED
---------------------------	--------------------	---

title
PROPOSED GROUND FLOOR PLAN

contract
MR & MRS PROWING