
 


NOTES
All drawings are the copyright of sharman architecture.

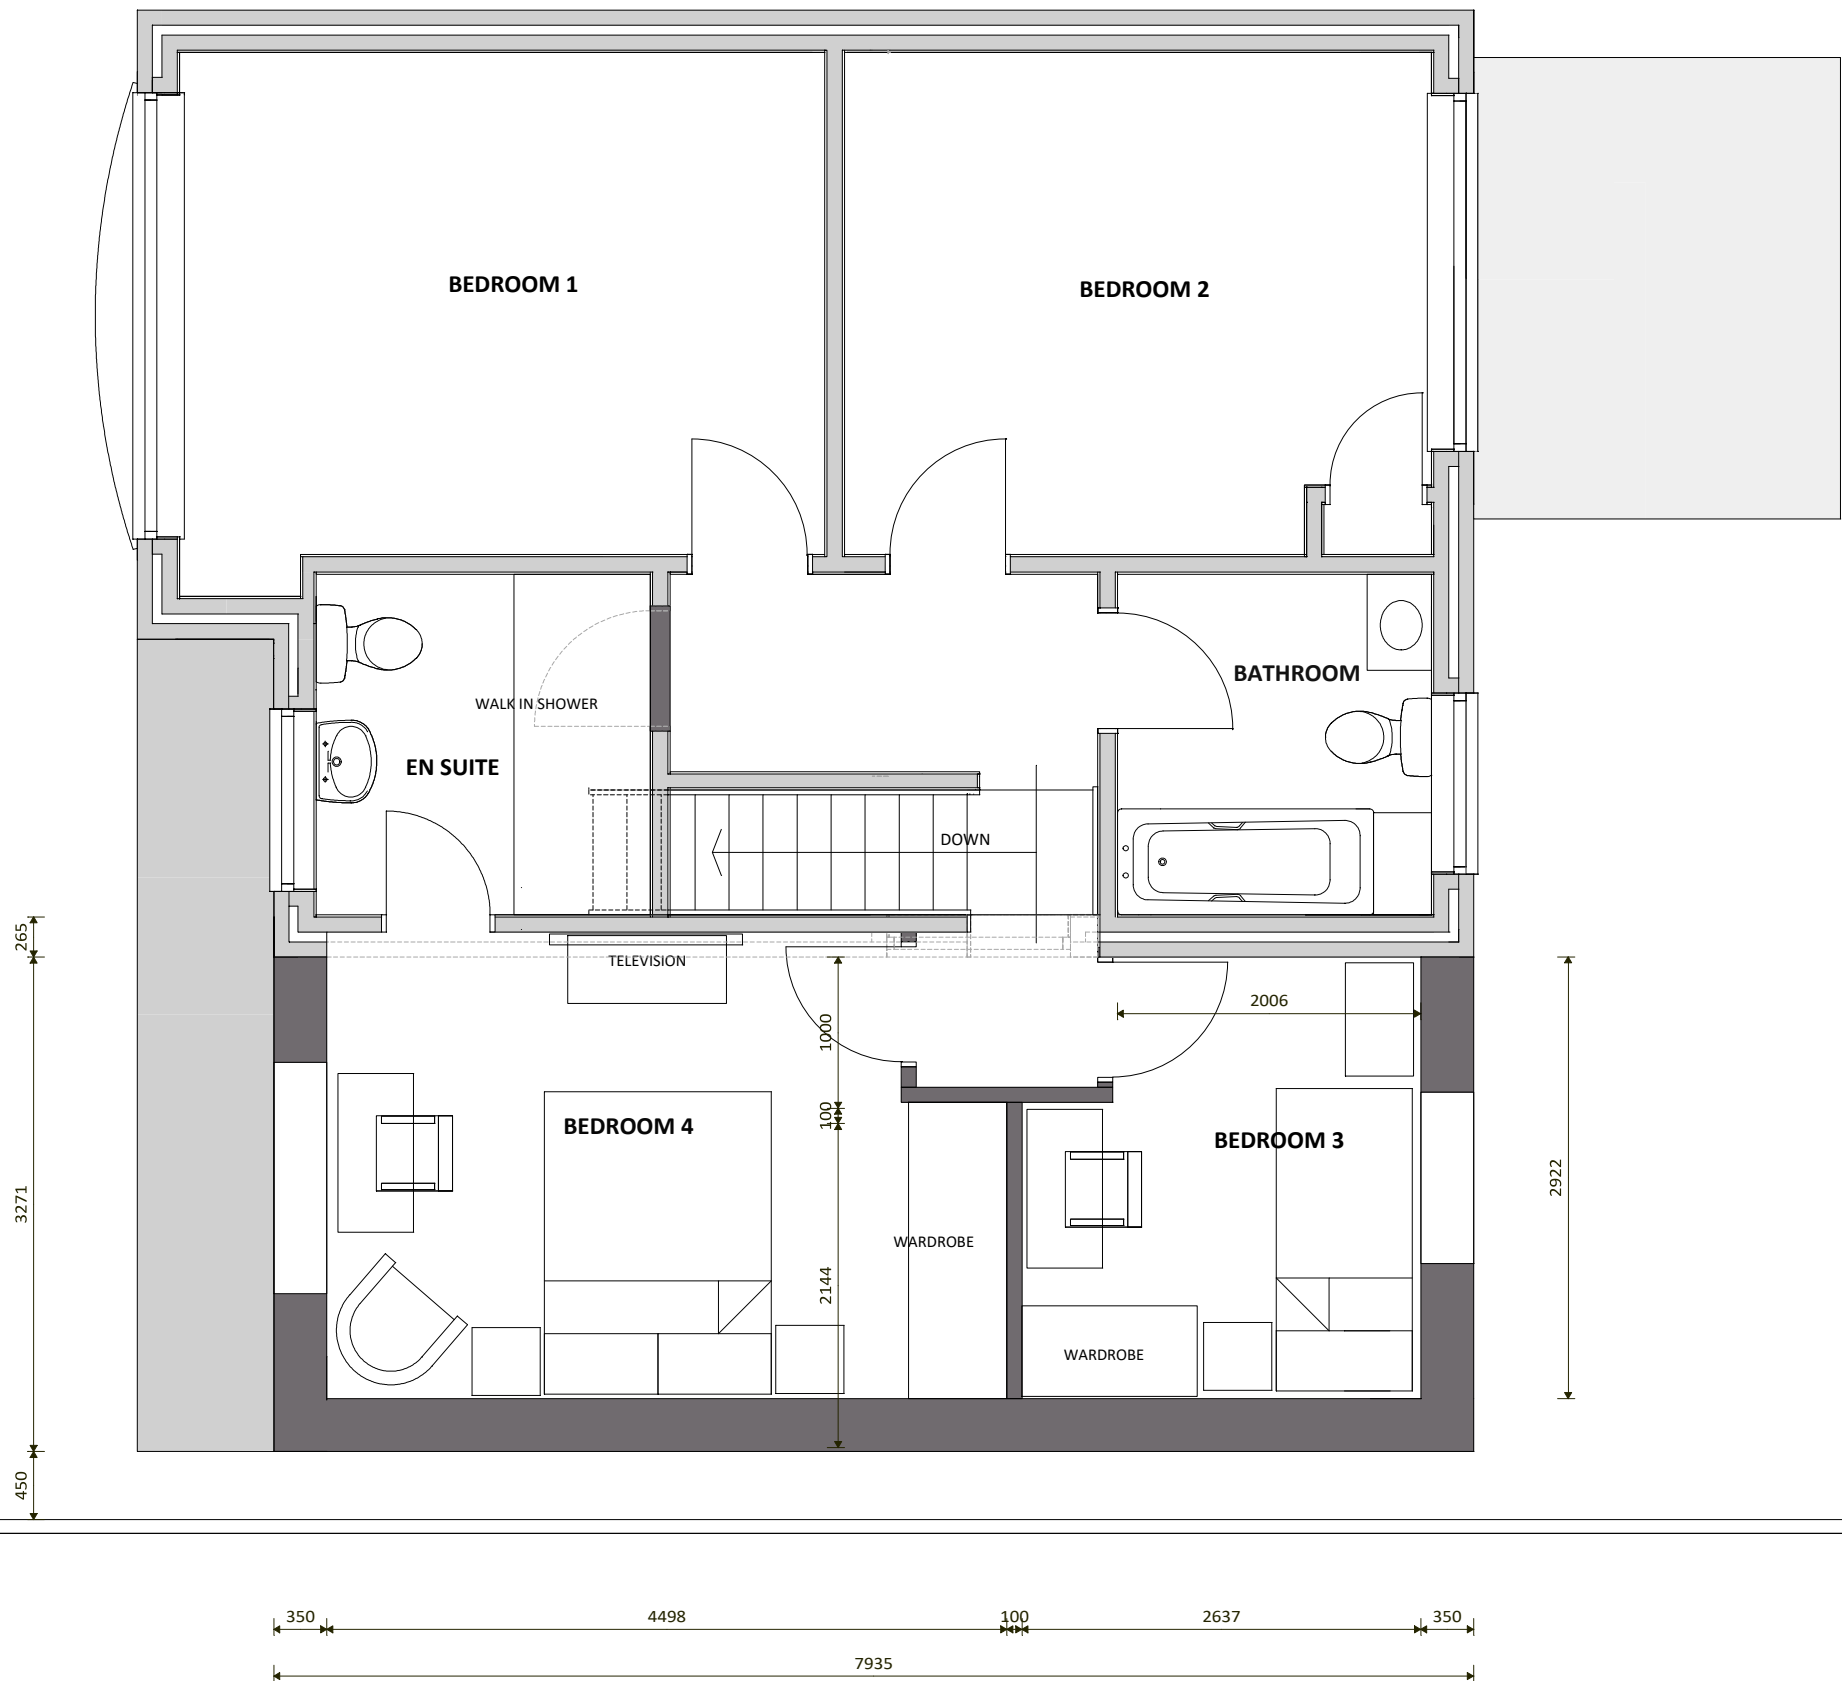

PROPOSED FIRST FLOOR PLAN

scale 1:50 Print at A2	date MARCH 2025	revision A 13/03/2025 DRAWING FIRST ISSUED B 02/06/2025 PLANNING REVISIONS
---------------------------	--------------------	--

title
PROPOSED FIRST FLOOR PLAN

contract
MR & MRS PROWING