




Contractor to check all Dimensions on site prior to ordering materials / commencing work. Do Not Scale from this Drawing - If in doubt then please ask

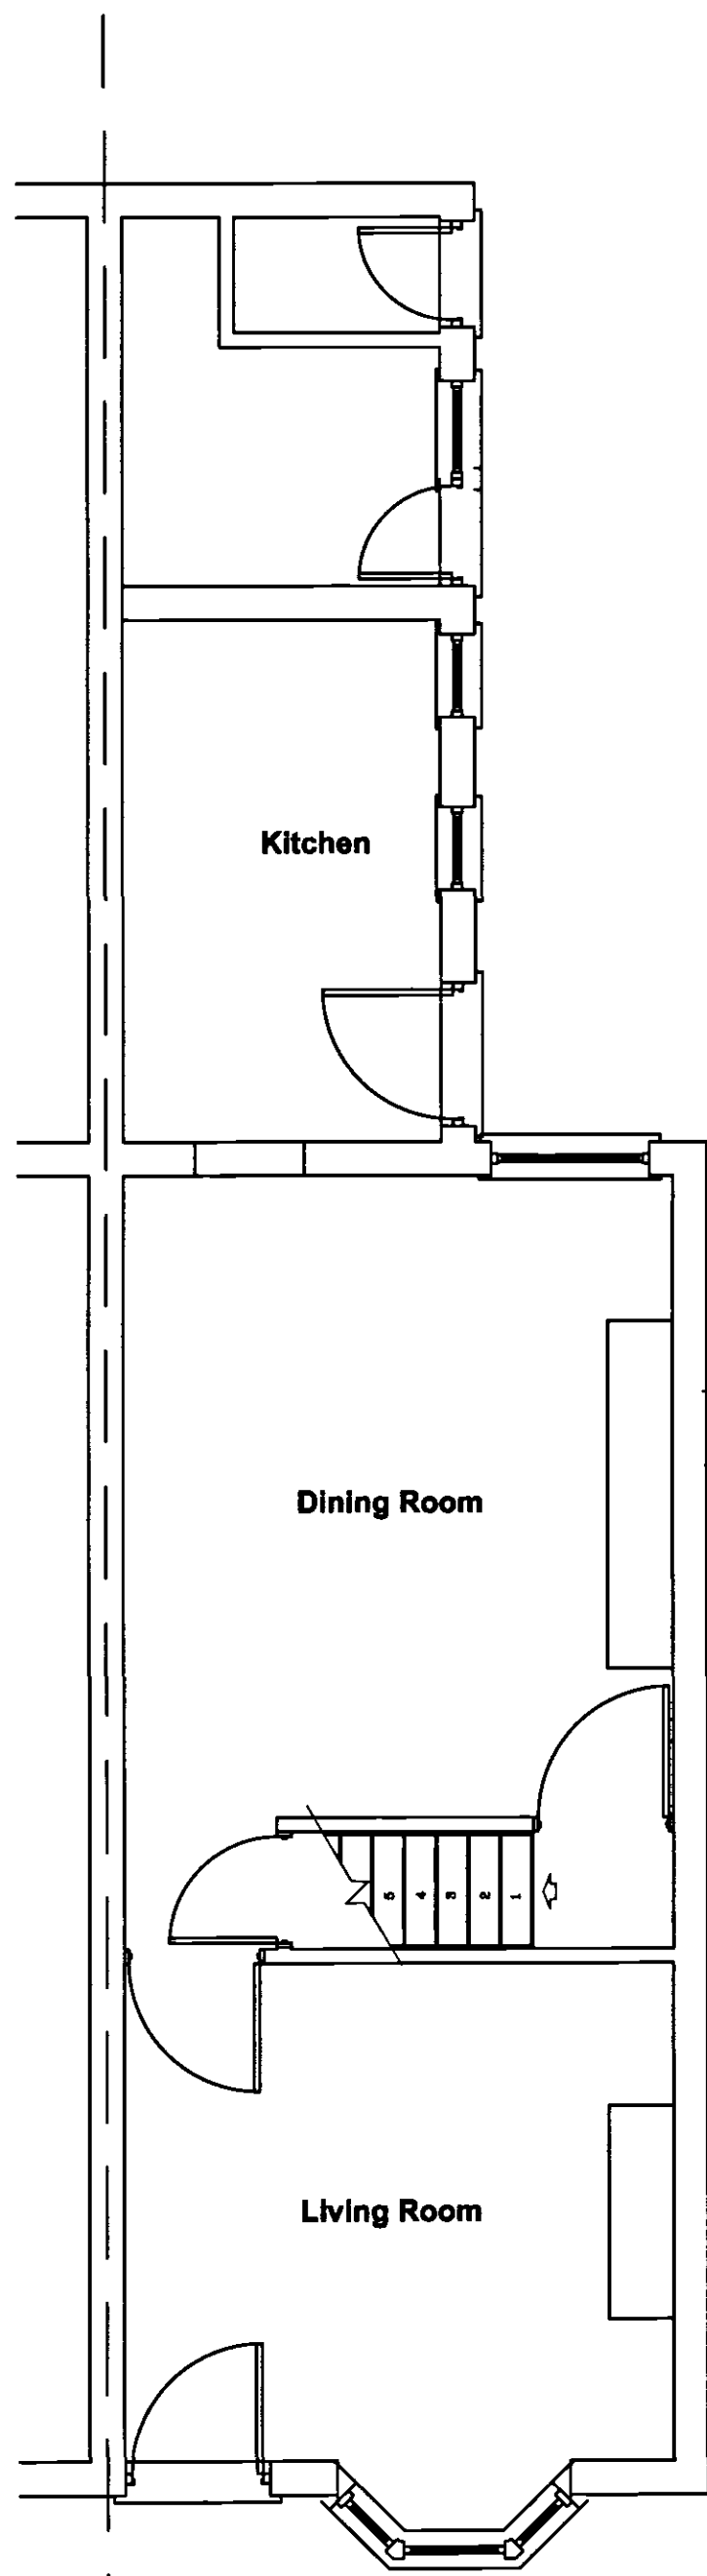


Ground Floor Plan
Scale 1:50

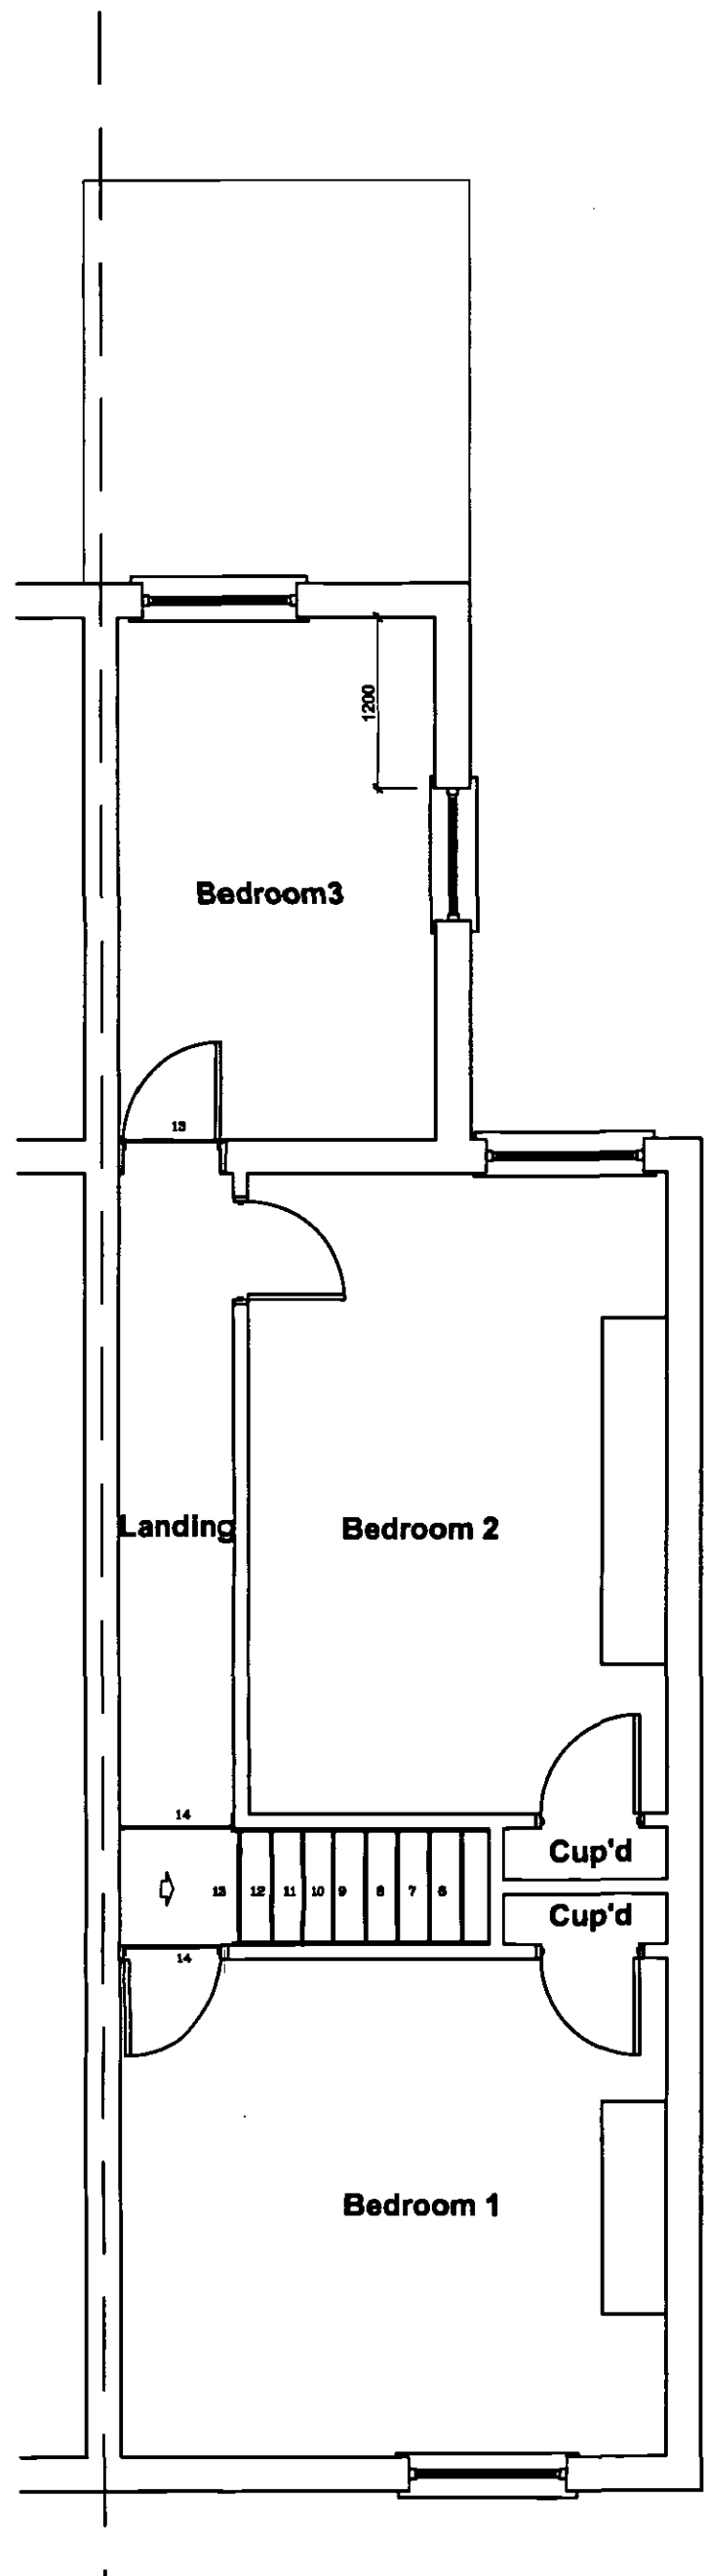


First Floor Plan
Scale 1:50

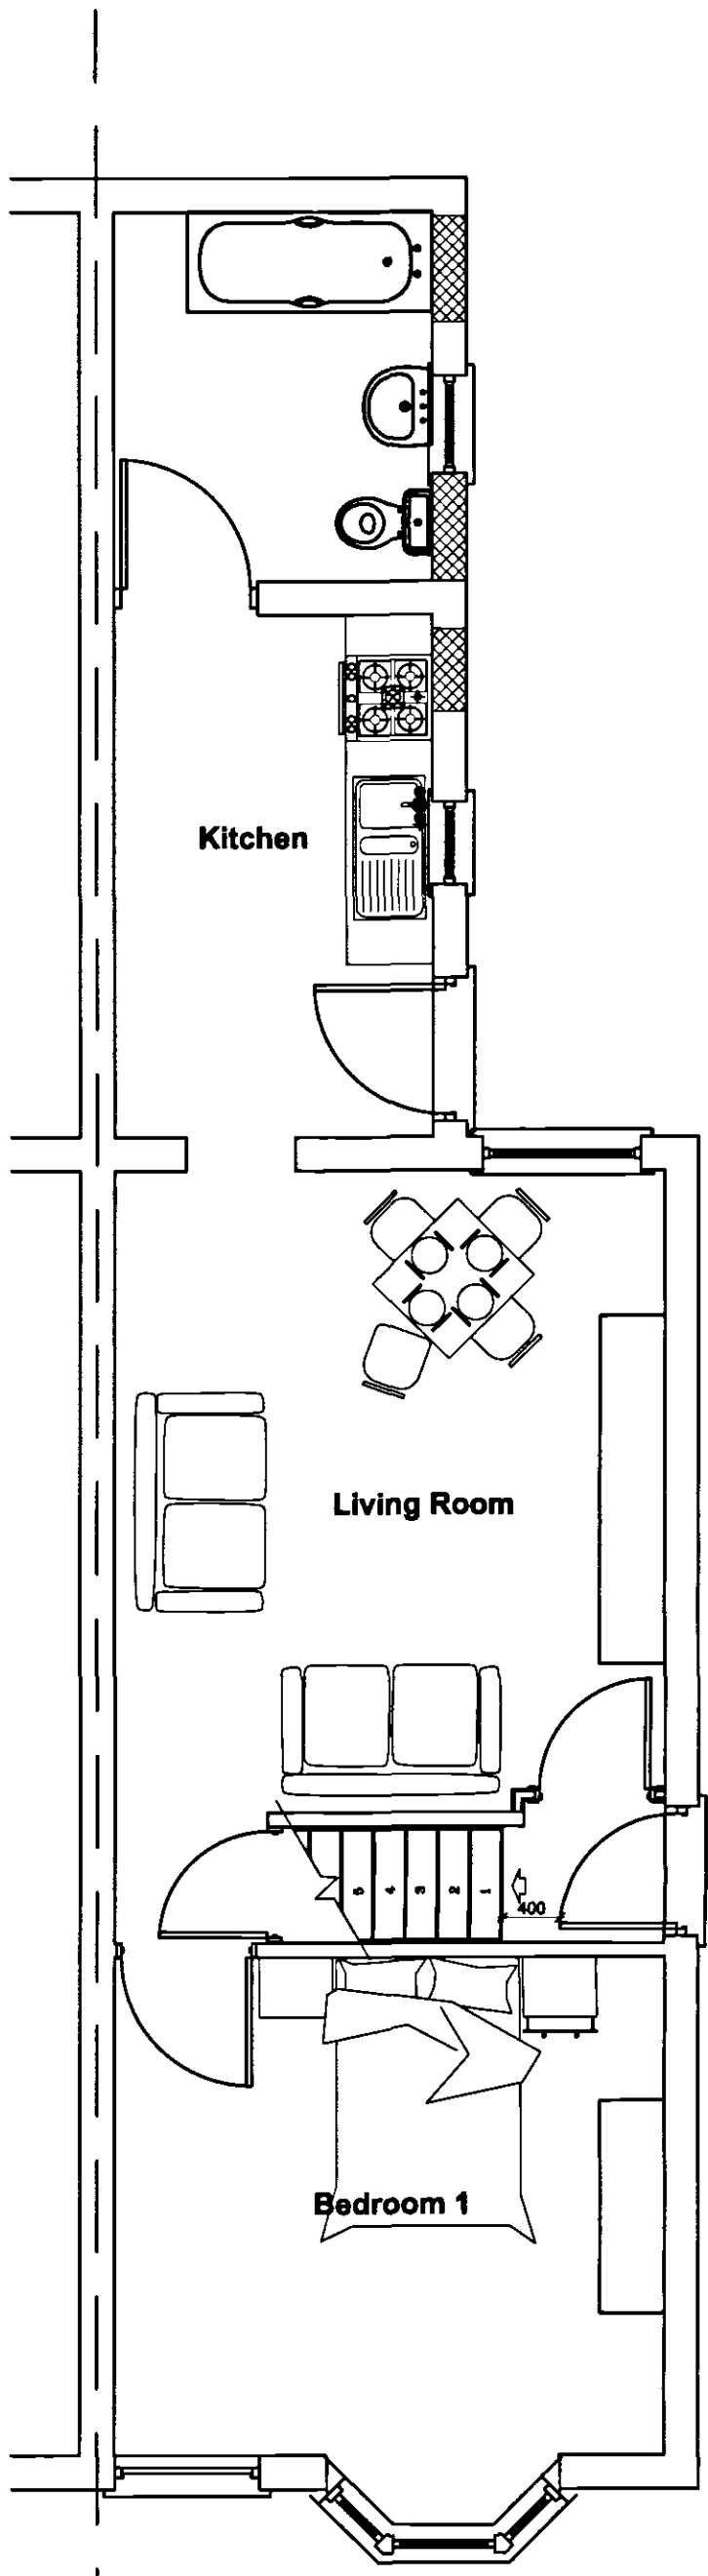

Proposed Ground Floor Plan
Scale 1:50

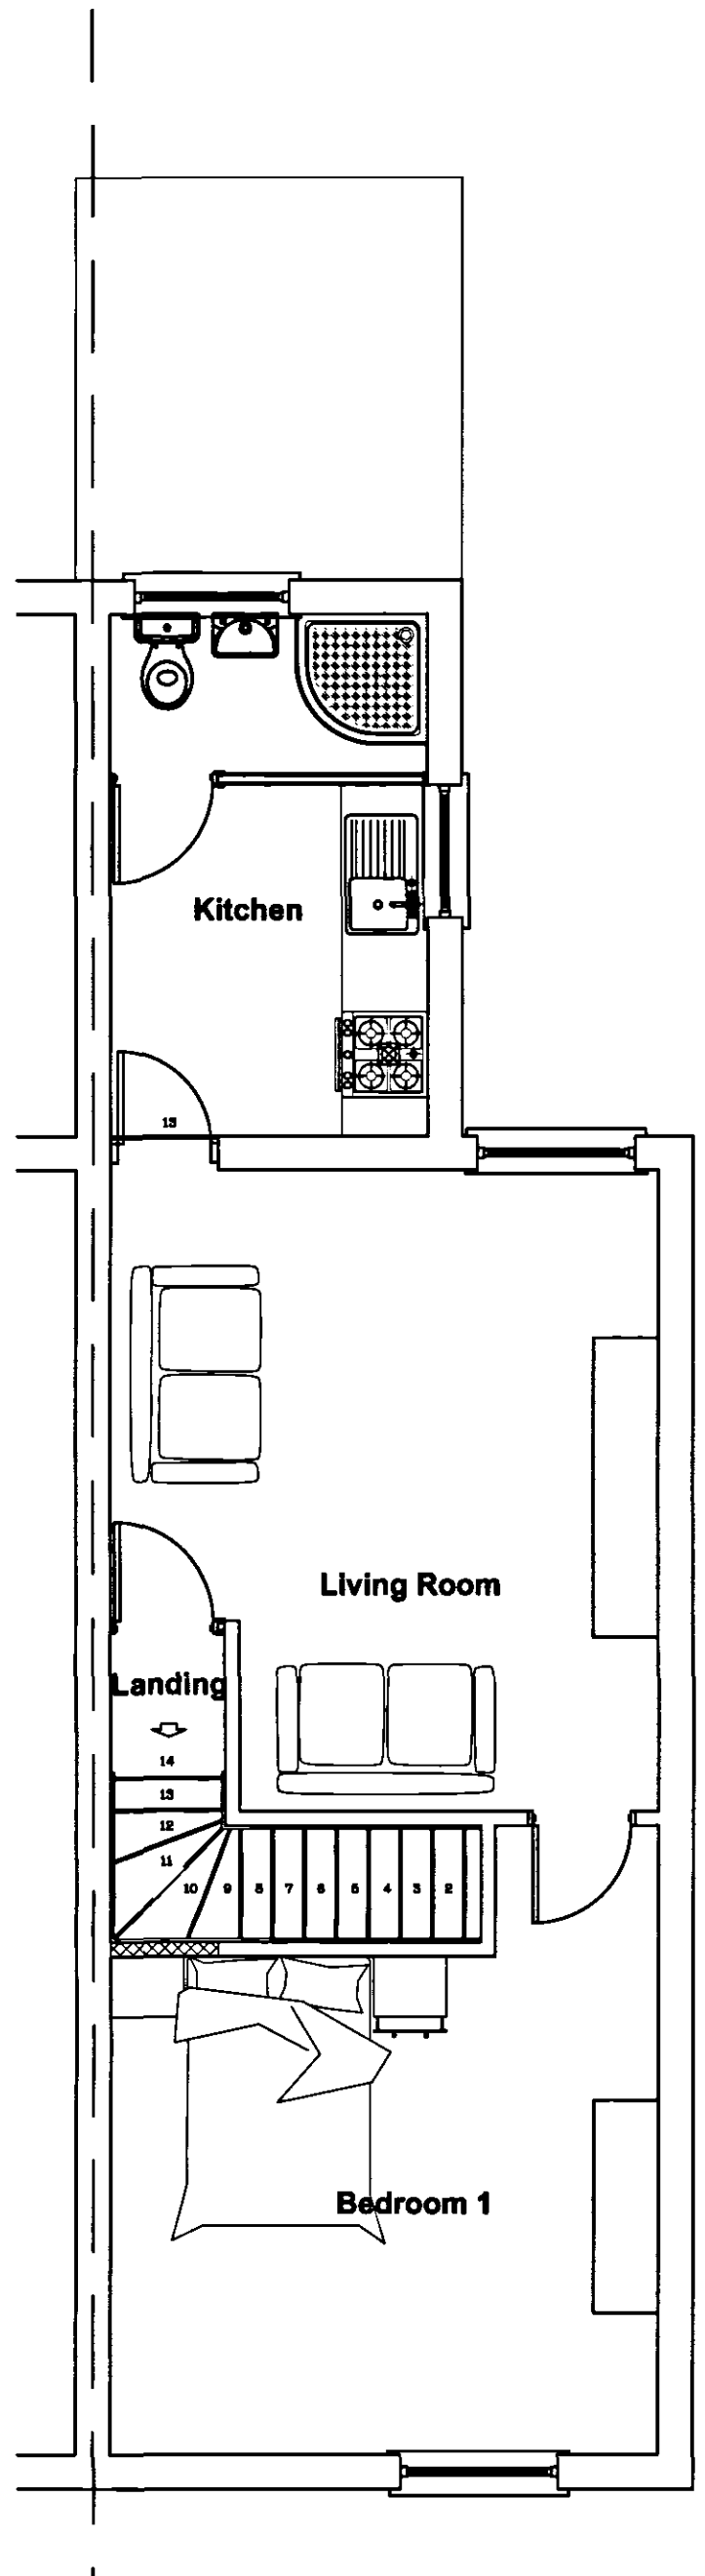

Proposed First Floor Plan
Scale 1:50

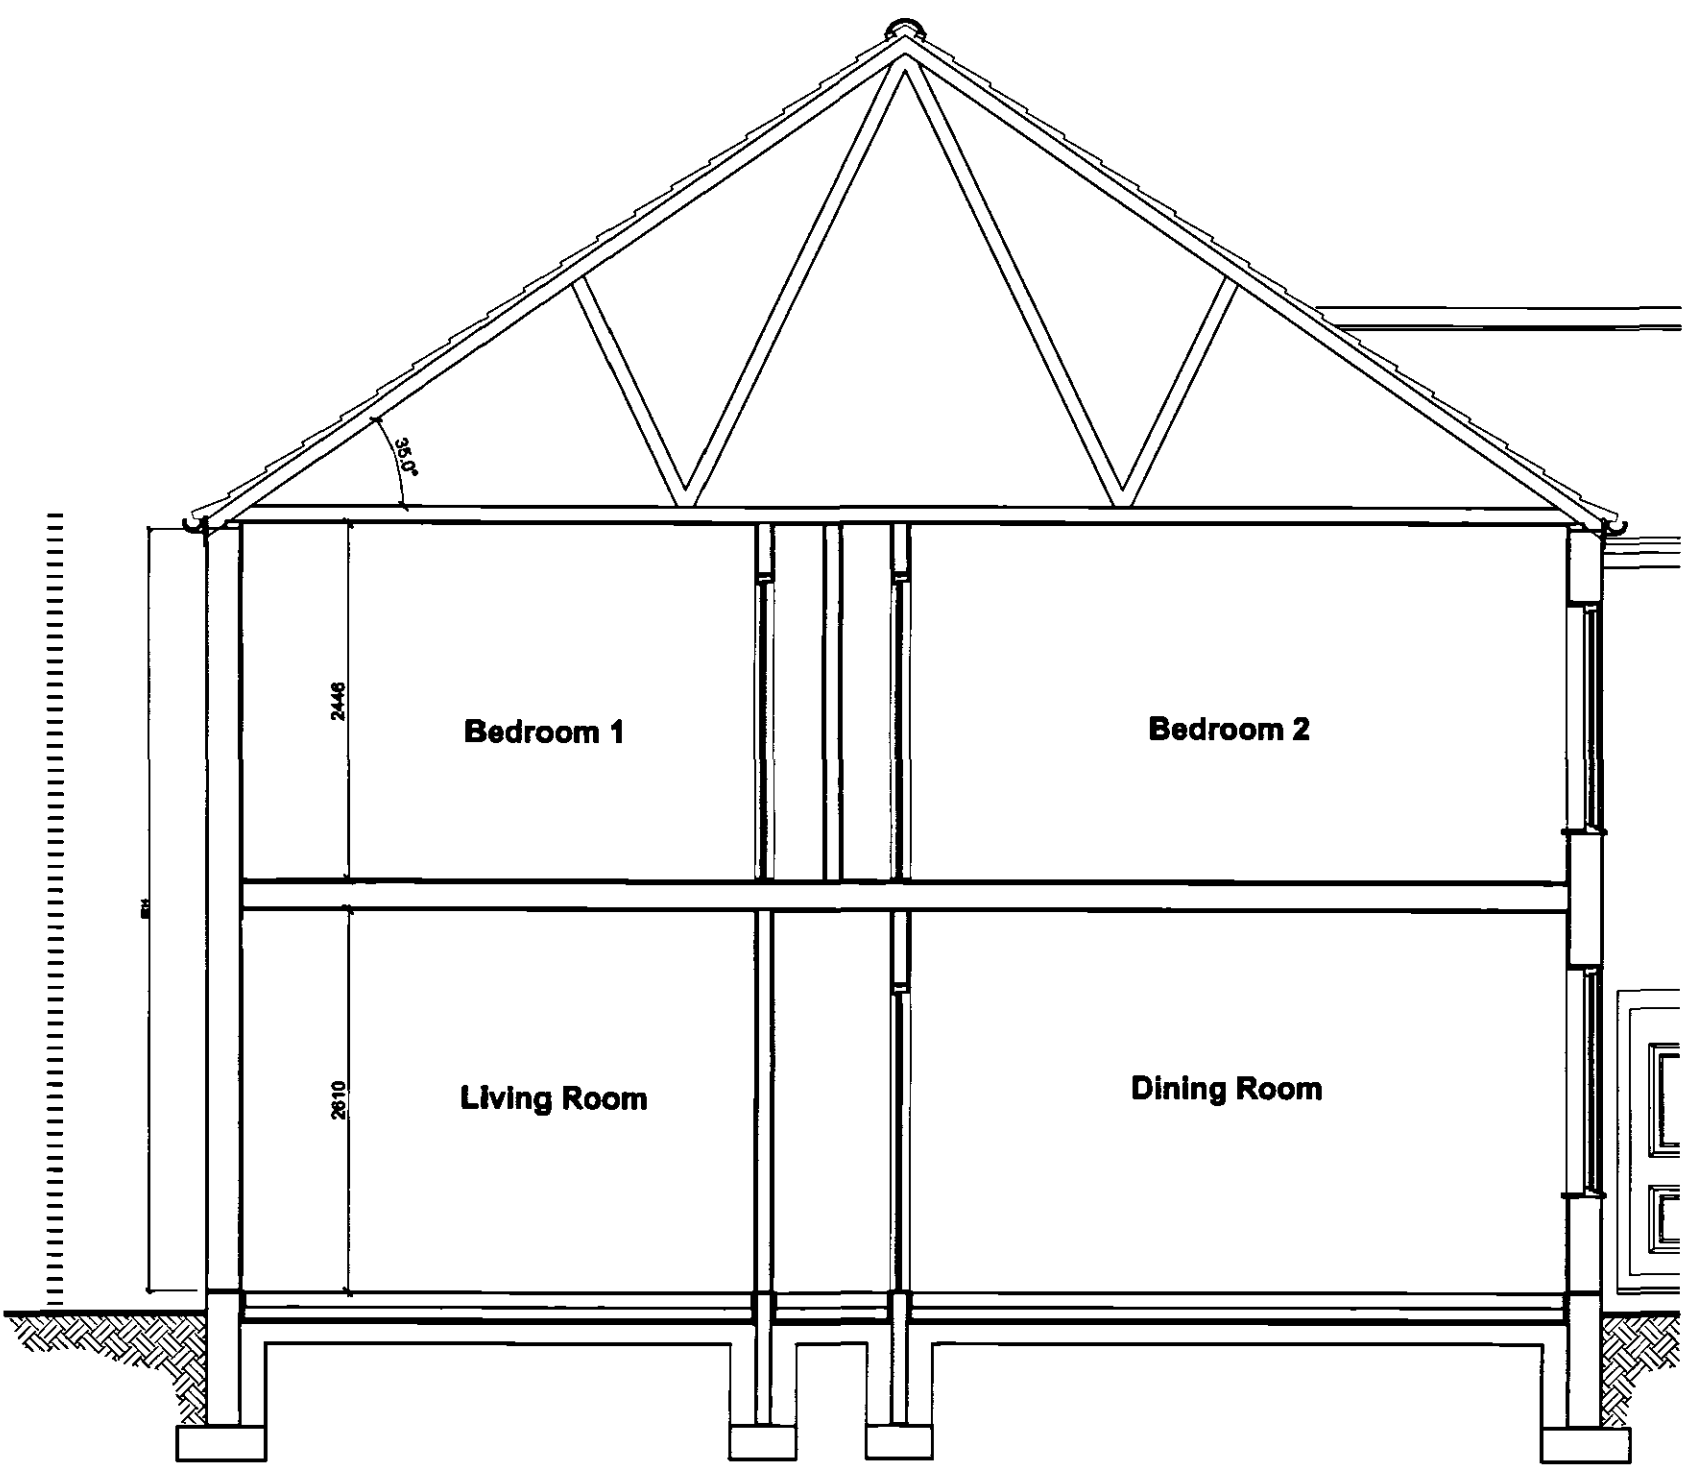

Existing Section
Scale 1:50

SHDC
Planning & Development
- 3 MAR 2008
Ref: 0277/08

Client:
Mr B Whatford
Amberley
141, London Road
Spalding
PE11 2TW

Site:
16 Carrington Road
Spalding
PE11 1LY

Drawing Title
**Conversion of existing 3
Bedroom house into 2 no. self
contained One Bedroom flats**


remway
Design Ltd
2nd Floor - 5 Sheepmarket
Spalding
PE11 1BH
Tel: 01775 768 921
e-mail: enquiries@remwaydesign.co.uk

Date: feb08 Scale: As Noted


Drawing No:
1555 - 01



Front Elevation
Scale 1:100

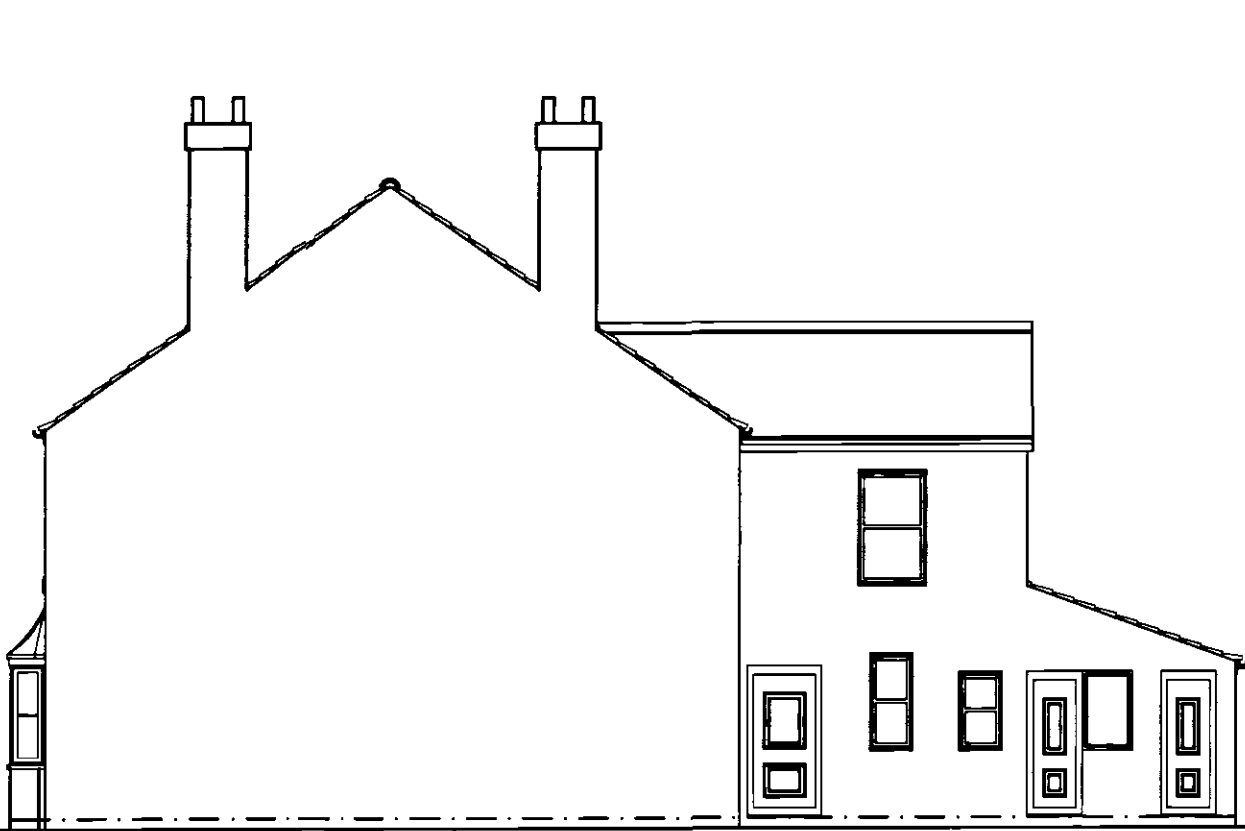

Side Elevation
Scale 1:100

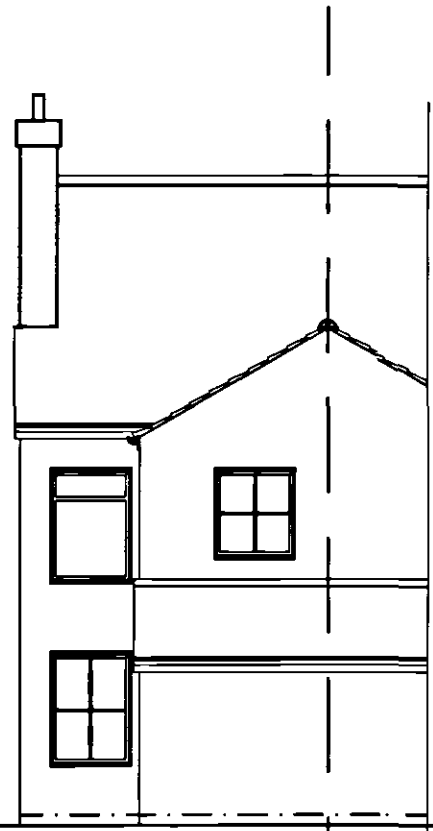

Rear Elevation
Scale 1:100



Proposed Side Elevation
Scale 1:100

PLEASE NOTE:
Due to areas of the structure being covered, unexposed or otherwise inaccessible the notes / specifications of existing materials are subject to confirmation of site when it is feasible to expose the relevant areas of construction.