


Contractor to check all Dimensions on site prior to ordering materials / commencing work.Do Not Scale from this Drawing - If in doubt then please ask

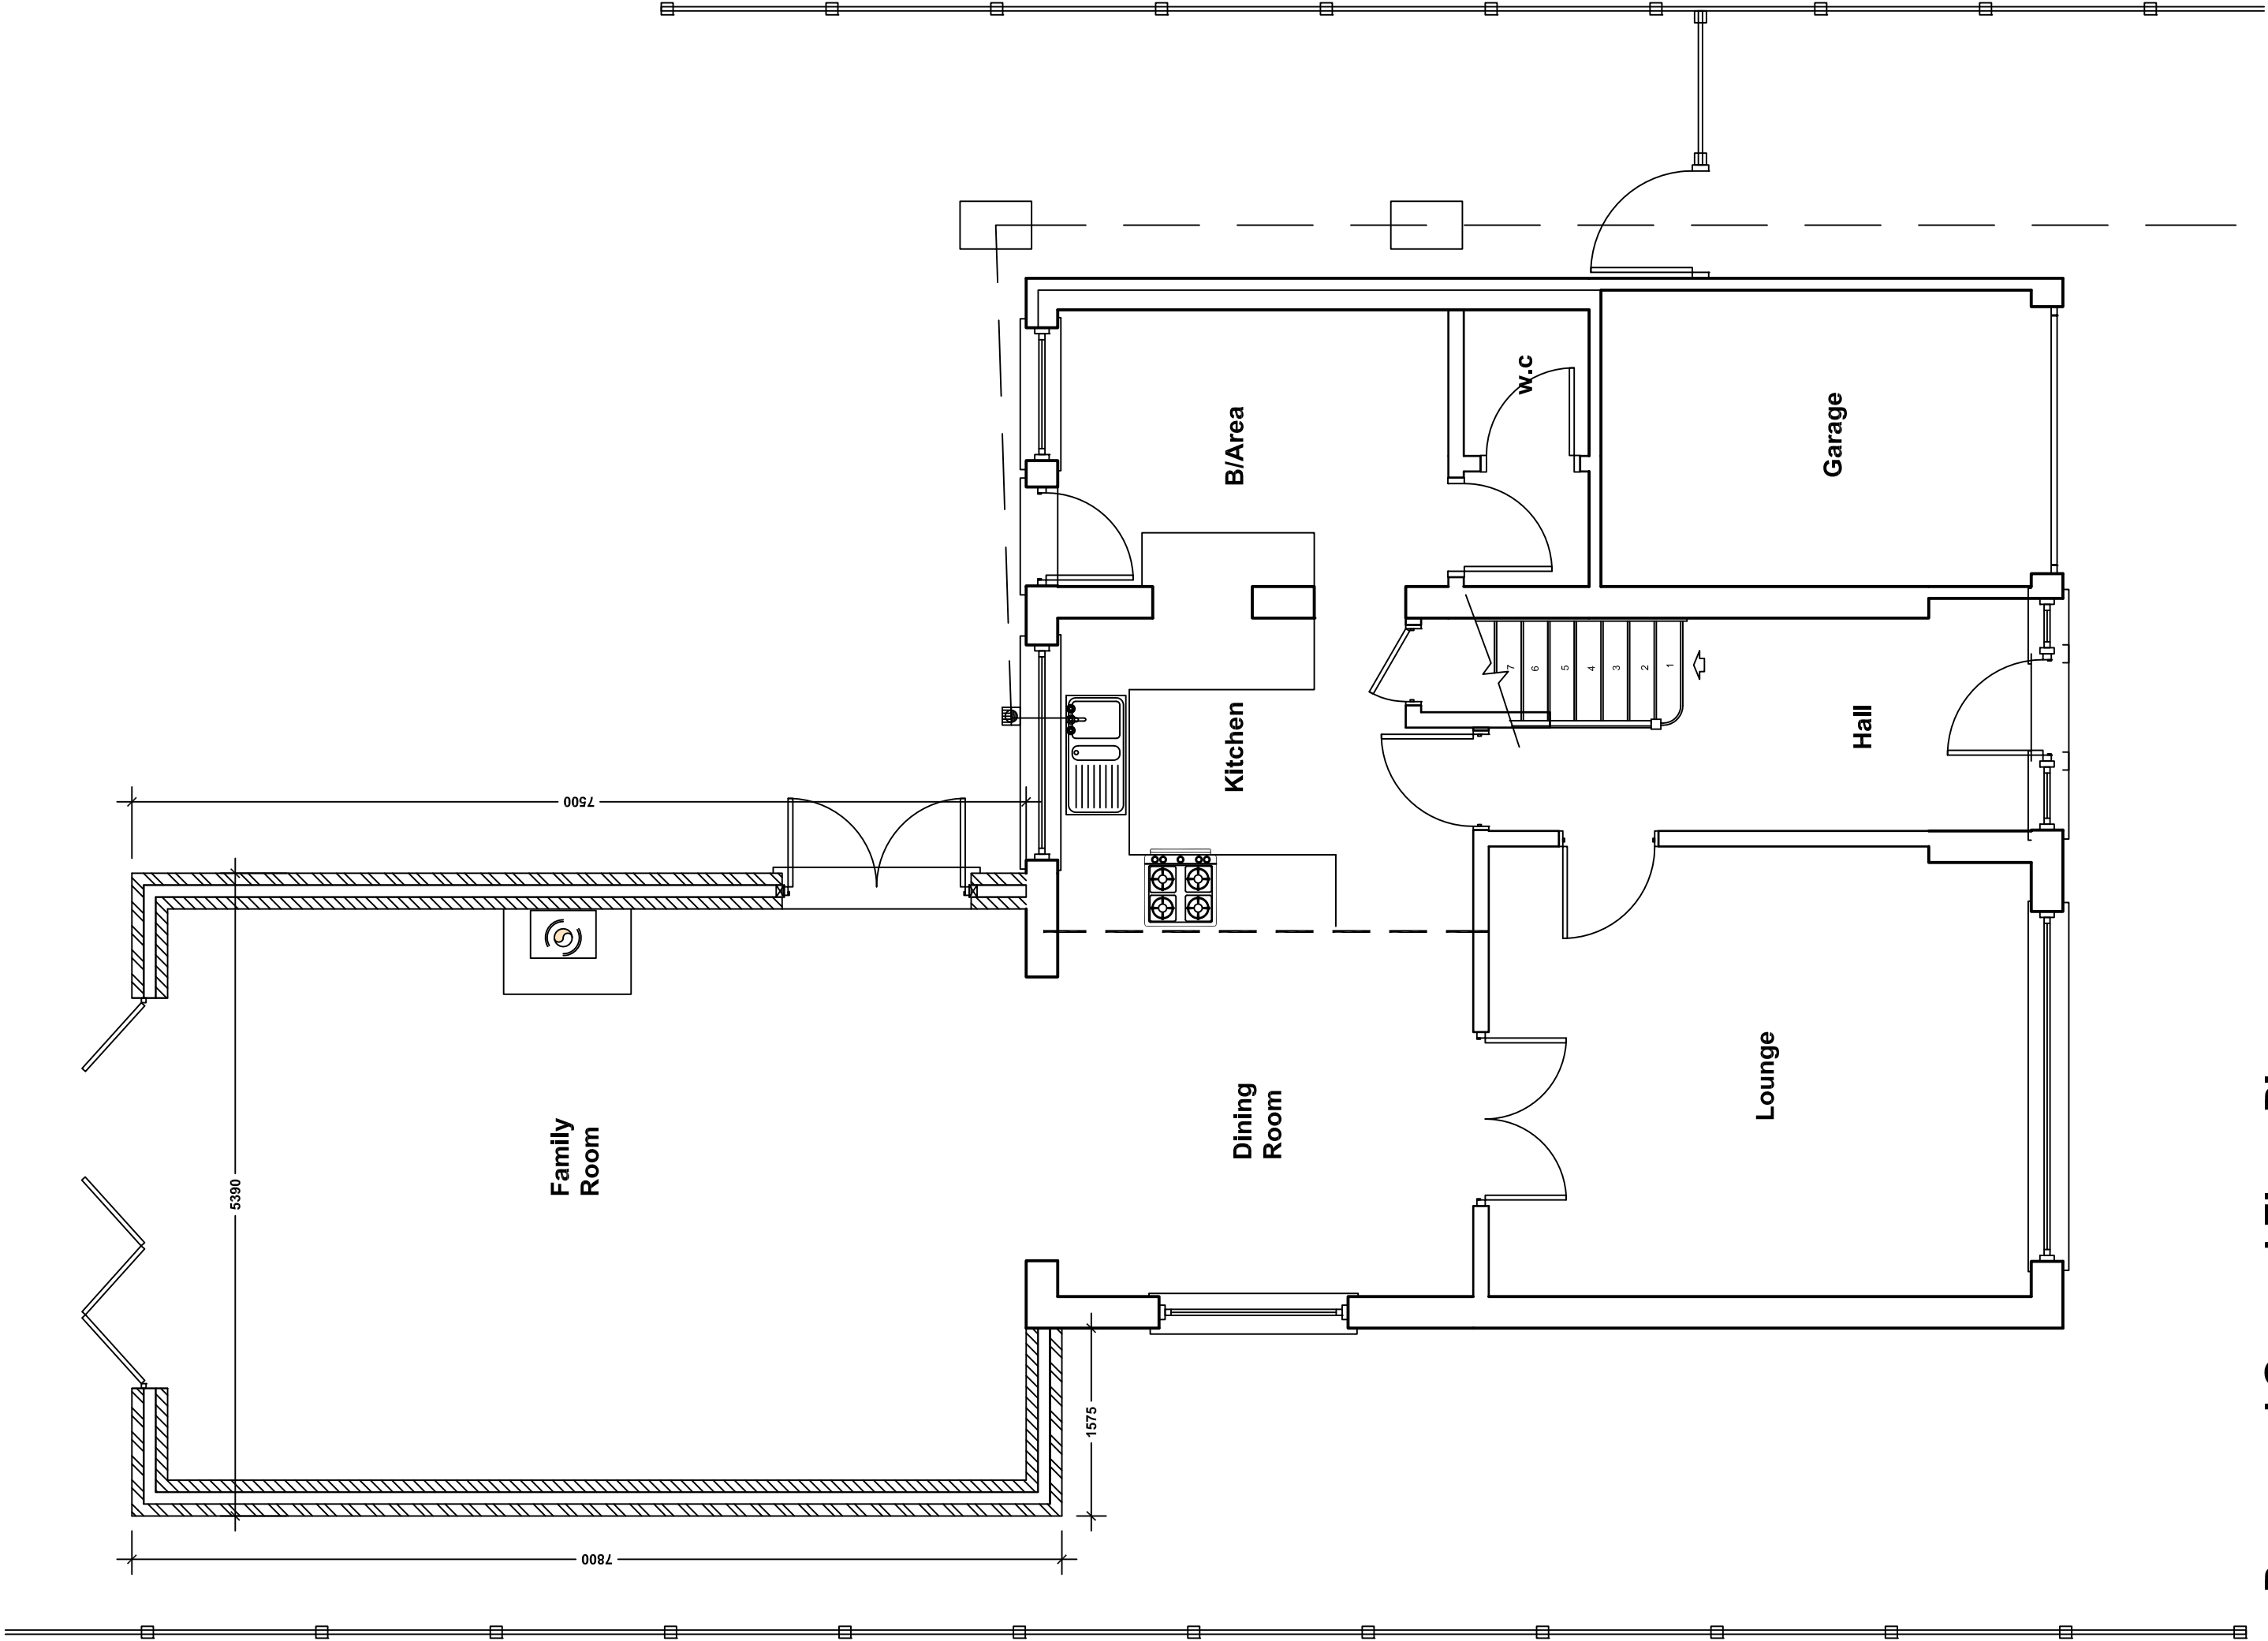

Proposed Ground Floor Plan
Scale 1:50

GENERAL CONDITIONS
The Client agrees to pay for checking all dimensions on site prior to ordering materials and before commencing work. Any discrepancies should be brought to the attention of the Client for remedial action before commencing further.
All materials not specified to be of a standard suitable for the work proposed and be fit for purpose. All work to be in accordance with good building practice and all necessary BS codes for Workmanship on Building Sites.

Revisions


Client: **Mr C Bosworth**
Site: **Single Storey Rear Extension to form Family Room at: 48 Cathedral Drive Spalding**

Dwg Title: **Proposed Plans & Elevations**



2nd Floor - 58 Sheepmarket
Spalding
PE11 1TBH
Tel : 01775 768 921
e-mail: enquiries@remwaydesign.co.uk

Dwg Size	A1	Drawing Number	1825-02	Revision:	"A"
----------	----	----------------	---------	-----------	-----

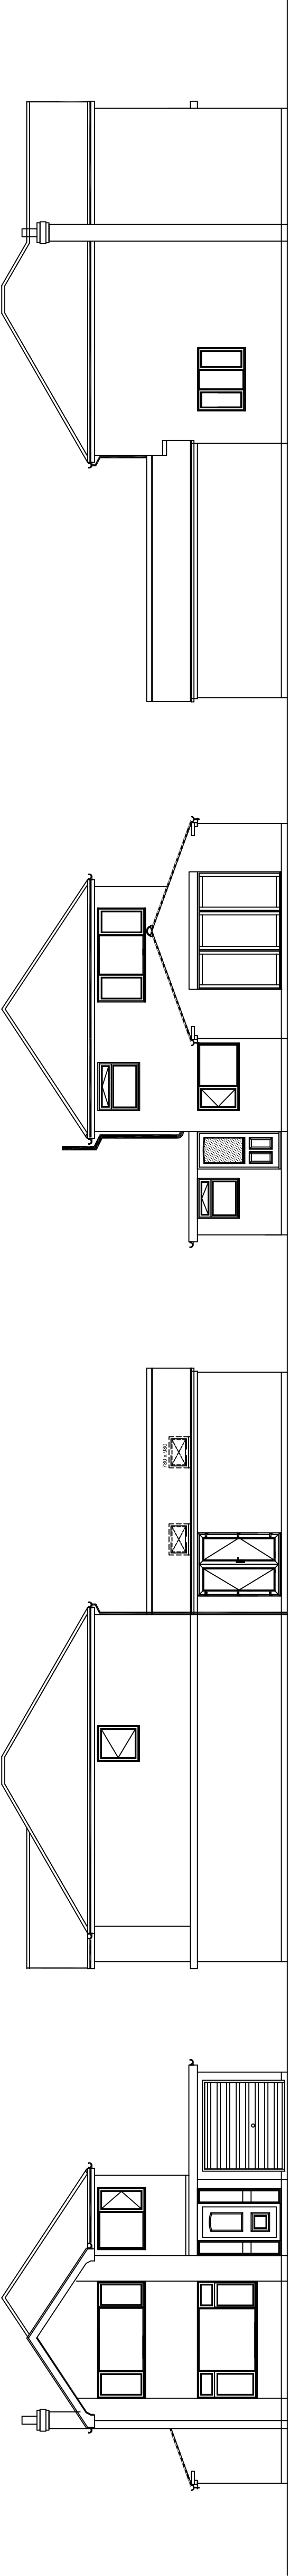

Proposed Side Elevation
Scale 1:100

Proposed Rear Elevation
Scale 1:100

Proposed Side Elevation
Scale 1:100

Proposed Front Elevation
Scale 1:100

PLEASE NOTE:
Due to errors of the structure being covered, unproposed or otherwise (inaccessible the notes / specifications of existing materials are subject to confirmation of site when it is feasible to expose the relevant areas of construction.