



GROUND FLOOR PLAN


EXISTING

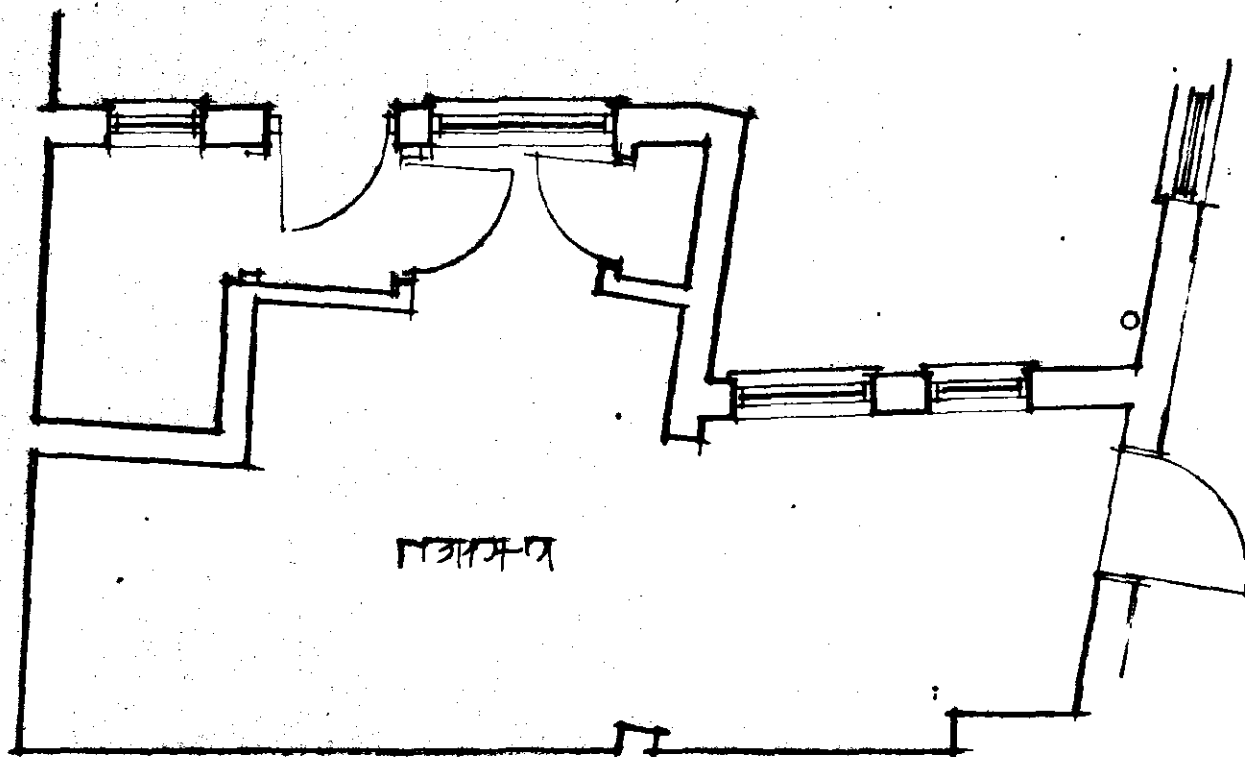

PROPOSED

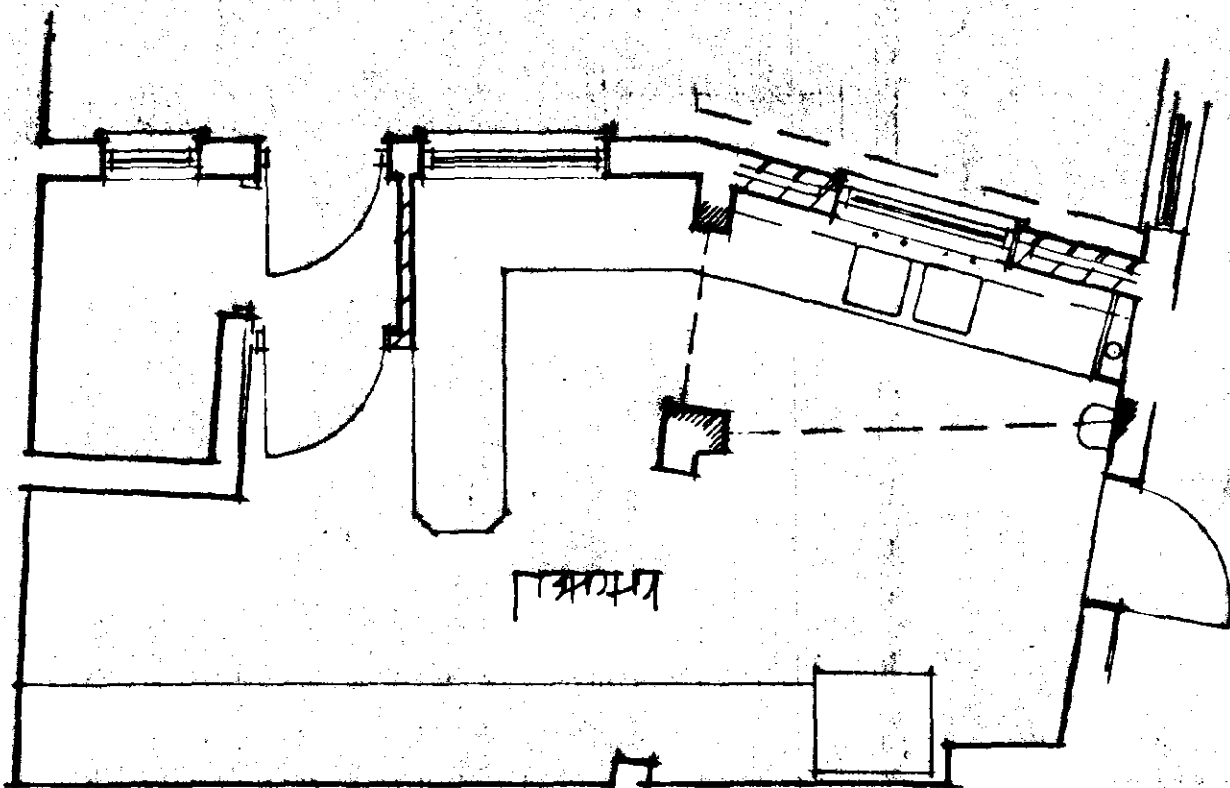

NORTH

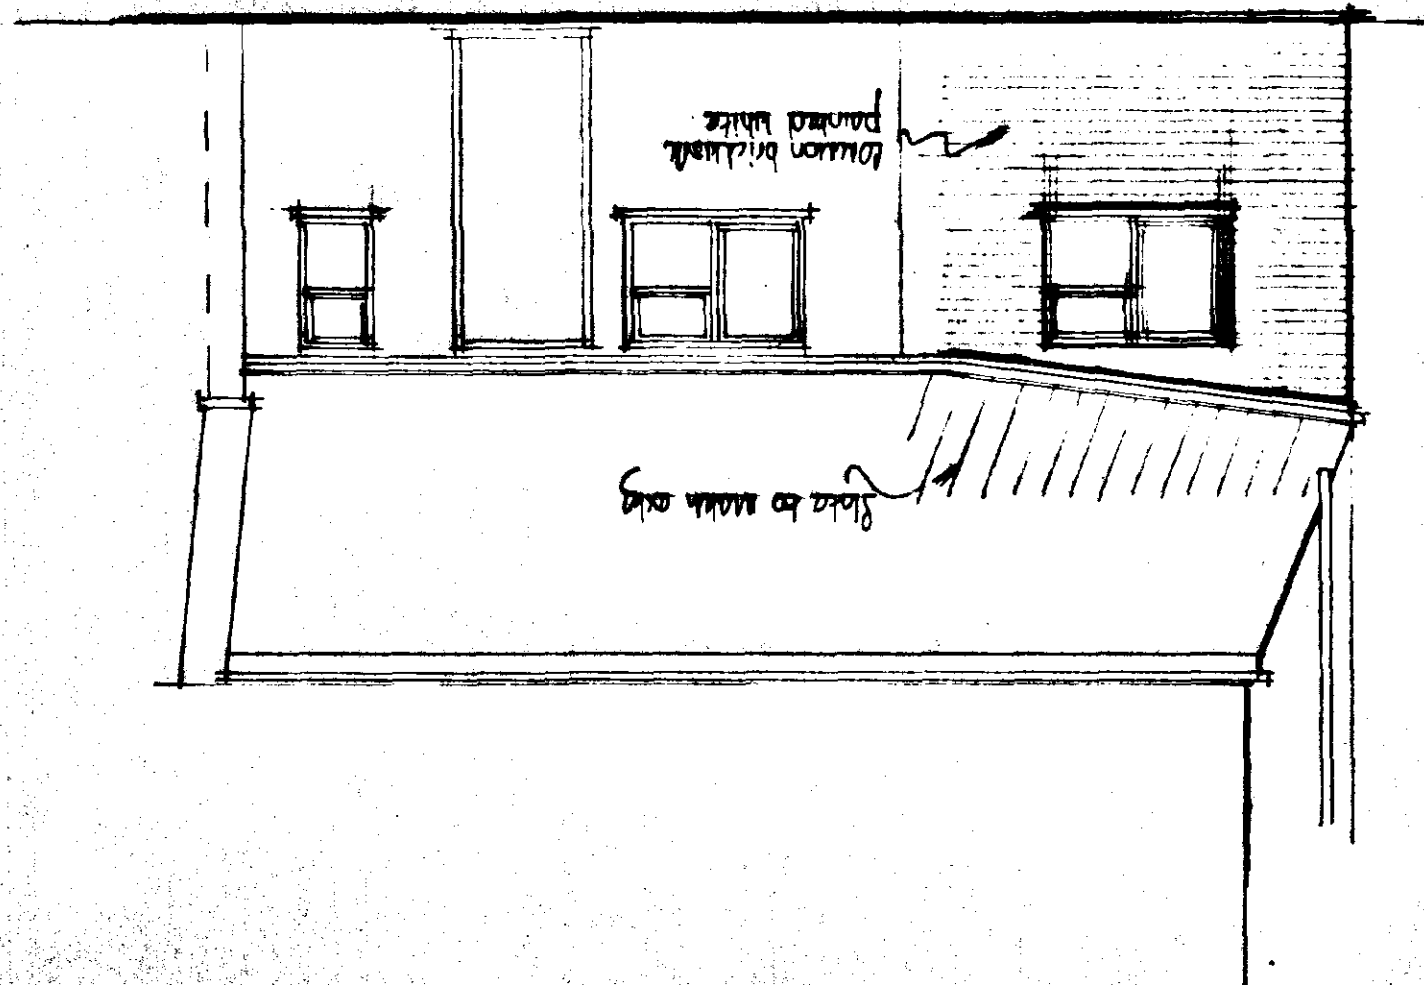

Ref: 027600
- 7 MAR 2000
SOUTH HOLLAND DC
HOUSING & PLANNING

DETERMINED
PLAN

99147101

Date March 00

Drawn by AL

Scale 1:50 = 1:200

Drawing Title

Plan - Proposed

Job Title

Extension to kitchen and

storehouse and shed

storehouse

storehouse

Client

Storehouse and shed

Tel: Spading (0775) 787998

Spading, PE11 3JA

Horseshoe Road,

"Willow Lodge",

Associates

Design

Midlands

East

© copyright

Date

Revisions

A

Back Plan

