



Contractor to check all Dimensions on site prior to ordering materials / commencing work.Do Not Scale from this Drawing - If in doubt then please ask

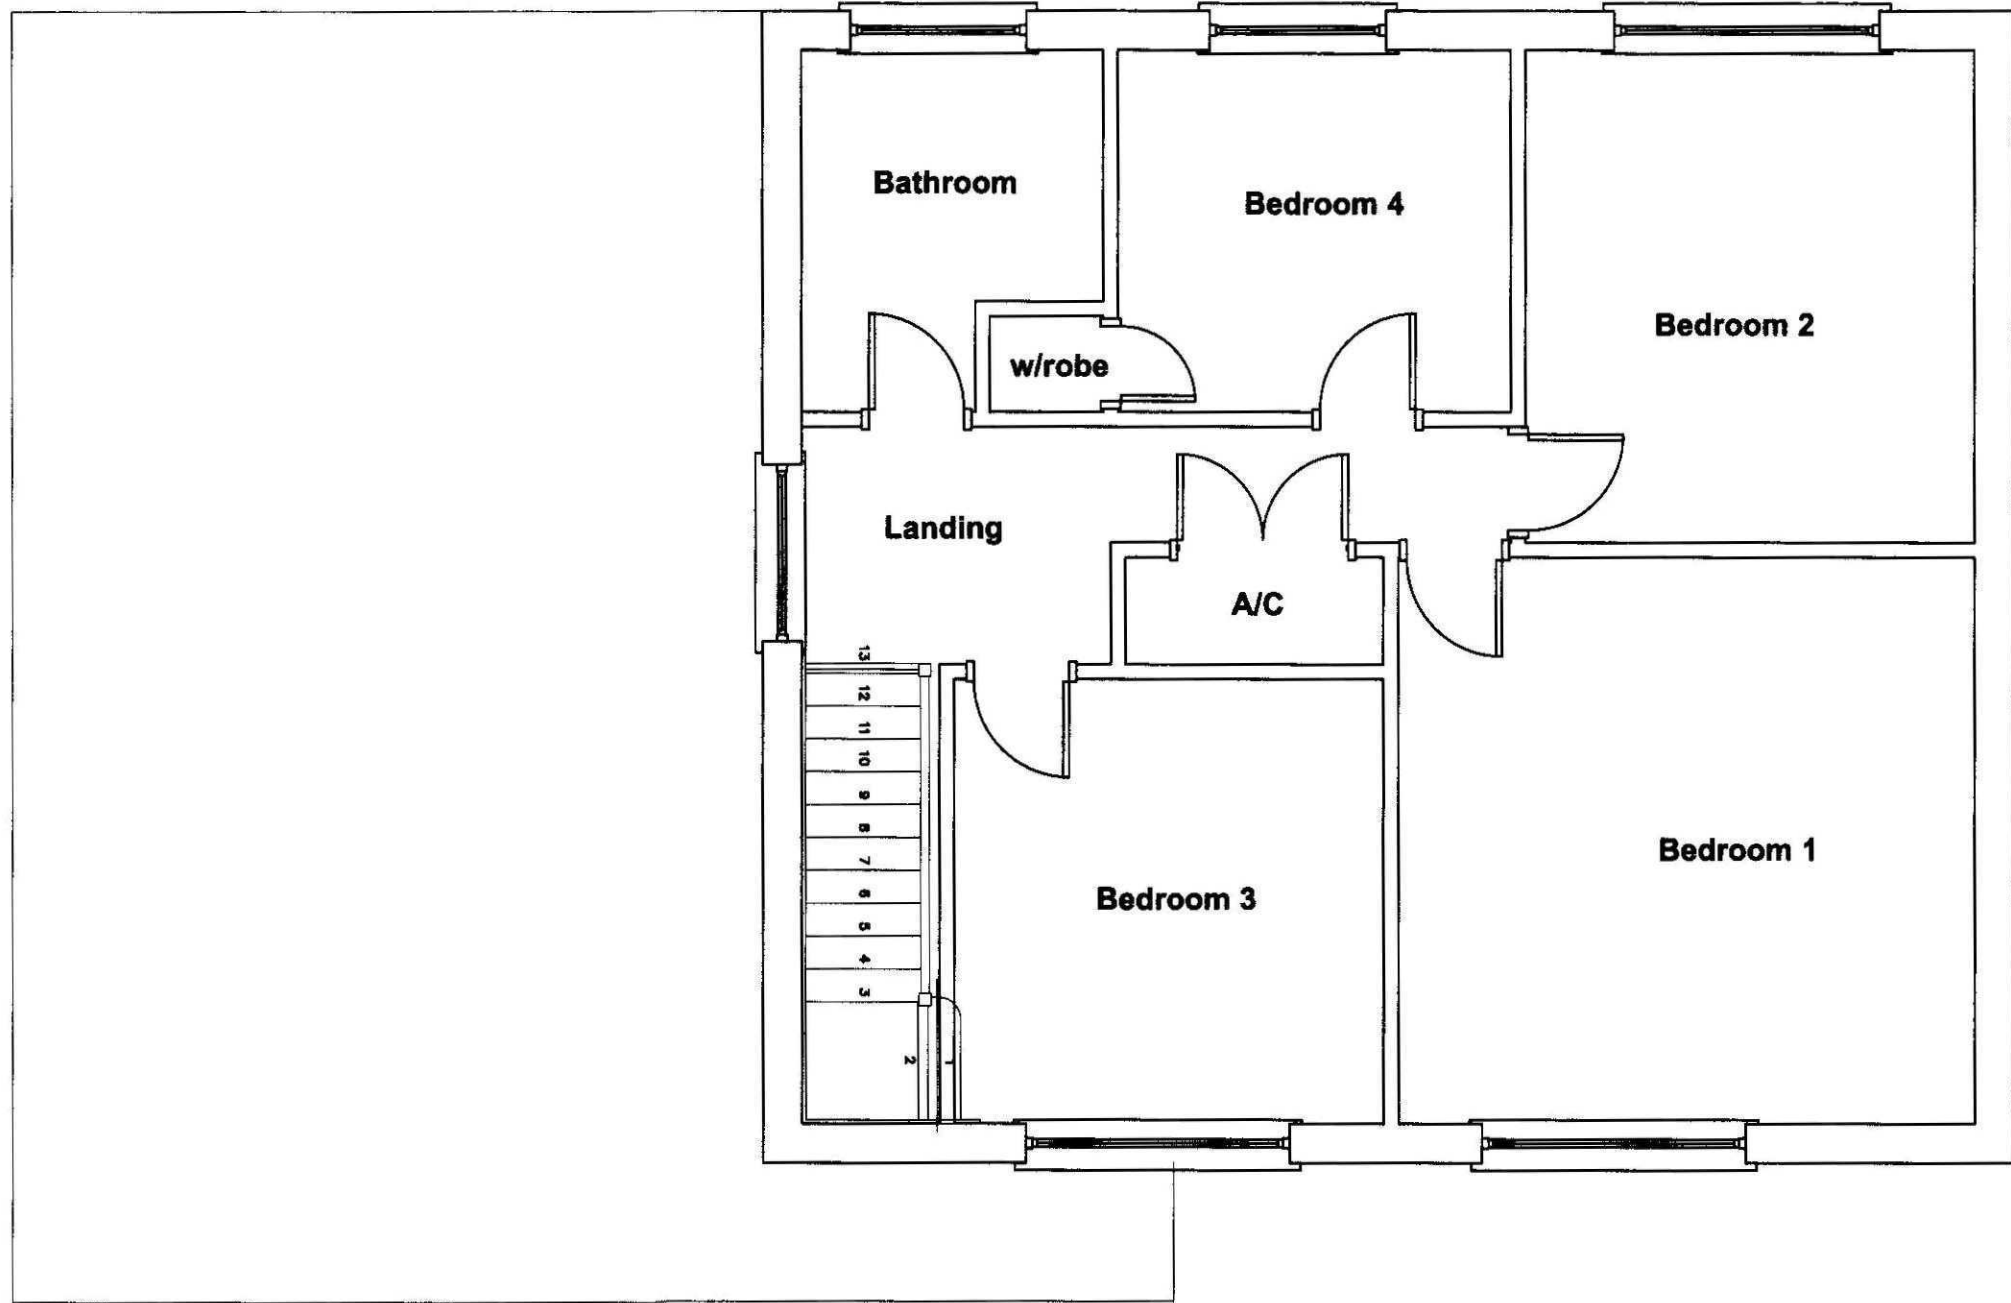


Existing First Floor Plan
Scale 1:50

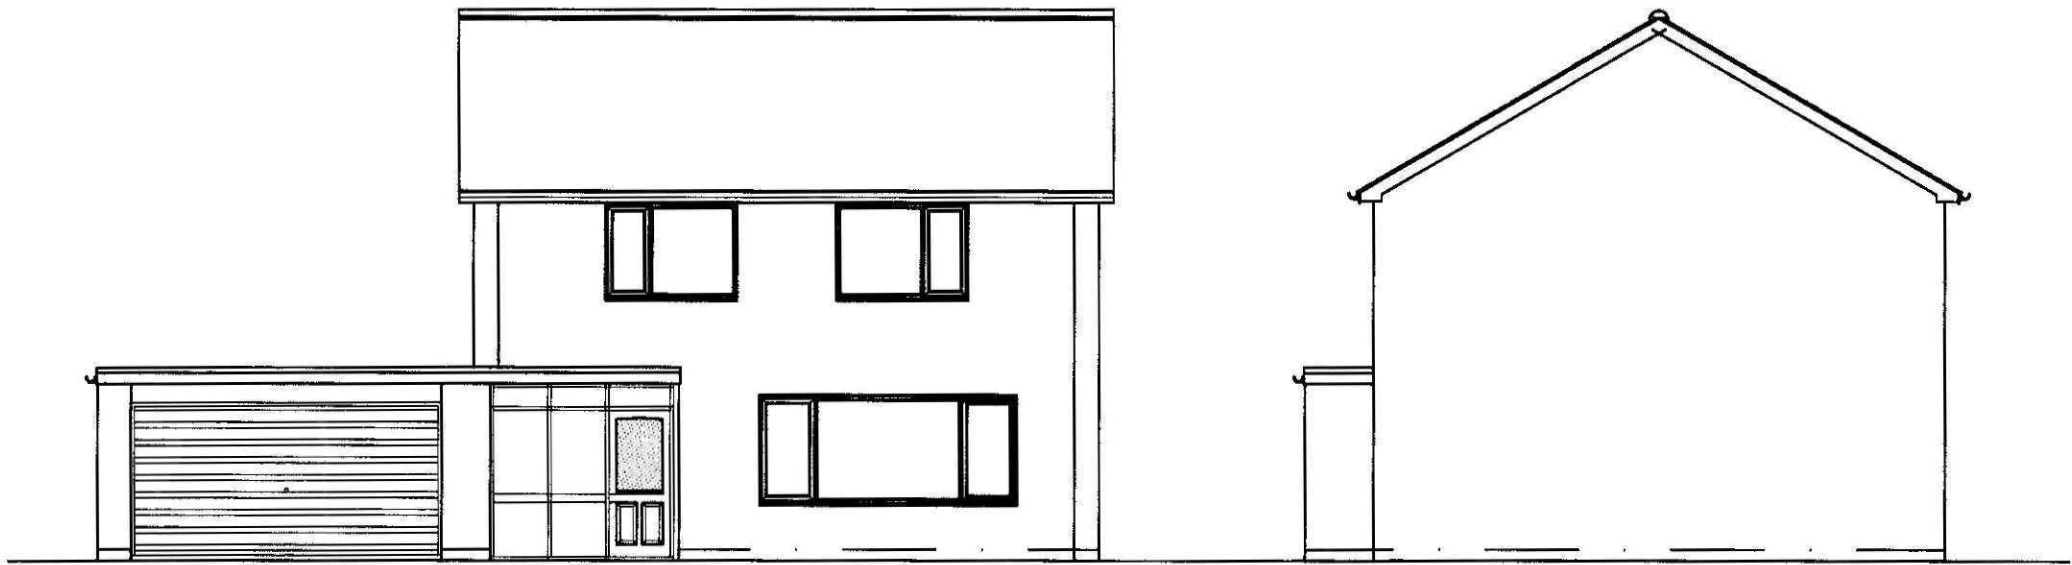


Existing Front Elevation
Scale 1:100

Existing Side Elevation
Scale 1:100

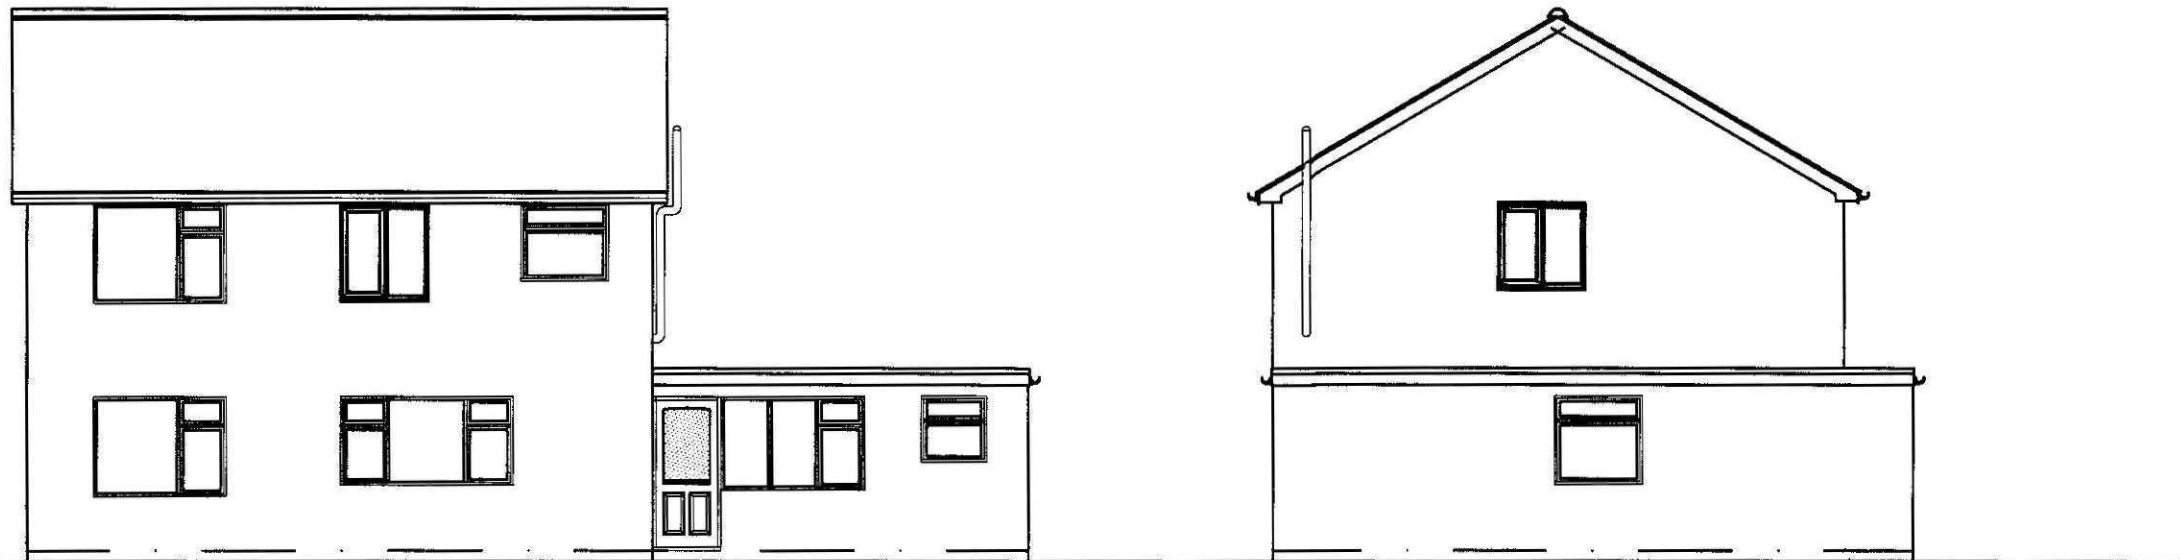


Existing Rear Elevation
Scale 1:100

Existing Side Elevation
Scale 1:100

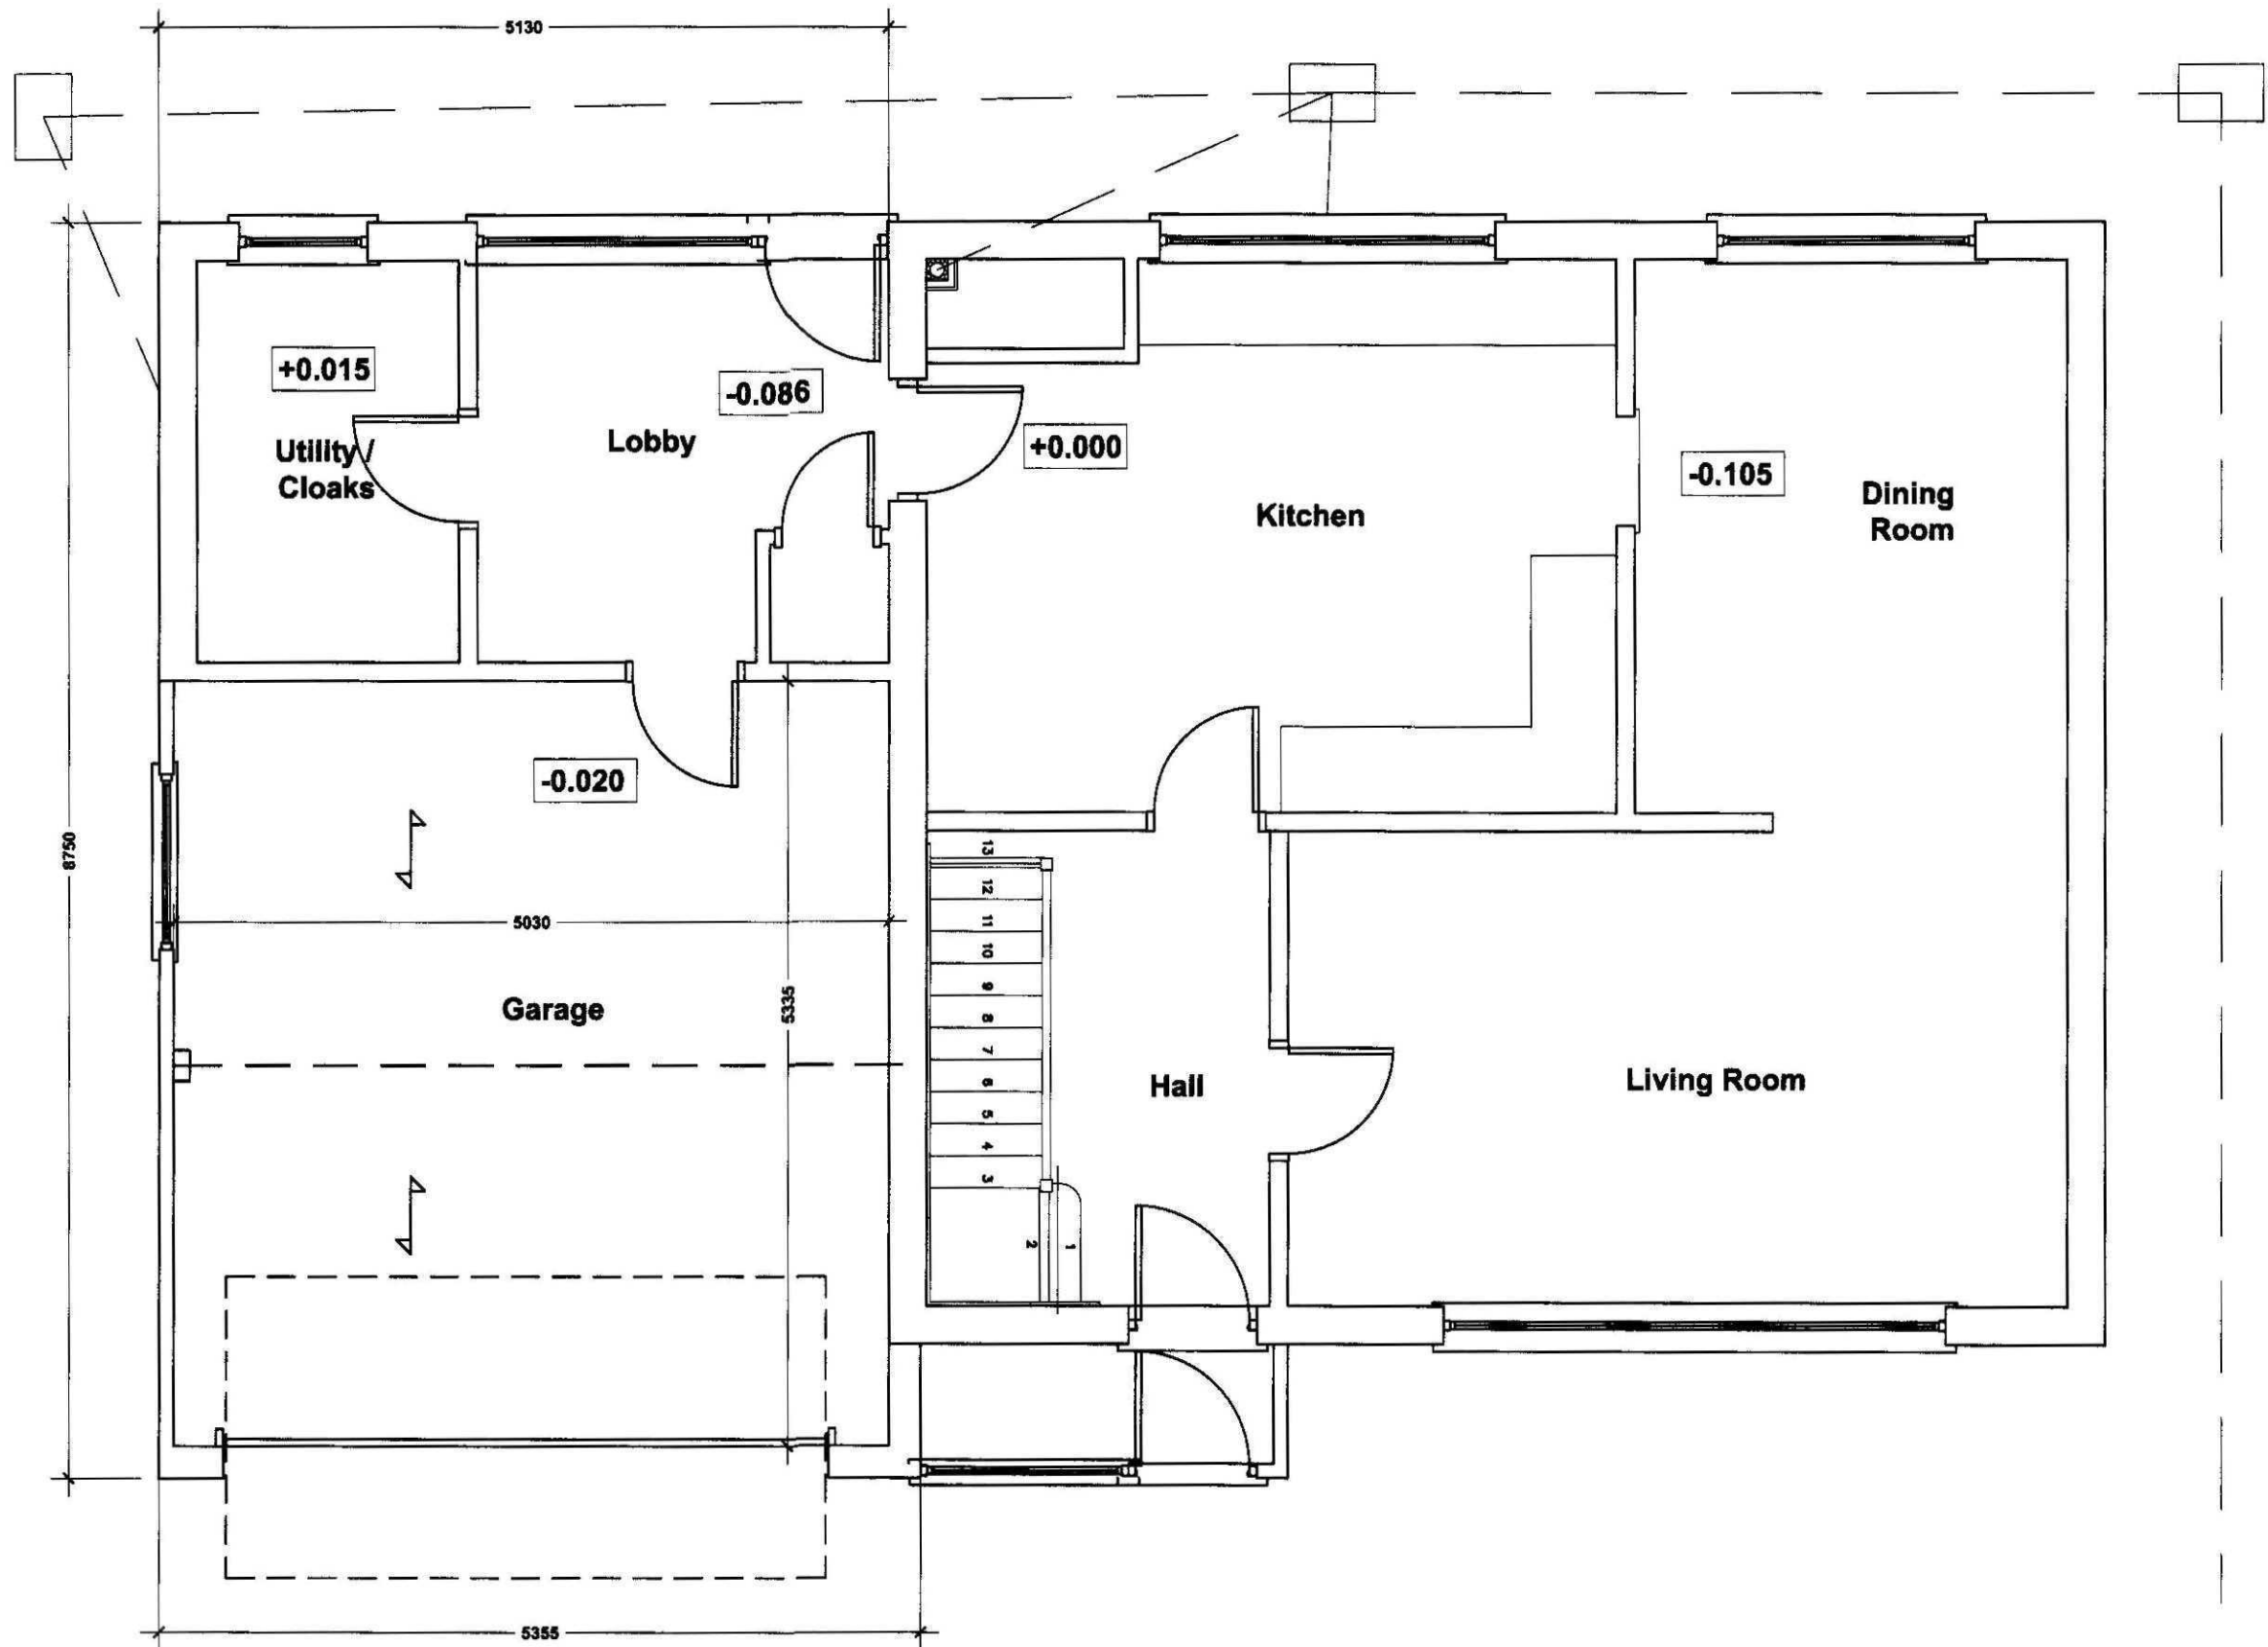

Existing Ground Floor Plan
Scale 1:50

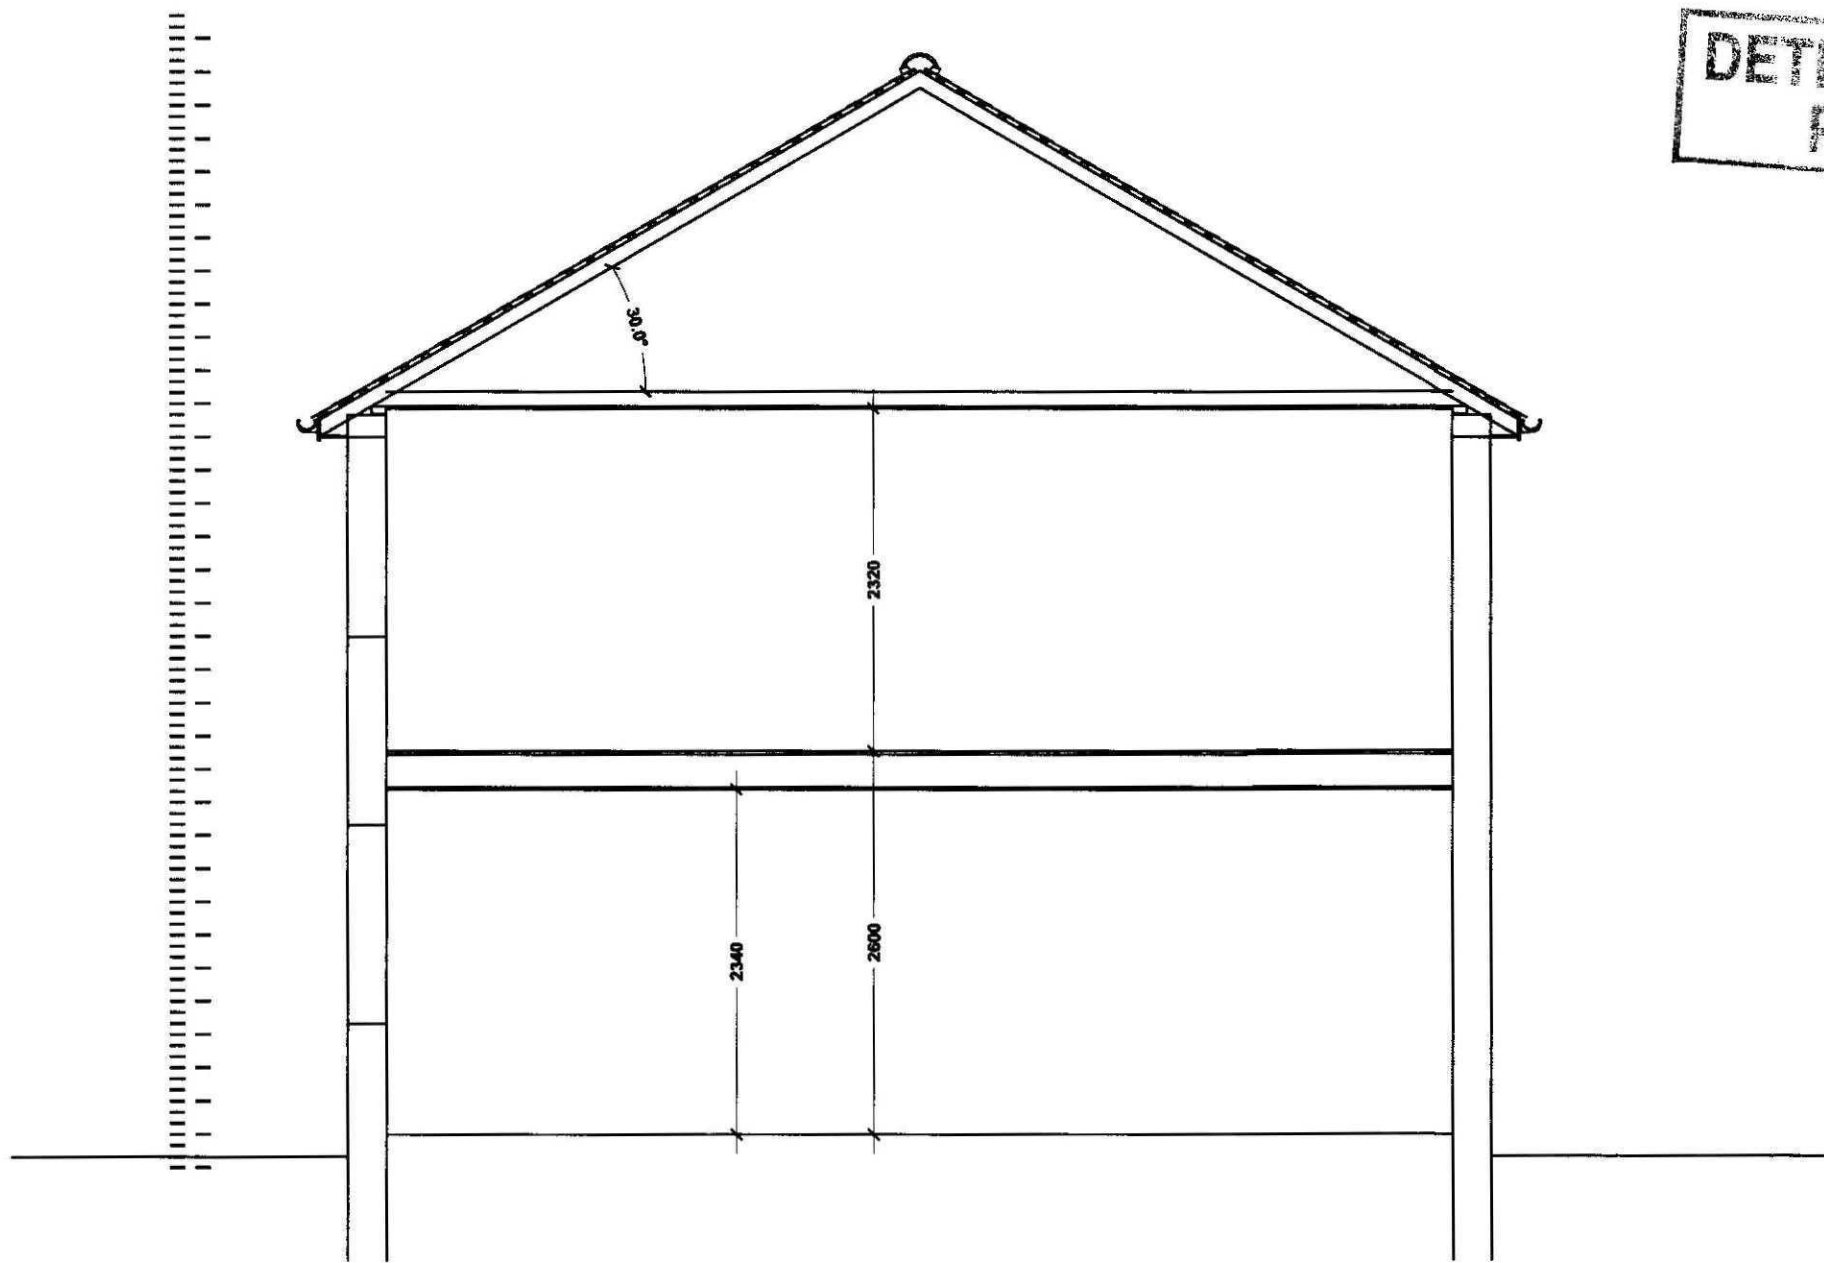

Existing Section
Scale 1:50

SHDC
Planning & Development
22 APR 2009
Ref: 0278/09

DETERMINED
PLAN

GENERAL CONDITIONS
Contractors are responsible for checking all dimensions on site when work commences and before ordering any materials. Any discrepancies should be brought to the attention of the Client for remedial action before commencing further.
All materials not specified to be of a standard suitable for the work proposed and be fit for purpose. All work to be in accordance with good building practice and all necessary BS codes for Workmanship on Building Sites.

Revisions

Client: Mr & Mrs A Dodds

Site: 31 Matmore Gate
Spalding
PE11 2PN


Orig Title: Existing Plans,
Elevations & Section




2nd Floor - 5B Sheepmarket
Spalding
PE11 1BH
Tel: 01775 768 921
e-mail: enquiries@remiwaydesign.co.uk

Orig Size: A1
Drawing Number: 1680-01
Revision:


Contractor to check all Dimensions on site prior to ordering materials / commencing work.Do Not Scale from this Drawing - If In doubt then please ask

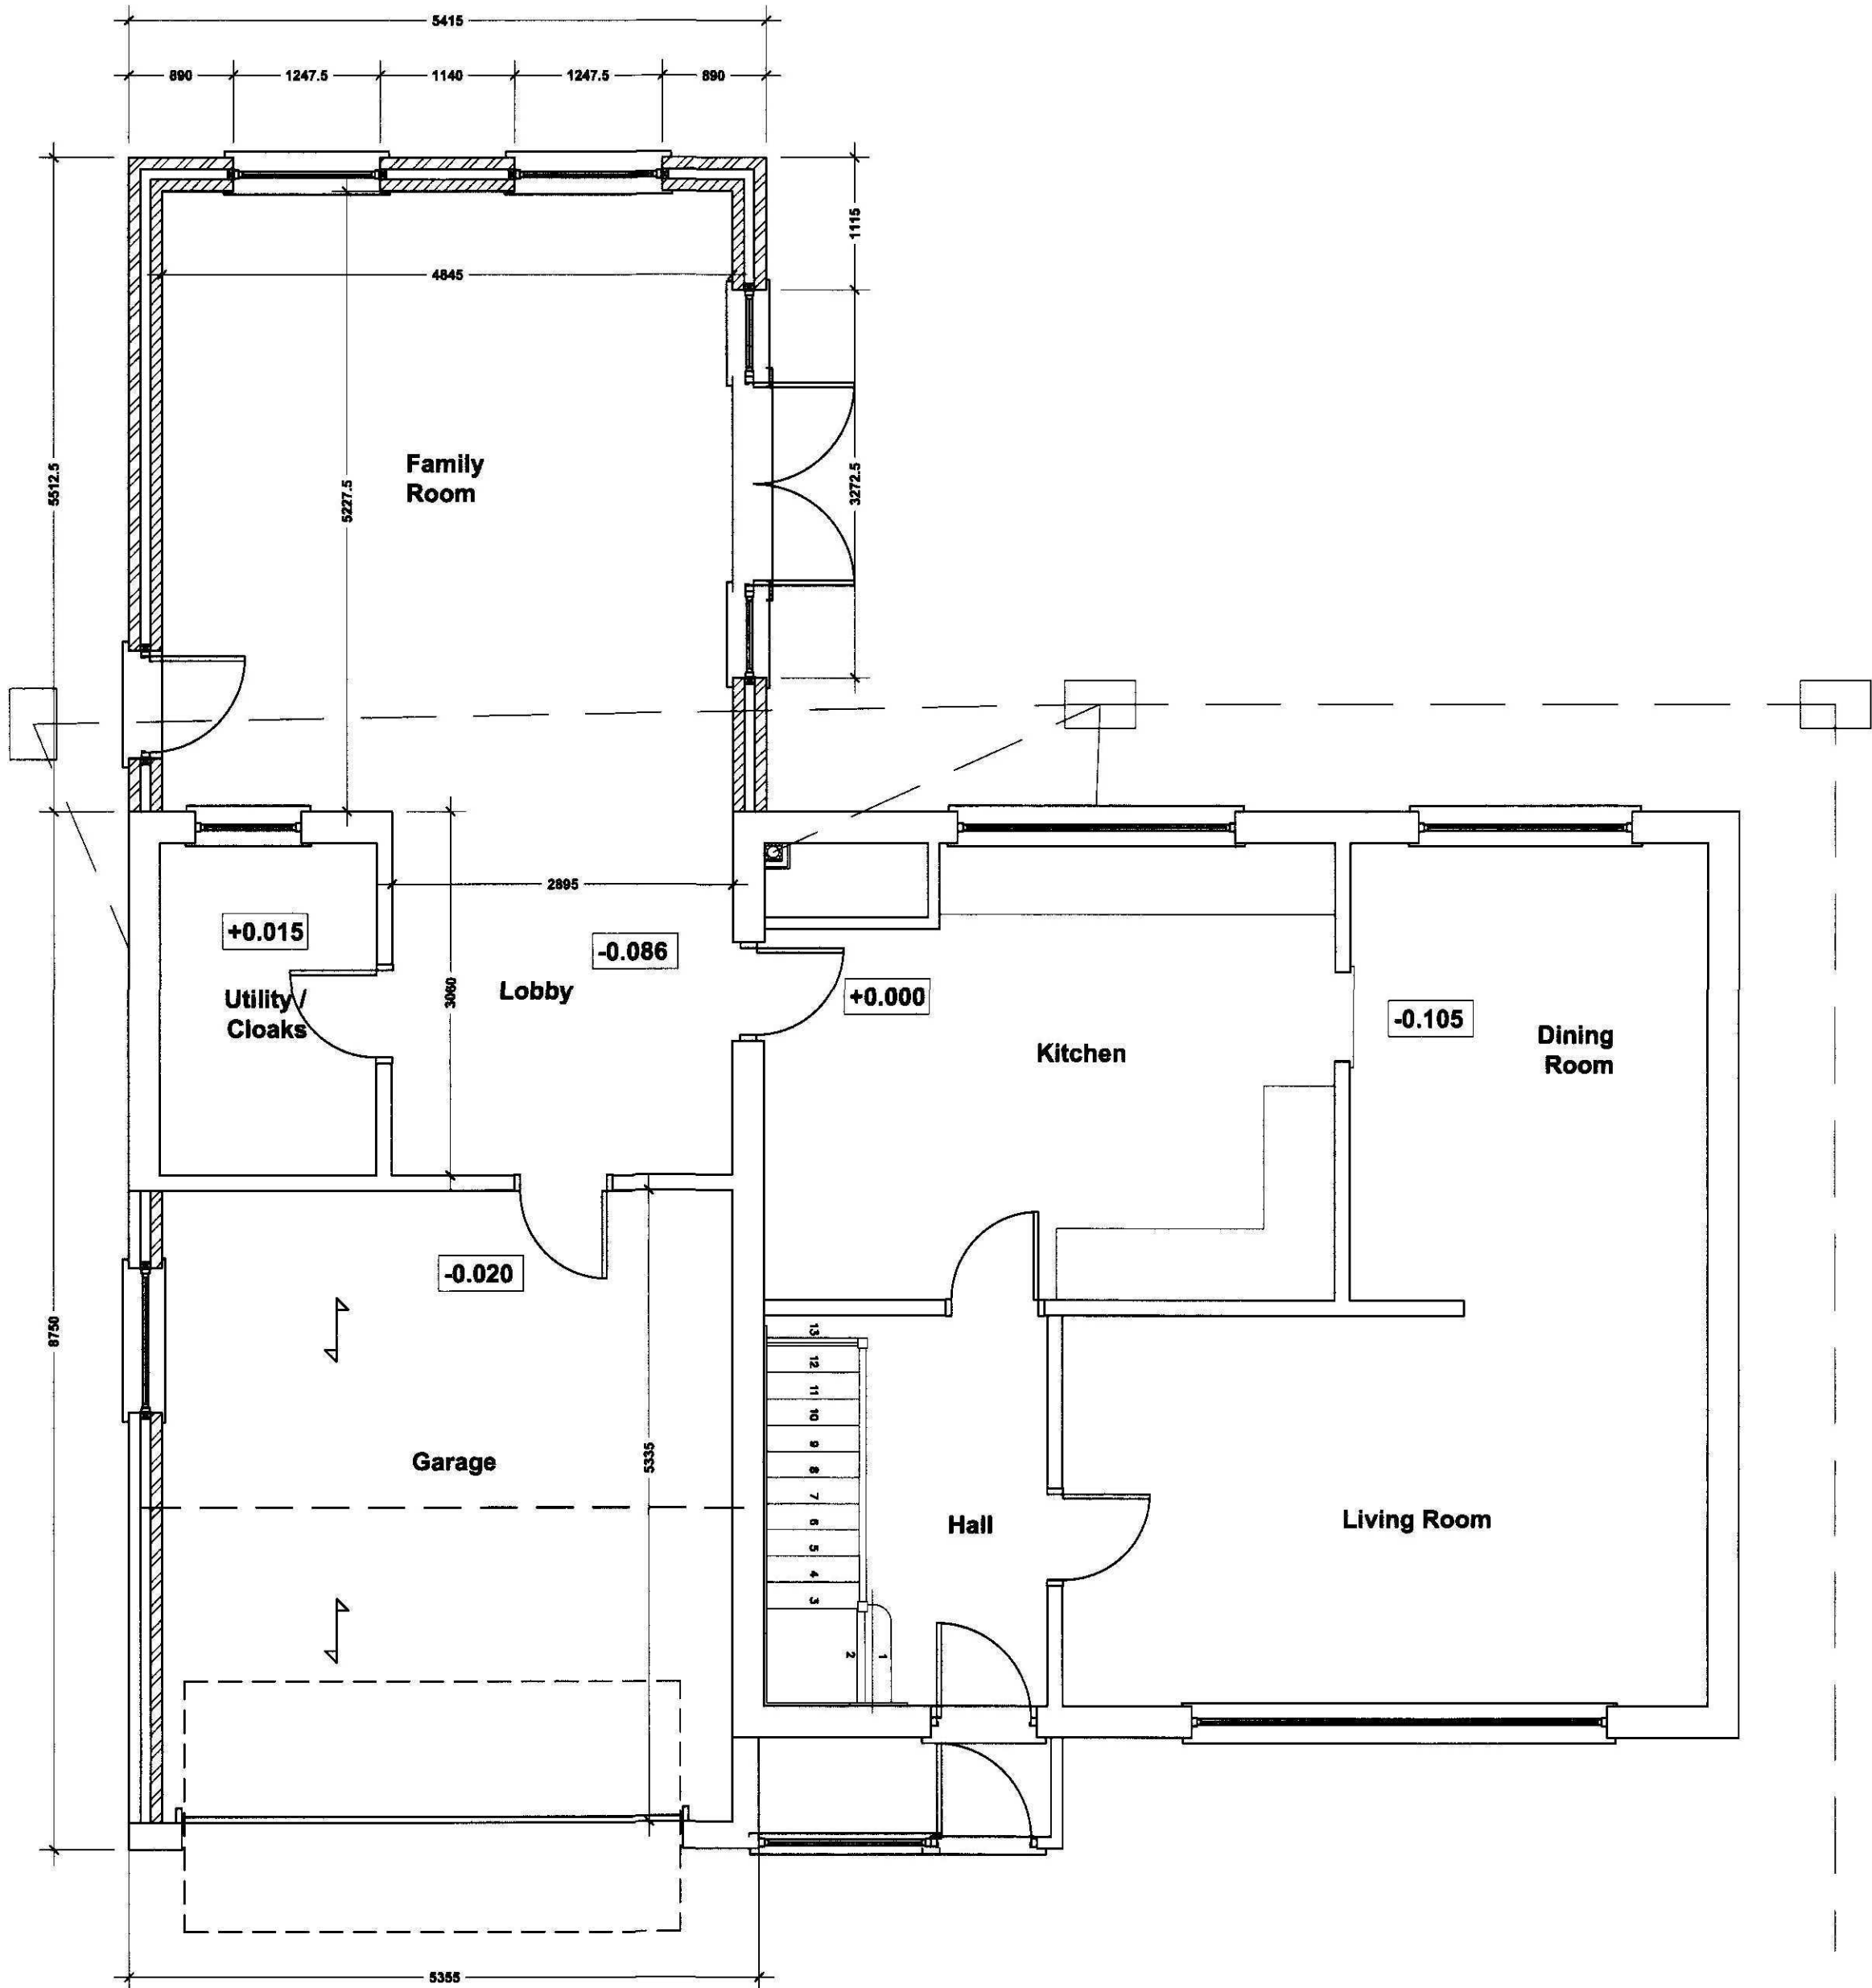

Proposed Ground Floor Plan
Scale 1:50

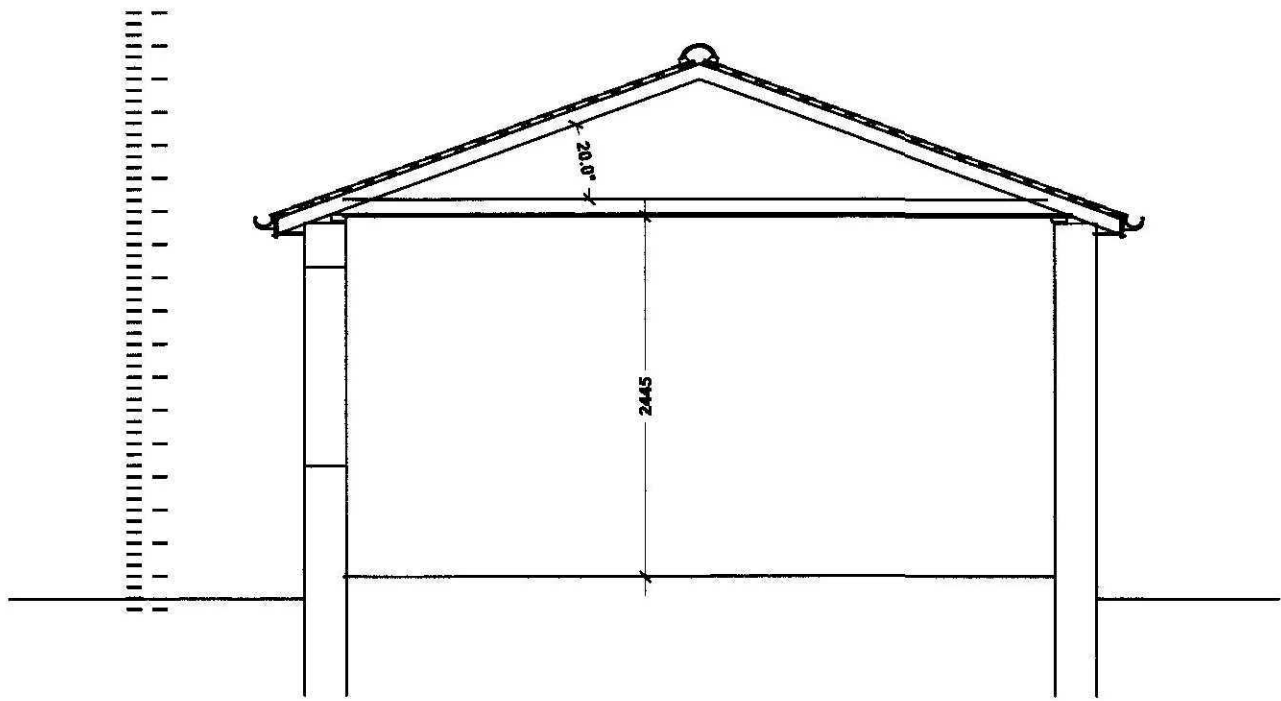

Proposed Section
Scale 1:50

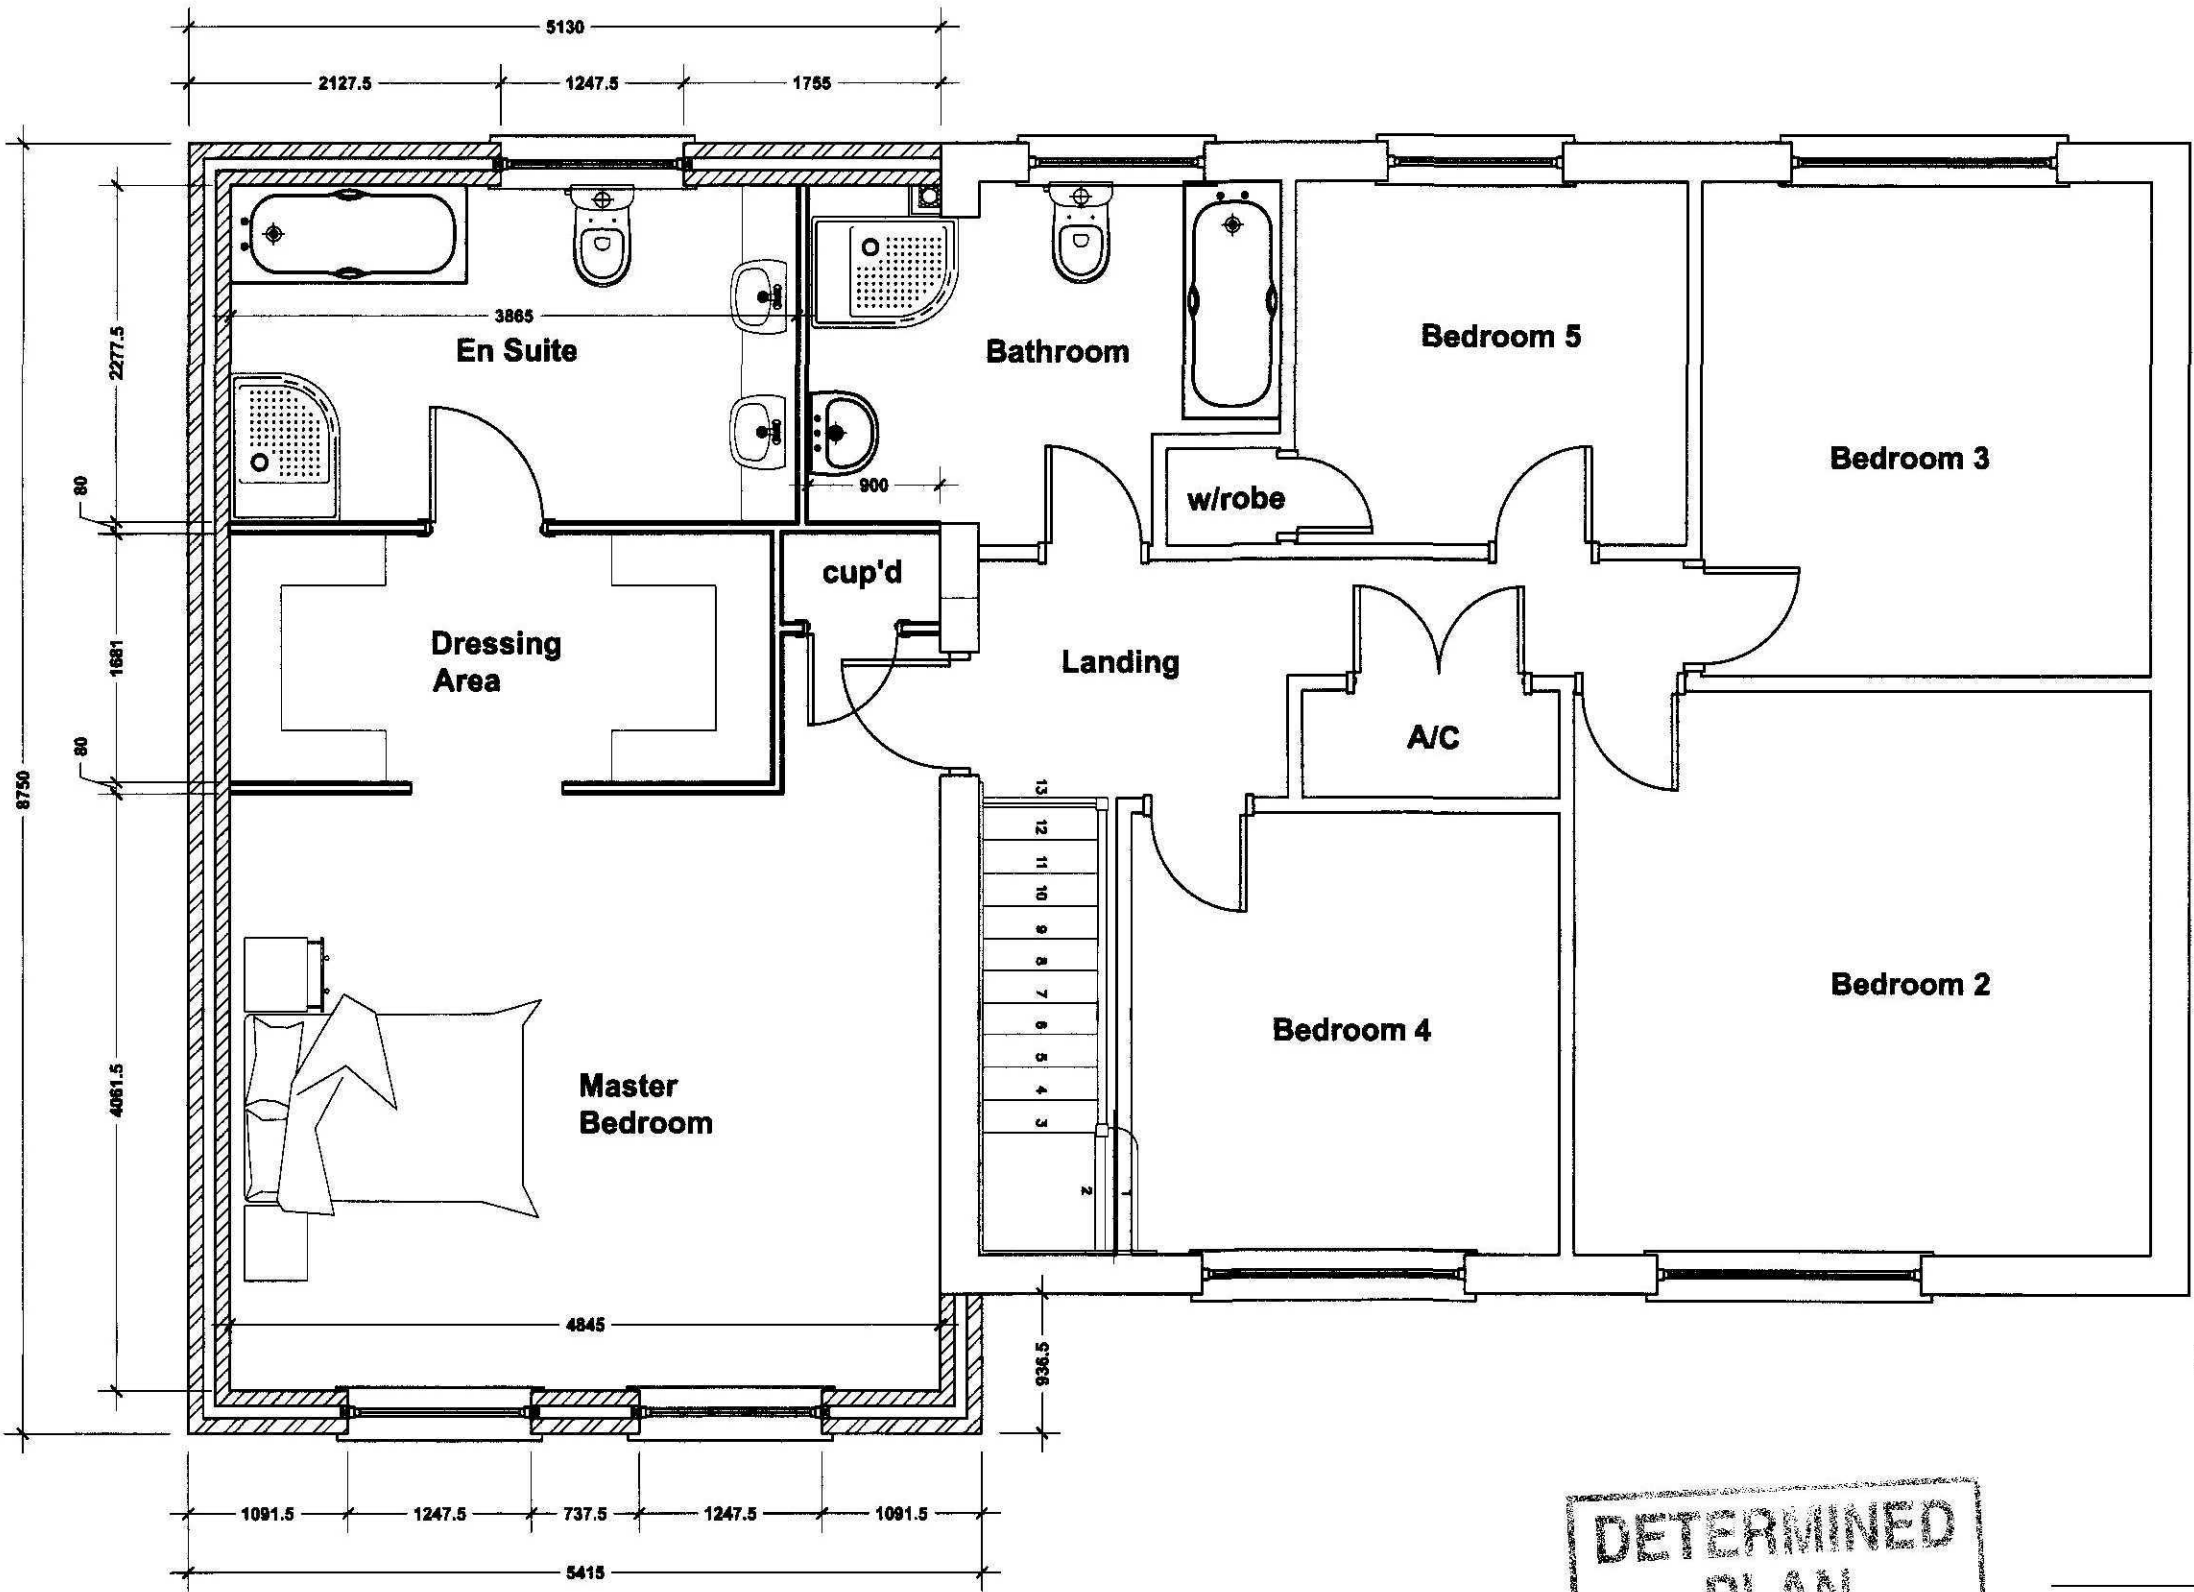

Proposed First Floor Plan
Scale 1:50

SHDC
Planning & Development
22 APR 2009
Ref: 0275/09

GENERAL CONDITIONS
Contractors are responsible for checking all dimensions on site when work commences and before ordering any materials. Any discrepancies should be brought to the attention of the Client for remedial action before commencing further.
All materials not specified to be of a standard suitable for the work proposed and be fit for purpose. All work to be in accordance with good building practice and all necessary BS codes for Workmanship on Building Sites.

Revisions

Client: Mr & Mrs A Dodds

Site: 31 Matmore Gate
Spalding
PE11 2PN


Dwg Title: Proposed Plans,
Elevations & Section

remway
Design Ltd
2nd Floor - 5B Sheepmarket
Spalding
P E 1:1 1 B H
Tel : 01775 768 921
e-mail: enquiries@remwaydesign.co.uk

Dwg Size: A1
Drawing Number: 1680-02
Revision:



Proposed Front Elevation
Scale 1:100

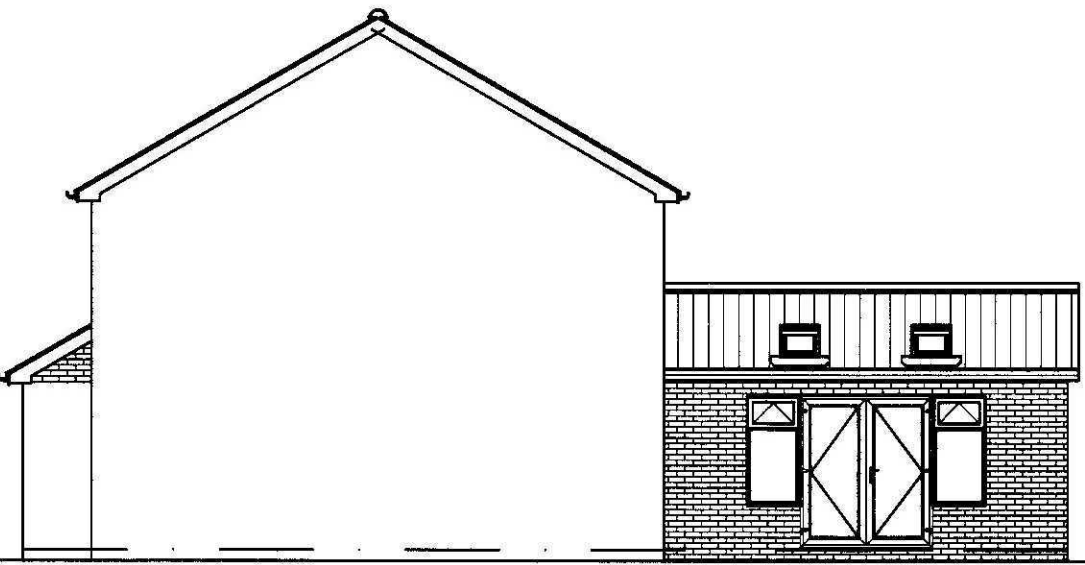

Proposed Side Elevation
Scale 1:100



Proposed Rear Elevation
Scale 1:100



Proposed Side Elevation
Scale 1:100

PLEASE NOTE:
Due to areas of the structure being covered, unexposed or otherwise inaccessible the notes / specifications of existing materials are subject to confirmation of site when it is feasible to expose the relevant areas of construction.

22 APR 2009

Ref: 0278/09

**DETERMINED
PLAN**



Site Location Plan

Scale 1:1250



Site Block Plan

Scale 1:250



2nd Floor - 5B Sheepmarket
Spalding
PE11 1BH
Tel: 01775 768 821
e-mail: enquiries@remwaydesign.co.uk

Site :

**31 Matmore Gate
Spalding
PE11 2PN**

Client :

Mr & Mrs A Dodds

Date : ★★★★★

Scale : as noted

Drawing No:

1680-03 (a3)