



This drawing is copyright and may not be altered, traced, copied, photographed or used for any purpose other than that for which it is issued without consent of Broadgate Builders (Spalding) Ltd.

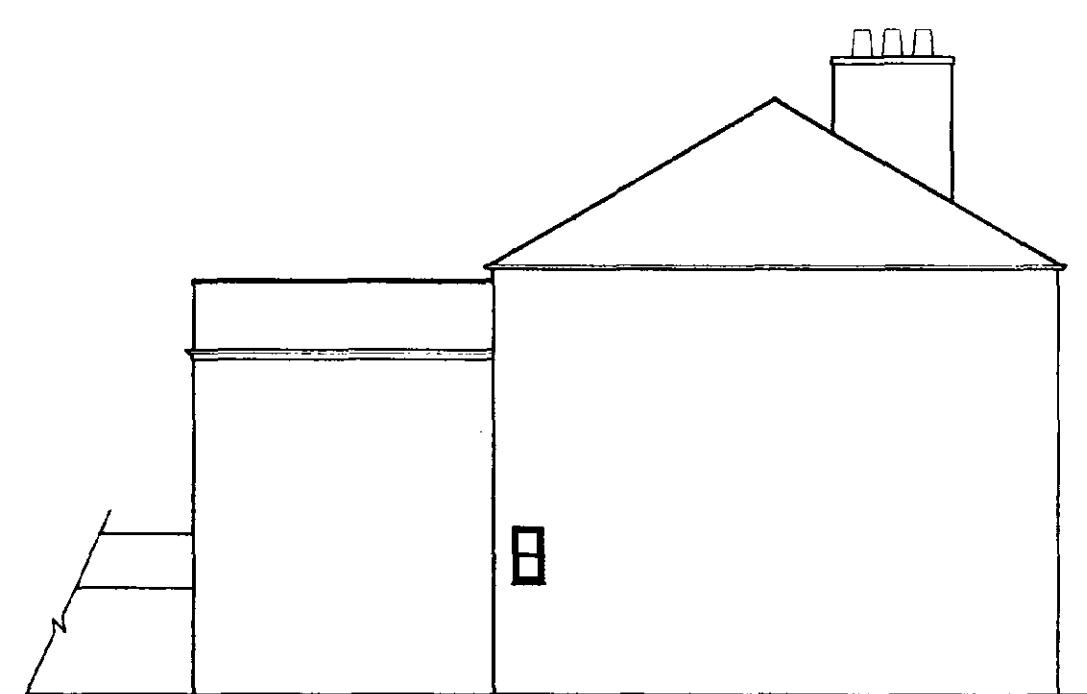

SOUTH WEST ELEVATION




SOUTH EAST ELEVATION

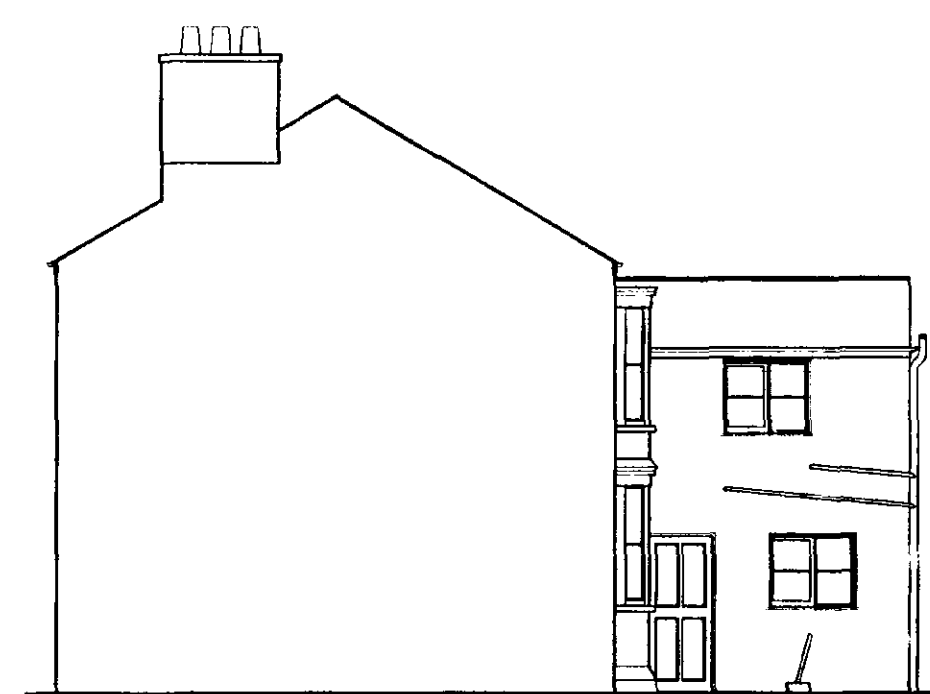

NORTH EAST ELEVATION




NORTH WEST ELEVATION

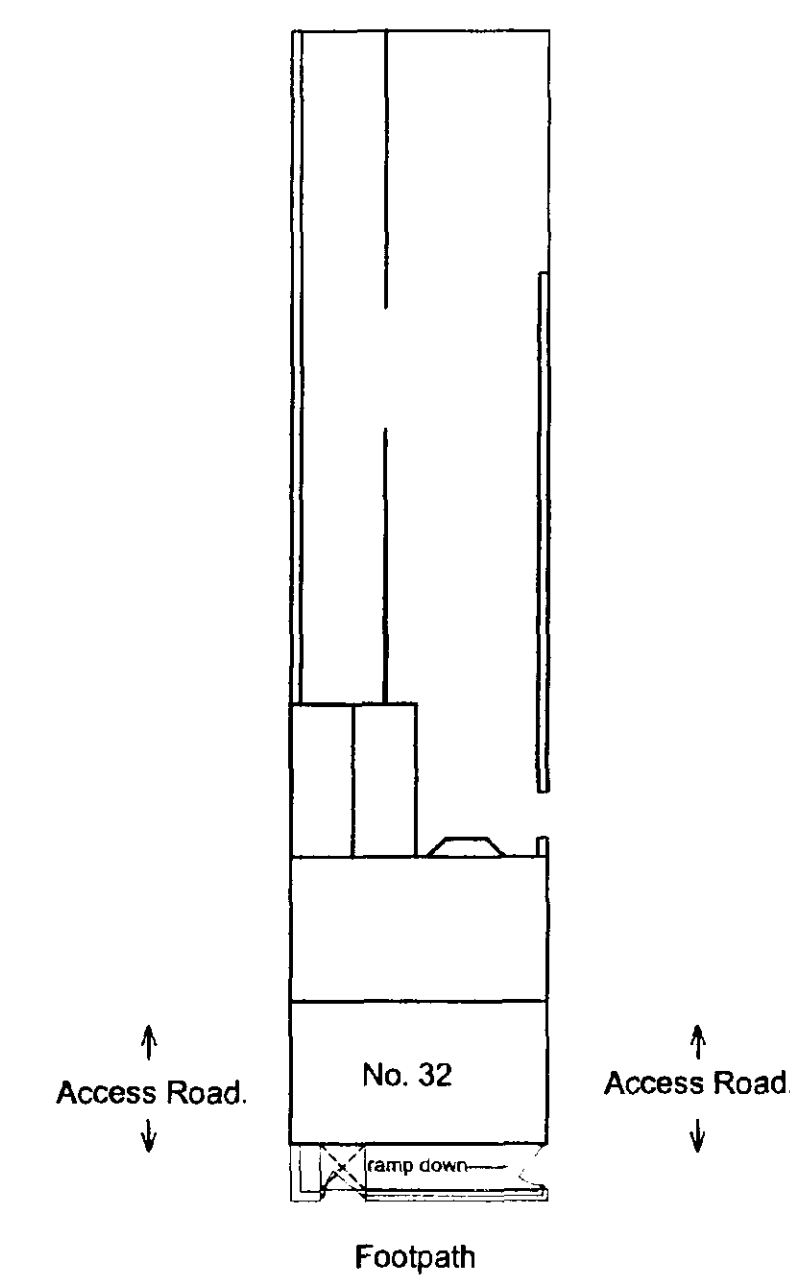


Westlode Street.

SITE PLAN

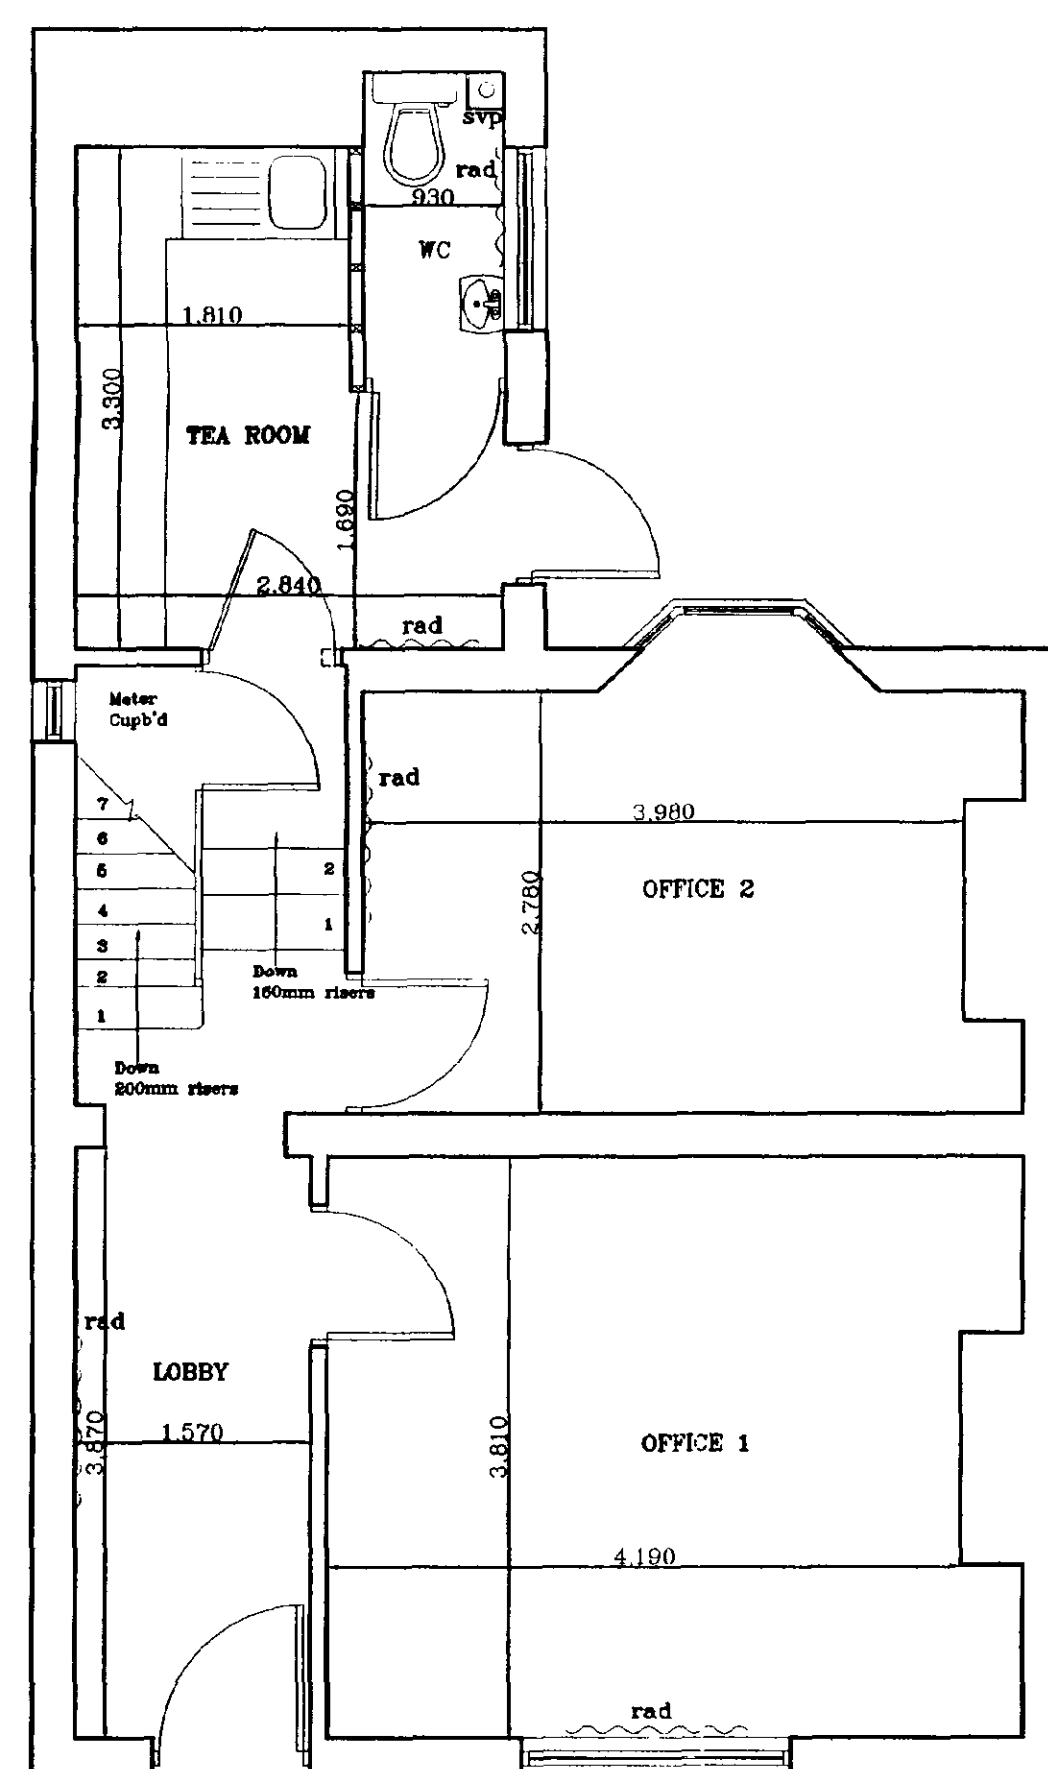

GROUND FLOOR PLAN

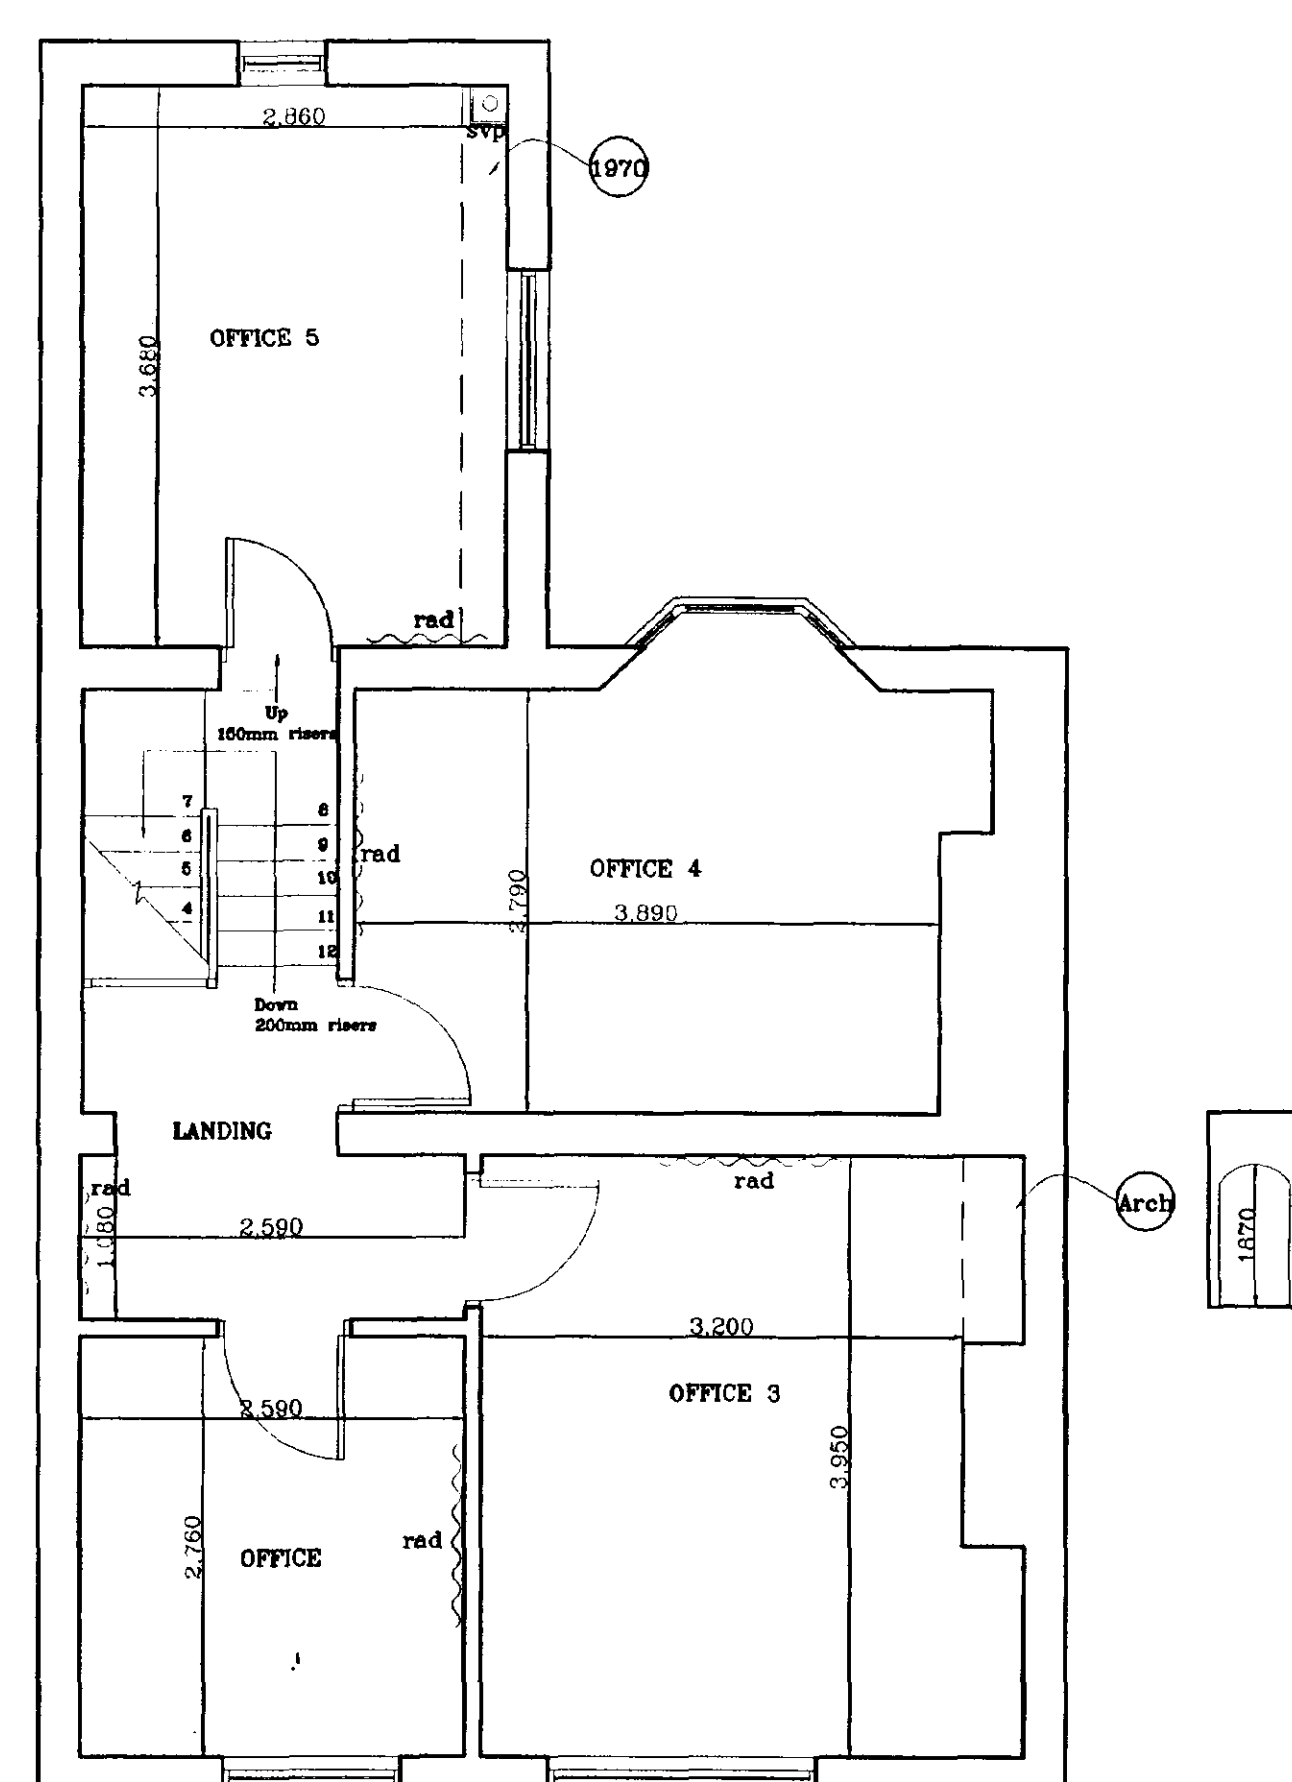

FIRST FLOOR PLAN



Broadgate Homes Limited

Broadgate House, Weston Hills,
Spalding, Lincolnshire. PE12 6DB.
Telephone: 01406 380532 Fax:01406 38

PROJECT TITLE

PROPOSED OFFICES
WORKING DRAWING

32 WESTLODE STREET,
SPALDING, LINCOLNSHIRE

DRAWING

FLOOR PLANS &
ELEVATIONS

**DETERMINED
PLAN**

SHDC
Planning & Development
11 MAR 2002
Ref 0282/02

REV	DESCRIPTION	DATE	BY

SCALE	DRAWN
1:50 & 1:200	JLH

DATE	DRAWING No.
FEB 2002	0204/WD/01