




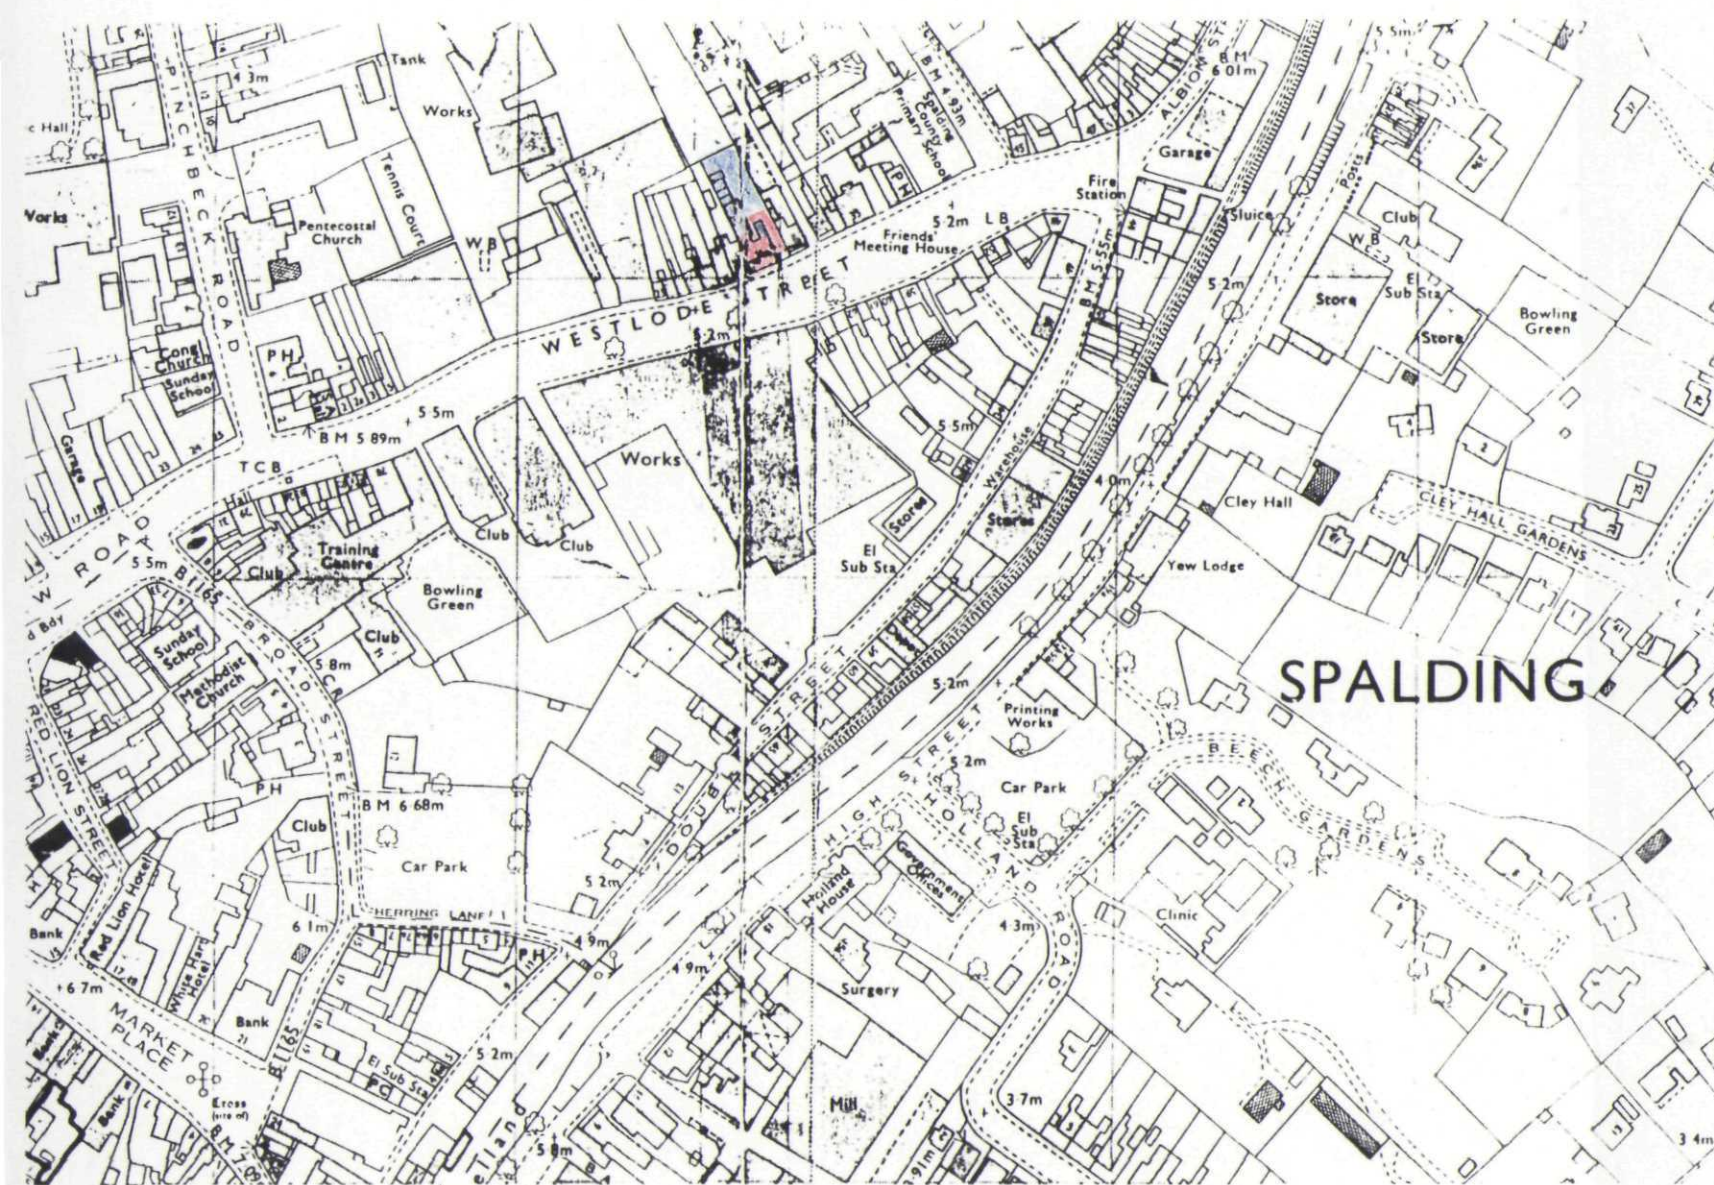


LOCATION PLAN 1-2500

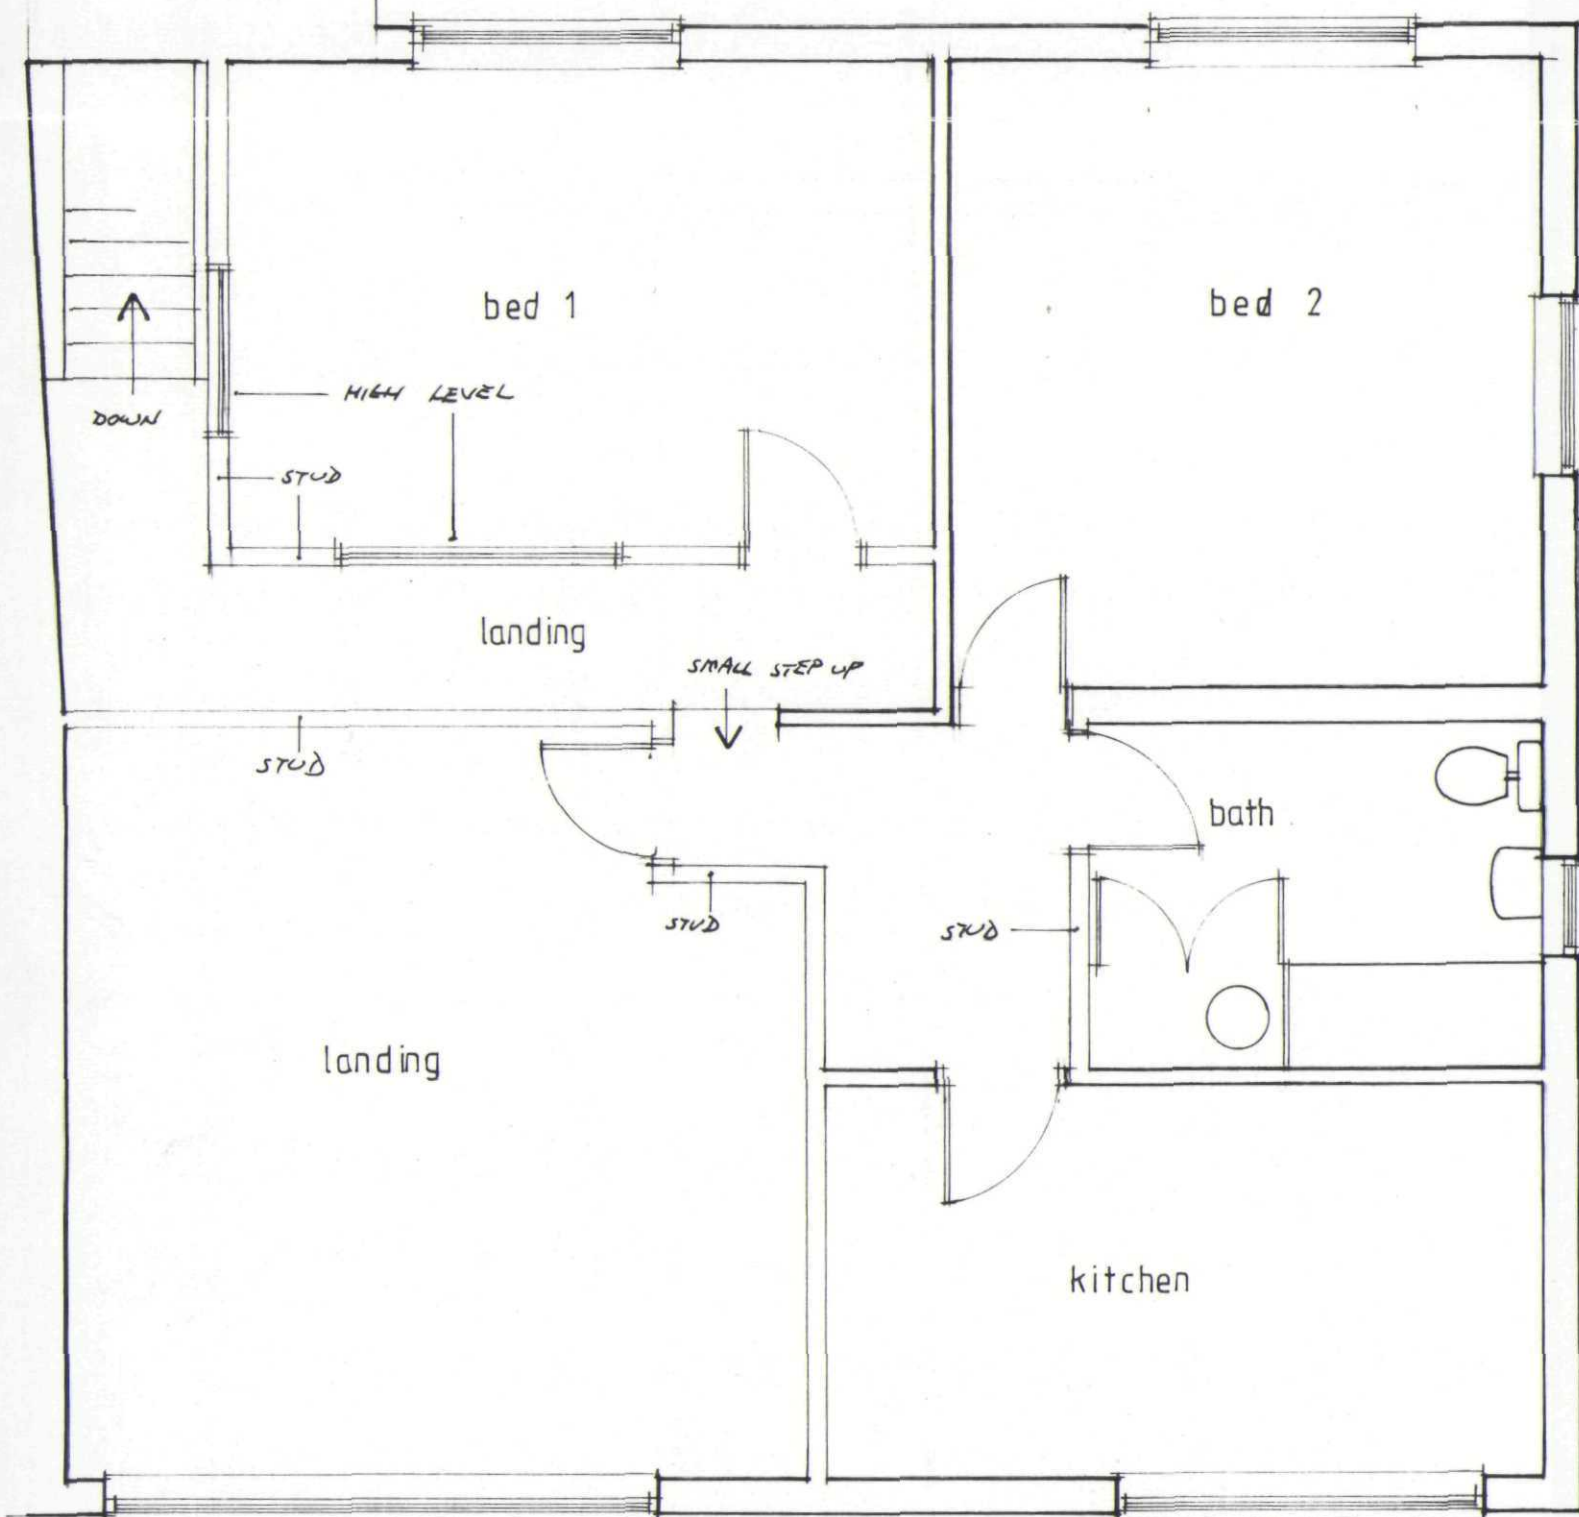

PART FIRST FLOOR 1-50

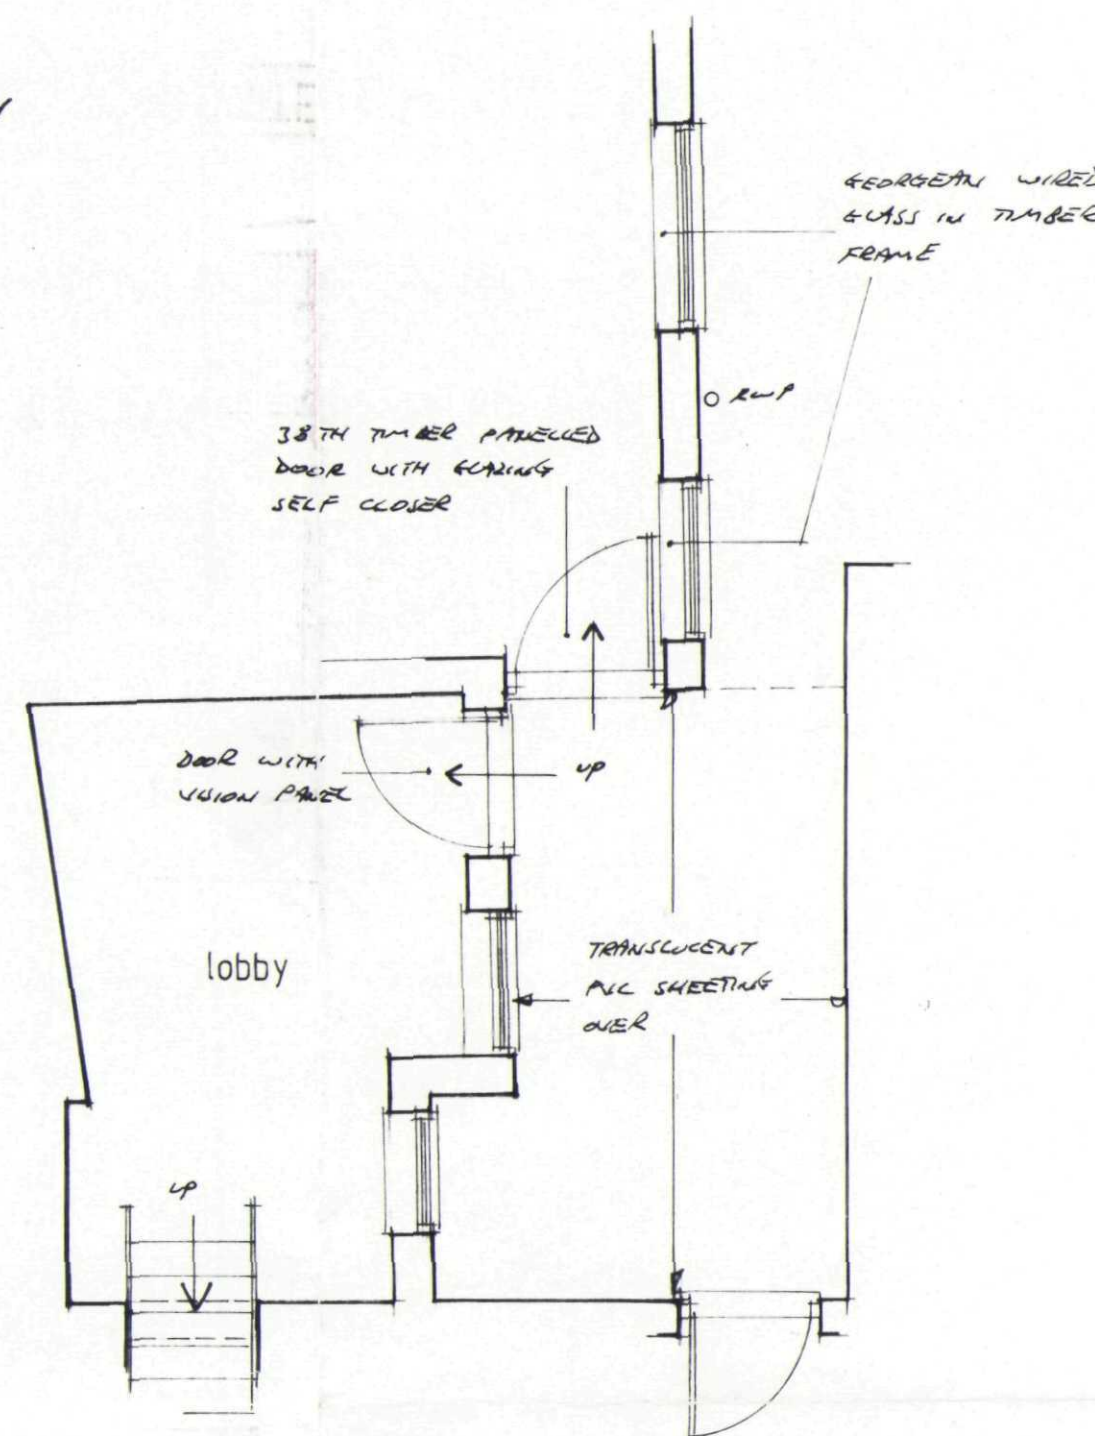

PART GROUND FLOOR 1-50

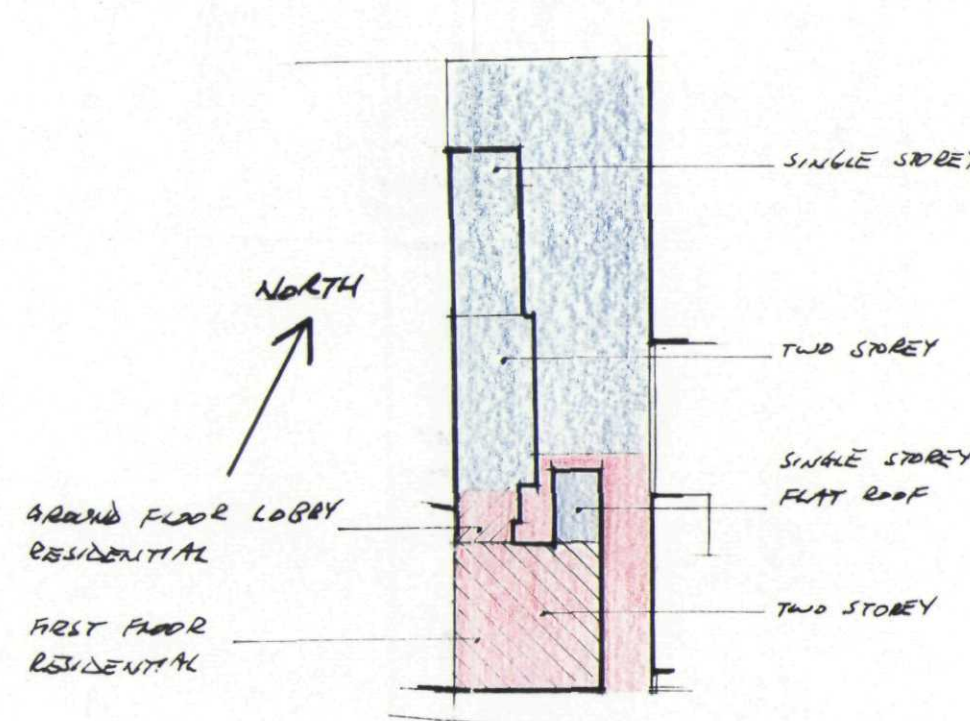

SITE PLAN 1-500

S4DC
Planning Development
- 2 MAR 2004
Ref 0283104

**DETERMINED
PLAN**

Contractor To Check All Dimensions
On Site Before Work Commences.

Rev.	Date.	Init.	Revision Details.

PODDINGTONS

Architectural Design Consultants

Unit 7, The Flaxmill, Flaxmill Lane, Pinchbeck,
Spalding, Lines. PE11 3XQ.
Tel: 01775 720866 Fax: 01775 720877

Project.
HEX HOLDINGS LTD.
PROPOSED CHANGE OF USE
FLAT 30a, WESTLODE STREET,
SPALDING.

Drawing.
PLAN AS EXISTING

Scale.
AS SHOWN

Drawn.
Date. FEB 2004

Drawing. No.
3163 -1

Rev.