



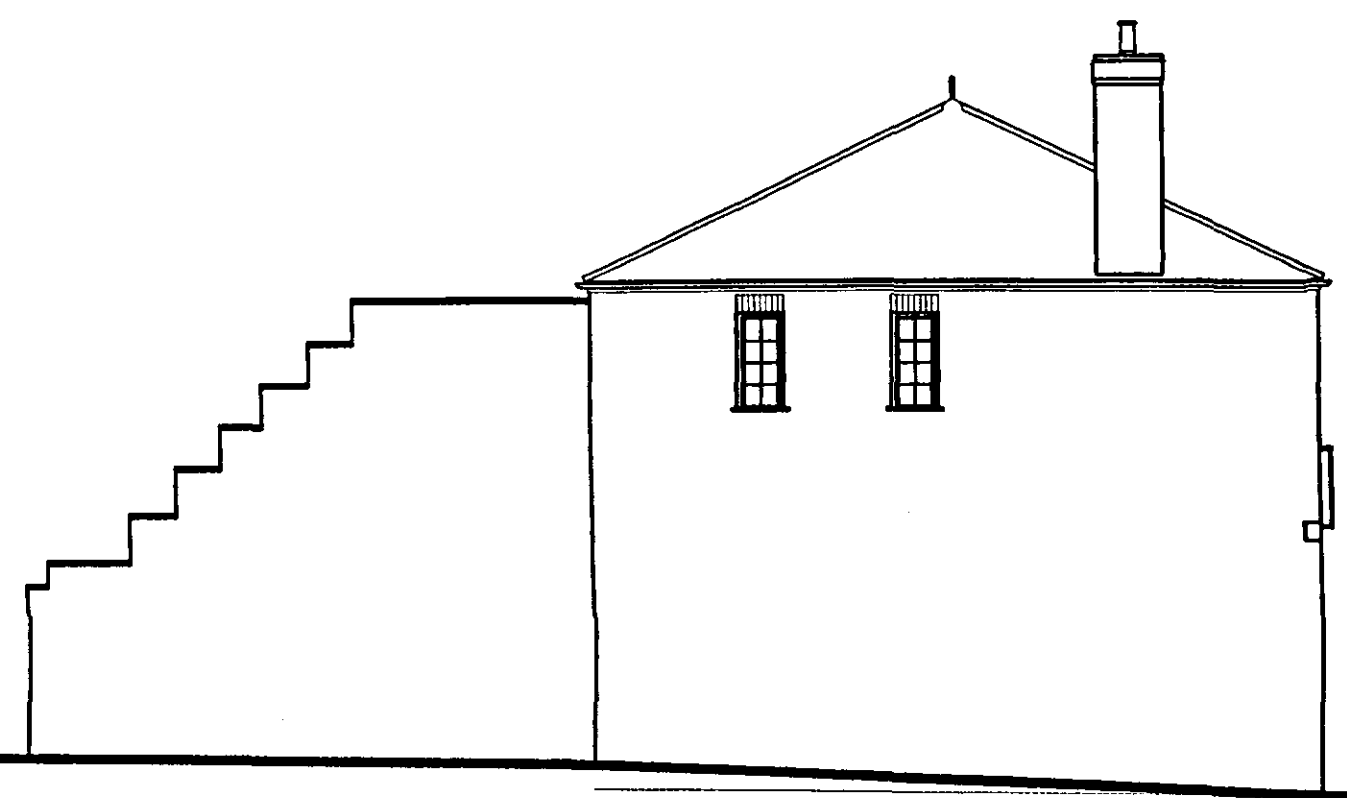


Side Elevation
Scale 1:100.




Front Elevation
Scale 1:100.

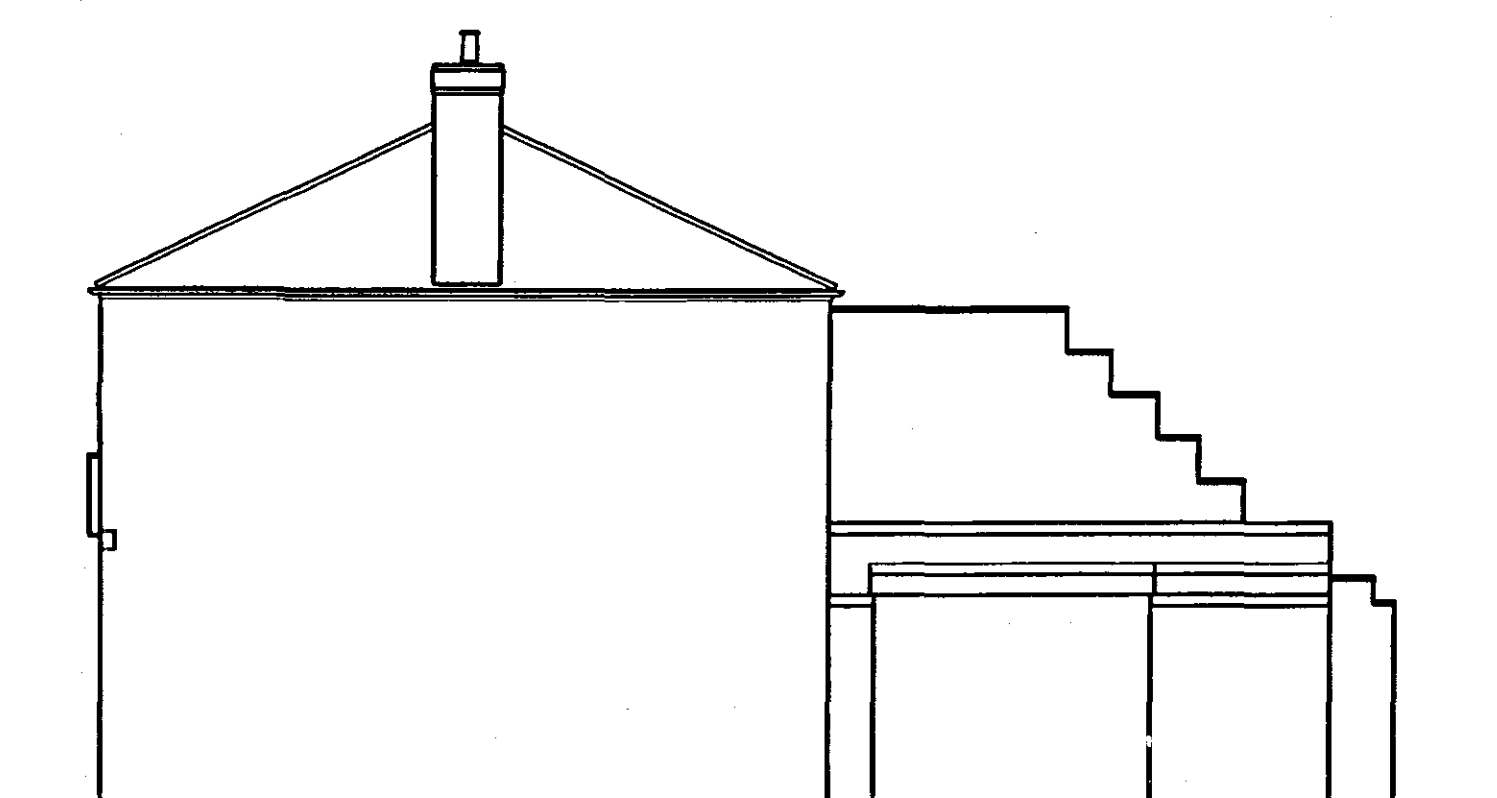


Side Elevation
Scale 1:100.

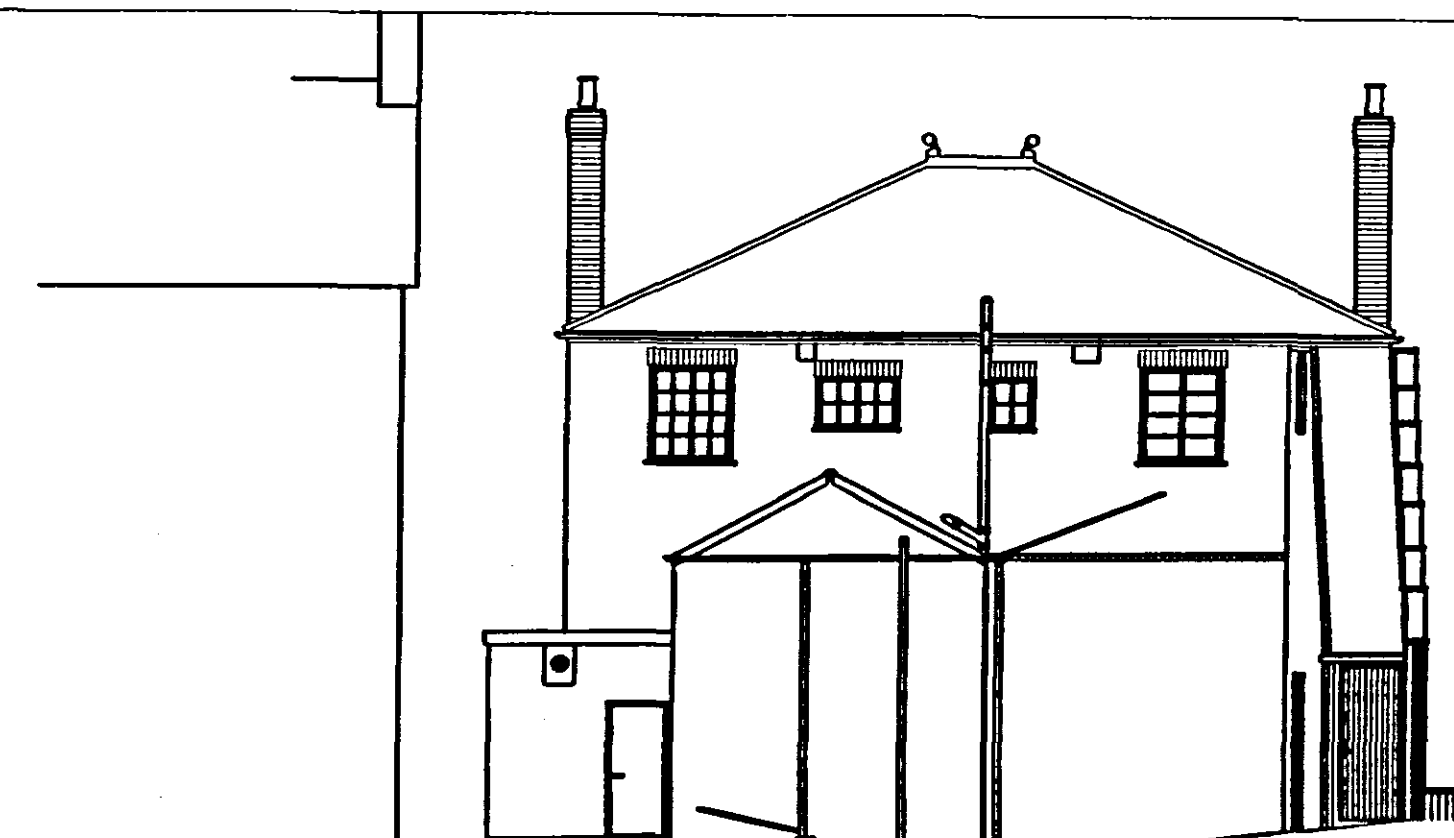

Rear Elevation
Scale 1:100.

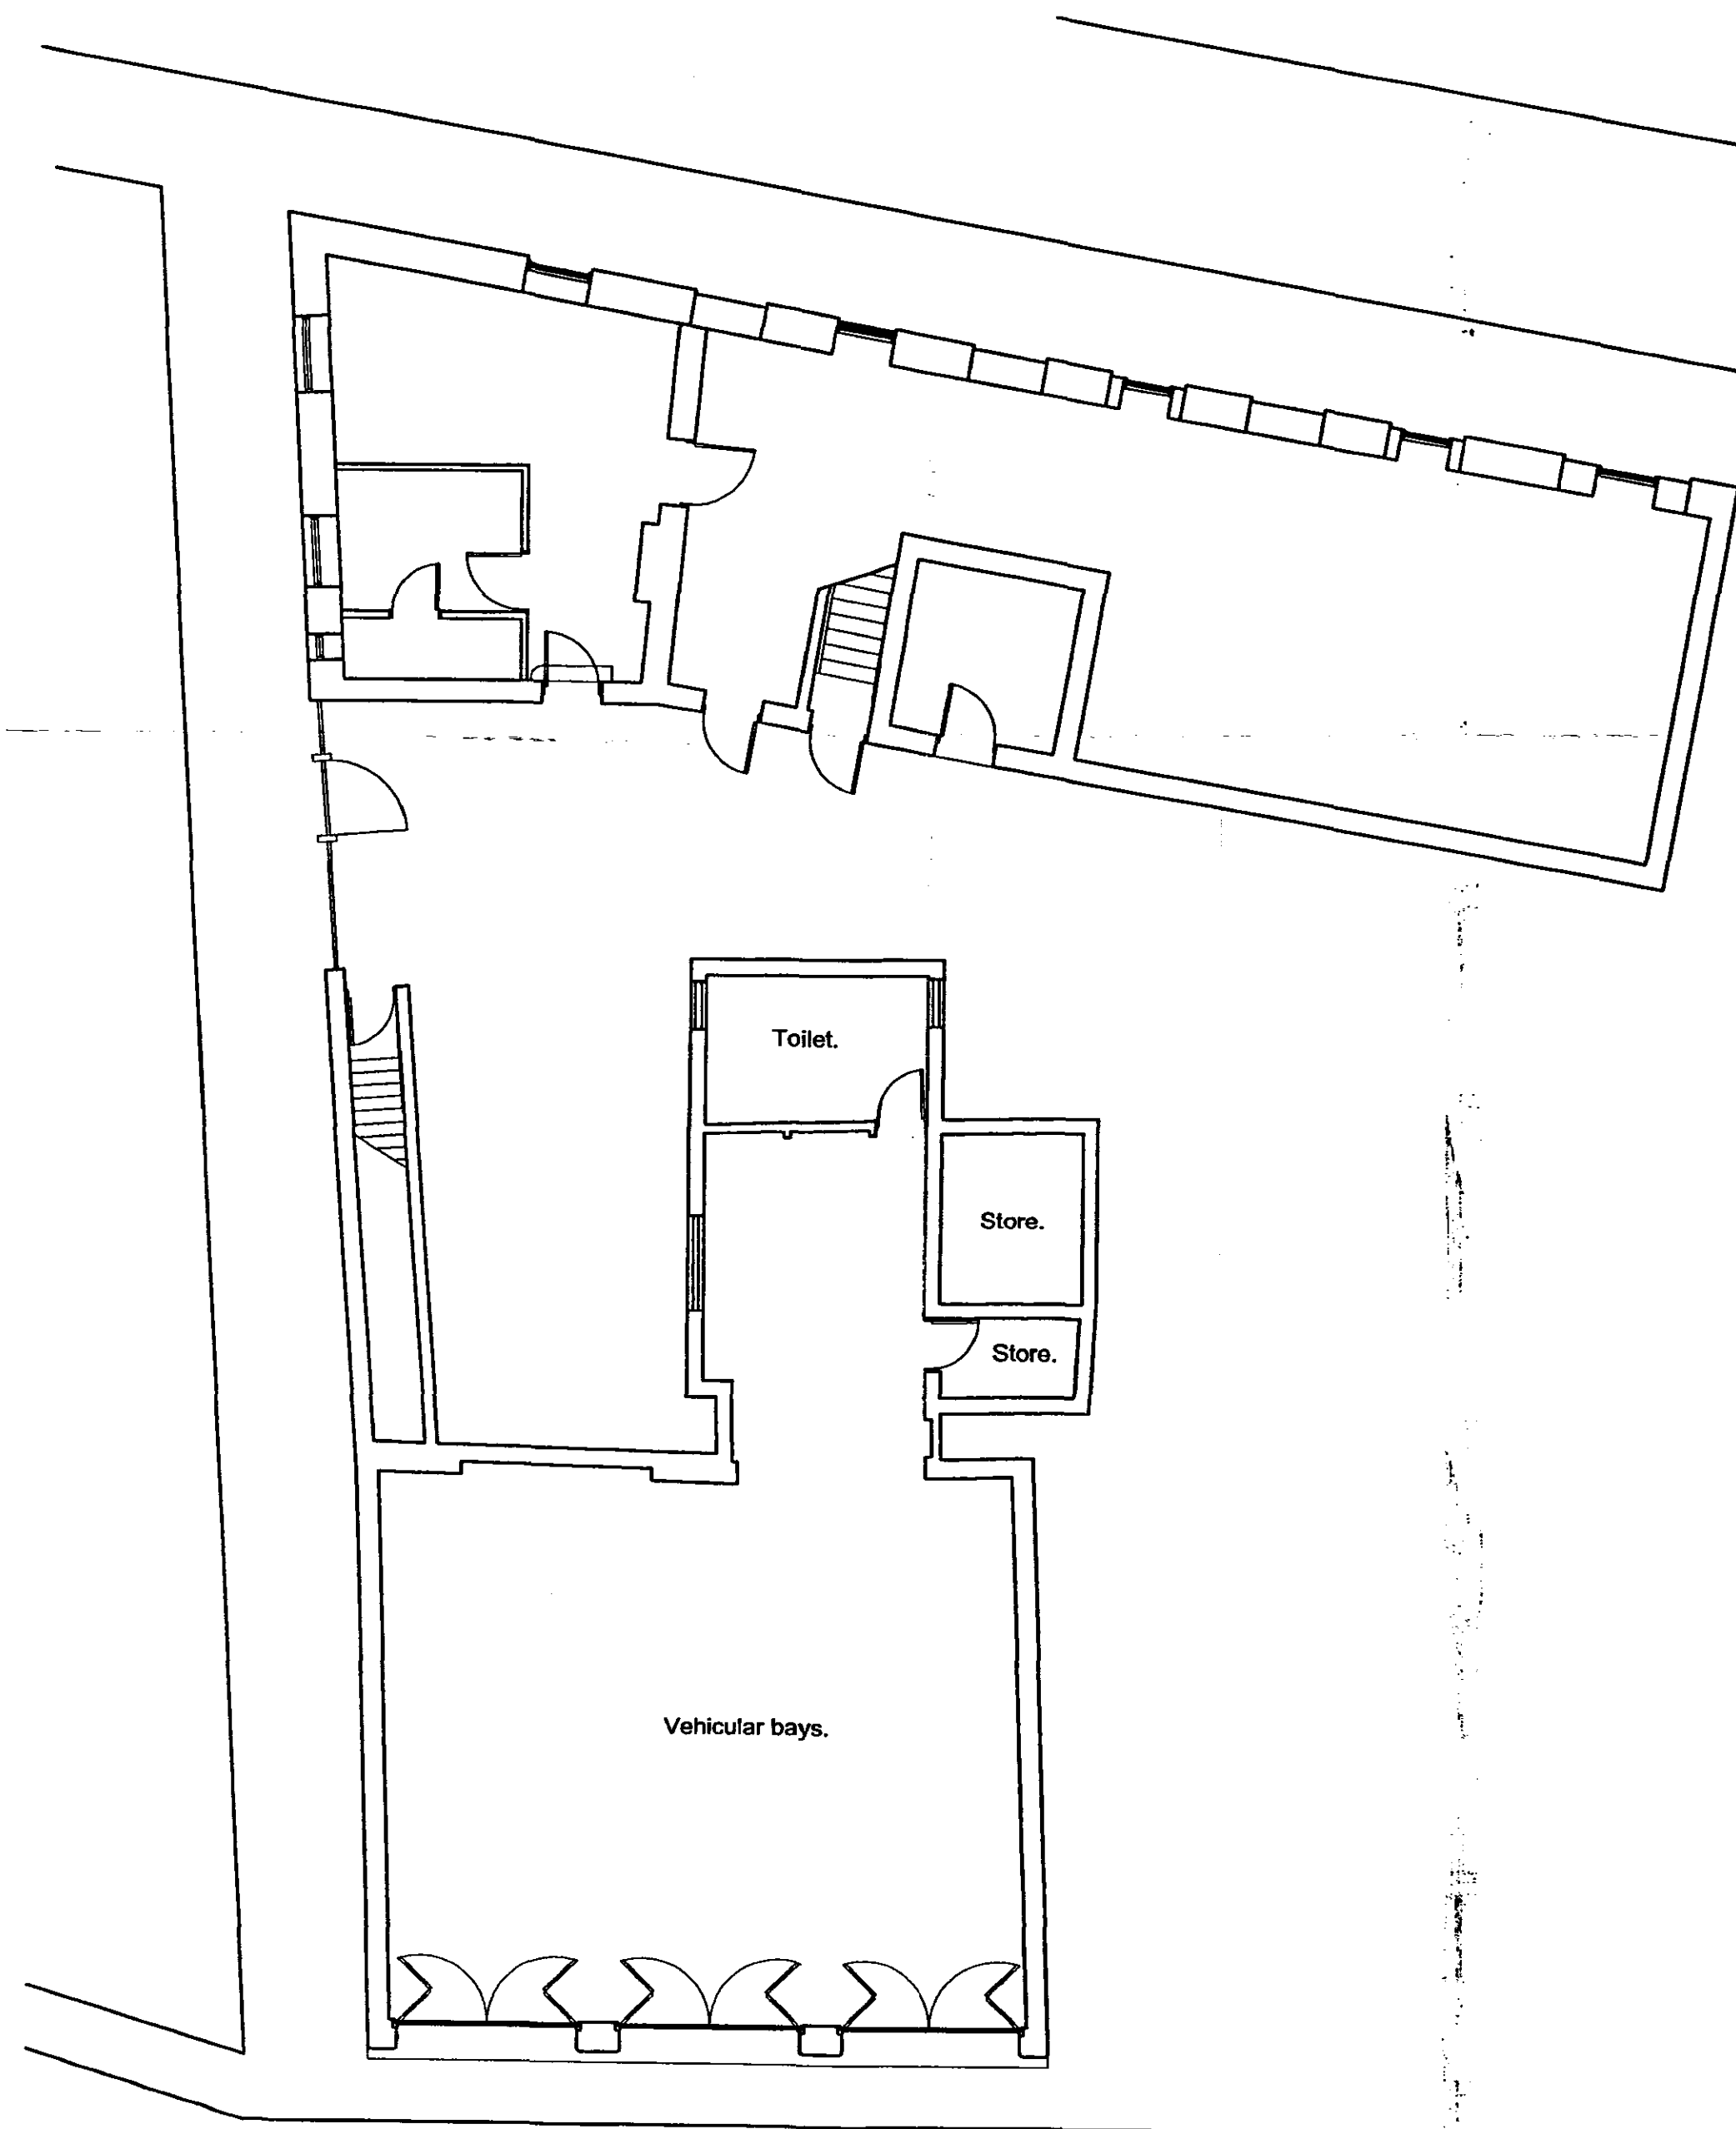

Ground Floor Plan
Scale 1:100.

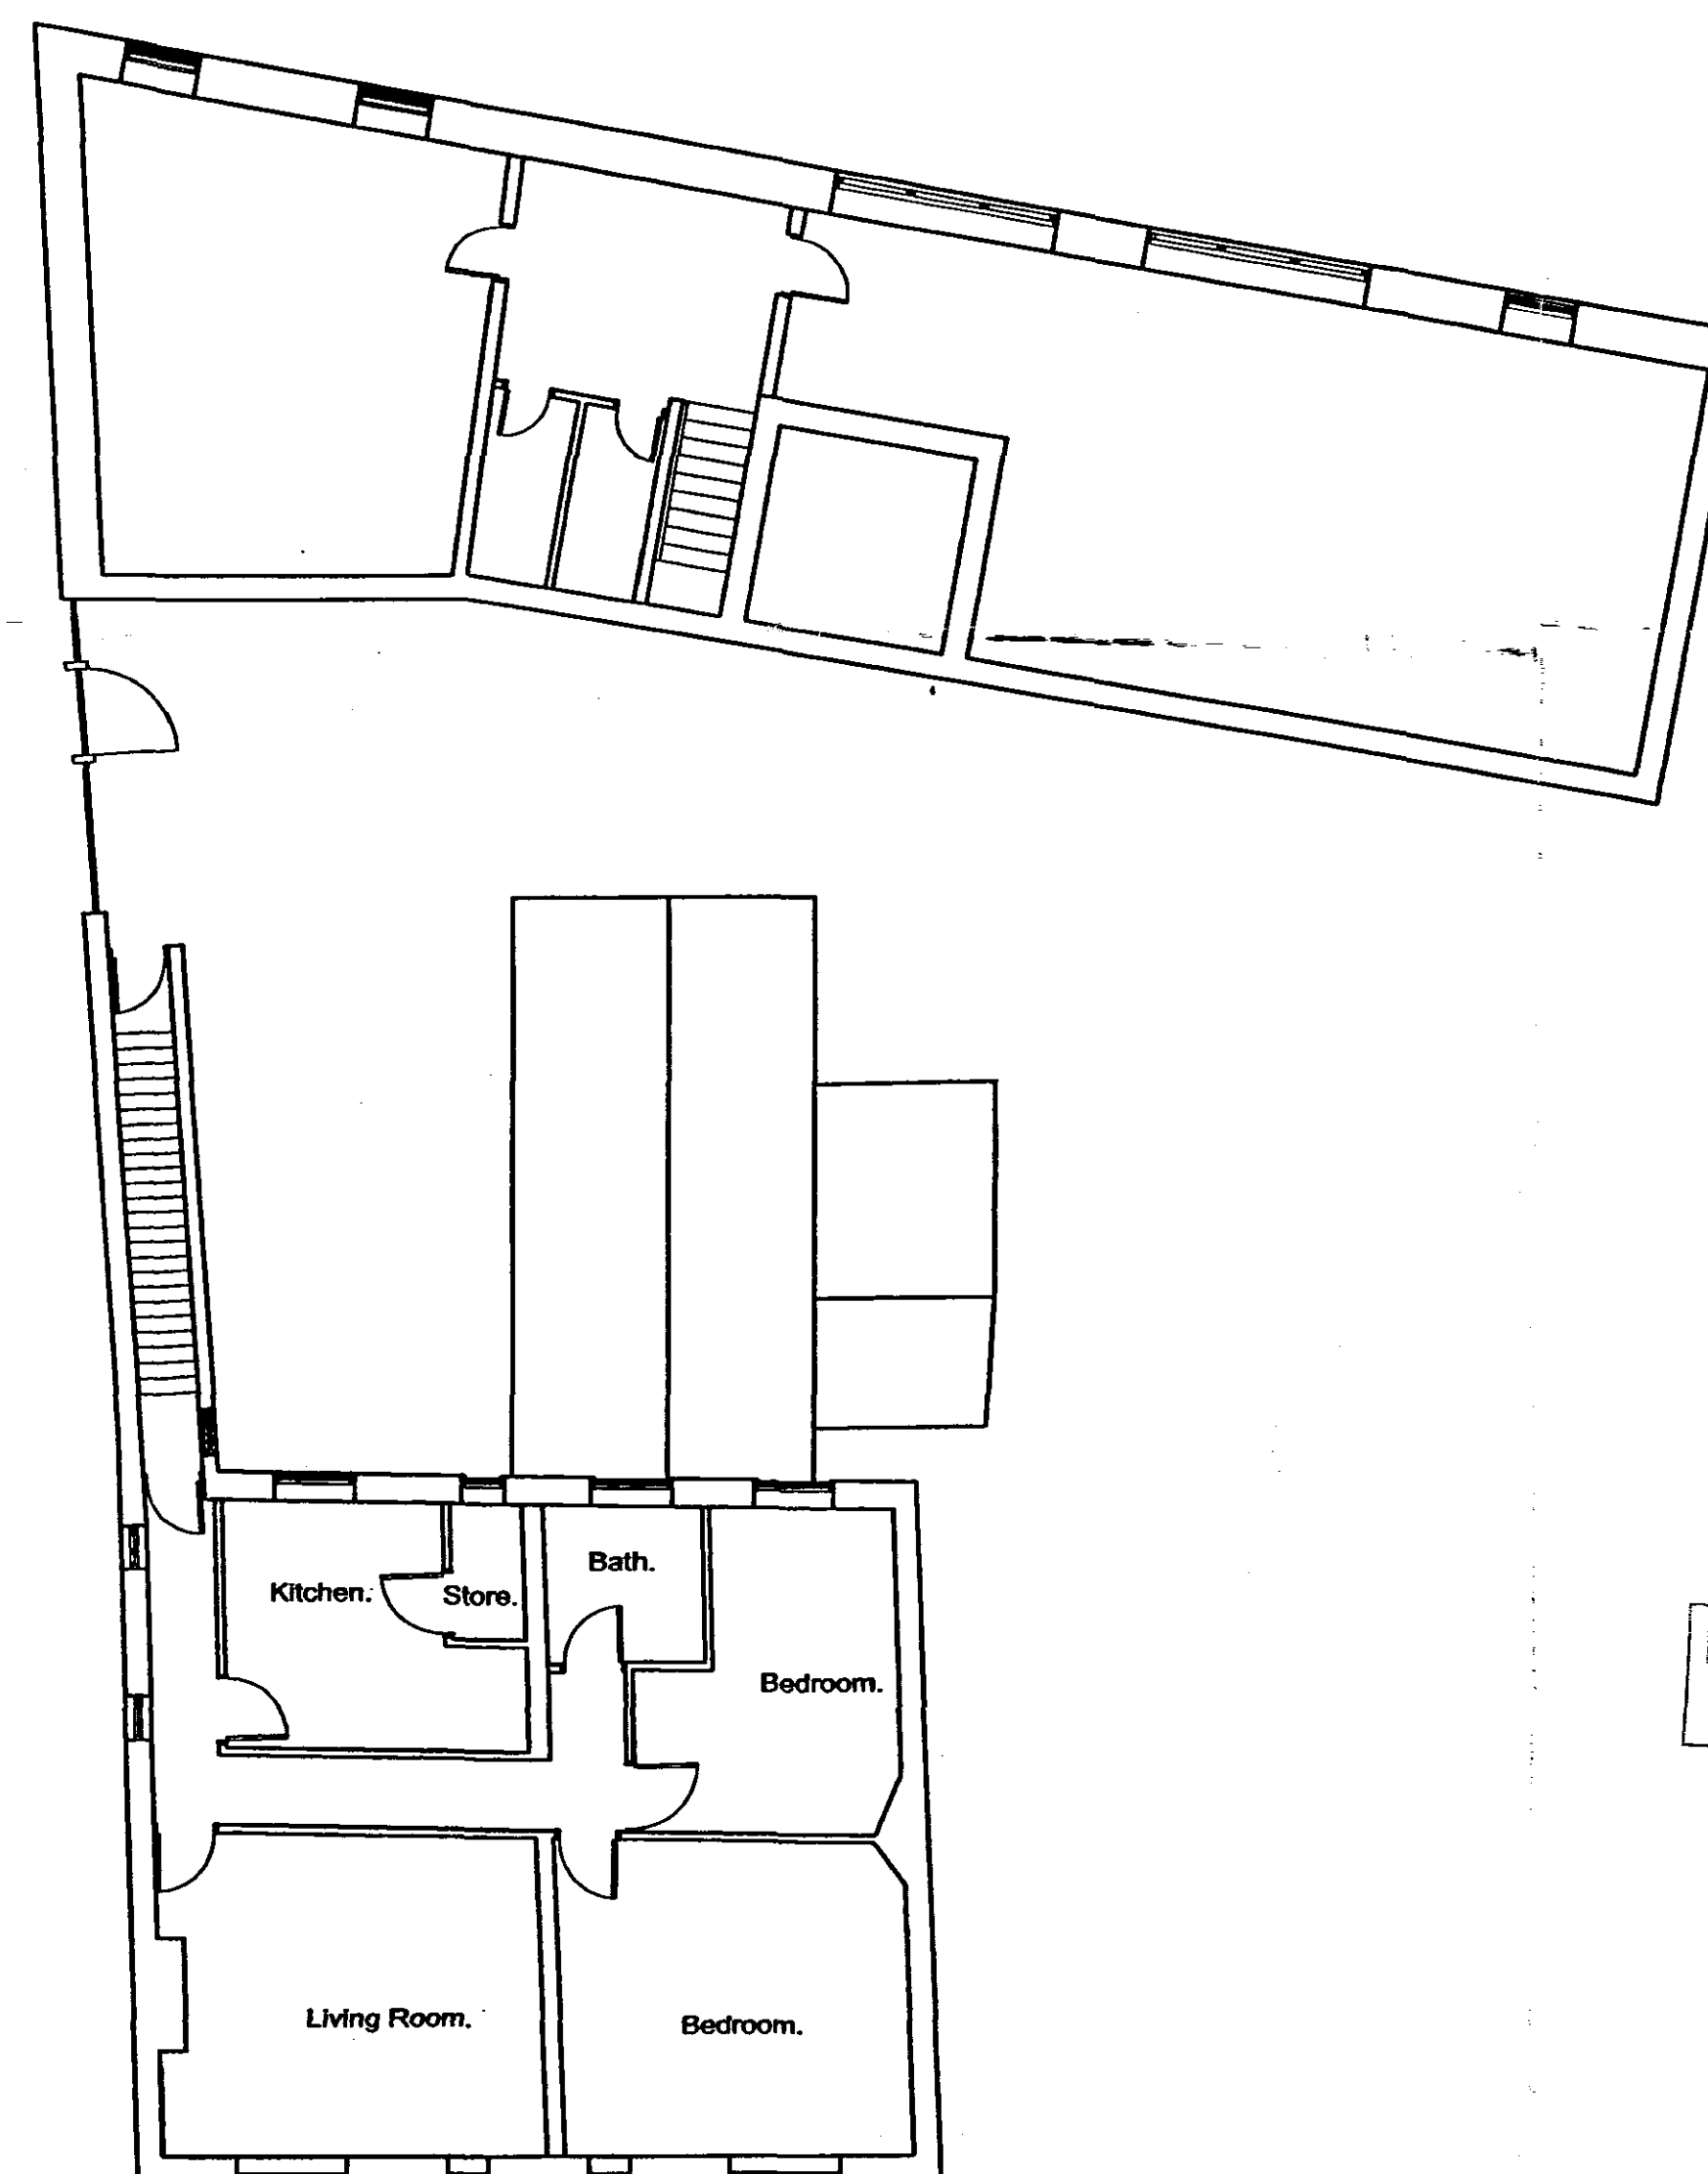

First Floor Plan
Scale 1:100.

DETERMINED
PLAN

SHDC
Planning & Development
- 3 MAR 2008
Ref: 0284/08

DO NOT SCALE THIS DRAWING. THE CONTRACTOR IS DEEMED TO HAVE CHECKED ALL DIMENSIONS ON SITE AND REPORT ANY DISCREPANCIES TO OGLESBY & LIMB LTD. THE CONTENTS OF THIS DRAWING ARE COVERED BY COPYRIGHT AND REMAIN THE PROPERTY OF OGLESBY & LIMB LTD. WRITTEN APPROVAL MUST BE OBTAINED FROM OGLESBY & LIMB LTD PRIOR TO DUPLICATION OR REPRODUCTION OF THIS DRAWING OR ITS CONTENTS. ANY DIMENSIONS NOT SHOWN ARE TO BE CHECKED AND AGREED WITH OGLESBY & LIMB LTD.

Oglesby & Limb Ltd

Chartered Architects
and Building Surveyors

67 London Road
Newark, Notts
NG24 1RZ

Tel: 01636 702030
Fax: 01636 703740

e-mail: design@o-l-ltd.co.uk



Client:

Ark Properties Ltd.

Project:

Proposed Conversion of Former
Fire Station at Westlode Street /
Double Street, Spalding.

Drawing Title:

Existing Floor Plans and
Elevations.

Date: Feb 2008. Scale: 1 : 100.

Drawn by: CDA. Checked by: AJO.

Drawing Number: Rev:

A0753 - 02