



DO NOT SCALE THIS DRAWING. THE CONTRACTOR IS DEEMED TO HAVE CHECKED ALL DIMENSIONS ON SITE AND REPORT ANY DISCREPANCIES TO OGLESBY & LIMB LTD.
THE CONTENTS OF THIS DRAWING ARE COVERED BY COPYRIGHT AND REMAIN THE PROPERTY OF OGLESBY & LIMB LTD. WRITTEN APPROVAL MUST BE OBTAINED FROM OGLESBY & LIMB LTD PRIOR TO DUPLICATION OR REPRODUCTION OF THIS DRAWING OR ITS CONTENTS.
ANY DIMENSIONS NOT SHOWN ARE TO BE CHECKED AND AGREED WITH OGLESBY & LIMB LTD.

Existing stair enclosure demolished and new stair and enclosure constructed.

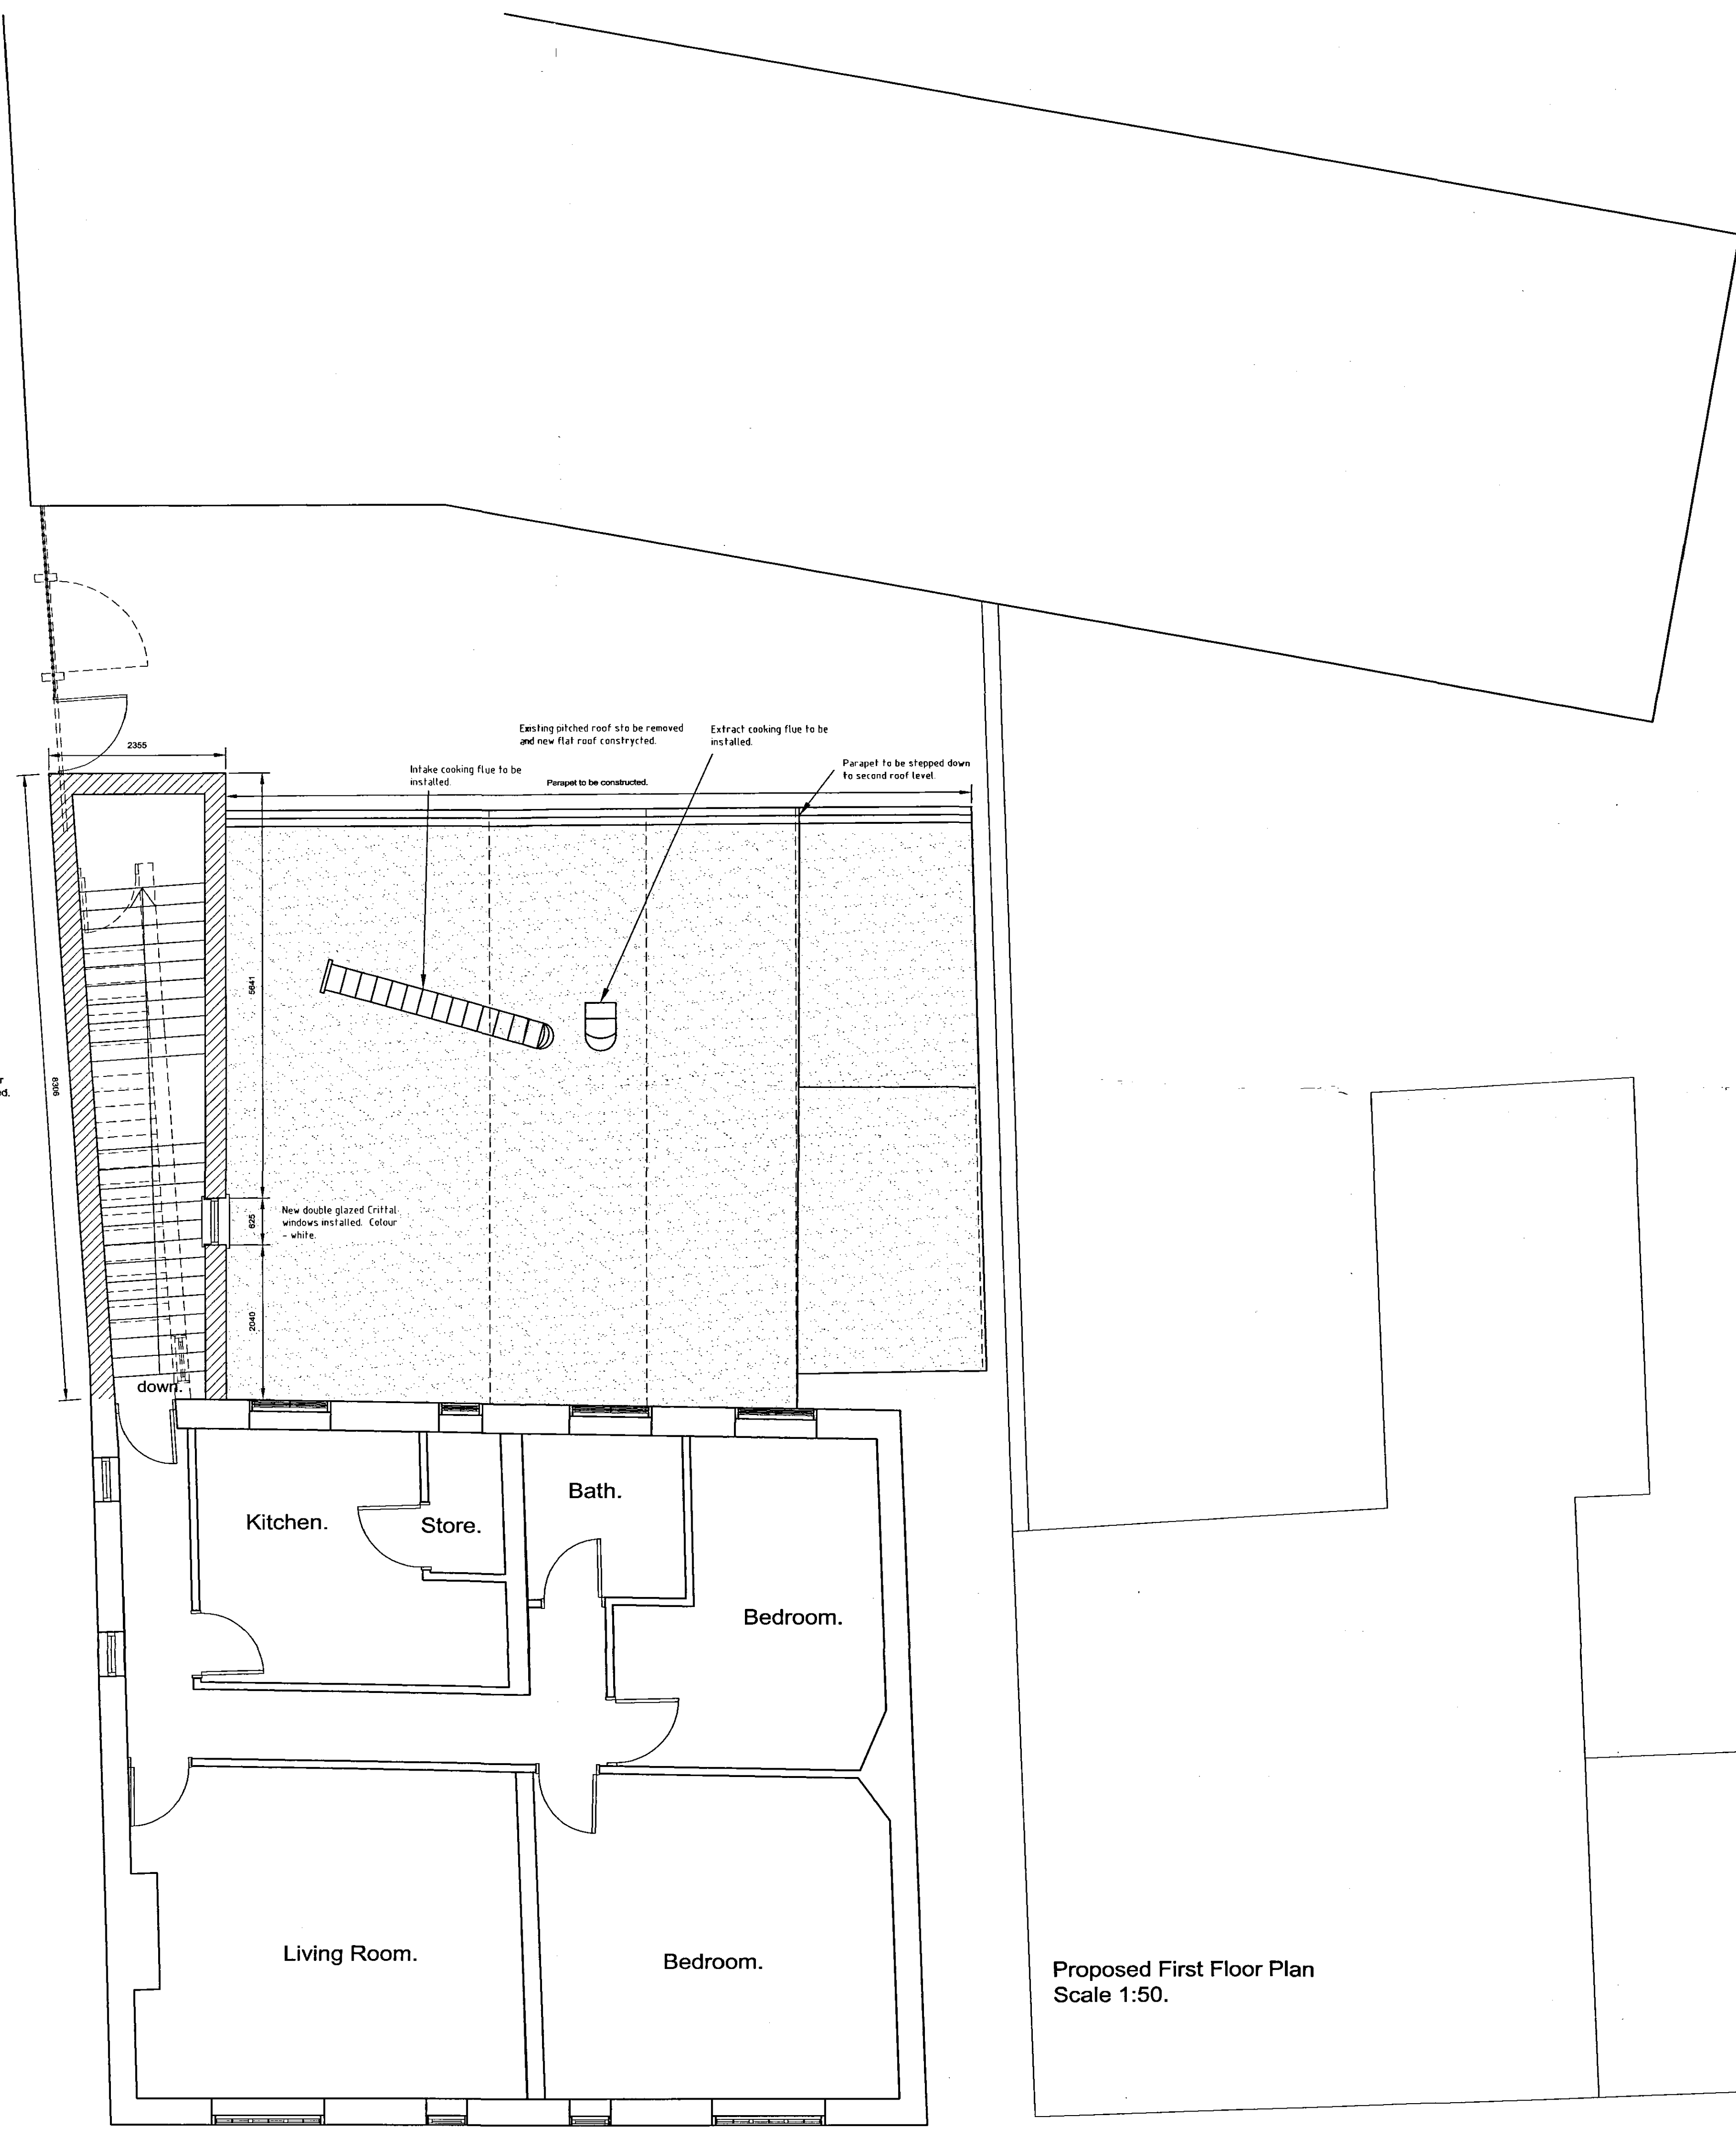

Proposed First Floor Plan
Scale 1:50.

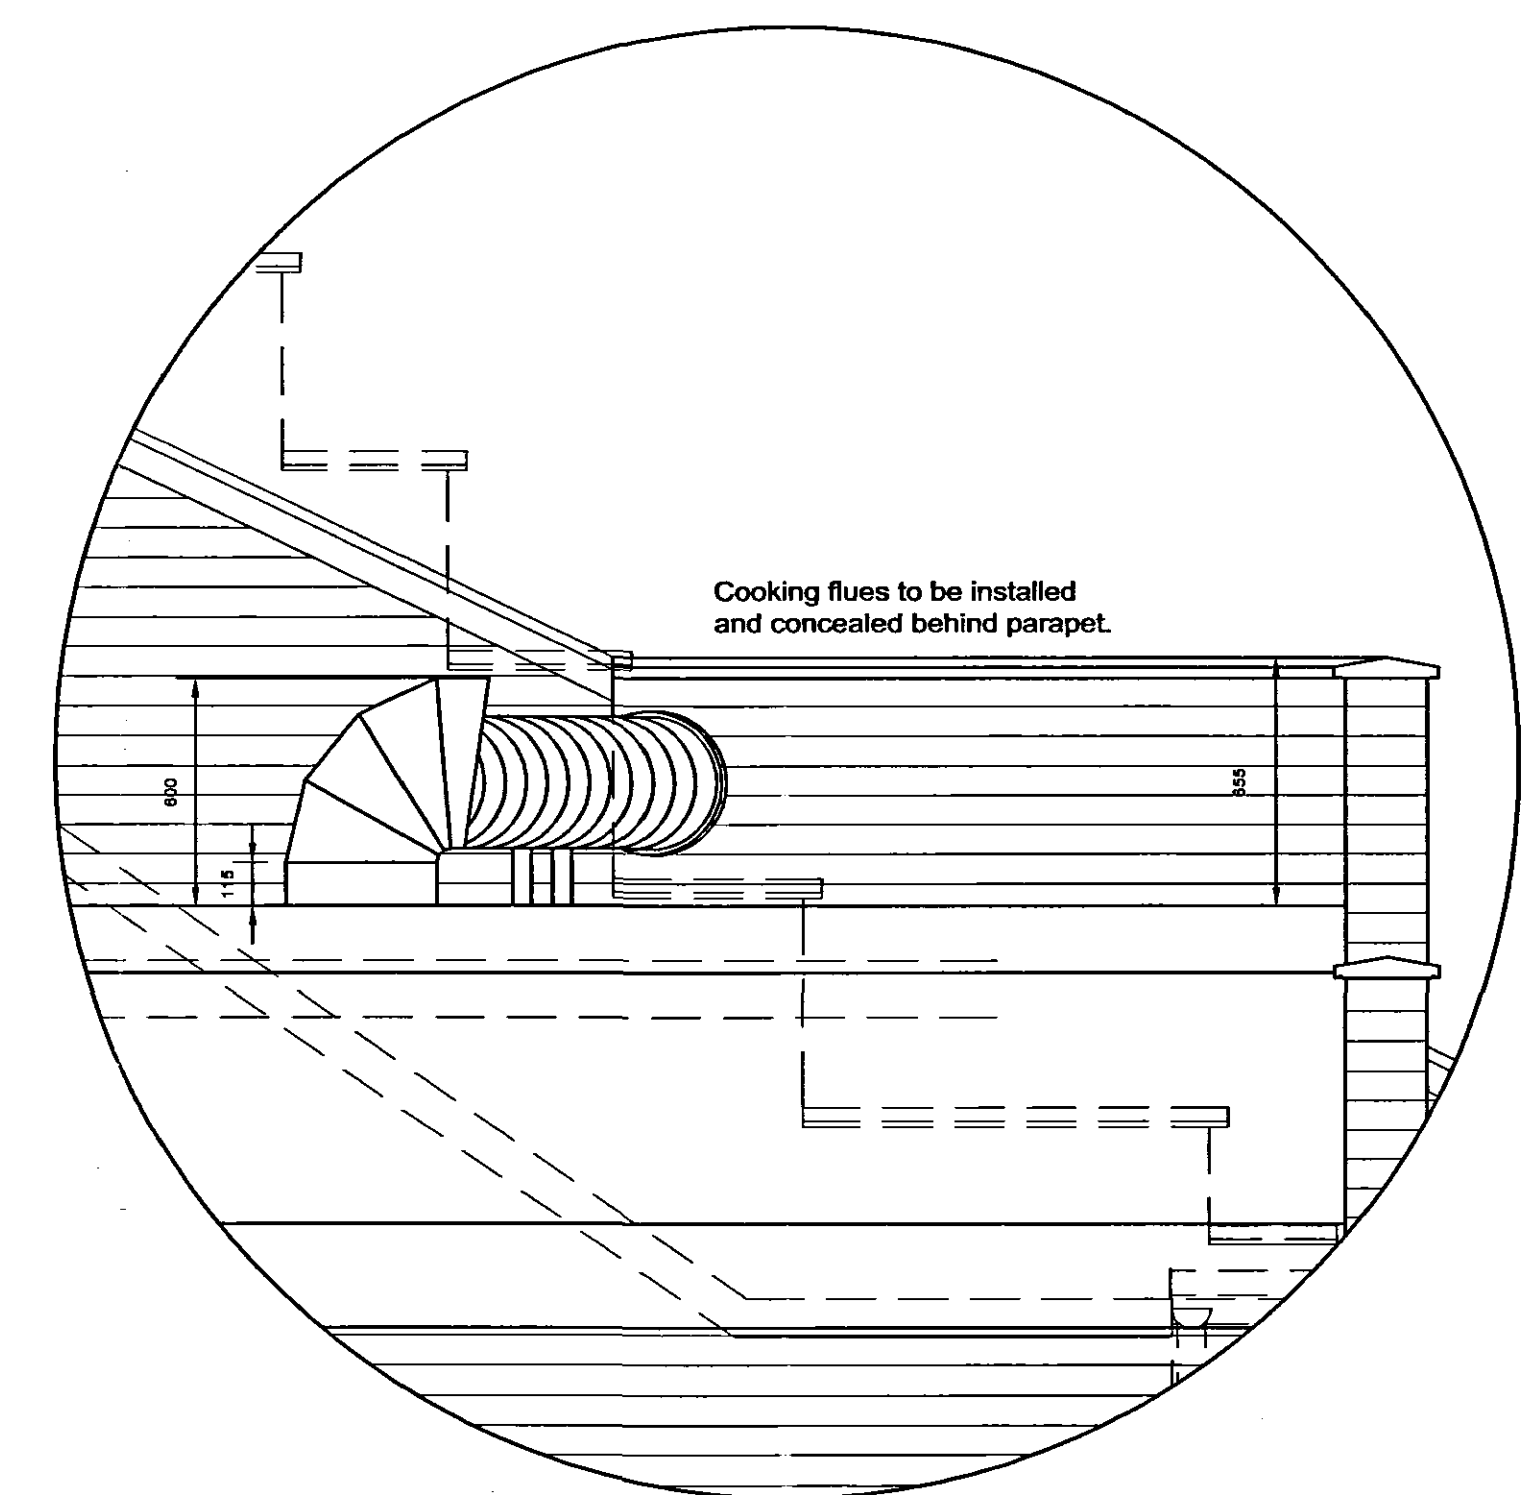

Detail of Flue Height in Relative to Parapet.
Scale 1:20.

Planned Development
10 APR 2008
Ref: 0284/08

APPROVED PLAN
Per: A1

DETERMINED
PLAN

A.	Addition of parapet wall to rear elevation.	09/04/08.	CDA.
Rev.	Information.	Date.	By.

Oglesby & Limb Ltd
Chartered Architects
and Building Surveyors
67 London Road
Newark, Notts
NG24 1RZ
Tel: 01636 702030
Fax: 01636 703740
e-mail: design@o-l-ltd.co.uk



Client:
Ark Properties Ltd.

Project:
Proposed Conversion of Former
Fire Station at Westlode Street /
Double Street, Spalding.

Drawing Title:
Proposed First Floor Plans.

Date:	Feb 2008.	Scale:	1 : 50.
Drawn by:	CDA.	Checked by:	AJO.

Drawing Number:	Rev.
A0753 - 13	A