



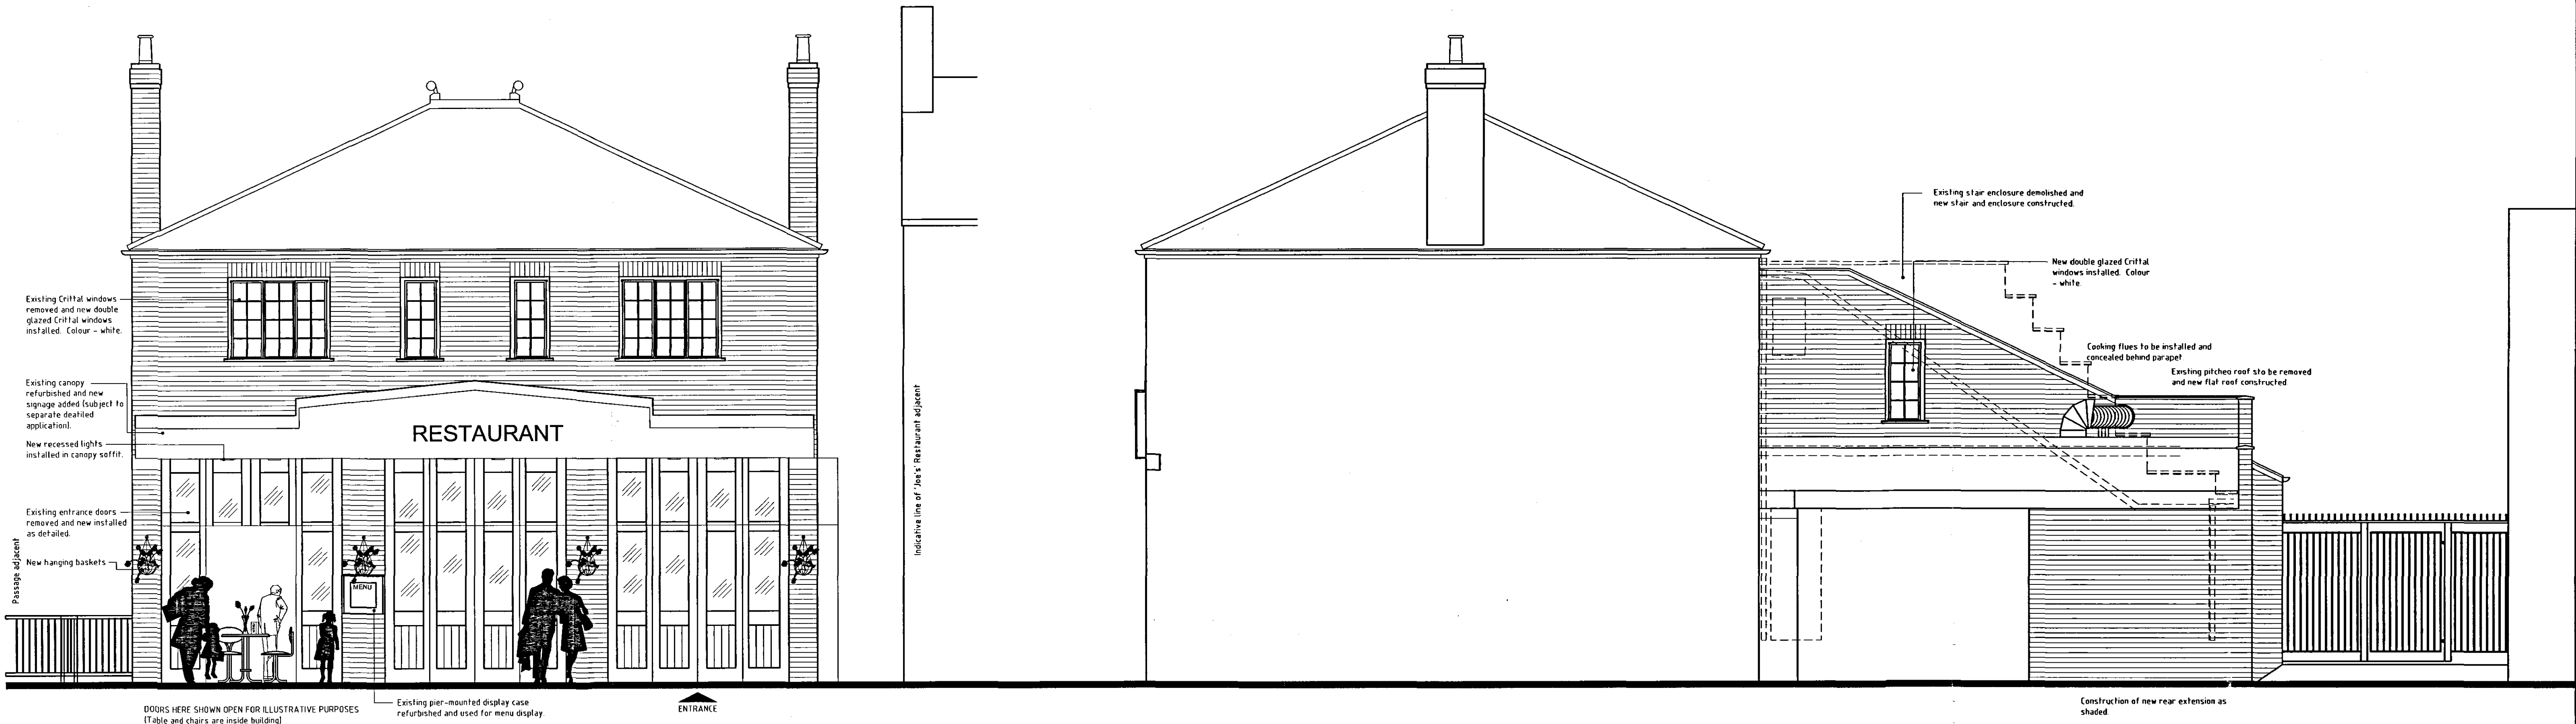

Front Elevation
Scale 1:100.

Side Elevation
Scale 1:100.

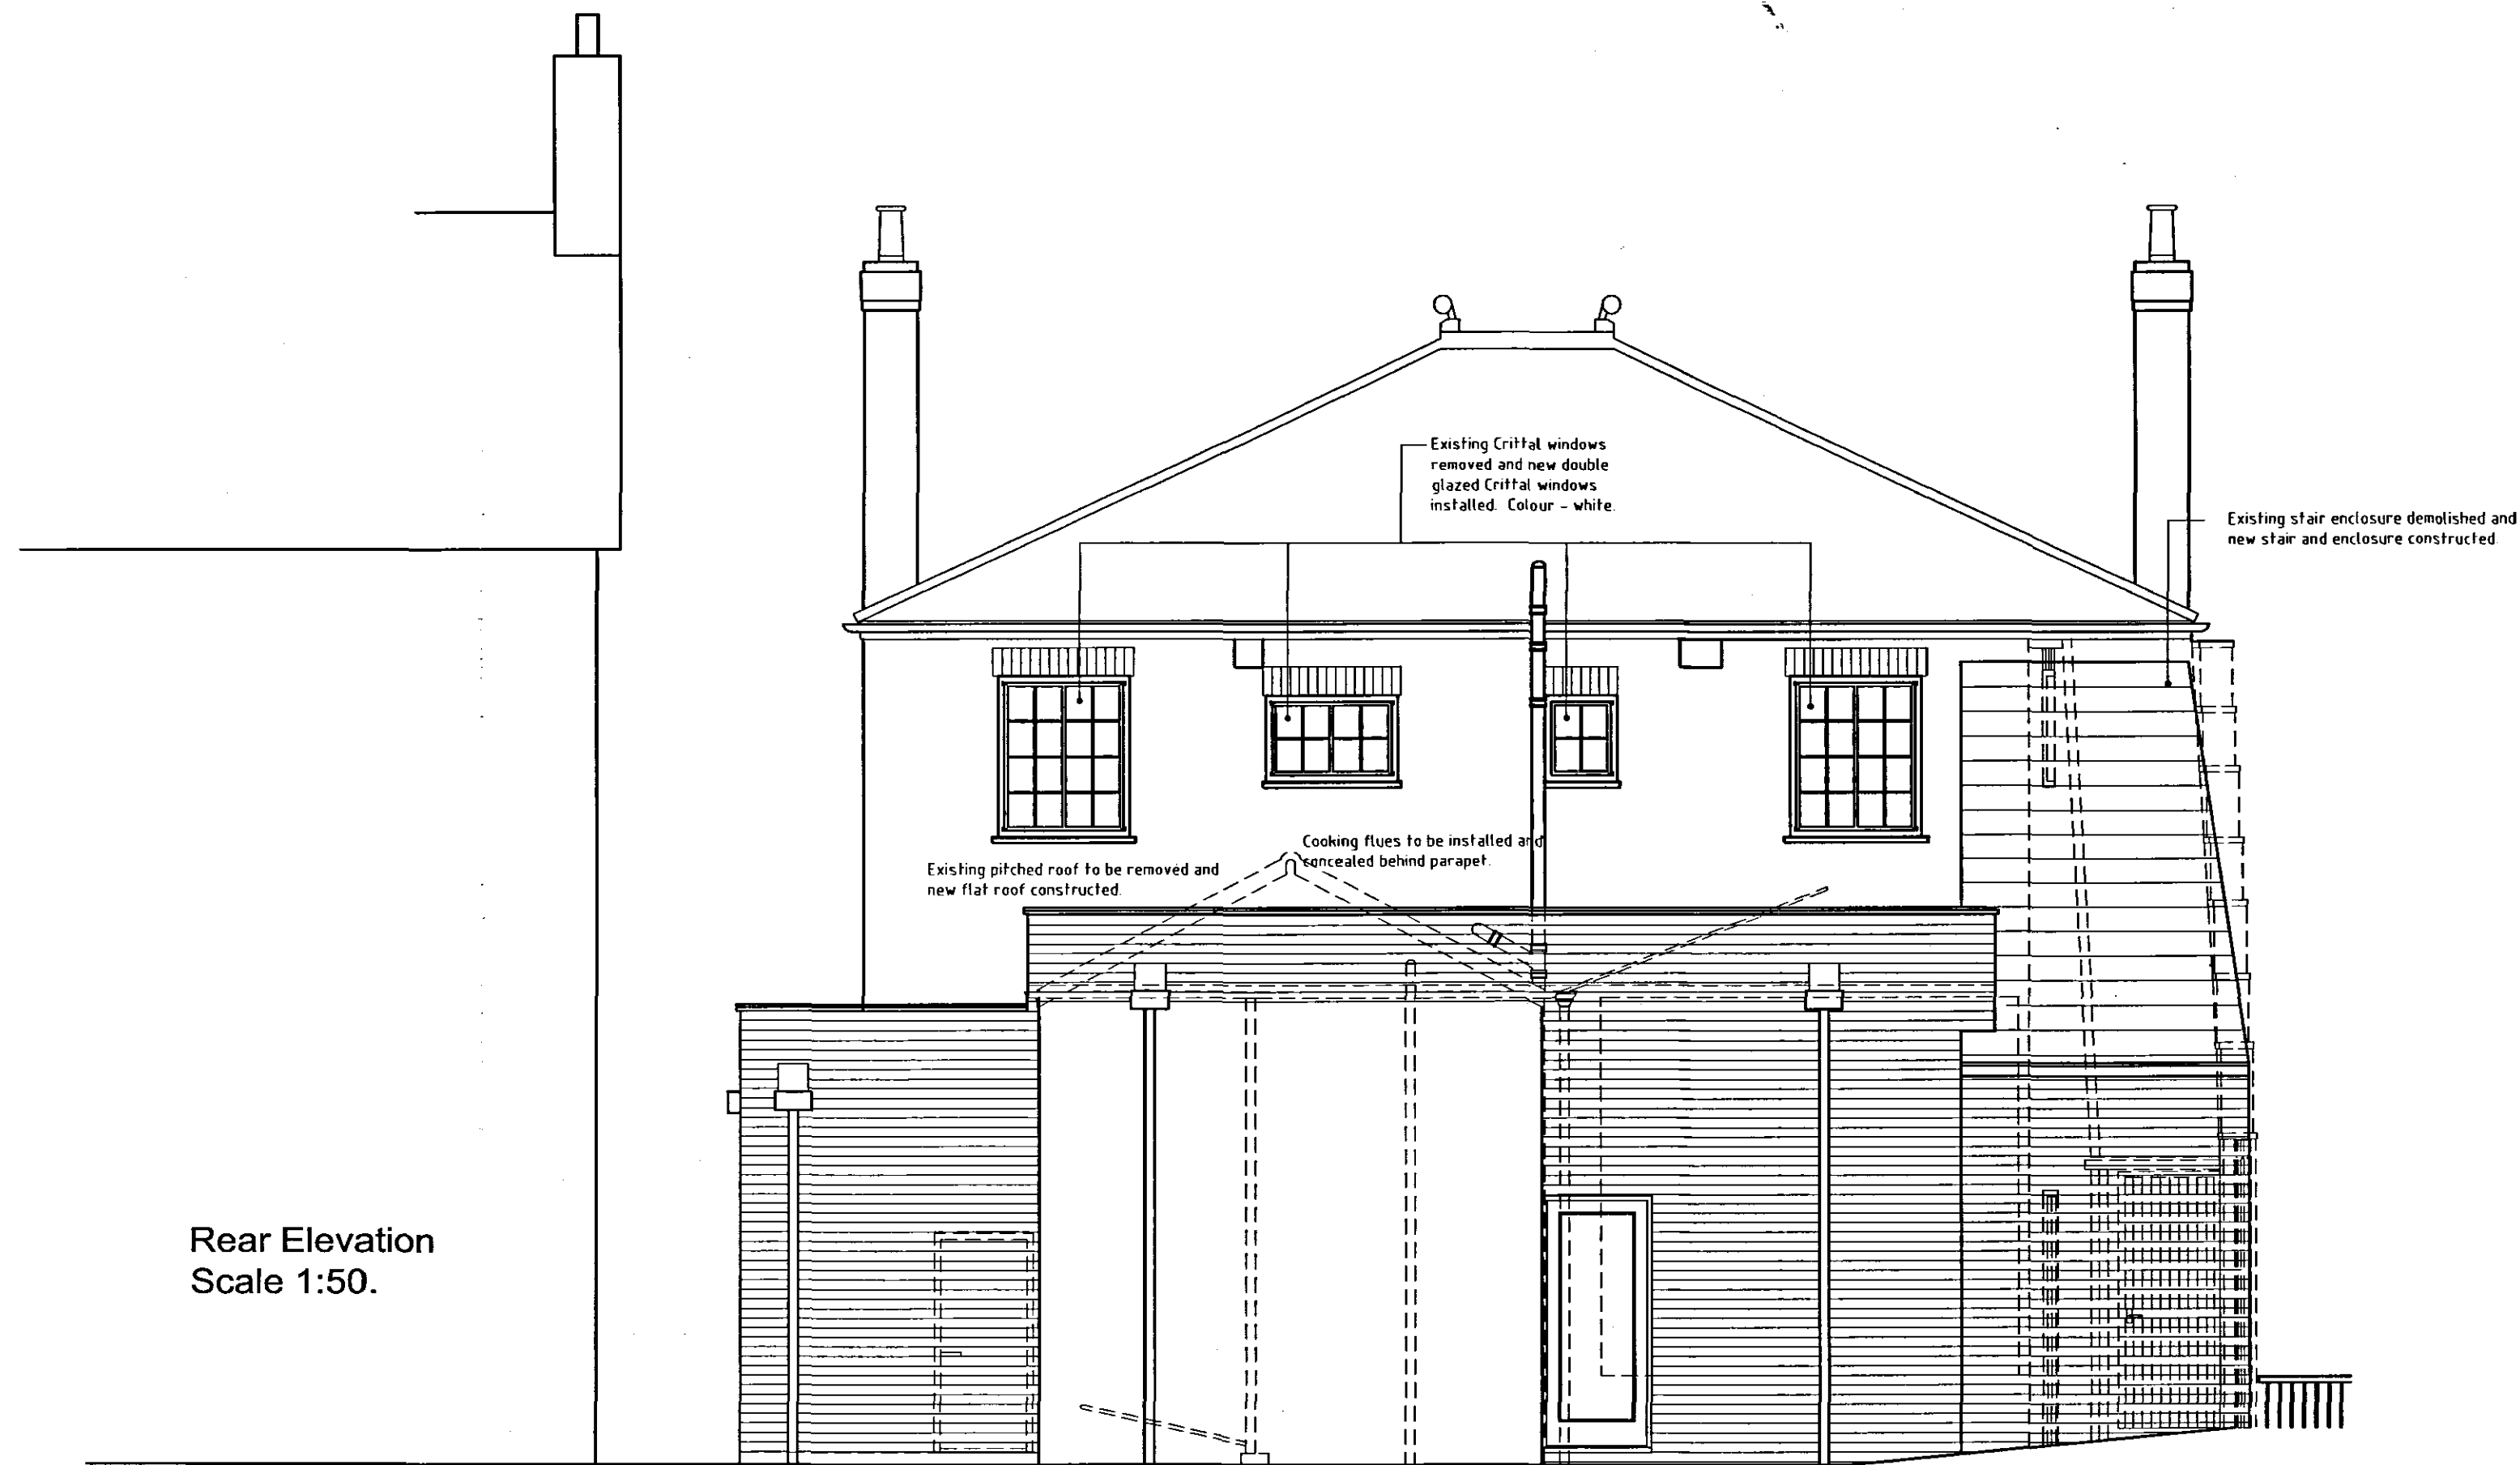

Rear Elevation
Scale 1:50.

DO NOT SCALE THIS DRAWING. THE CONTRACTOR IS DEEMED TO HAVE CHECKED ALL DIMENSIONS ON SITE AND REPORT ANY DISCREPANCIES TO OGLESBY & LIMB LTD. THE CONTENTS OF THIS DRAWING ARE COVERED BY COPYRIGHT AND REMAIN THE PROPERTY OF OGLESBY & LIMB LTD. WRITTEN APPROVAL MUST BE OBTAINED FROM OGLESBY & LIMB LTD PRIOR TO DUPLICATION OR REPRODUCTION OF THIS DRAWING OR ITS CONTENTS. ANY DIMENSIONS NOT SHOWN ARE TO BE CHECKED AND AGREED WITH OGLESBY & LIMB LTD.

Rev.	Information	Date	By
A	Addition of parapet wall to rear extension.	09/04/08.	CDA

Oglesby & Limb Ltd

Chartered Architects
and Building Surveyors

67 London Road
Newark, Notts
NG24 1RZ

Tel: 01636 703030
Fax: 01636 703740
e-mail: design@o-l-ltd.co.uk

O&L

Client:

Ark Properties Ltd.

Project:

**Proposed Conversion of Former
Fire Station at Westlode Street /
Double Street, Spalding.**

Drawing Title:

**Proposed Front, Side and Rear
Elevations.**

Date:	Feb 2008.	Scale:	1 : 50.
Drawn by:	CDA.	Checked by:	AJO.

Drawing Number:	Rev.
A0753 - 14	A

APPENDED PLAN

Plot: A1

PERMITTED DEVELOPMENT

10 JAN 2008

Ref: 0284/08

DETERMINED PLAN