



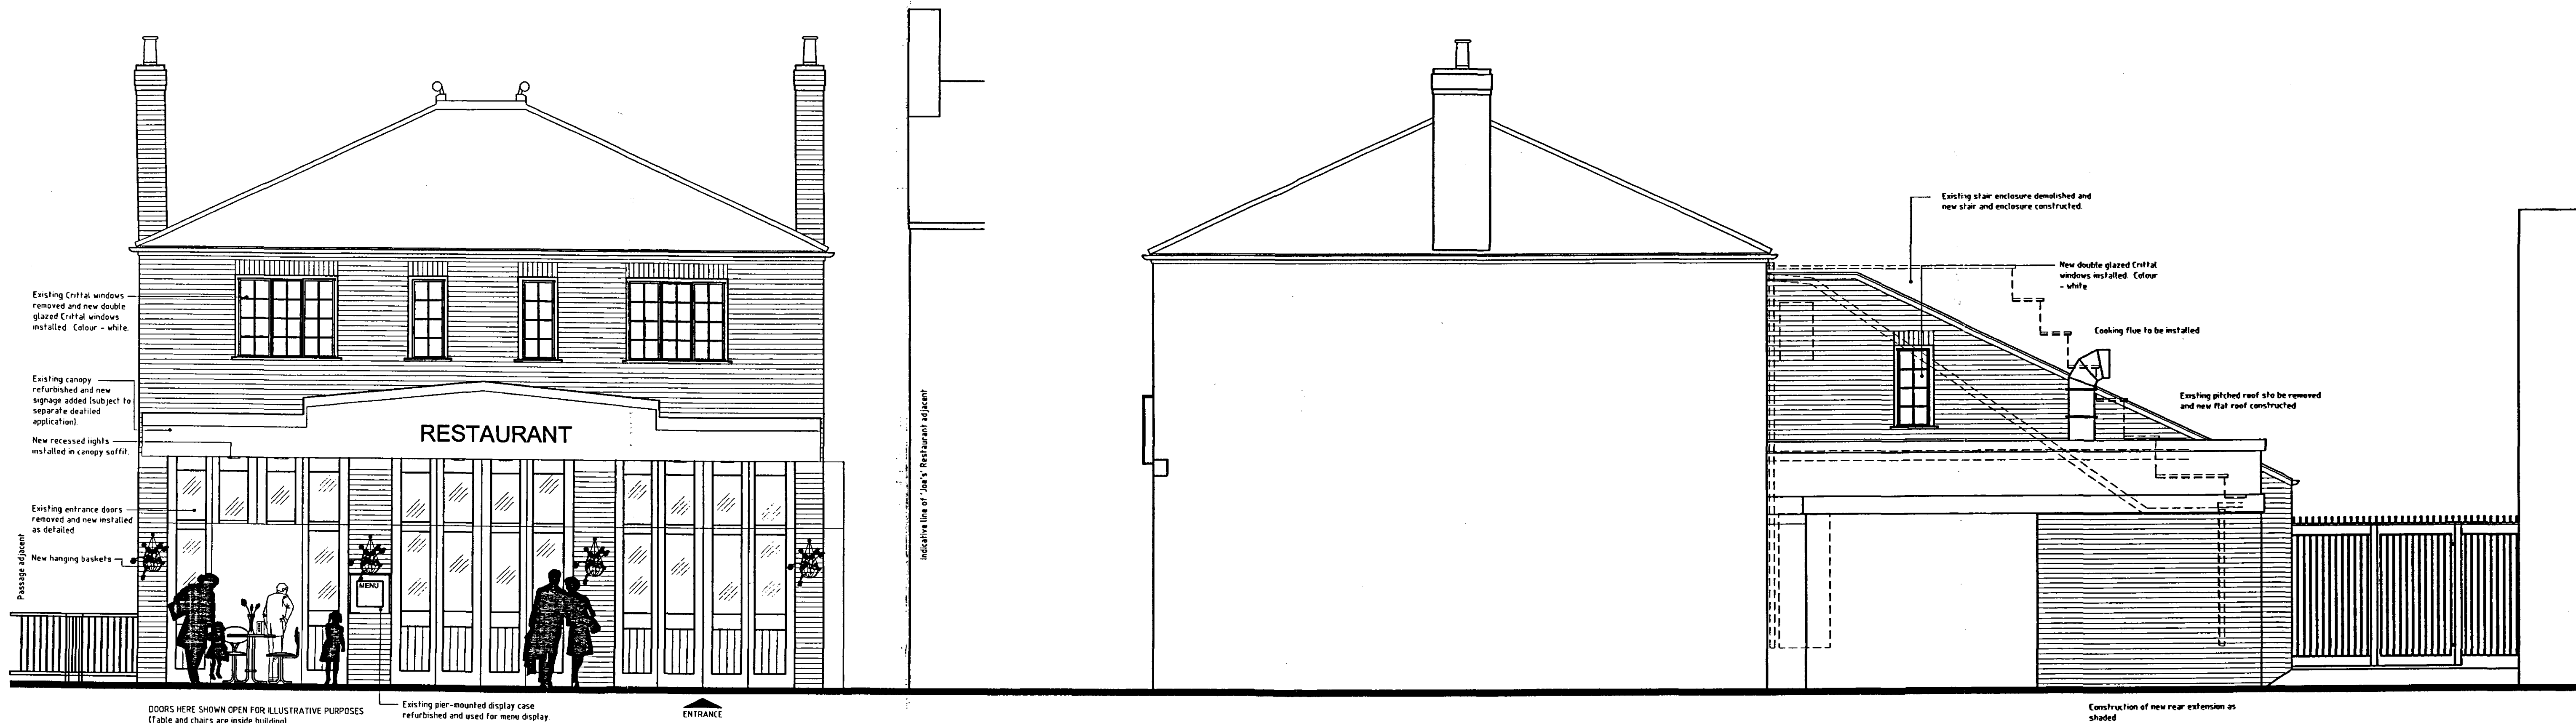

Front Elevation
Scale 1:100.

Side Elevation
Scale 1:100.

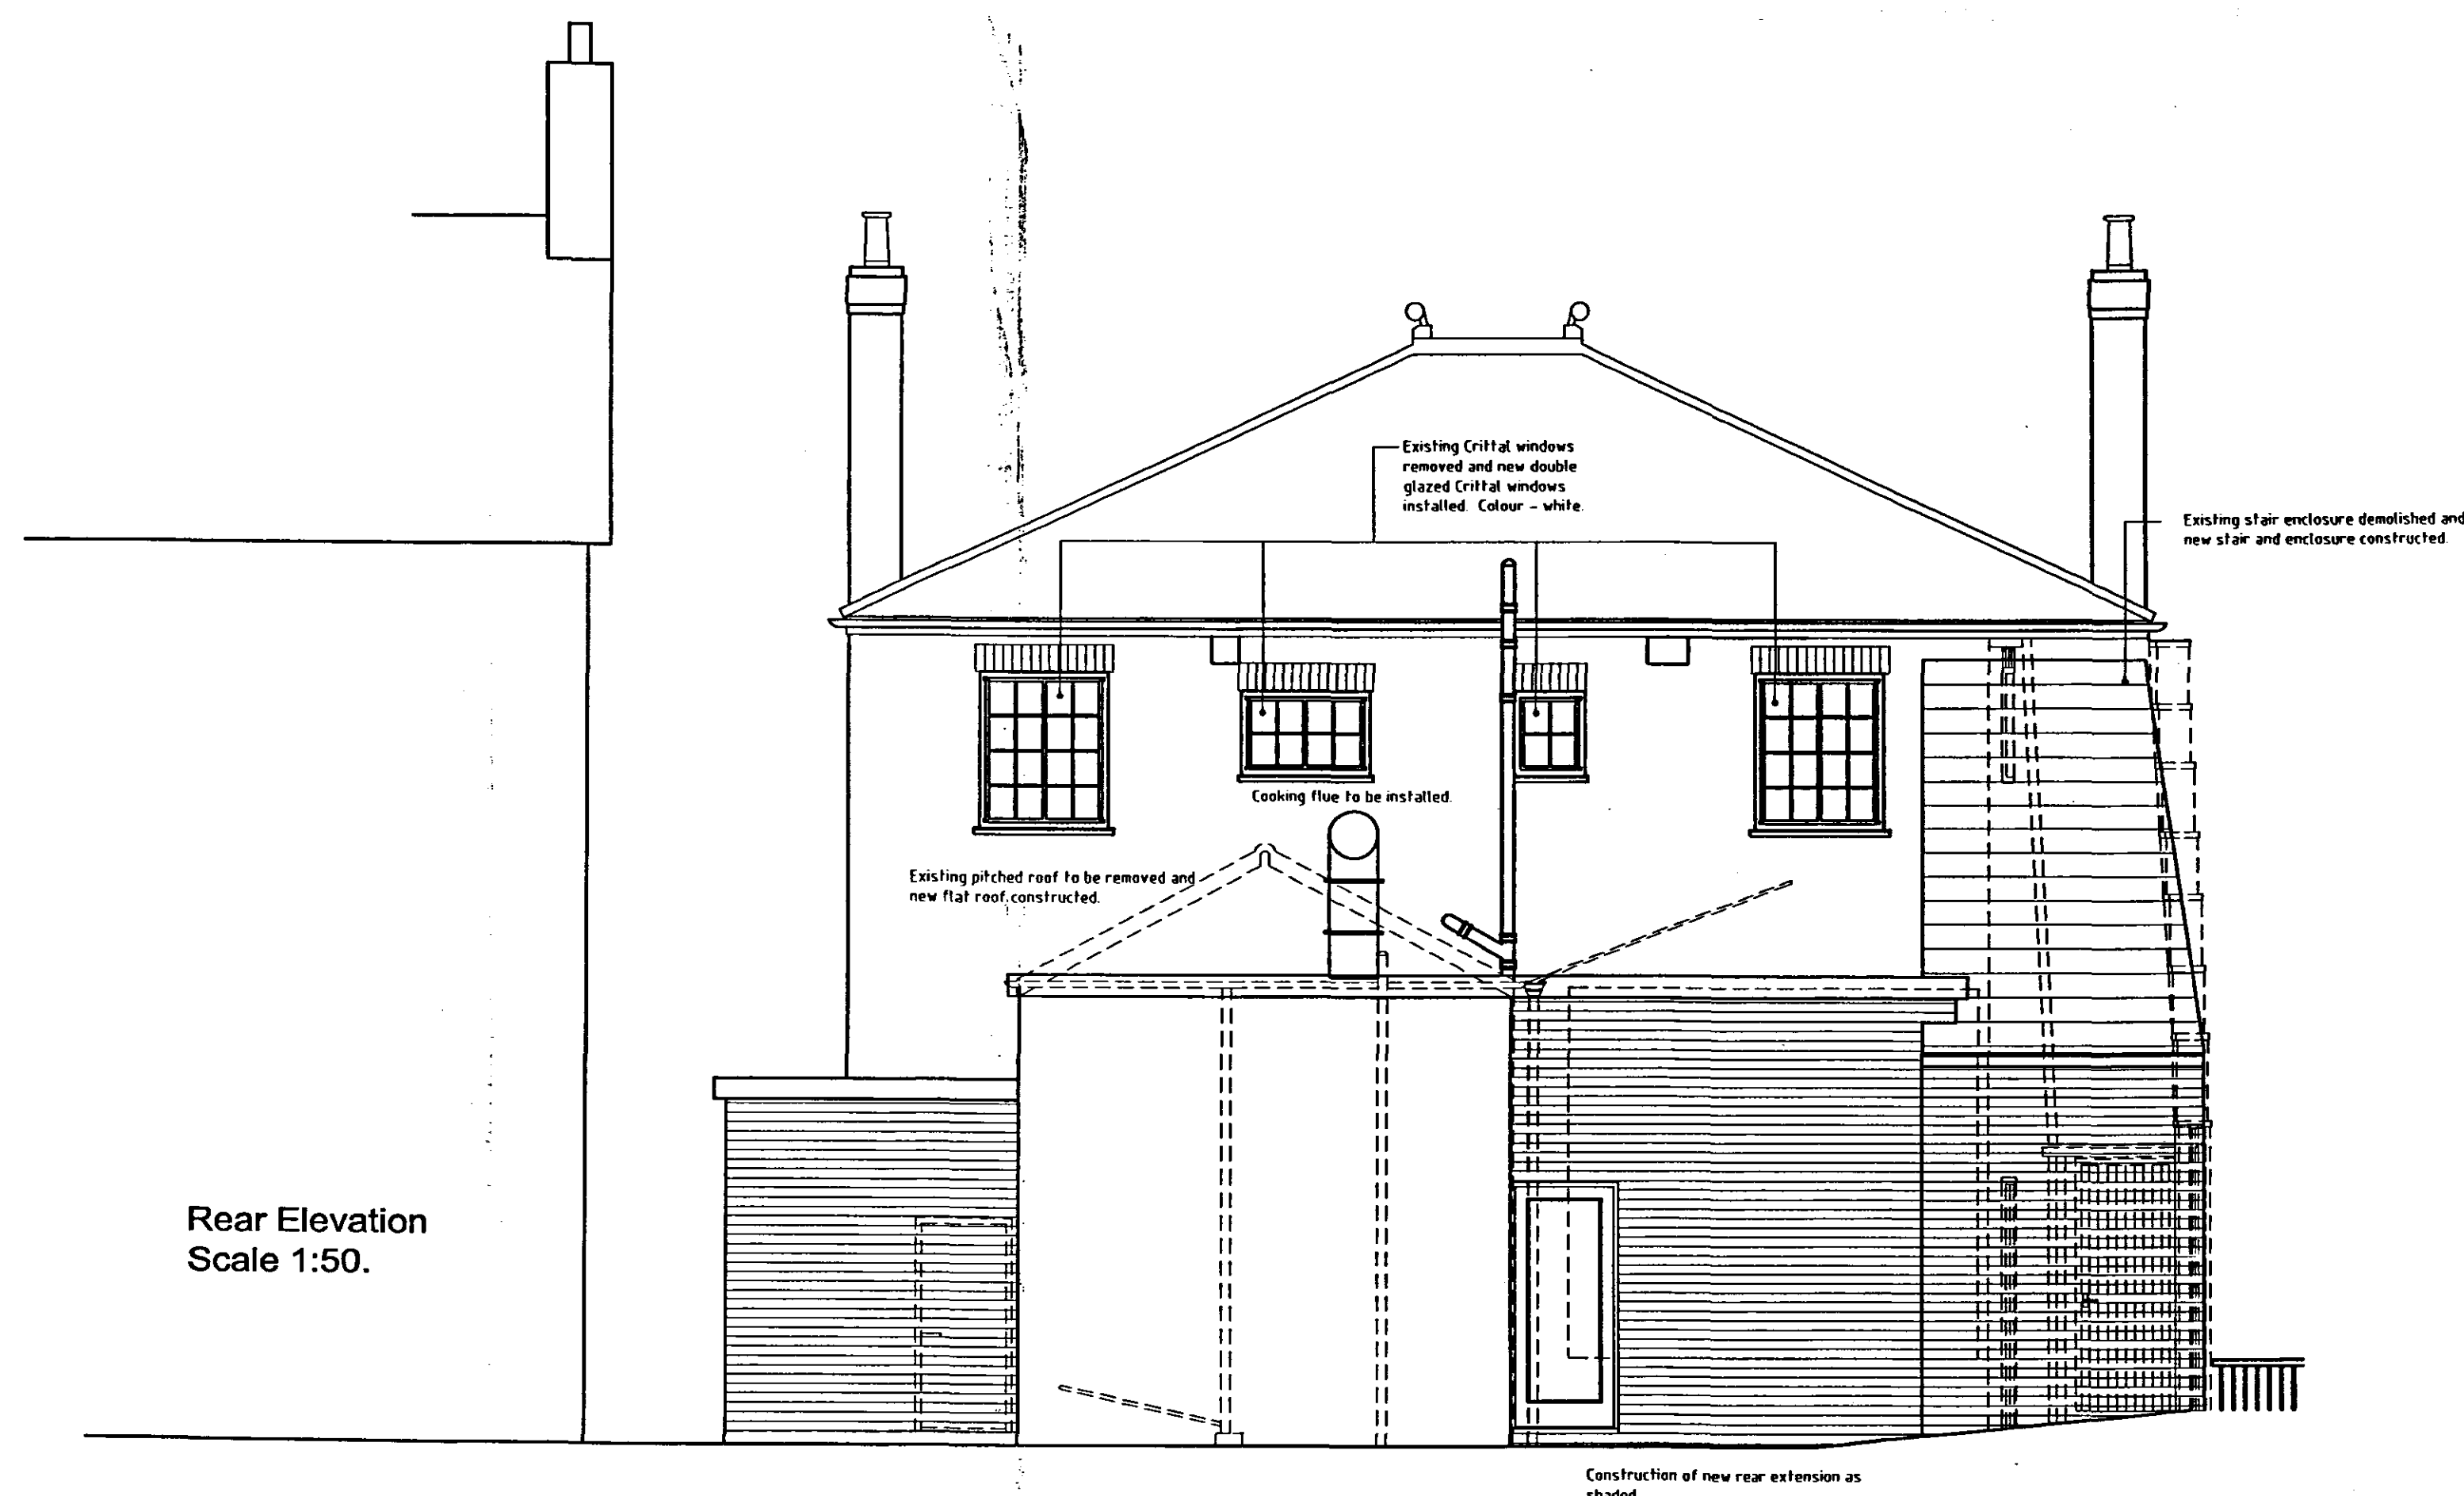

Rear Elevation
Scale 1:50.

DO NOT SCALE THIS DRAWING. THE CONTRACTOR IS DEEMED TO HAVE CHECKED ALL DIMENSIONS ON SITE AND REPORT ANY DISCREPANCIES TO OGLESBY & LIMB LTD. THE CONTENTS OF THIS DRAWING ARE COVERED BY COPYRIGHT AND REMAIN THE PROPERTY OF OGLESBY & LIMB LTD. WRITTEN APPROVAL MUST BE OBTAINED FROM OGLESBY & LIMB LTD PRIOR TO DUPLICATION OR REPRODUCTION OF THIS DRAWING OR ITS CONTENTS. ANY DIMENSIONS NOT SHOWN ARE TO BE CHECKED AND AGREED WITH OGLESBY & LIMB LTD.

Oglesby & Limb Ltd

Chartered Architects
and Building Surveyors

67 London Road
Newark, Notts
NG24 1RZ

Tel: 01636 702030
Fax: 01636 703760

e-mail: design@o-l-ltd.co.uk



Client:

Ark Properties Ltd.

Project:

Proposed Conversion of Former
Fire Station at Westlode Street /
Double Street, Spalding.

Drawing Title:

Proposed Front, Side and Rear
Elevations.

SHDC
Planning & Development
- 3 MAR 2008
Ref: 028408

SUPERSEDED

Date:	Feb 2008.	Scale:	1 : 50.
Drawn by:	CDA.	Checked by:	AJO.

Drawing Number:	Rev:
A0753 - 14	