



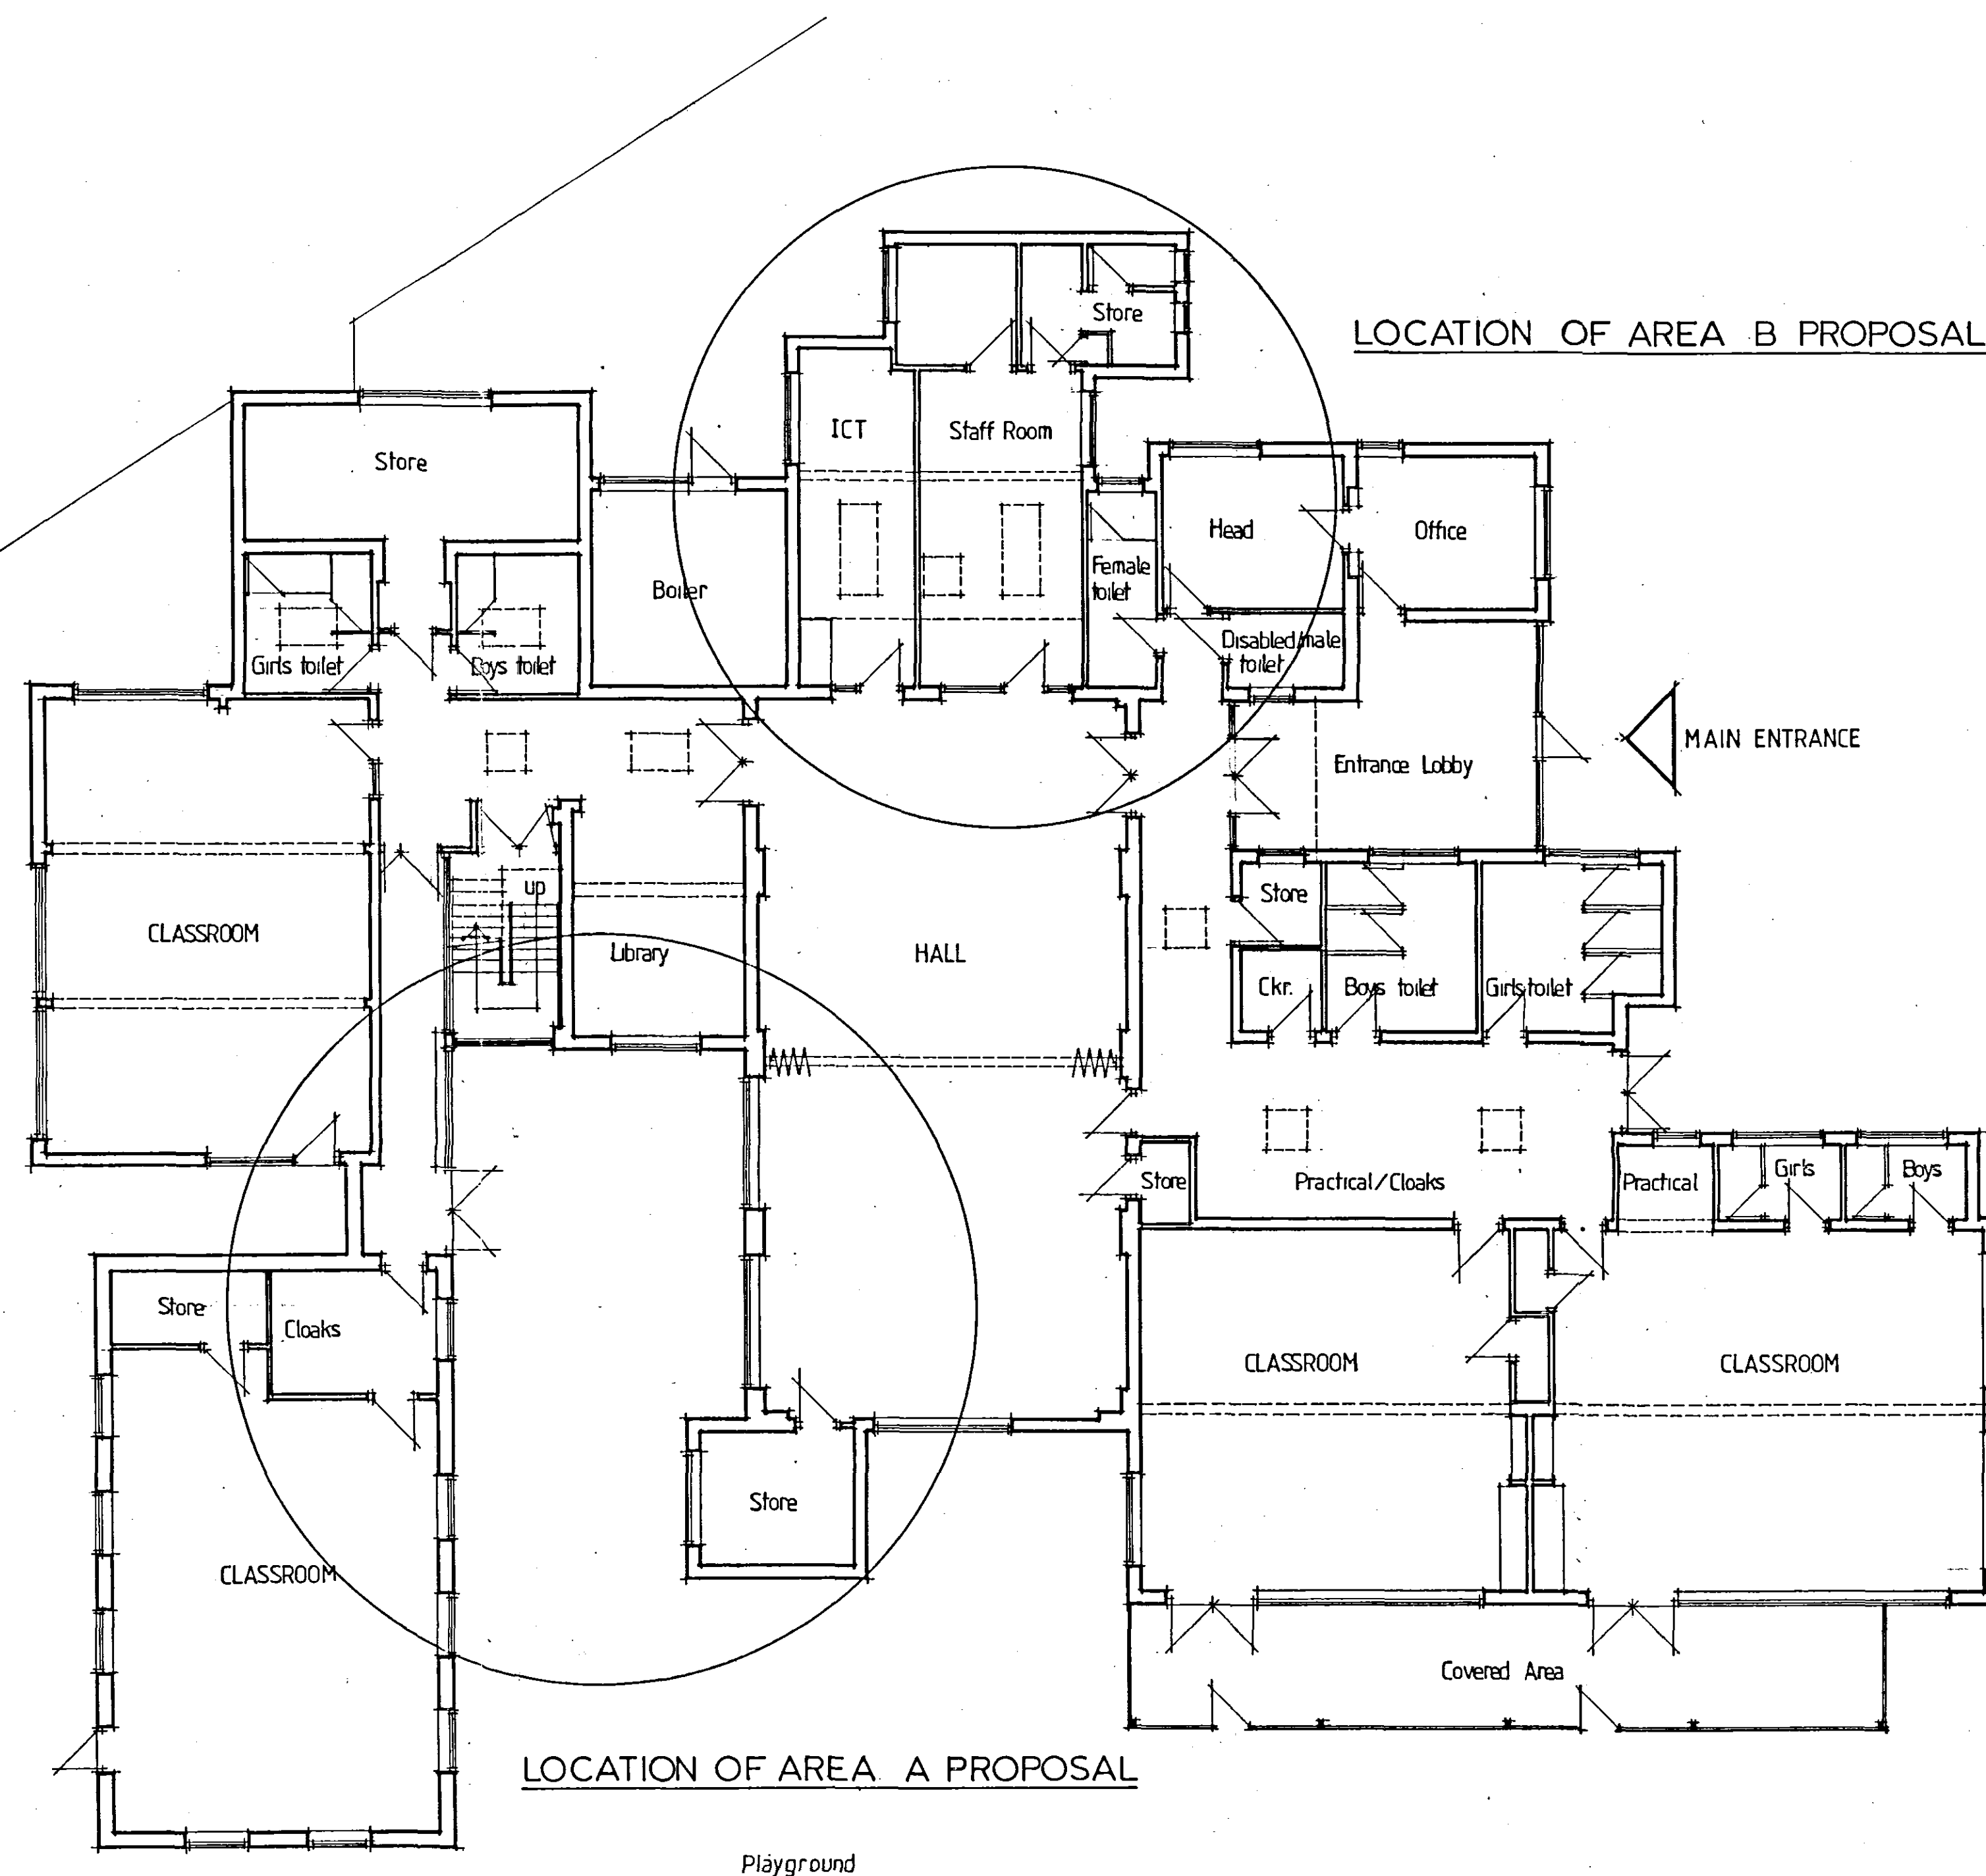

PLAN AT GROUND FLOOR LEVEL

PLAN AT FIRST FLOOR LEVEL

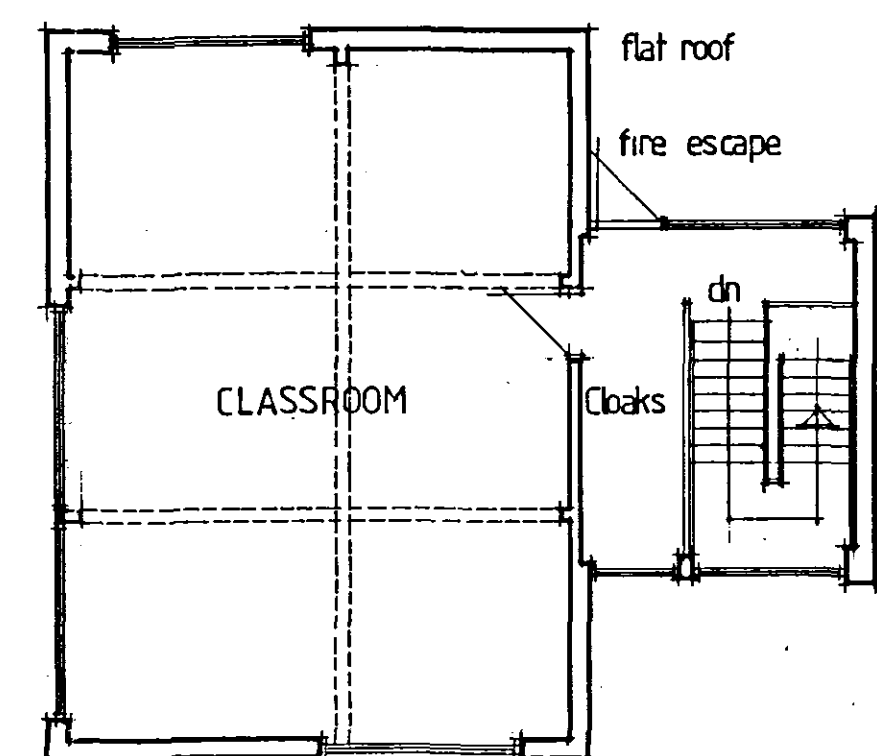

8400
PLANNING & DEVELOPMENT
- 1 MAR 2006
Ref: 0288/06

This drawing is to be read in conjunction with all other relevant drawings, specifications, schedules, etc.

Client
The Governors St. Norberts
RC Primary School
Tollgate, Spalding Lincs.

Job
Formation of Staffroom
SEN Room Larger ICT
Suite Female Staff Toilets
etc.

Title
General Floor Plans
as Existing

C.P. ASSOCIATES
CHARTERED SURVEYORS
BUILDING CONSULTANTS

Braemar Court, 1311a Melton Road,
Syston, Leicester, LE17 2EN,
Telephone: 0116 260 7211
Facsimile: 0116 260 5511

CPA

RICS

Dwg. No. 480-1	Date Feb '06
Scale 1-100	Drawn by JG

DETERMINED
PLAN