




All signage indicative subject to a separate application for advertising consent

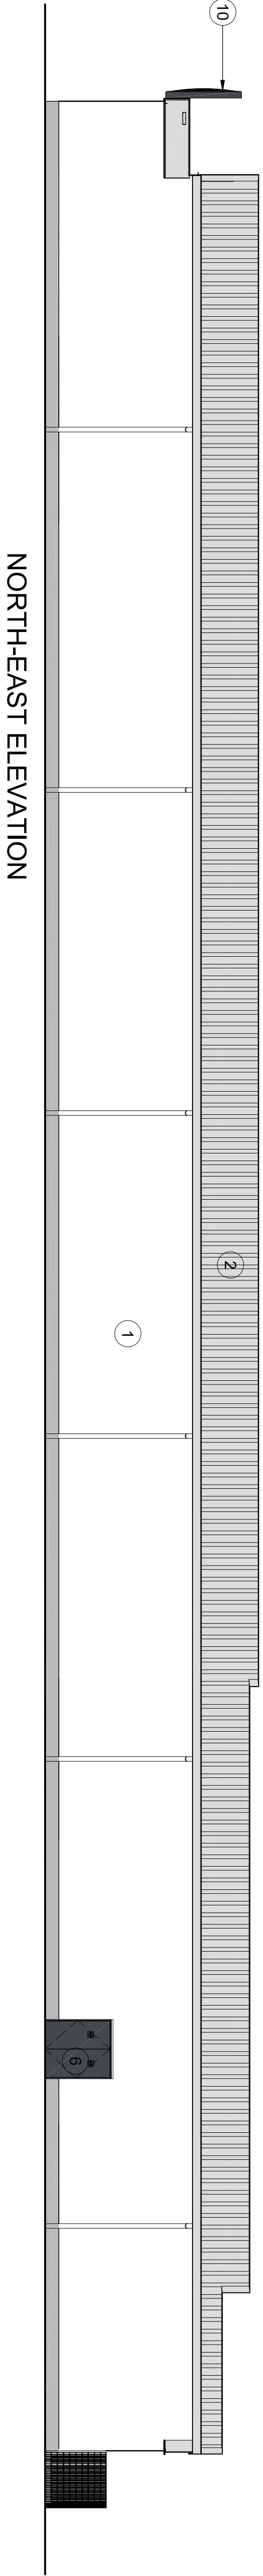


NORTH-EAST ELEVATION

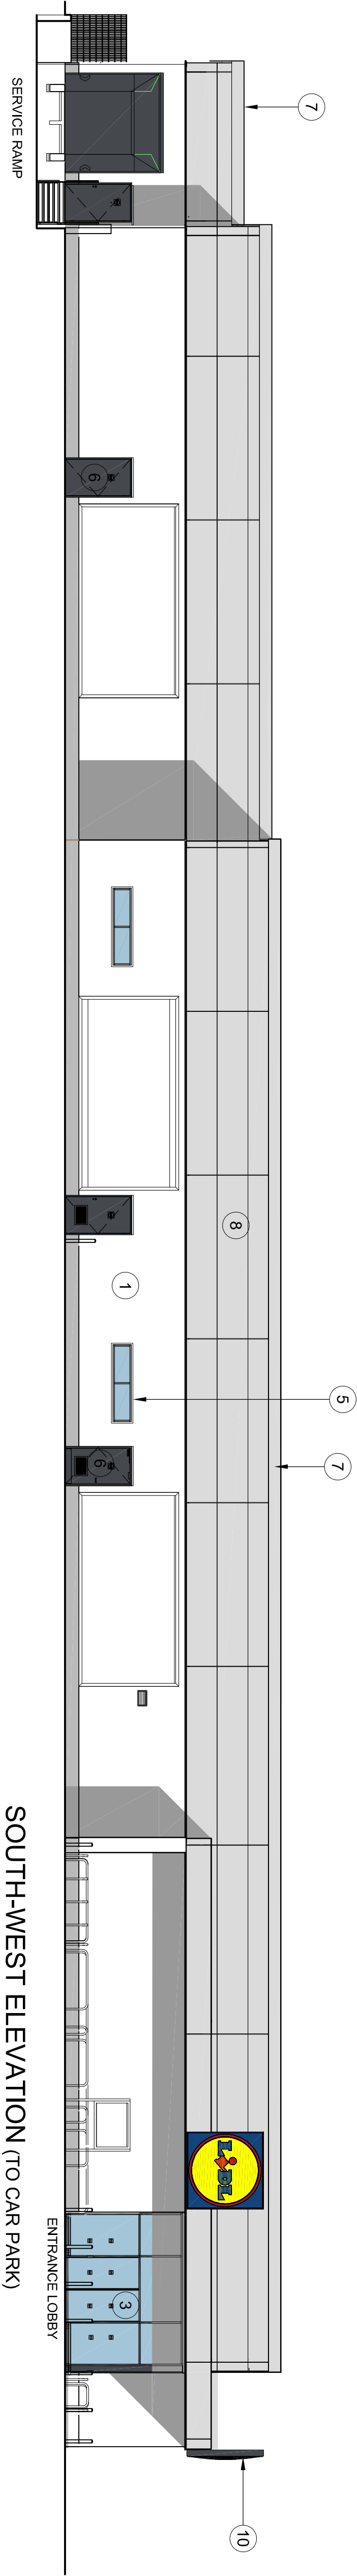

SOUTH-WEST ELEVATION (TO CAR PARK)

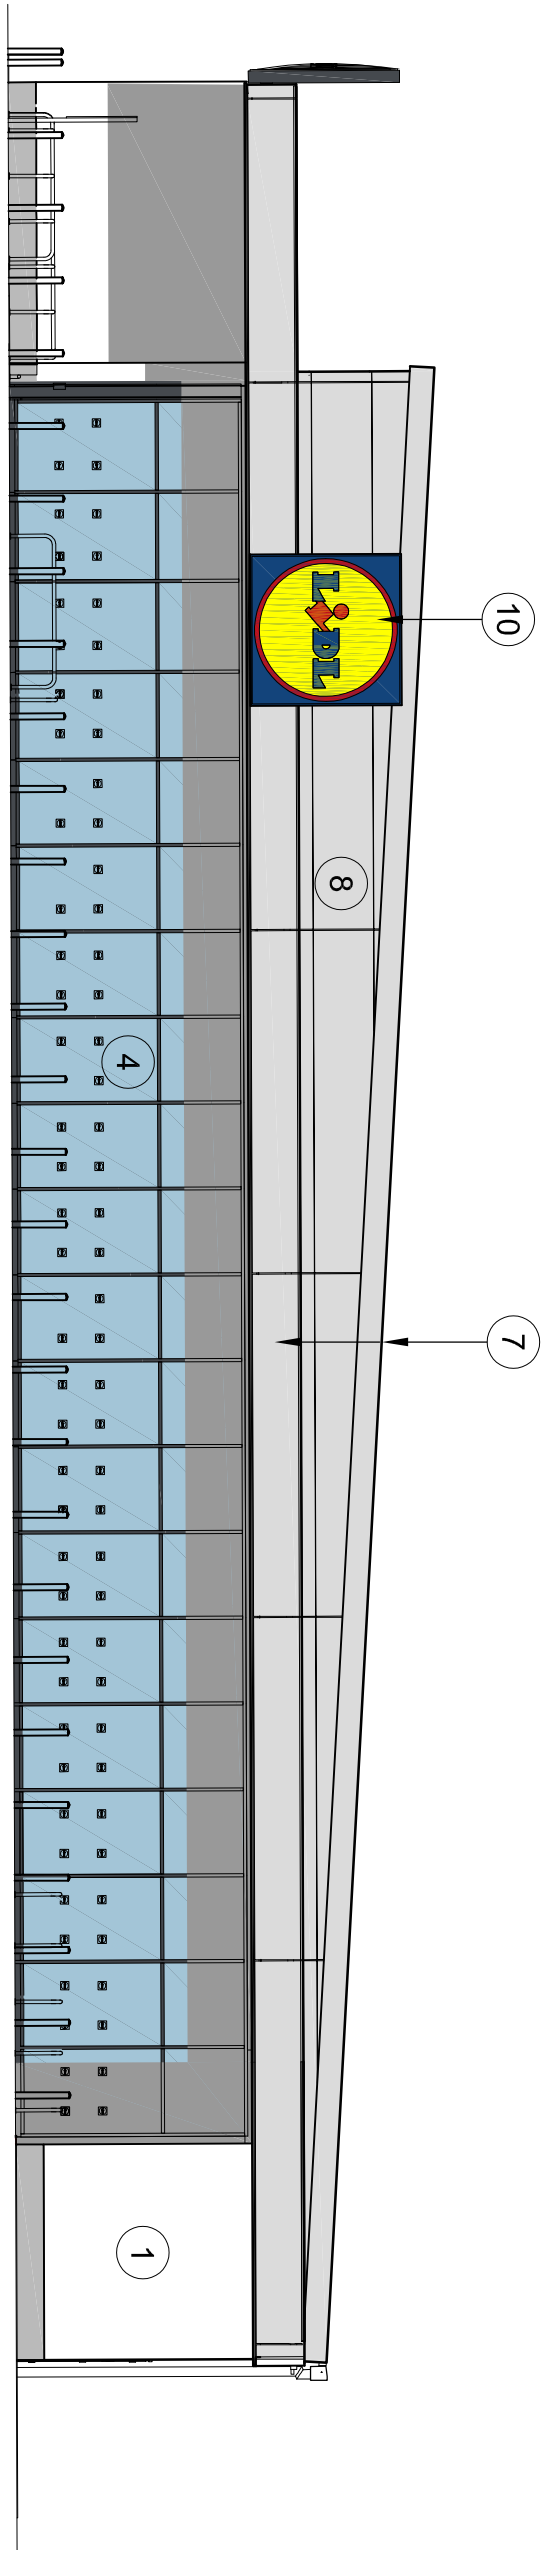

SOUTH-EAST ELEVATION

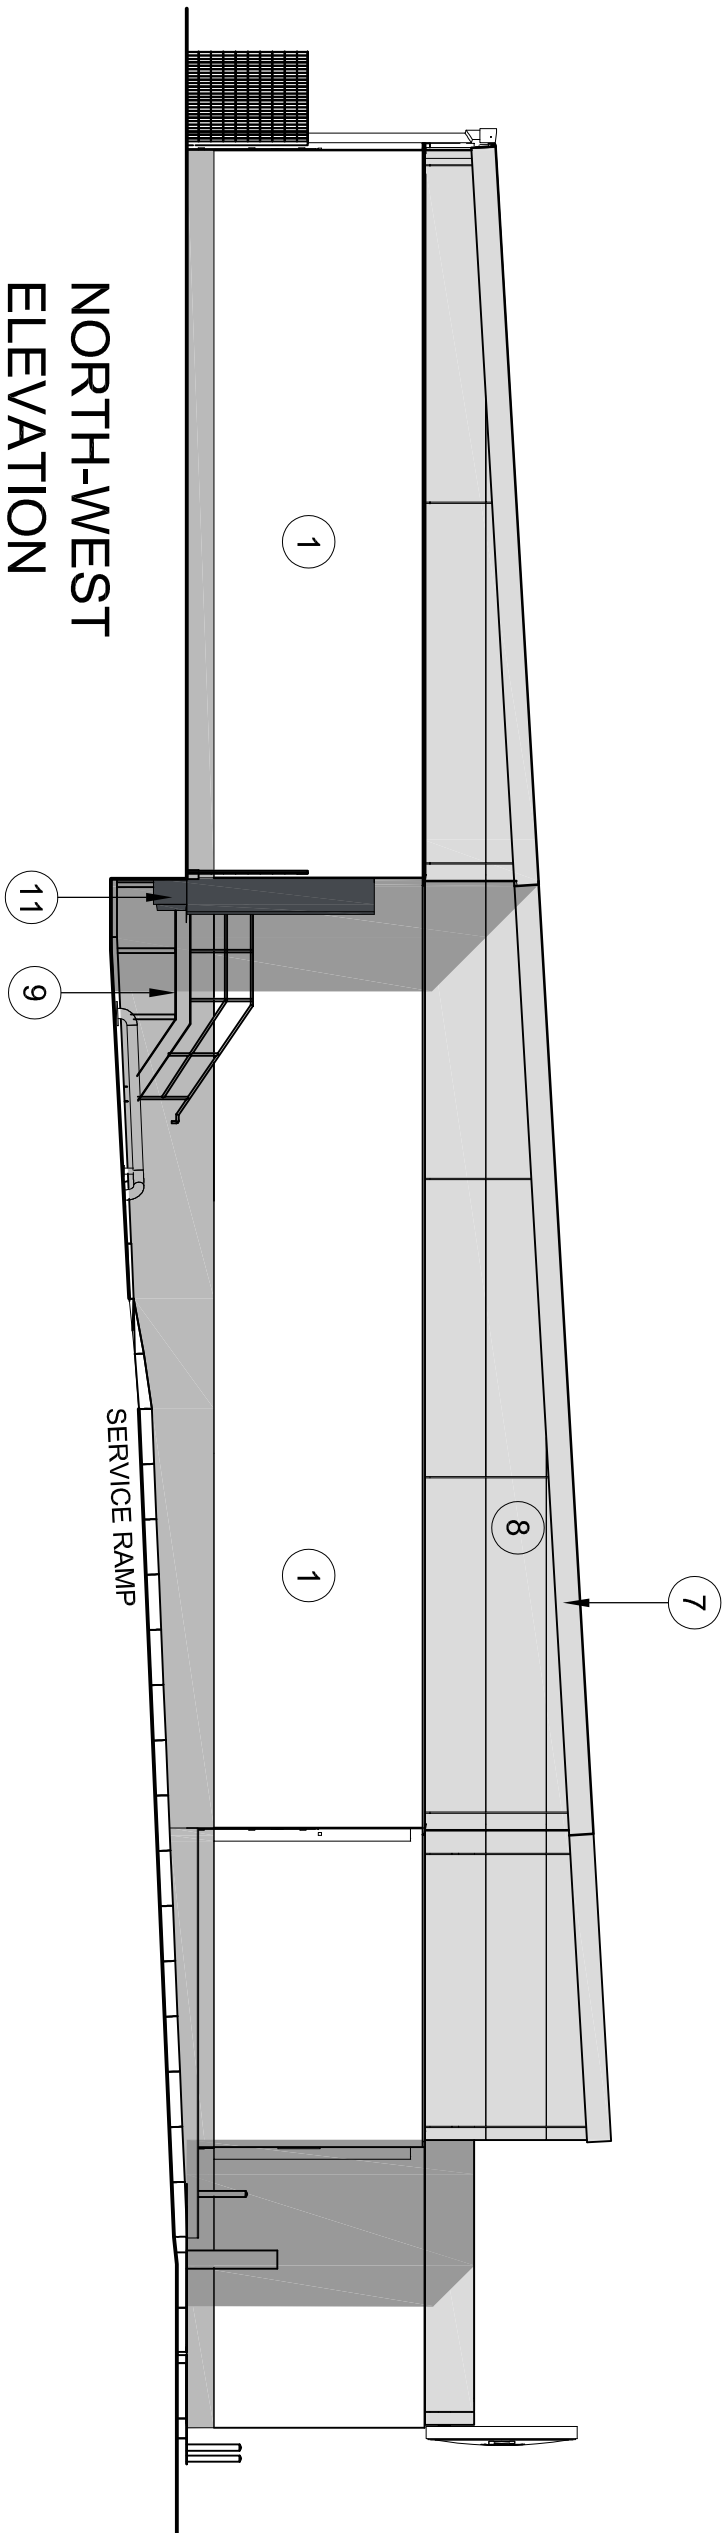

NORTH-WEST ELEVATION

- 1

WALLS RENDERED & PAINTED PLINTH RENDERED & PAINTED GREY RAL 7038.
- 2

3° PITCH ROOF PROFILED COMPOSITE METAL COLOUR ALUMINIUM RAL 9006
- 3

POWDER COATED ALUMINIUM FRAMED GLAZED ENTRANCE LOBBY WITH AUTOMATIC DOORS COLOUR:GREY RAL7024
- 4

POWDER COATED ALUMINIUM FRAMED GLAZED SHOPFRONT COLOUR: GREY RAL7024
- 5

POWDER COATED ALUMINIUM FRAMED WINDOWS COLOUR: GREY RAL7024
- 6

POWDER COATED STEEL DOOR COLOUR: GREY RAL7024
- 7


EAVES, SOFFITS AND FASCIA PANELS COLOUR ALUMINIUM RAL9006
- 8

WALL CLADDING PANELS - METAL COLOUR: ALUMINIUM RAL9006
- 9

STEEL STEPS AND BALUSTRADE PAINTED GREY RAL 7024
- 10

INTERNALLY ILLUMINATED LIDL SIGNAGE
- 11

MINI DOCK LEVELLER

 

client
Lidl UK GmbH

project
**New Lidl Store
Hobbeach Road
Spalding**

drawing
Elevations

scale	date
1:125@A1, 1:250@A3	July 17
drawn	checked
RM	
drawing no.	revision
7227L-22	C