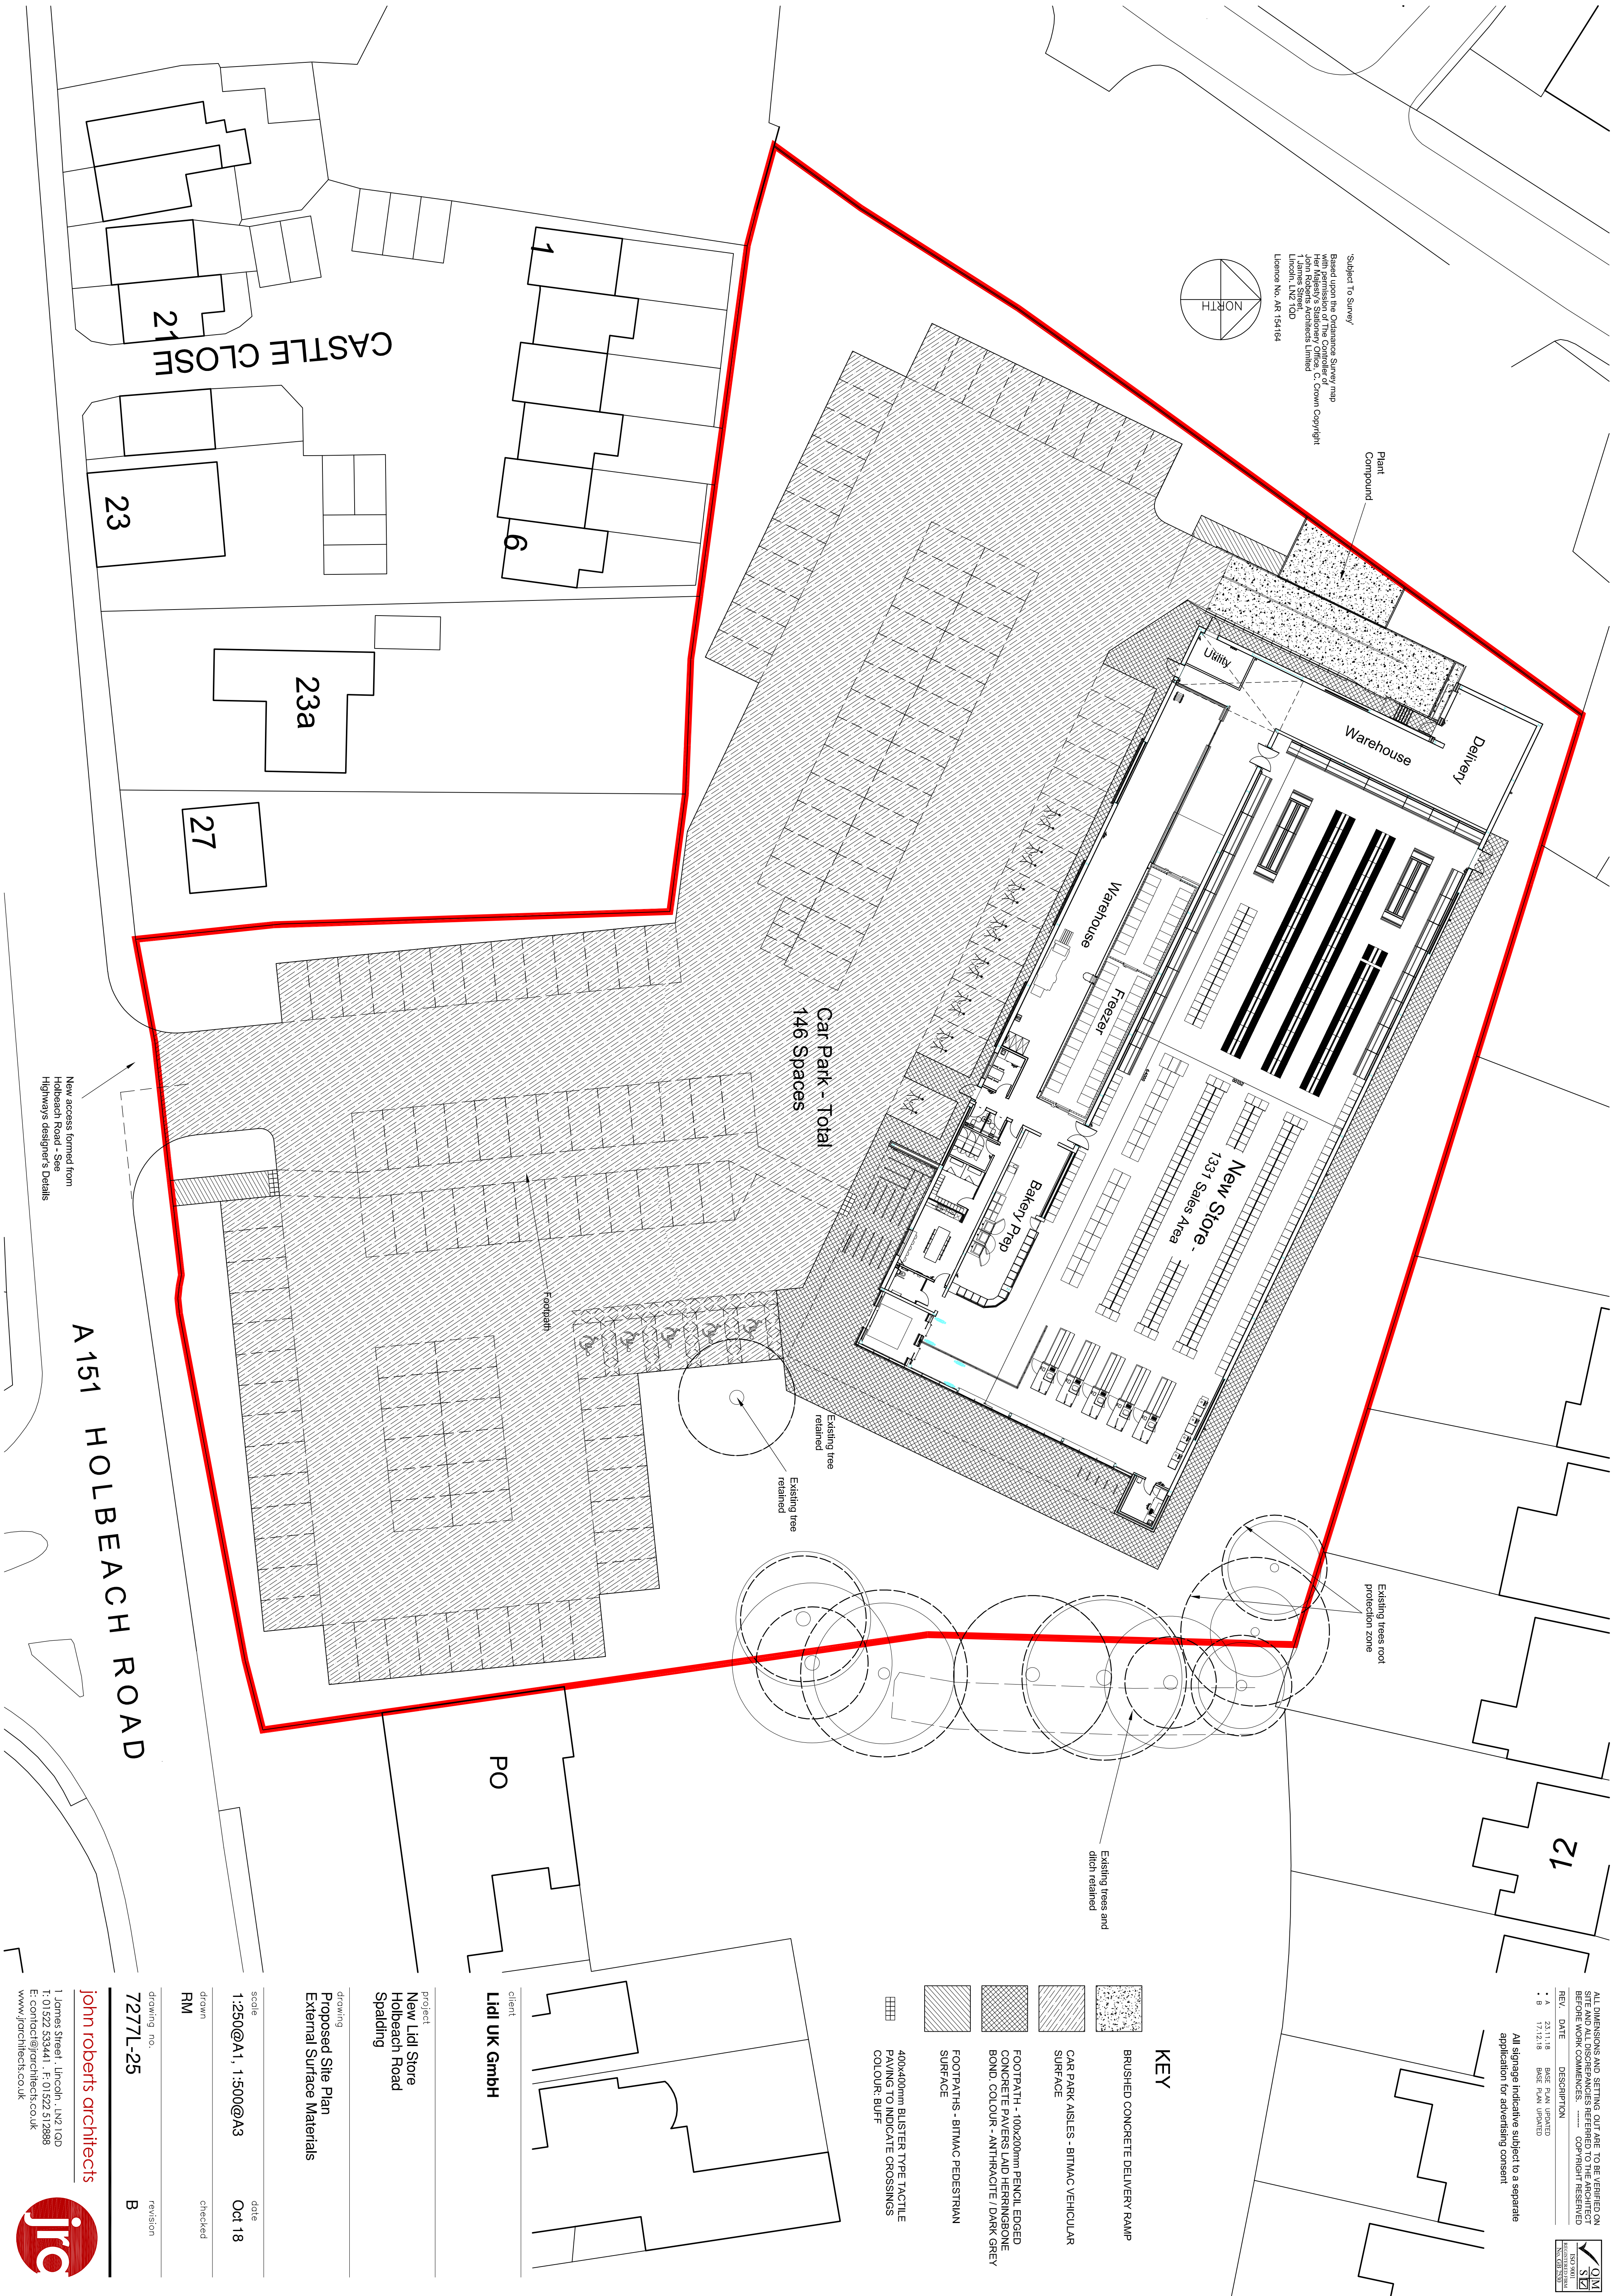
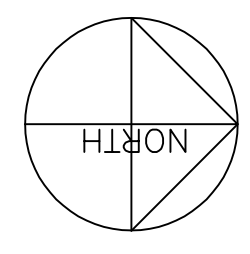


 
 
 
All signage indicative subject to a separate application for advertising consent

REV.	DATE	DESCRIPTION
• A	23.11.18	BASE PLAN UPDATED
• B	17.12.18	BASE PLAN UPDATED

'Subject To Survey'
Based upon the Ordnance Survey map
with permission of The Controller of
Her Majesty's Stationery Office, C. Crown Copyright
John Roberts Architects Limited
1 James Street,
Lincoln, LN2 1OD
Licence No. AR 154164



KEY

- | | |
|---|--|
|  | BRUSHED CONCRETE DELIVERY RAMP |
|  | CAR PARK AISLES - BITMAC VEHICULAR SURFACE |
|  | FOOTPATH - 100x200mm PENCIL EDGED CONCRETE PAVERS LAID HERRINGBONE |
|  | FOOTPATHS - BITMAC PEDESTRIAN SURFACE |
|  | 400x400mm BLISTER TYPE TACTILE PAVING TO INDICATE CROSSINGS |

client
Lidl UK GmbH

project
New Lidl Store
Holbeach Road
Spalding

drawing
Proposed Site Plan
External Surface Materials

score	date
1:250@A1, 1:500@A3	Oct 18
drown	checked
FM	
drawing no.	revision
7277L-25	B

john roberts architects

1 James Street, Lincoln, LN2 1GD
T: 01522 533441 F: 01522 512888
E: contact@jrchitects.co.uk
www.jrchitects.co.uk

