




Site Area - 460m²
Site Frontage - 10m


Site Location Plan

Scale 1:1250

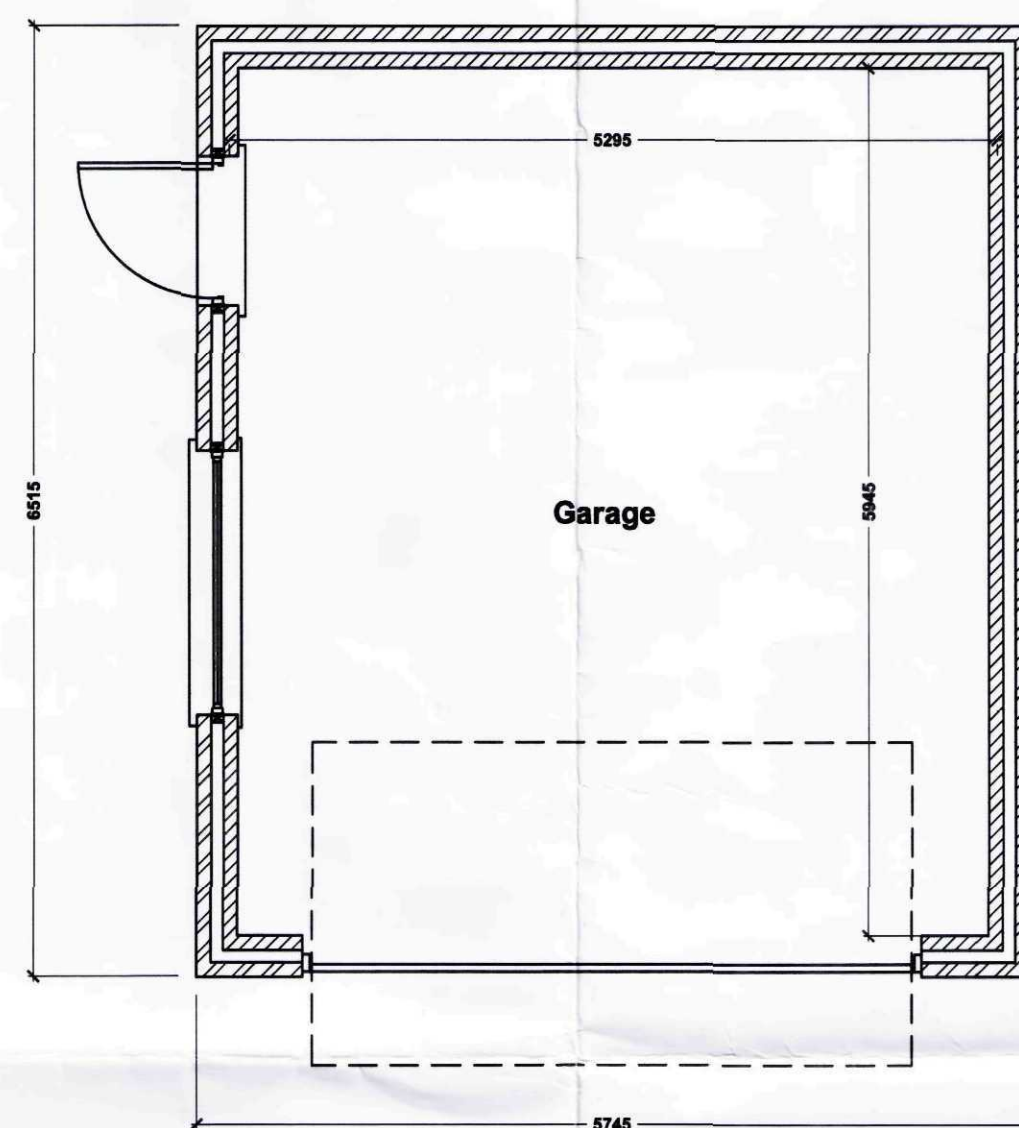


Proposed Ground Floor Plan

Scale 1:50

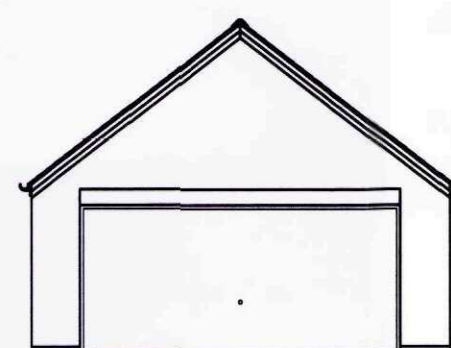


Front Elevation

Scale 1:100

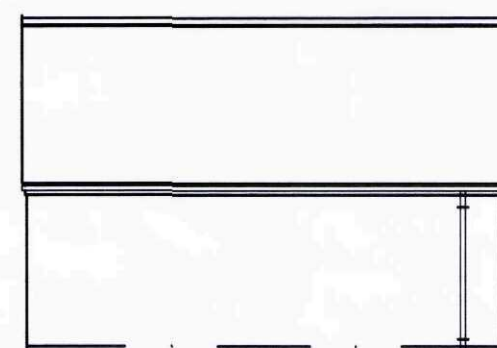


Side Elevation

Scale 1:100

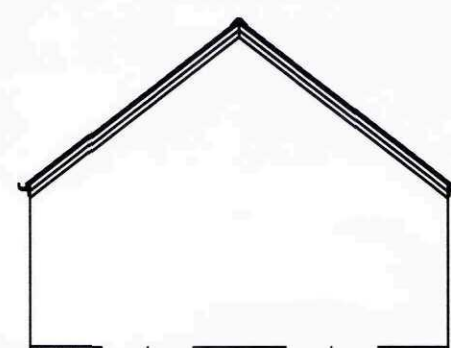

Rear Elevation

Scale 1:100

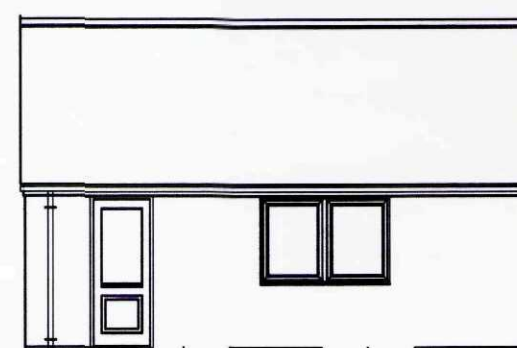

Side Elevation

Scale 1:100



GENERAL CONDITIONS
Contractors are responsible for checking all dimensions on site when work commences and before ordering any materials. Any discrepancies should be brought to the attention of the Client for remedial action before commencing further.

All materials not specified to be of a standard suitable for the work proposed and be fit for purpose. All work to be in accordance with good building practice and all necessary BS codes for Workmanship on Building Sites.

Revisions

Client: **Mr C Bosworth**

Site: **Proposed Detached Garage at:
134 Pennygate
Spalding
PE11 1NW**

Dwg Title: **Garage Details**



2nd Floor - 5B Sheepmarket
Spalding
PE11 1BH
Tel: 01775 788 821
e-mail: enquiries@remwaydesign.co.uk

Dwg Size	Drawing Number	Revision:
A2	1565-05	

**DETERMINED
PLAN**