



FRONT ELEVATION (North)




REAR ELEVATION (South)




SIDE ELEVATION (West)




SIDE ELEVATION (East)

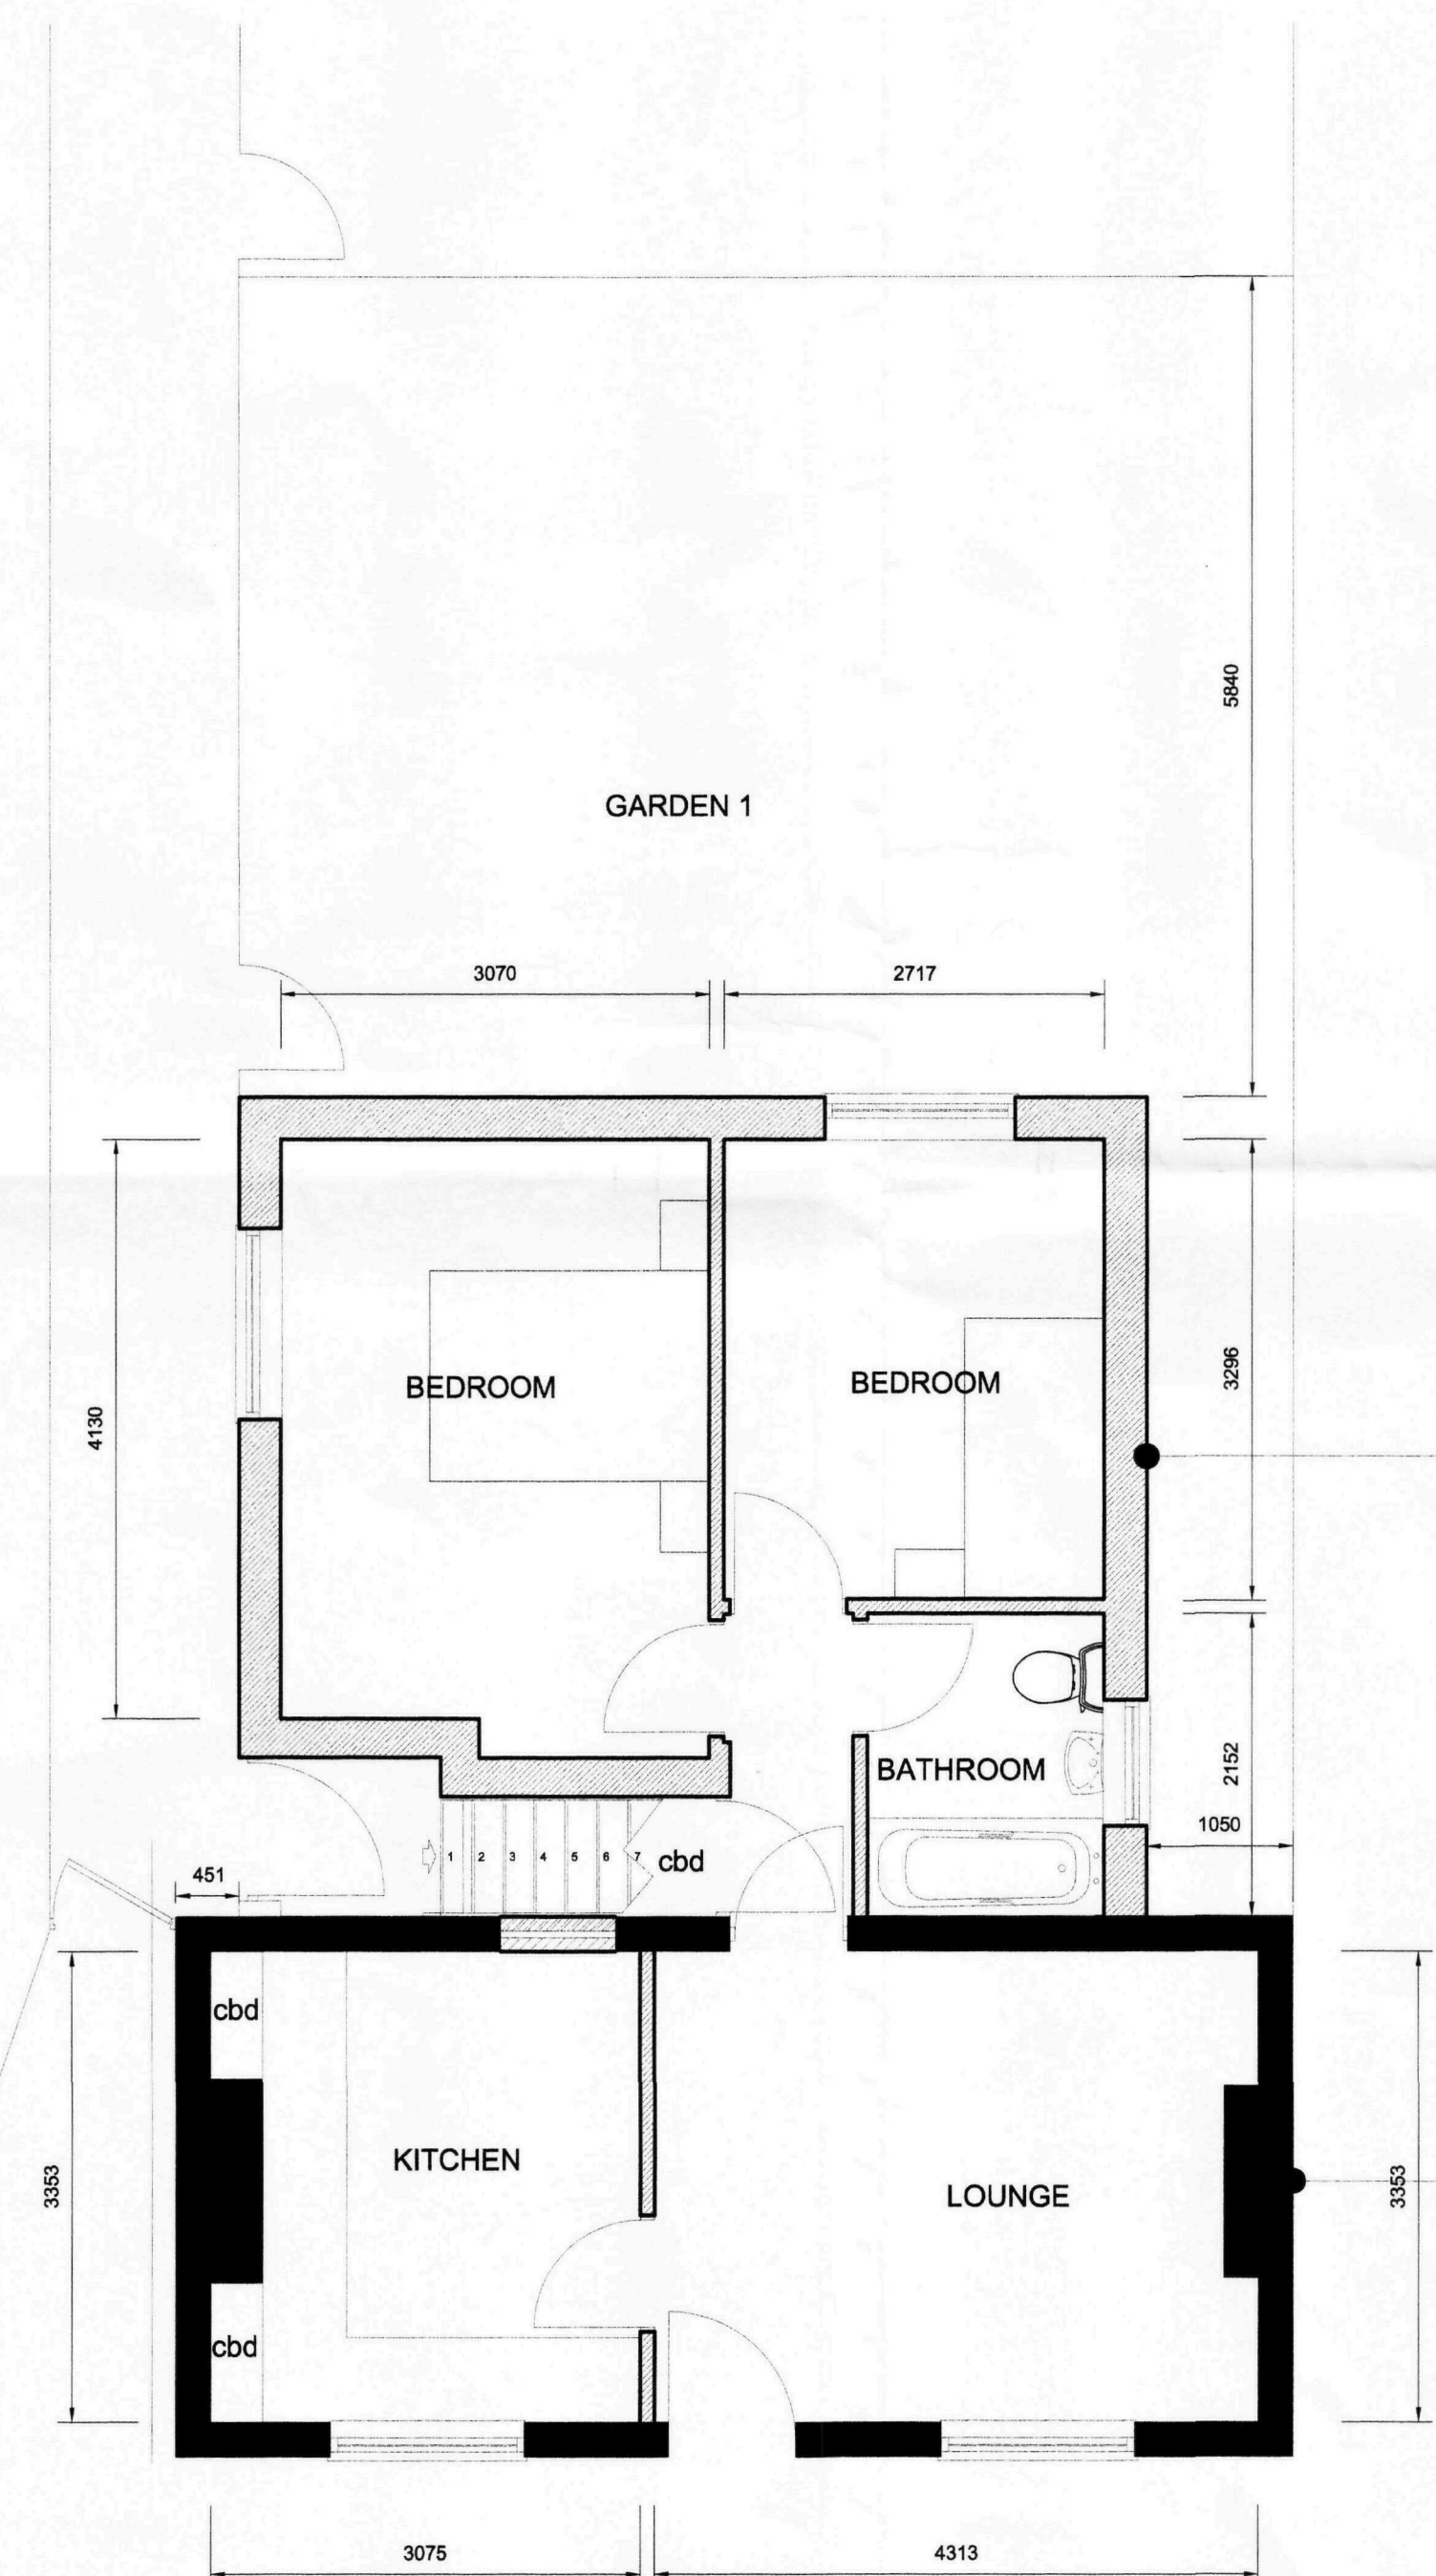


GROUND FLOOR APARTMENT

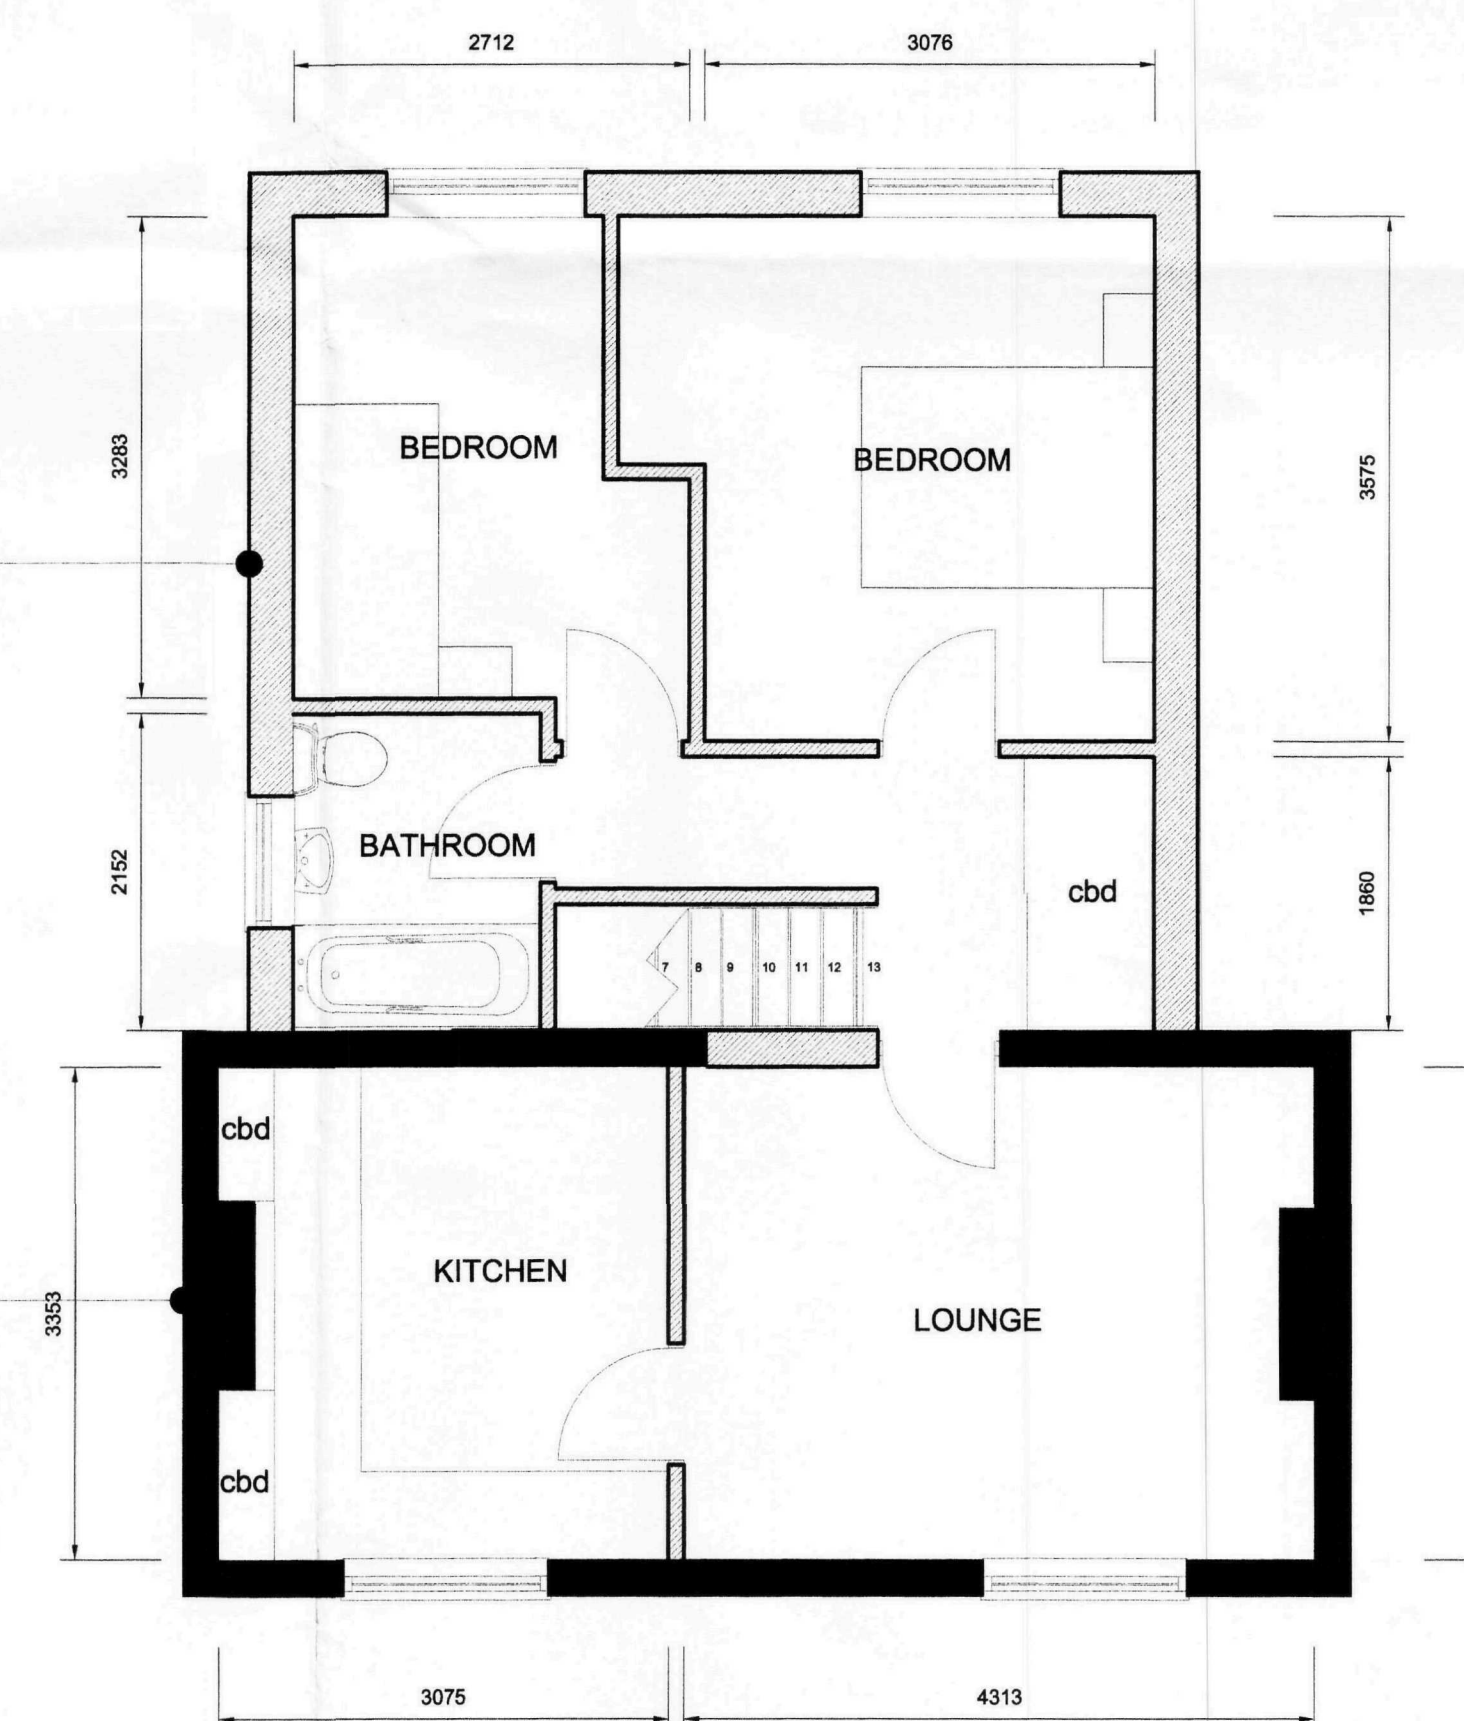

FIRST FLOOR APARTMENT

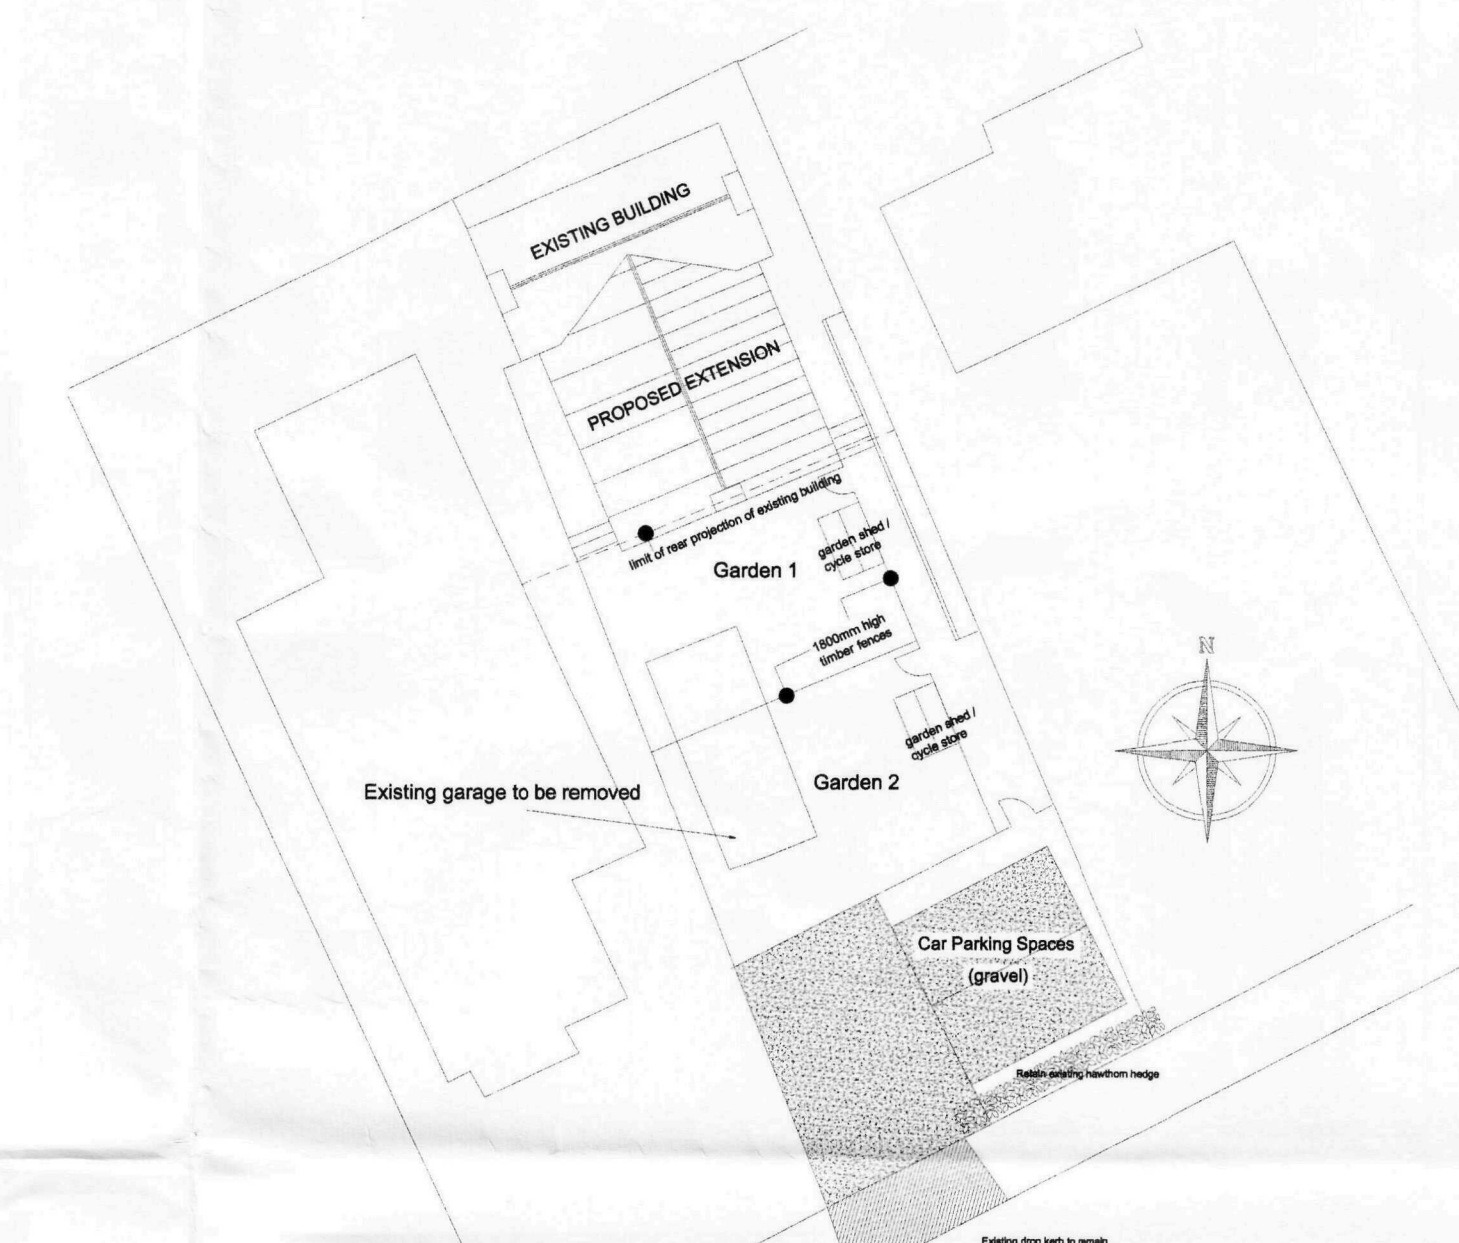

SITE PLAN 1:200

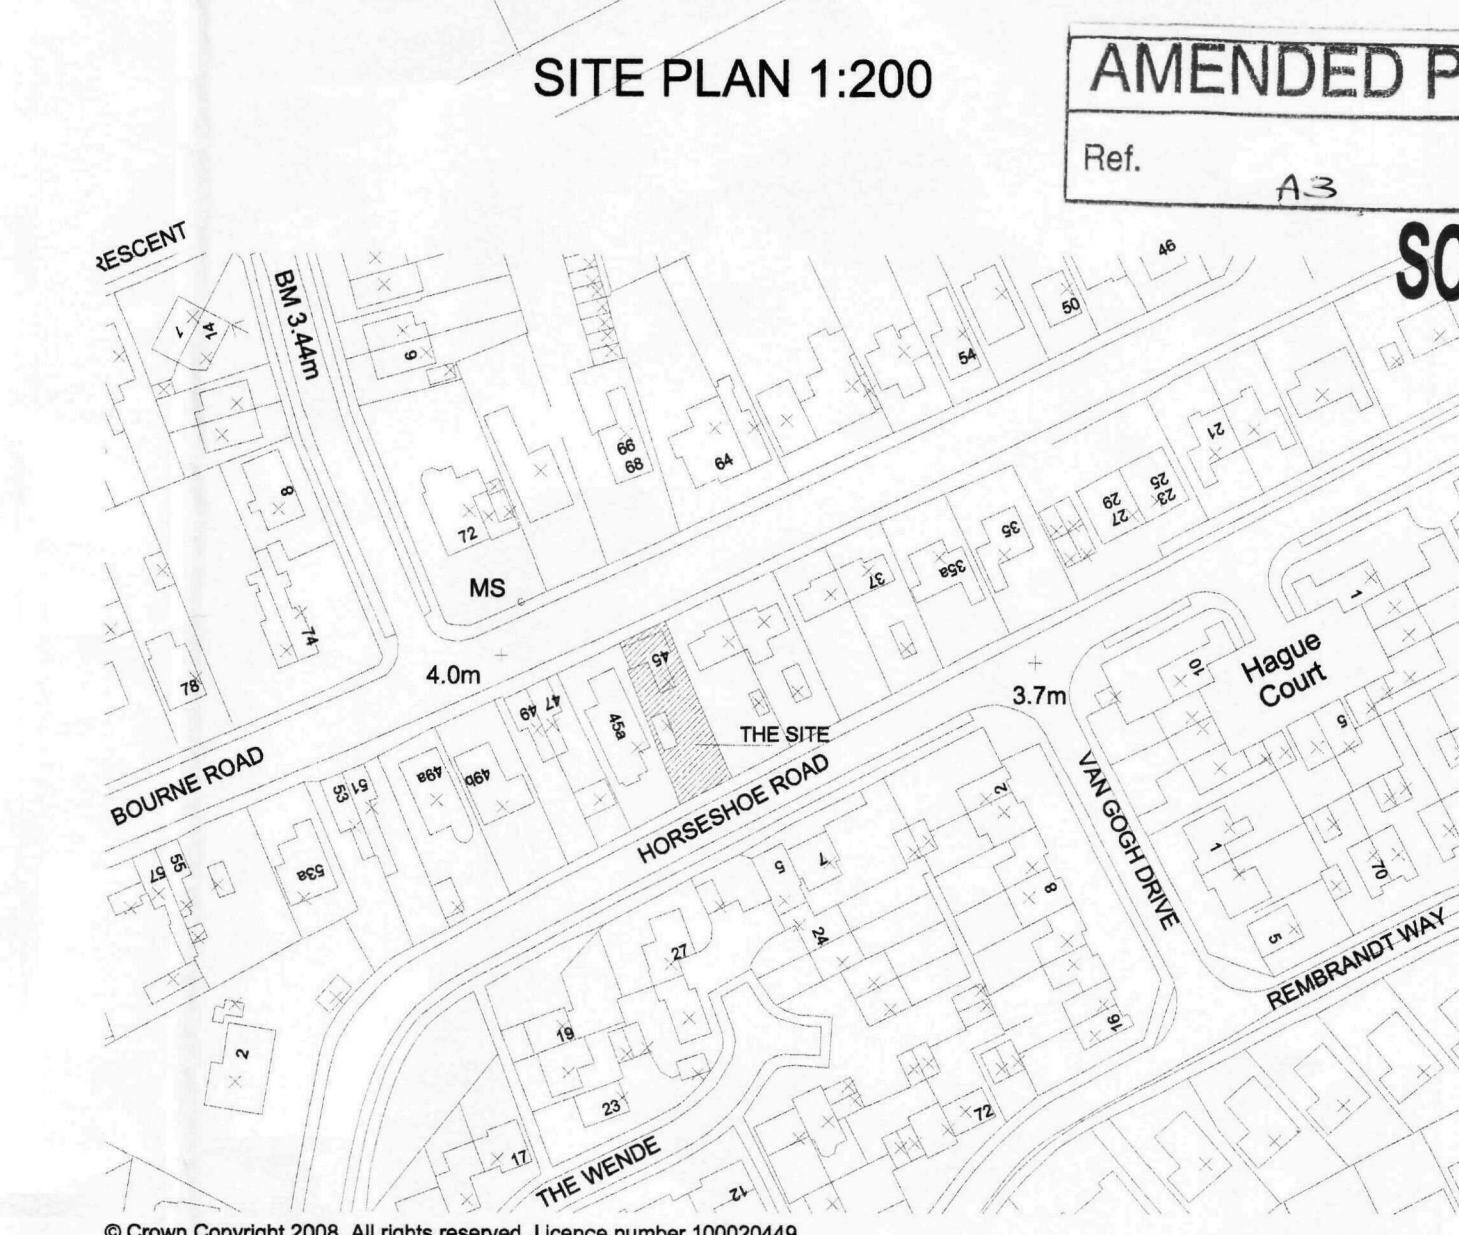

LOCATION PLAN 1:1250

AMENDED PLAN
Ref. A-3

SCANNED

Title:
PROPOSED ALTERATIONS AND EXTENSIONS TO CONVERT EXISTING TWO STOREY HOUSE TO TWO APARTMENTS FOR ENCHANTMENT HOMES.

Drawing Number:
10/261/PA/002

Rev:
C

Drawing:
PLANNING APPLICATION DRAWING

Do not measure from this drawing. All discrepancies should be reported to the architects. This drawing should be read in conjunction with the specification and standard details. All intellectual property rights are the copy right of Trevor A Clay RIBA Ltd ©


Revision:
A - 05 May 11 - Minor alterations to room sizes
B - 10 May 11 - Parking arrangement amended
C - 01 June 11 - Bathroom windows amended

Scales:
1:50, 1:100, 1:200, 1:1250

Sheet Size: A1
Date: 11/02/11
Drawn: TAC

14 Old Fendike Road
Weston Hills
SPALDING
Lincolnshire PE12 6DD

Tel/Fax 01406 380027
Mobile 07778 597975

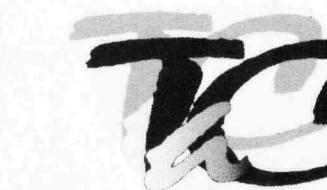

TREVOR A CLAY RIBA LTD
CHARTERED ARCHITECTS