


DO NOT SCALE THIS DRAWING. THE CONTRACTOR IS DEEMED TO HAVE CHECKED ALL DIMENSIONS ON SITE AND REPORT ANY DISCREPANCIES TO OGLESBY & LIMB LTD.
THE CONTENTS OF THIS DRAWING ARE COVERED BY COPYRIGHT AND REMAIN THE PROPERTY OF OGLESBY & LIMB LTD. WRITTEN APPROVAL MUST BE OBTAINED FROM OGLESBY & LIMB LTD PRIOR TO DUPLICATION OR REPRODUCTION OF THIS DRAWING OR ITS CONTENTS.
ANY DIMENSIONS NOT SHOWN ARE TO BE CHECKED AND AGREED WITH OGLESBY & LIMB LTD.

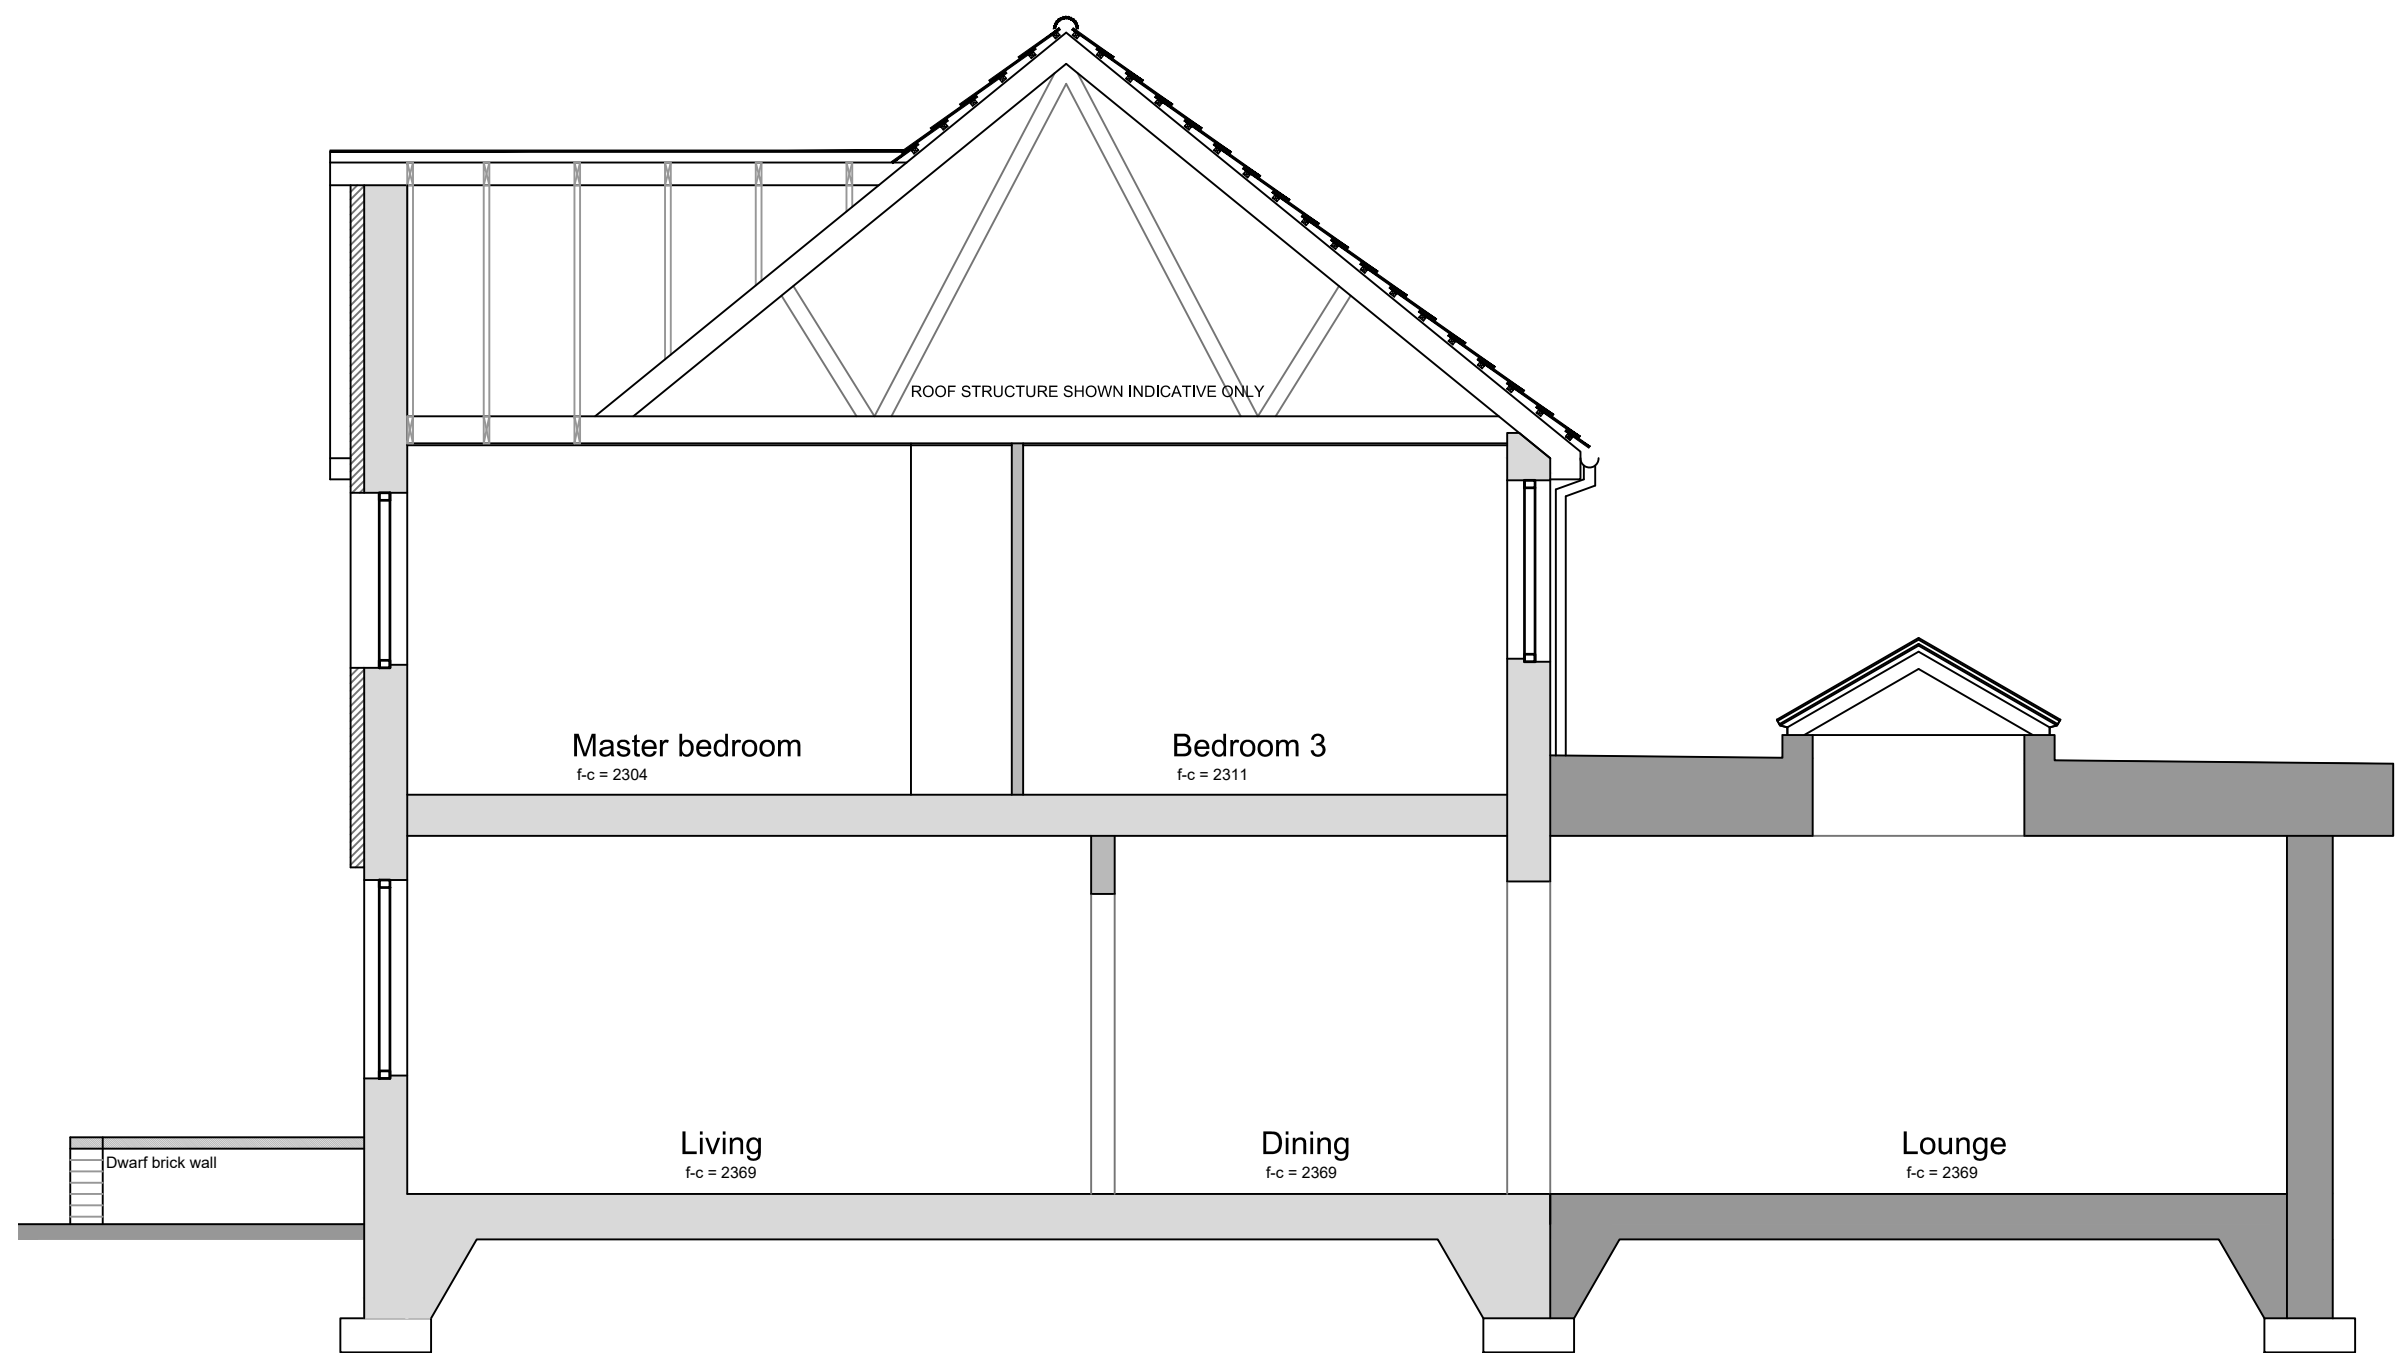

Section A-a as proposed

Scale 1 : 50

SCALE 1 : 50

SCALE 1 : 1




East Elevation as proposed
Scale 1:100


SCALE 1 : 100
SCALE 1 : 1




Note:
150mm Ø Anglian Water drain
in close proximity (as per
Ordnance Survey 100022432
wastewater map), location and
depth shown indicative only.

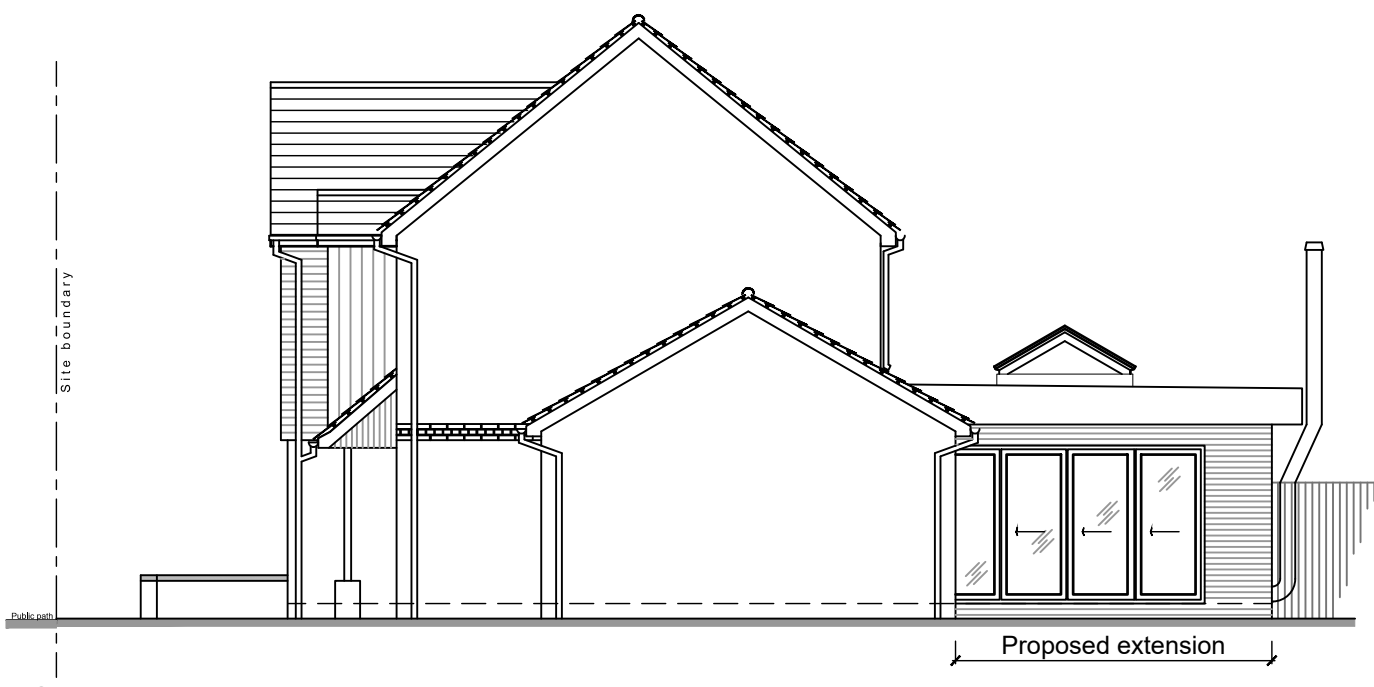

South Elevation as proposed
Scale 1:100

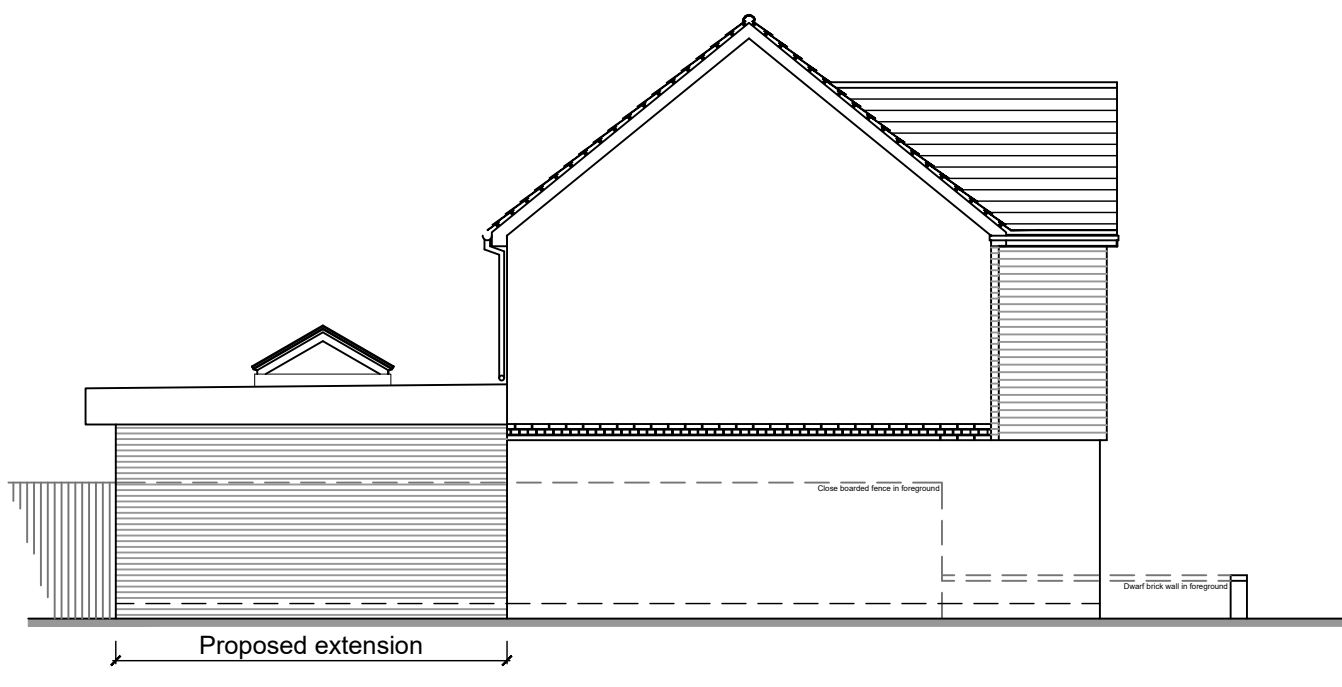

North Elevation as proposed
Scale 1:100

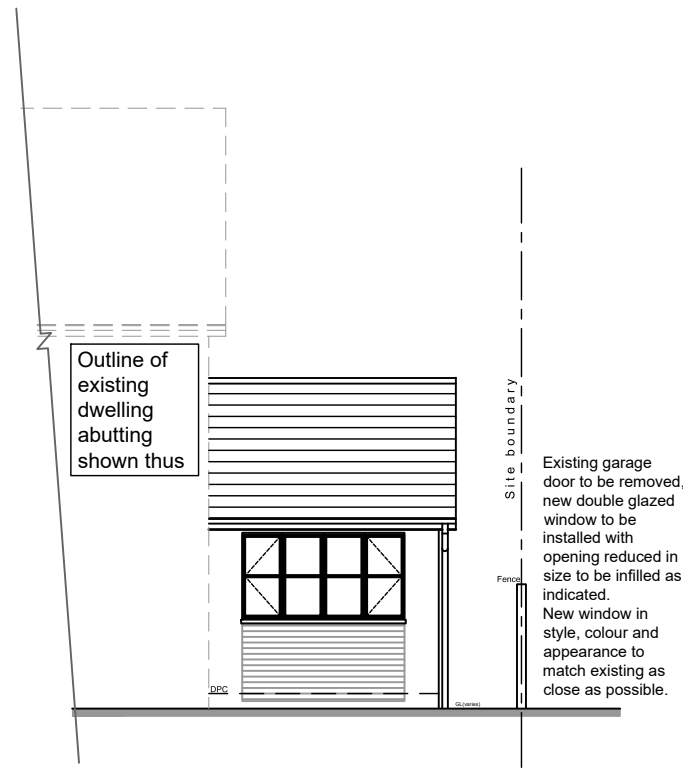

Part West Elevation as proposed
Scale 1:100

A	01.05.20	Office Window Fire Escape Requirements Shown and Window Size Min 1200mm high.	CLS
X	xx.xx.xx	xxx	xx
Ref.	Date	Description	Initial

Oglesby & Limb Ltd

Chartered Architect

Suites 1, Market Chambers
12 Market Place, Spalding, Lincs
PE11 1SL

Tel: 01775 761196

e-mail: design@o-l-ltd.co.uk

O&L

Client:
Mr R. Brooke

Project:
Proposed garage conversion and extension at 1 Snowdrop Place Spalding PE11 3FW

Drawing Title:

Section A-a and elevations as proposed

PLANNING APPLICATION ISSUE

Date:	January 2020	Scale:	as shown
Drawn by:	LS	Checked by:	AJO

Drawing Number:	Rev:
A1397 - 12	A