



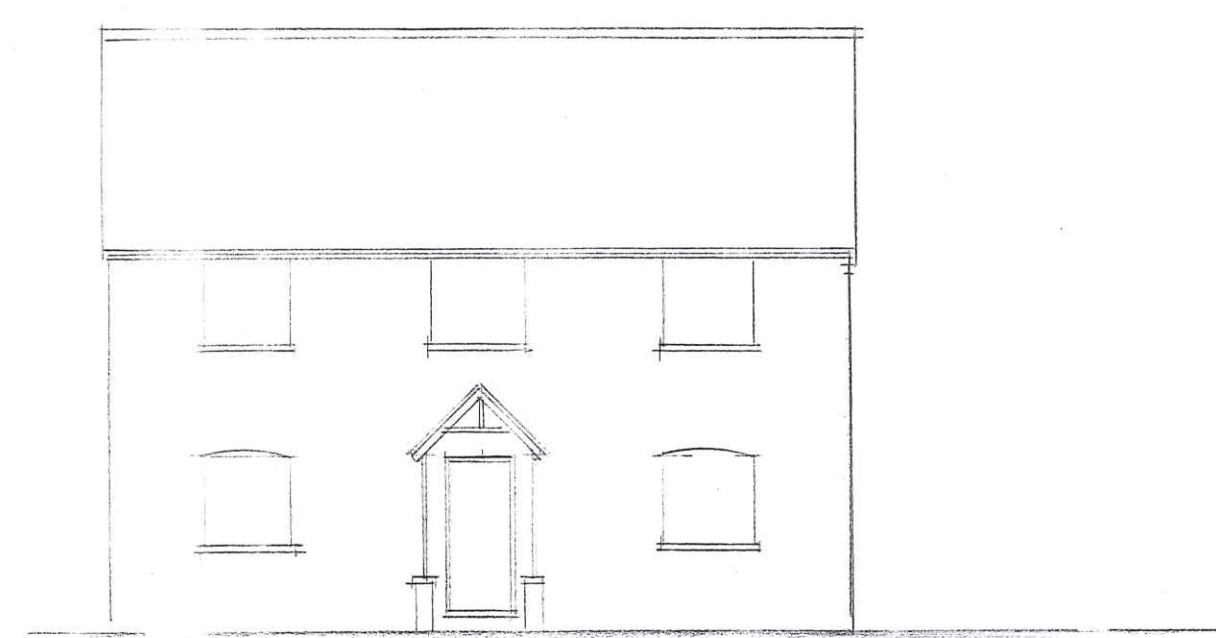


N EAST

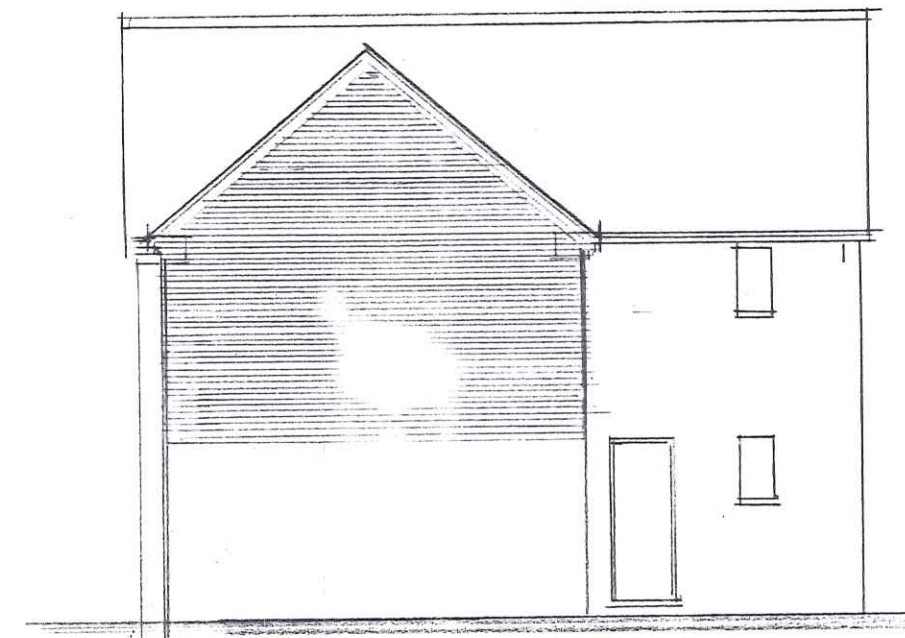

N WEST



S WEST

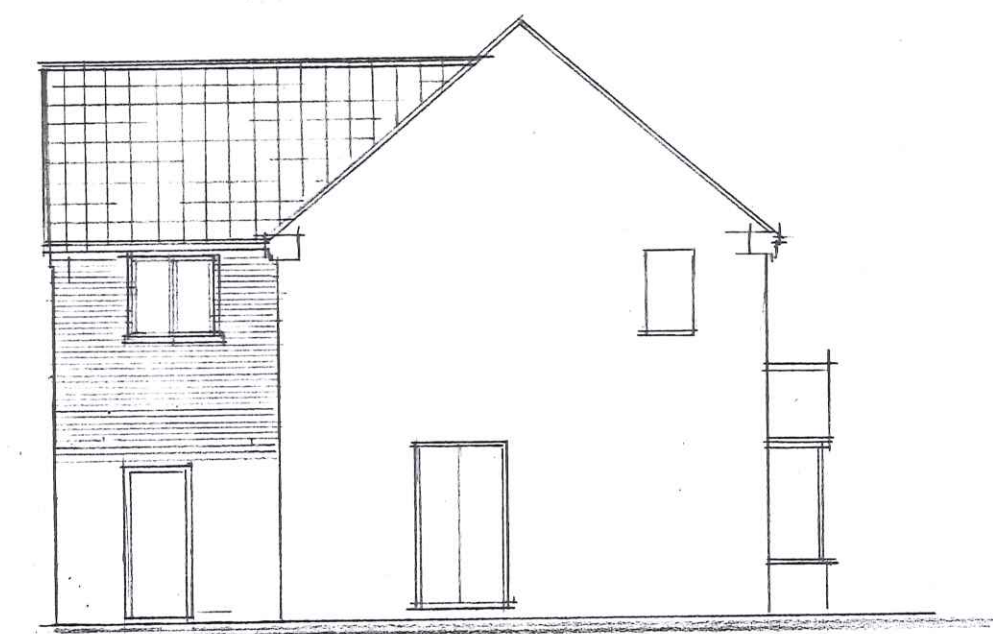


S EAST

PROPOSED ELEVATIONS




N EAST

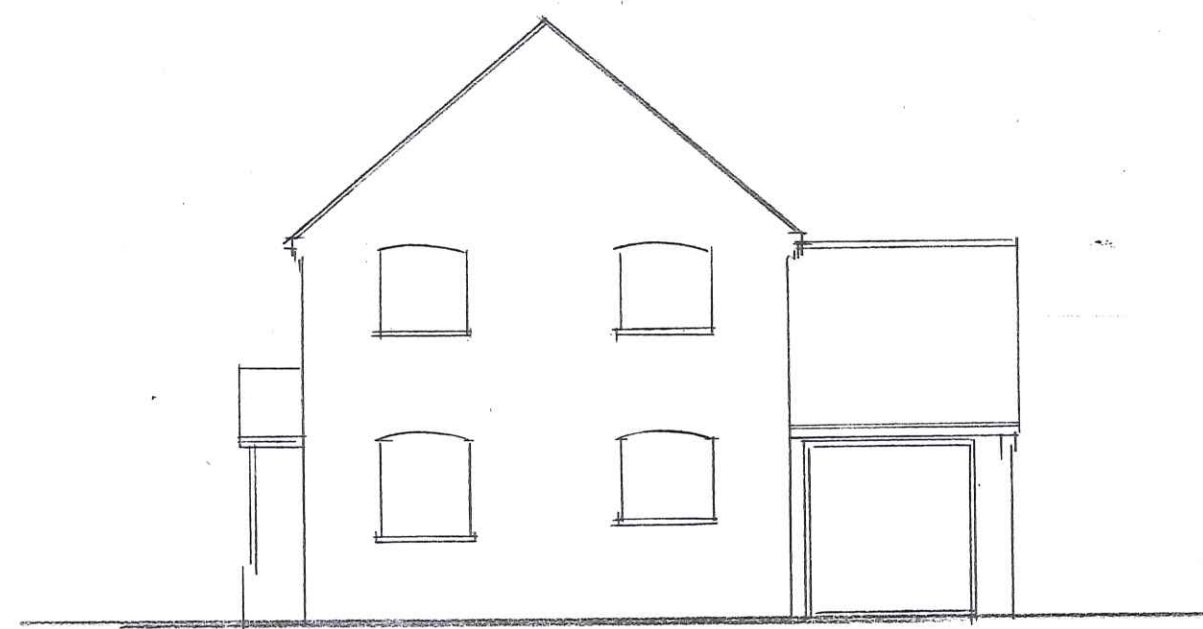

N WEST




S WEST


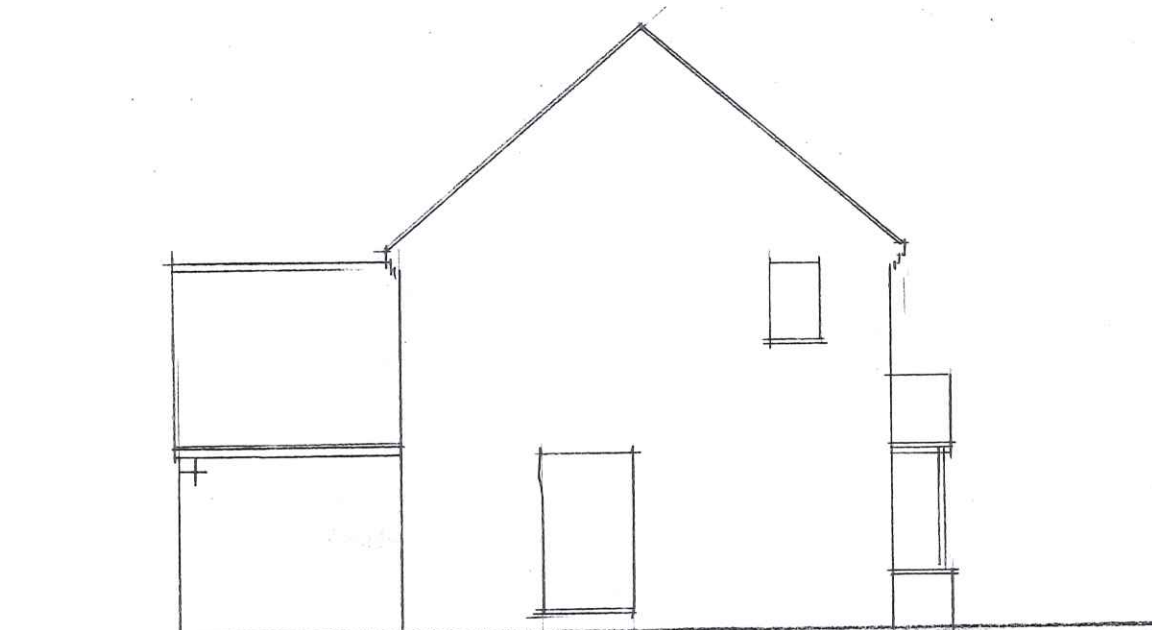


S EAST



EXISTING ELEVATIONS

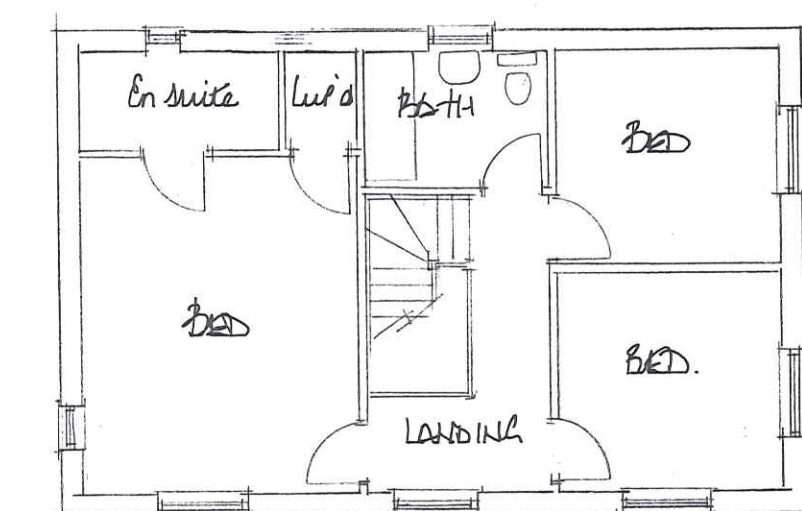

FIRST FLOOR PLAN

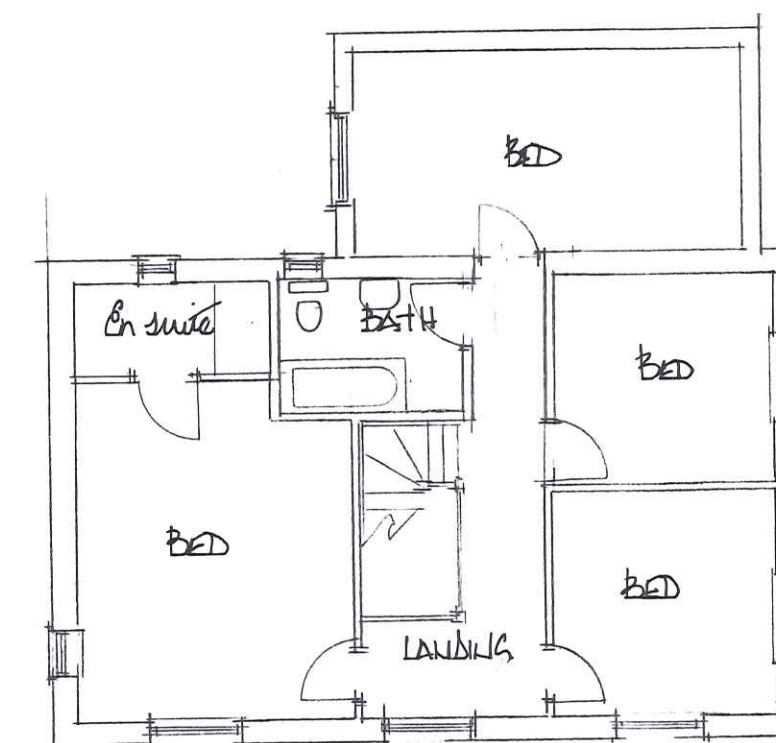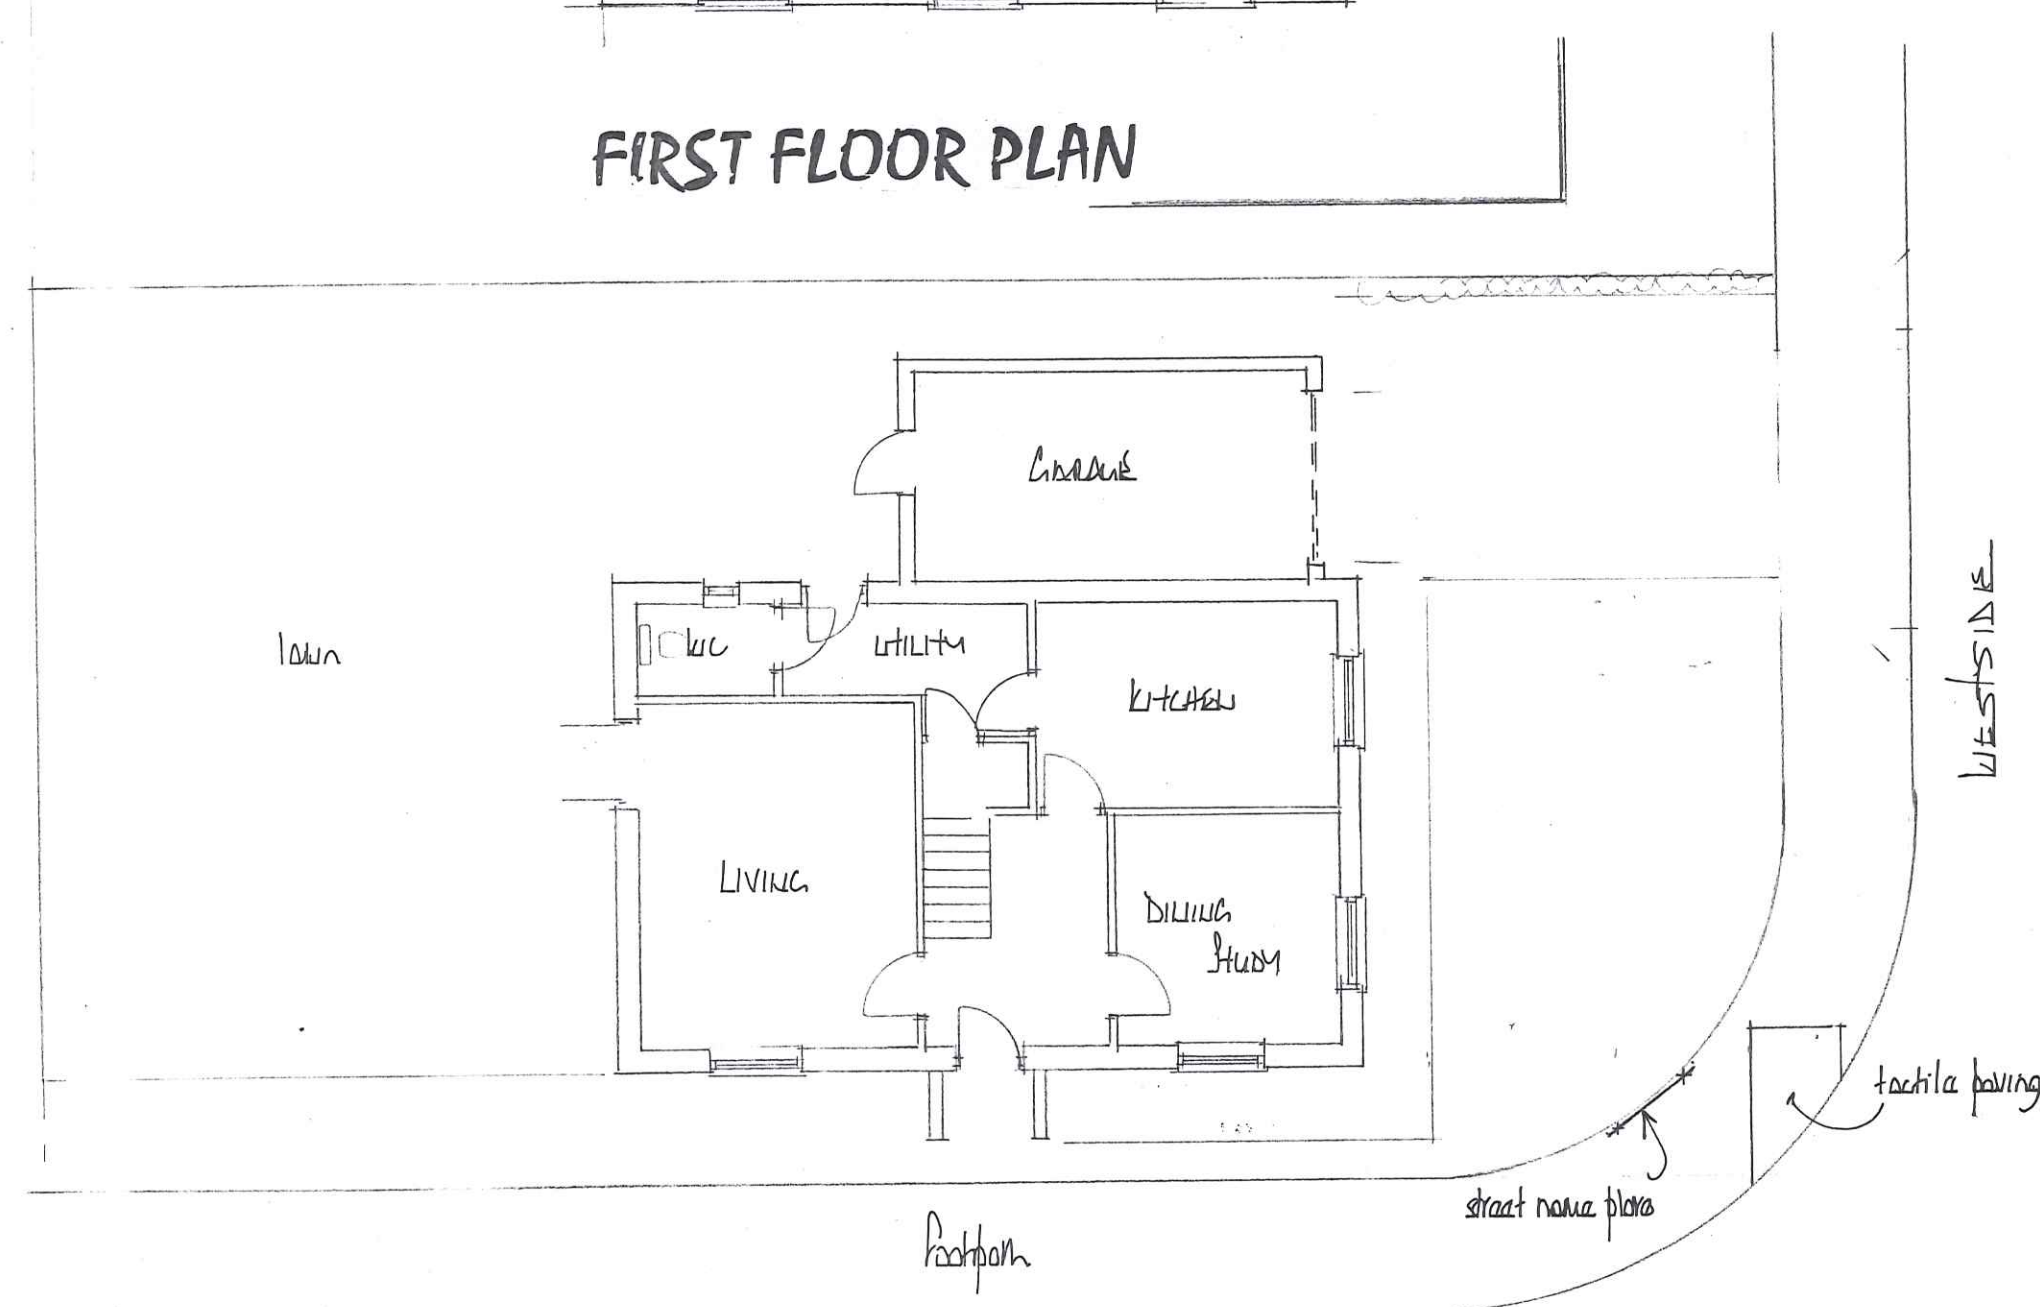

GROUND FLOOR BLOCK PLAN EXISTING

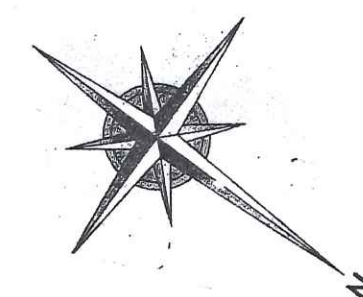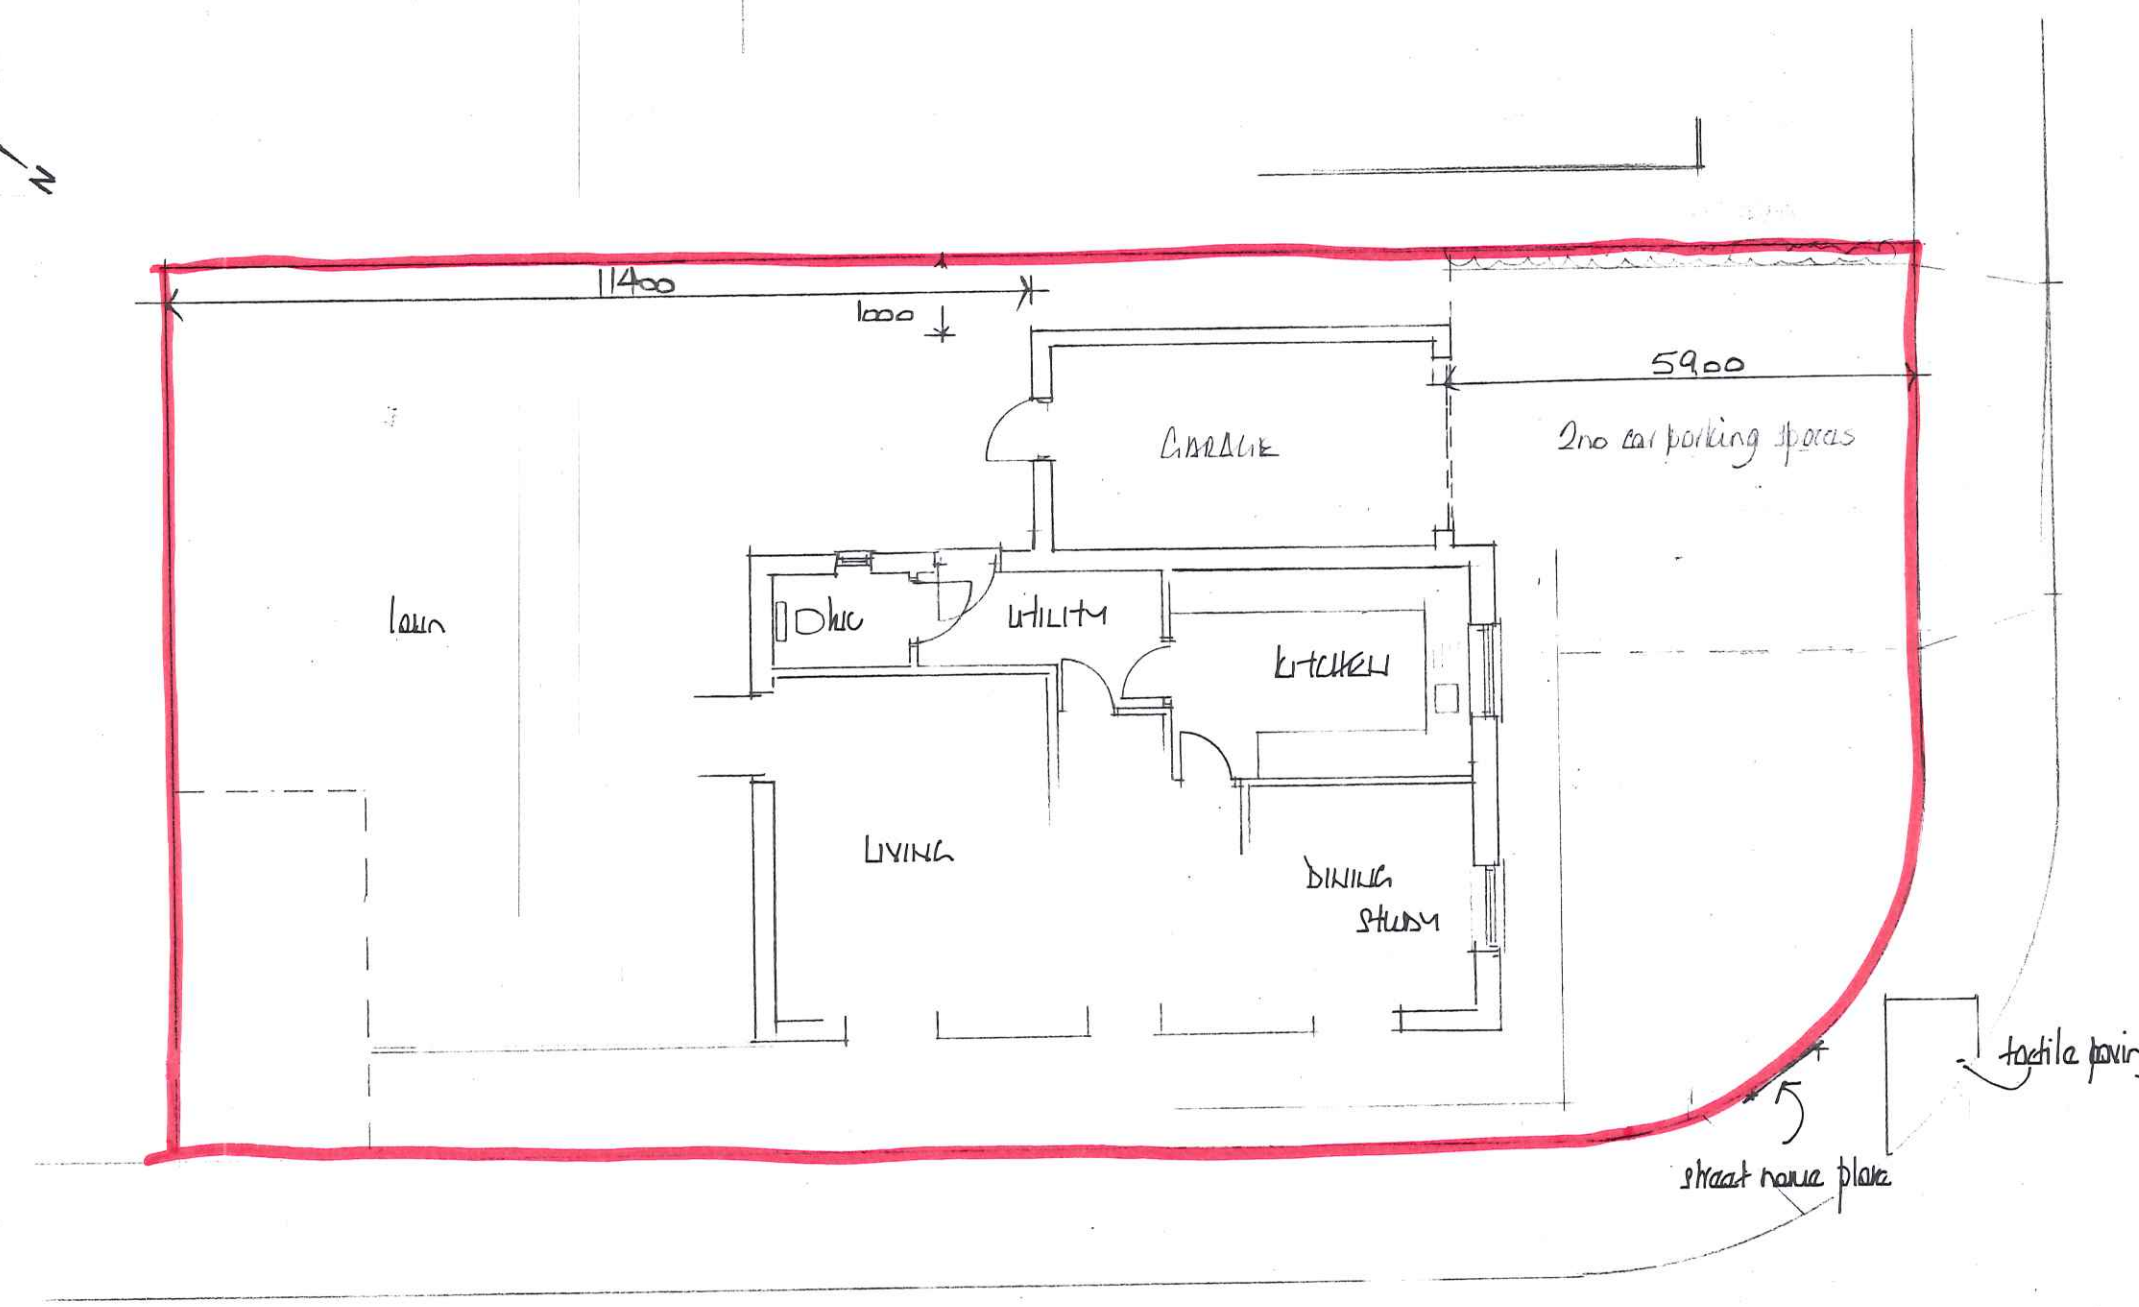

PROPOSED

Rev D 3/6/24
 Dims to boundaries added
 Rev C 27/05/24
 Extension reduced to 1' from bathroom only
 Rev B 12/05/24
 Tactile paving area and street name plate added
 Rolling areas & garage dims added.
 Rev A 12/01/24
 Proposed bathroom amended

EAST MIDLANDS
 DESIGN ASSOC.

Architectural Consultants

Willow Lodge
 Horseshoe Road
 Spalding
 Lines
 PE11 3JA

Tel: 01535 762968
 Email: willowlodge@talktalk.net
 Mobile phone: 07750 815044

Client: Mr B & Mrs H Bosworth

Project: Extension and alterations
 at
 2 Delacorte Green
 Spalding
 PE11 3WN

Drawing: Plan and elevations
 existing and proposed

Scale: 1:50 & 1:100

Date: February 2024 Drawn: AL

Dwg No. REV

1213/02 d