
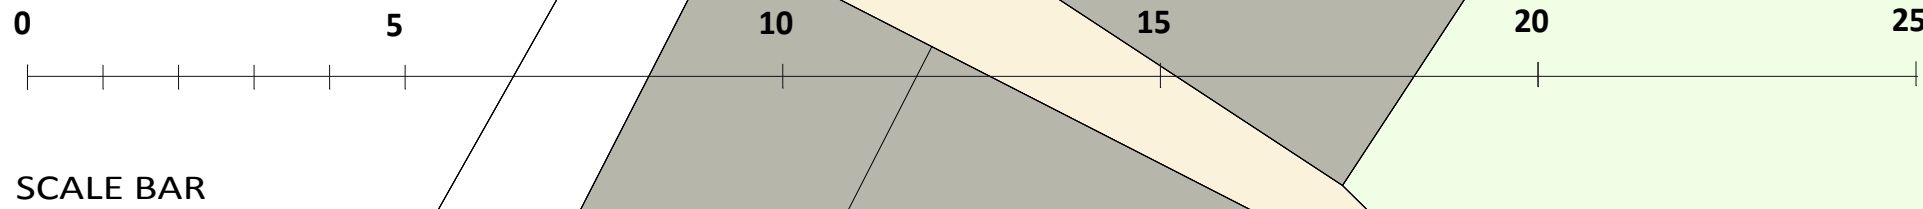


NOTES
Drawings are the copyright of sharman architecture

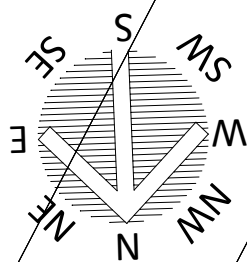

DOUBLE STREET

NATIVE HEDGES & TREES

GARDEN

GARDEN

SECURE CYCLE STORE
8 NUMBER

UNIT 8

UNIT 7

BIN STORE UNIT 7

UNIT 4 & 5

BIN STORE UNITS 1 & 5

PATHWAY

COURTYARD

COURTYARD

BIN STORE UNIT 6

UNIT 6

WESTLODE STREET

scale 1:100 Print at A1	date OCTOBER 2022	revision A 17/10/2022 Drawing issued B 15/02/2023 Drawing revised
----------------------------	----------------------	---

title
PROPOSED SITE & ROOF PLAN
ADDITION OF 2 FURTHER DWELLINGS

contract
LAND TO THE REAR OF
59 WESTLODE STREET. SPALDING. PE11 2AE