
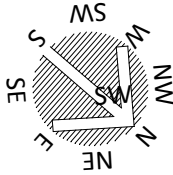


NOTES
1 All drawings are the copyright of sharman architecture.

revision
A 17/10/2022 Drawing first issued.
B 15/03/2023 Drawing revised

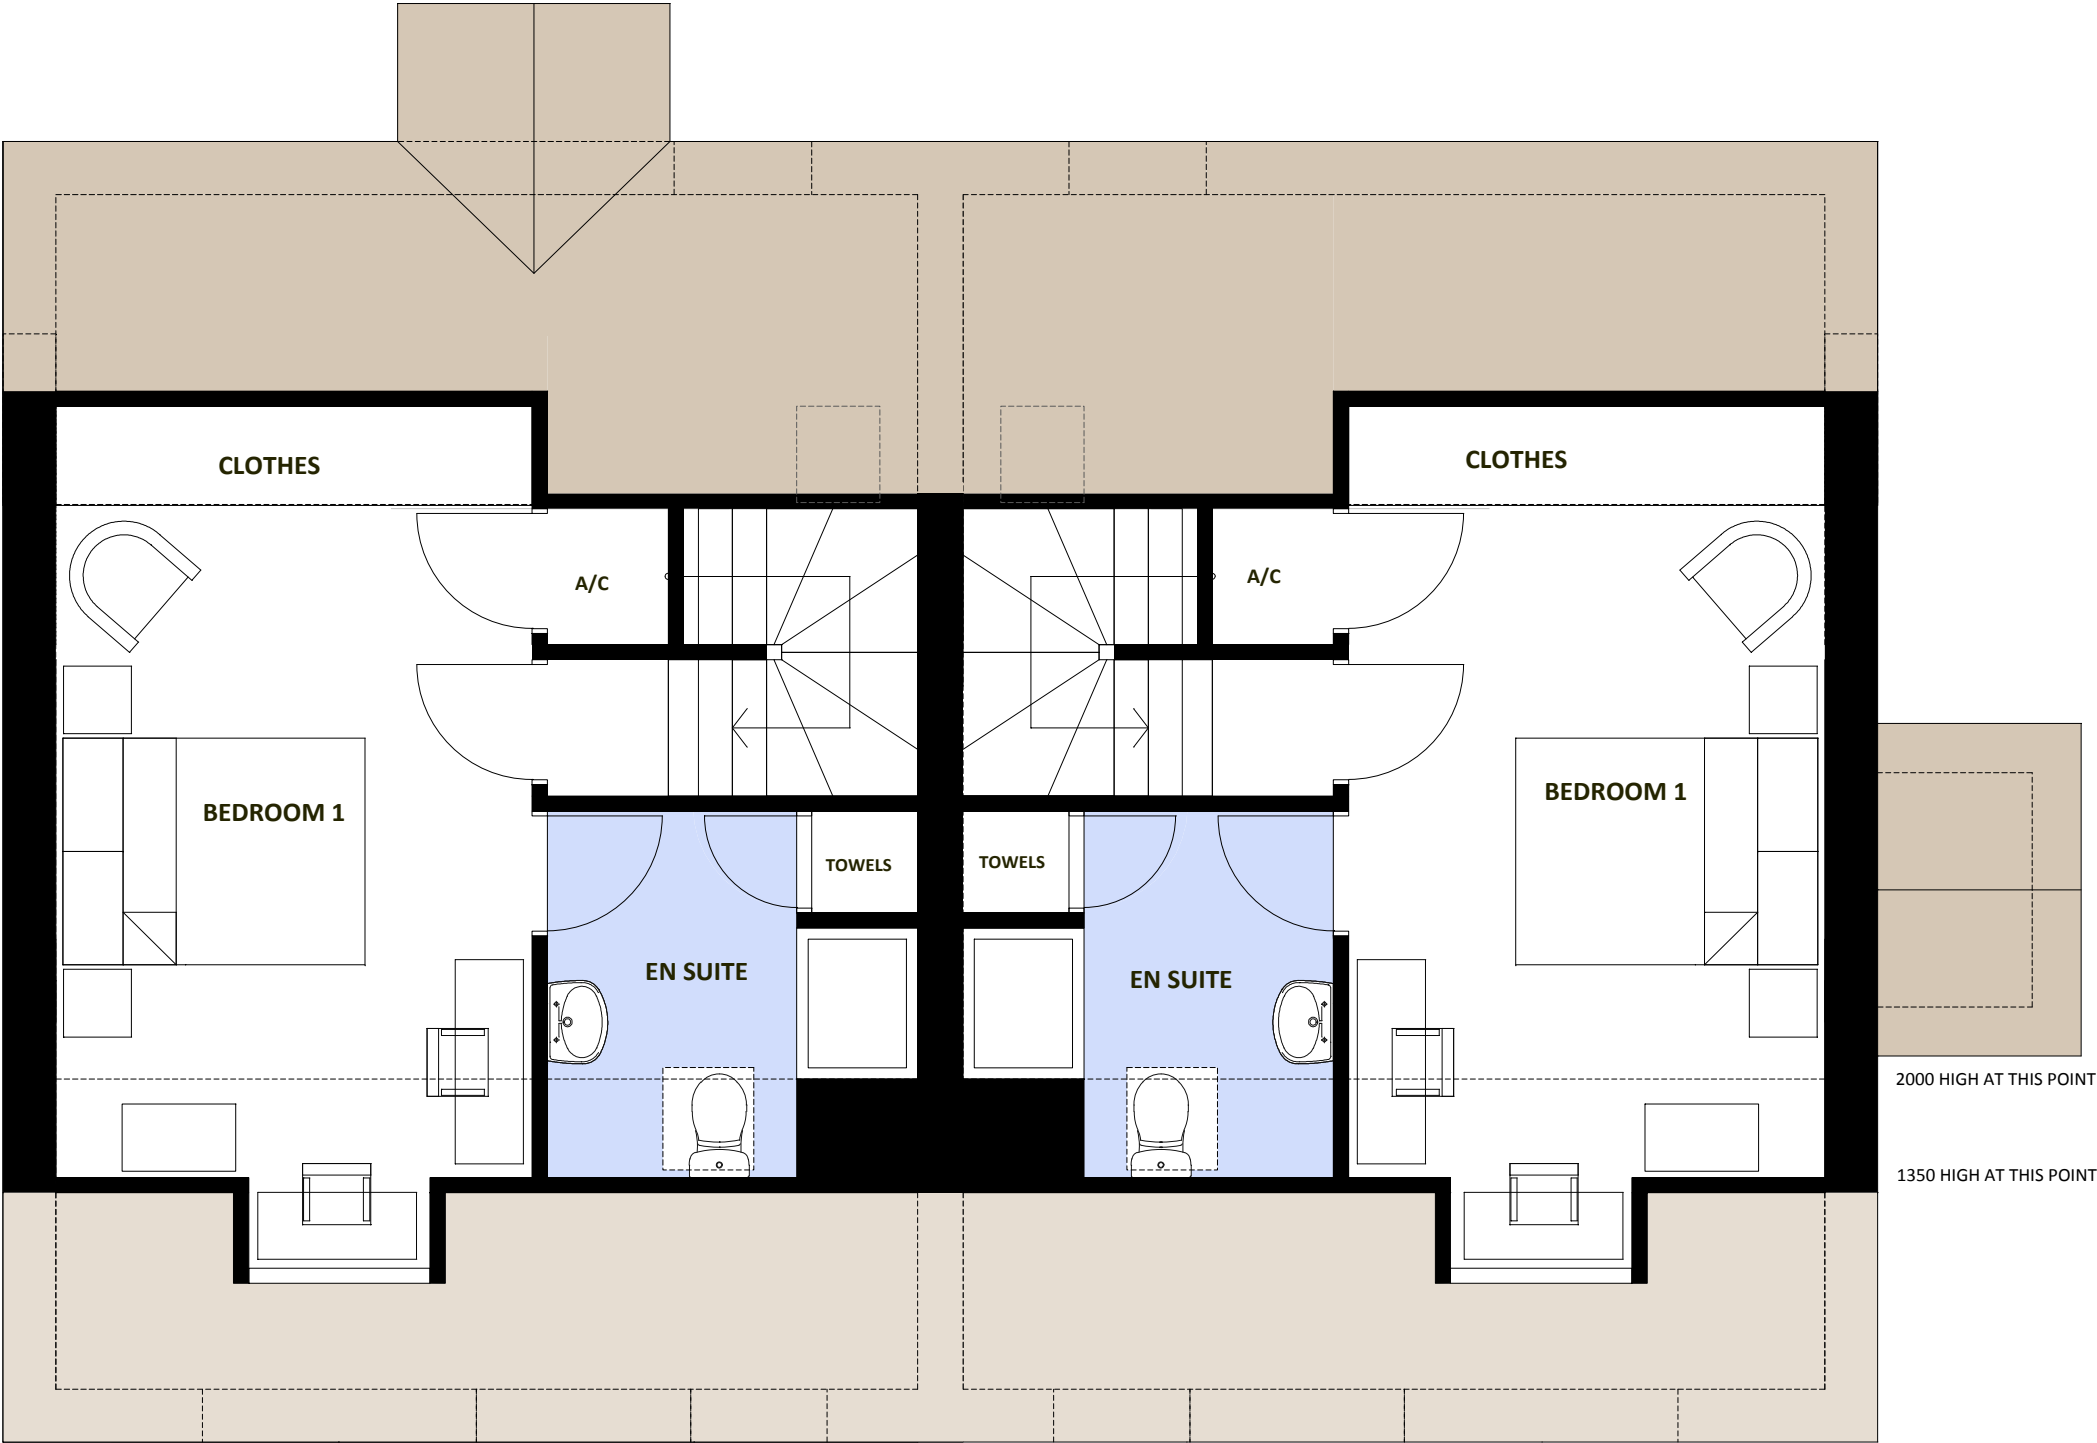

FIRST FLOOR PLAN

title FIRST FLOOR PLAN	scale 1:50 @ A3	date OCTOBER 2022
contract BIRDWOOD LIMITED		