




Area to be demolished due to movement & cracking

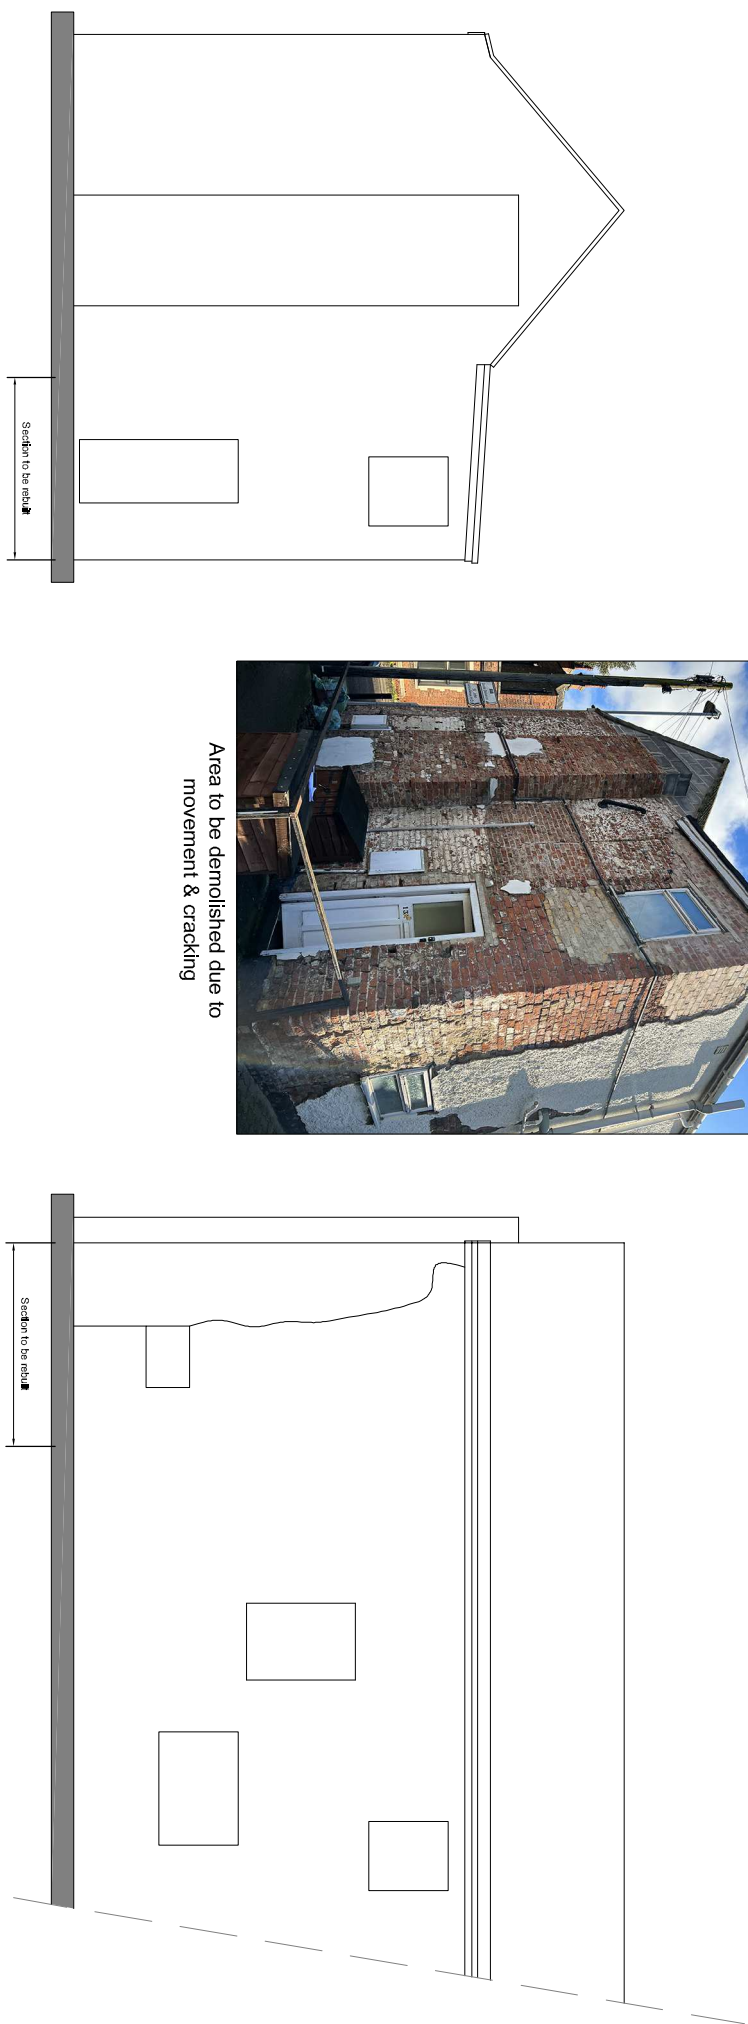


EXISTING ELEVATIONS




Roof to be replaced to match existing
Windows and doors to be restored and repaired or to match existing


PROPOSED ELEVATIONS

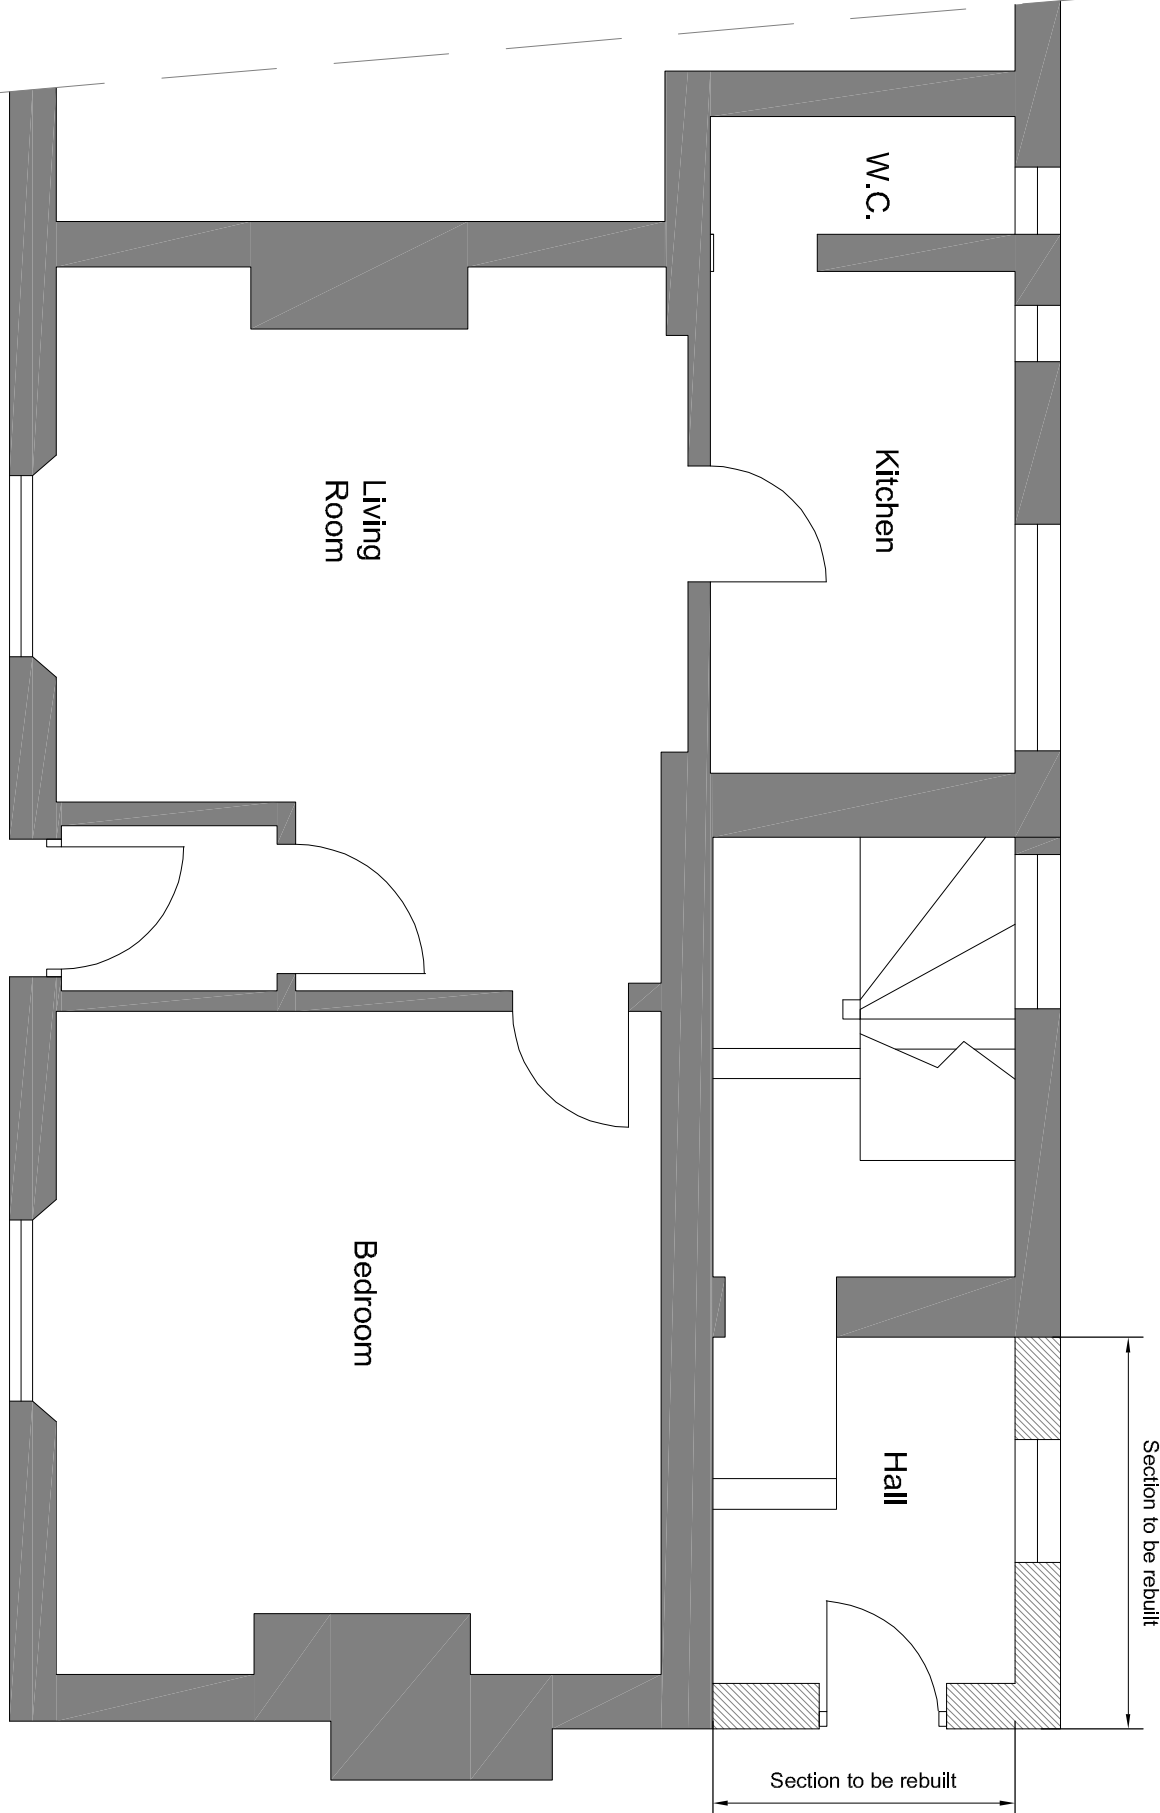


PROPOSED FLOOR PLANS

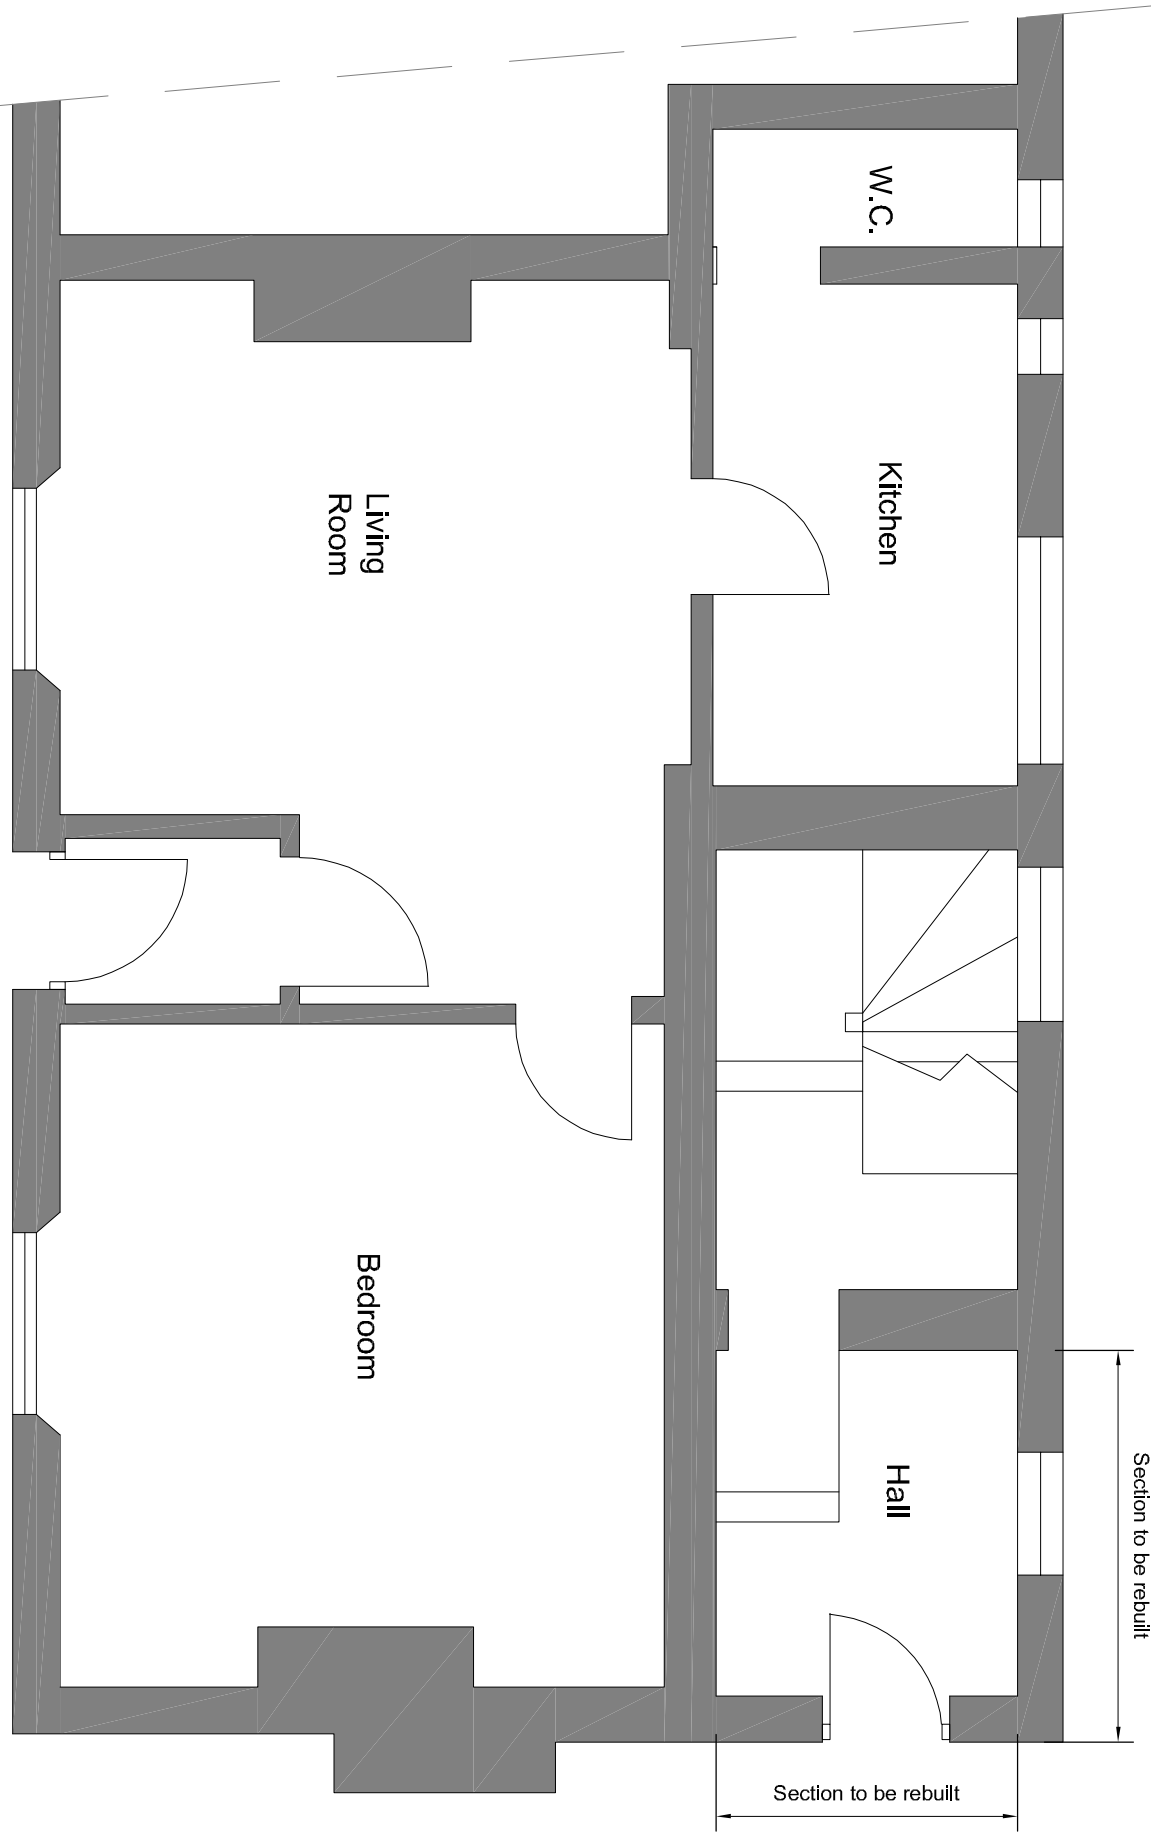


EXISTING FLOOR PLANS

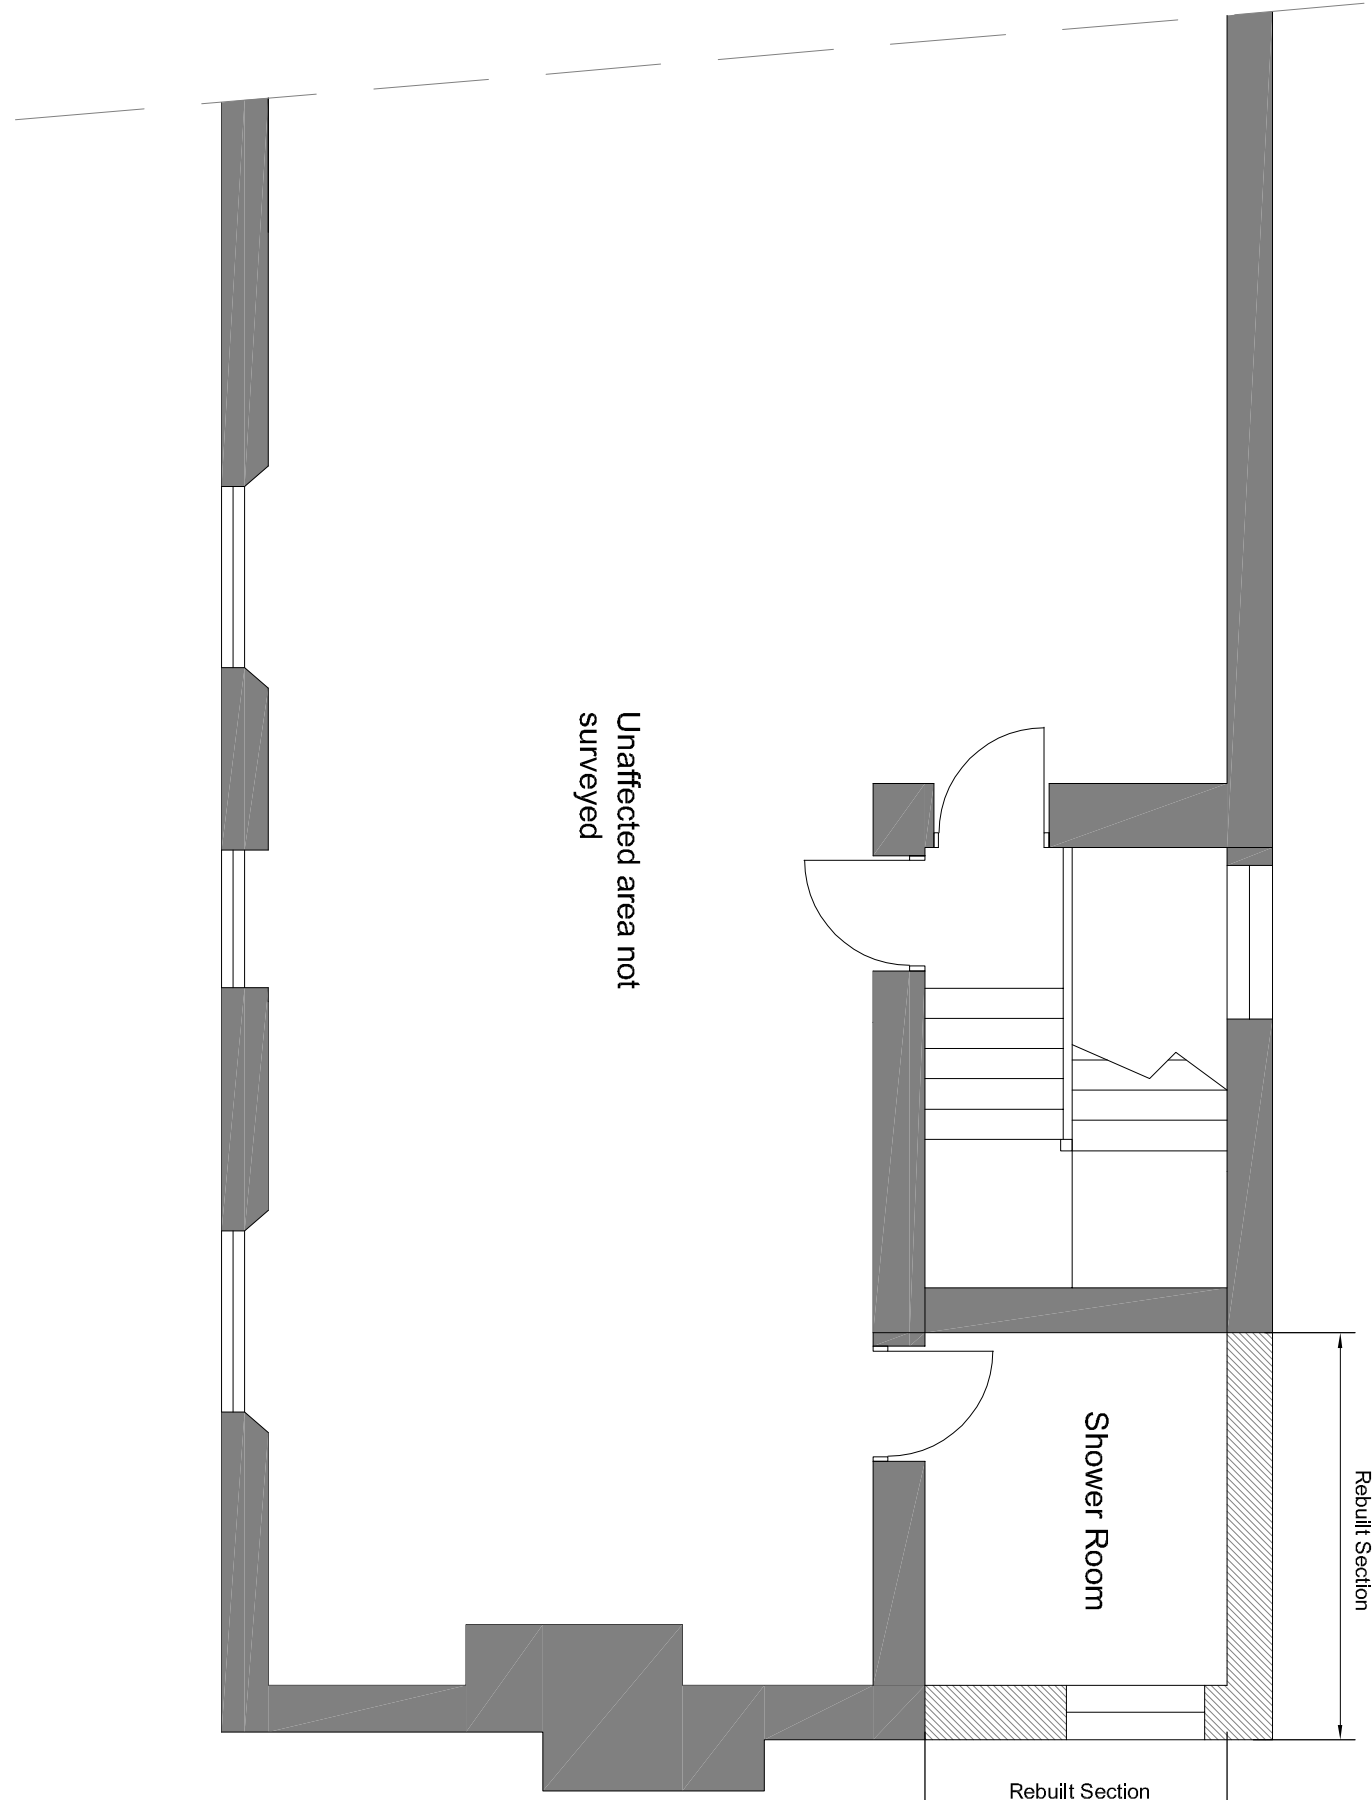


Unaffected area not surveyed

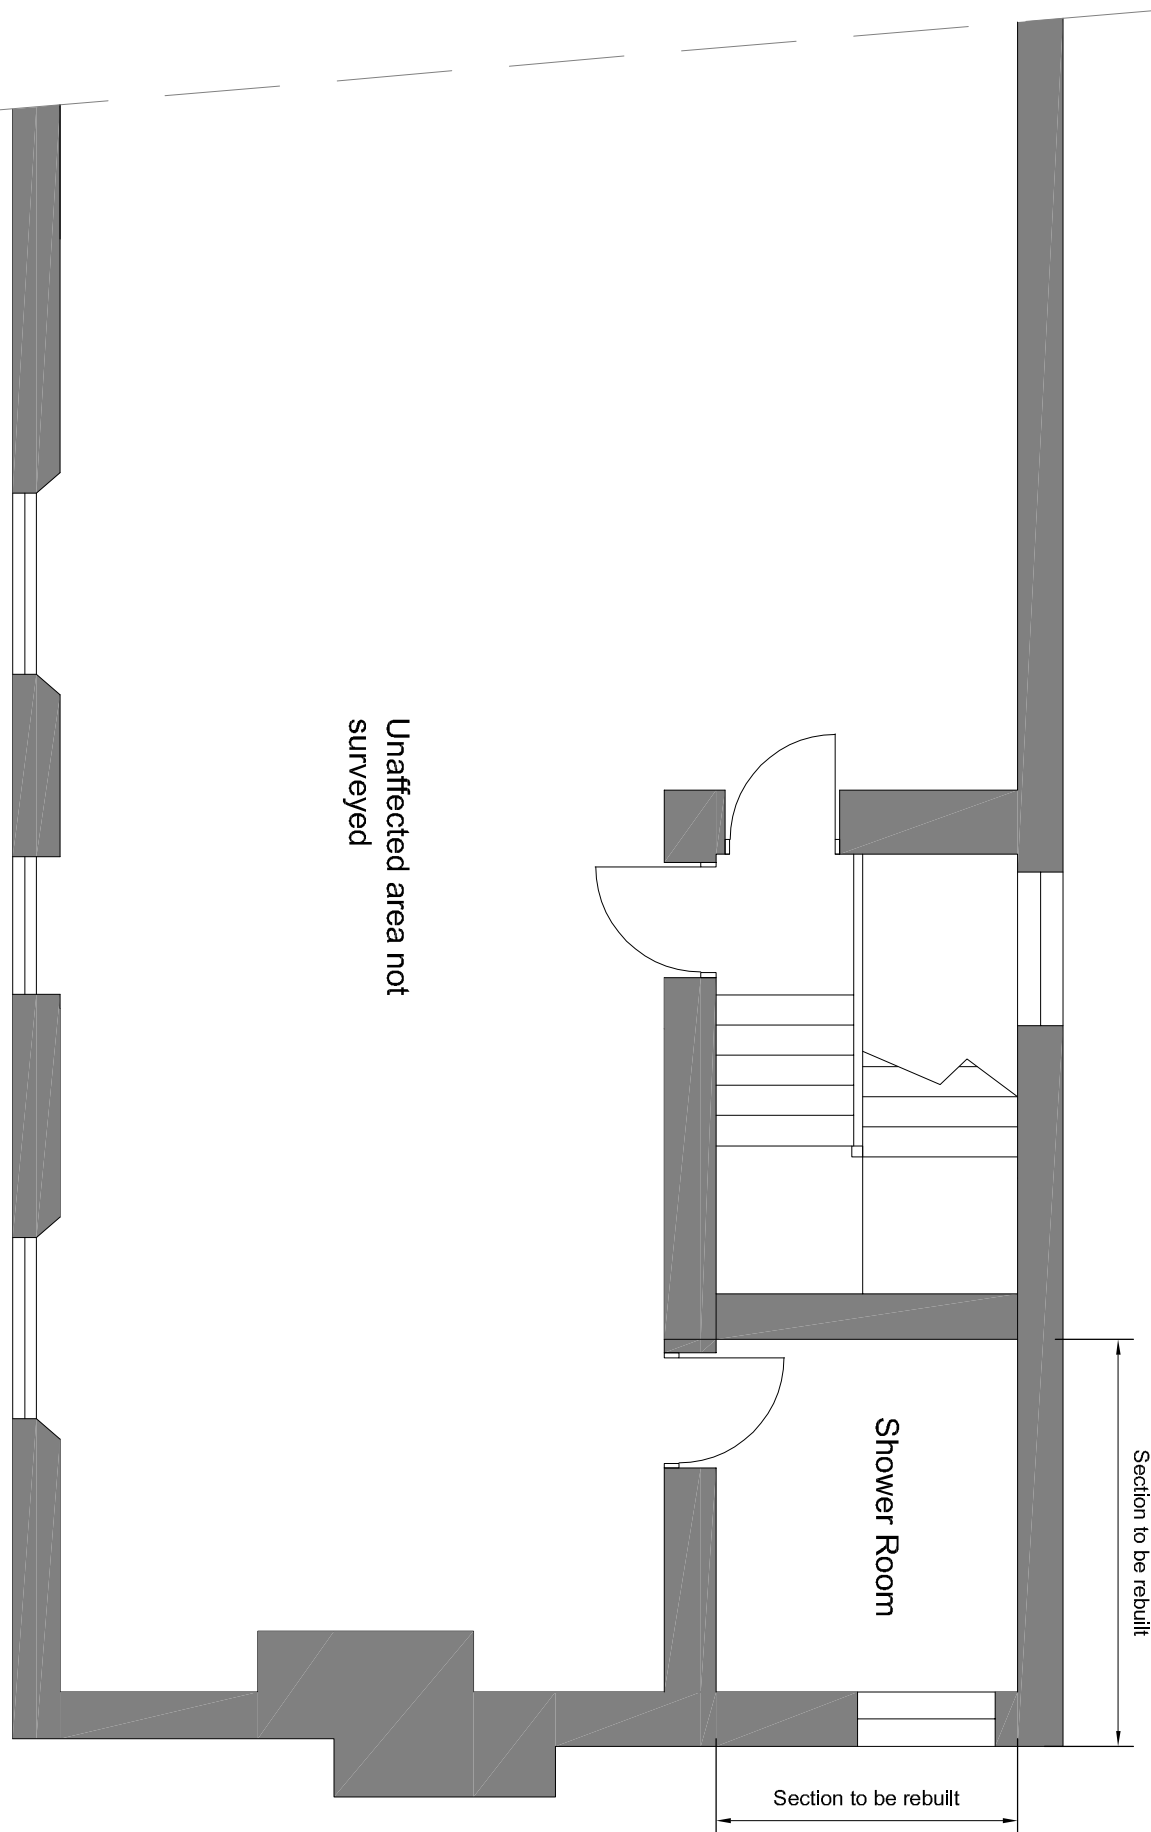

Unaffected area not surveyed

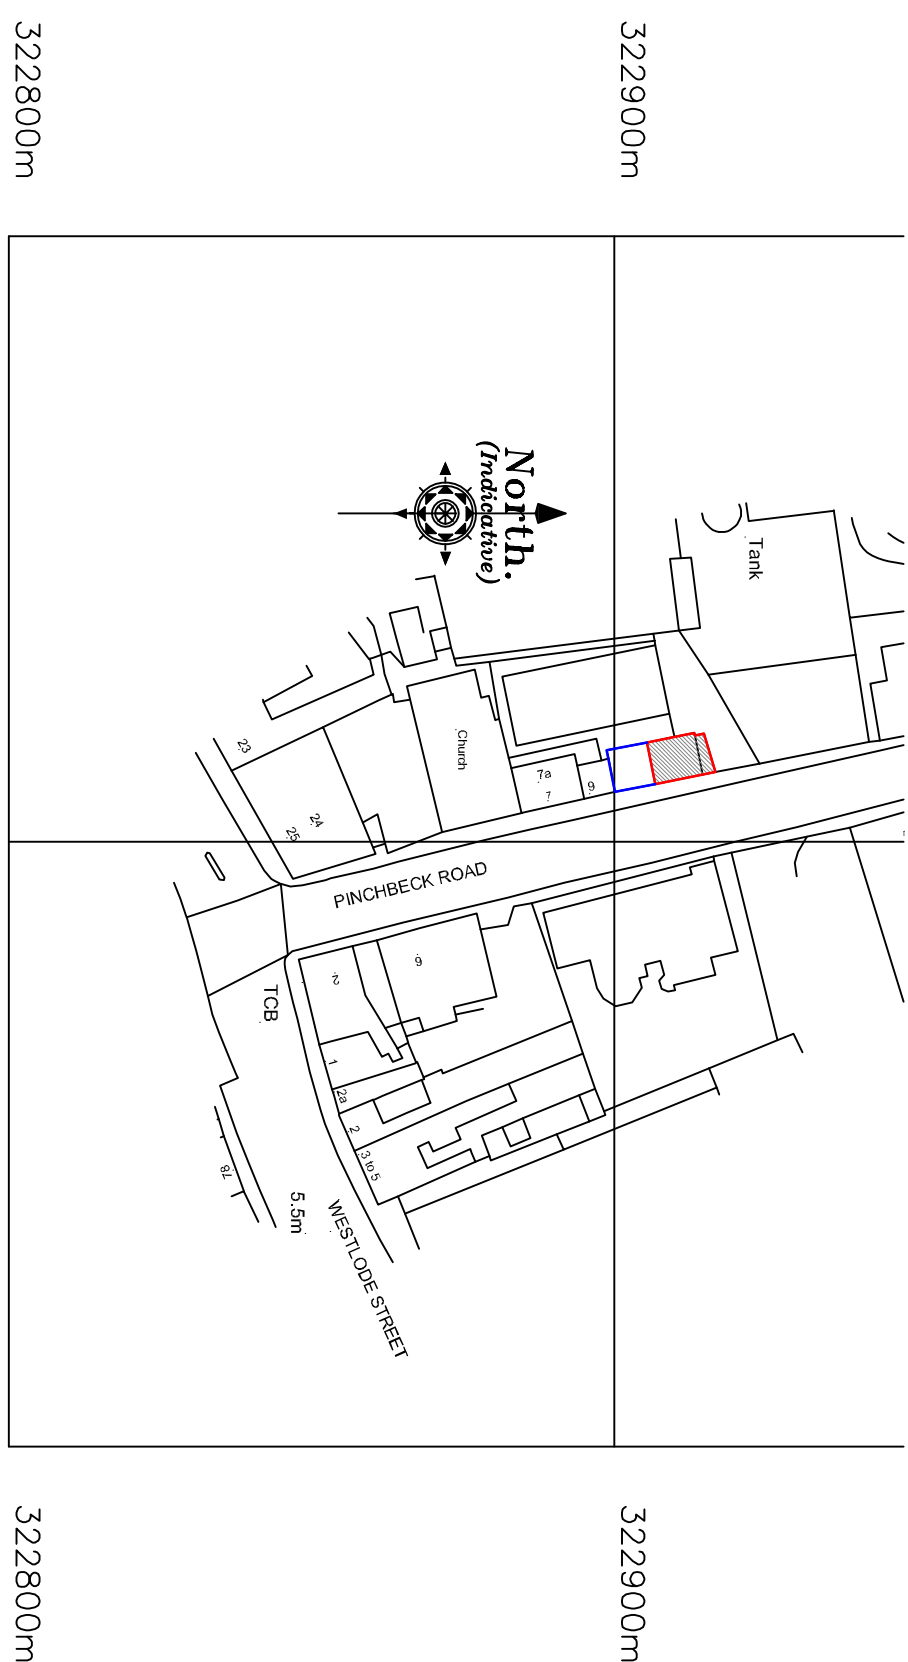

LOCATION PLAN

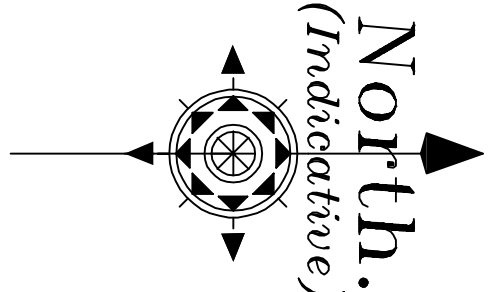

PROPOSED BLOCK PLAN



Revision	Date	Drawn	Description
1	29/02/2024	Mr D Jackson	Reconstruction of corner of building @ 13 Pinchbeck Rd.

Drawing Planning

Scale 1:50, 1:100 1:200, 1:1250 @ A1

Trevor A Clay RIBA Ltd, 14 Old Fendike Road, Weston Hills, Spalding, Lincs, PE12 6DD
01406 380027 trevor@tclarchitects.co.uk



24/649/PA/002

www.tclarchitects.co.uk