


? Crown Copyright 2008. All rights reserved. Licence number 100020449

Site Location Plan

Scale 1:1250

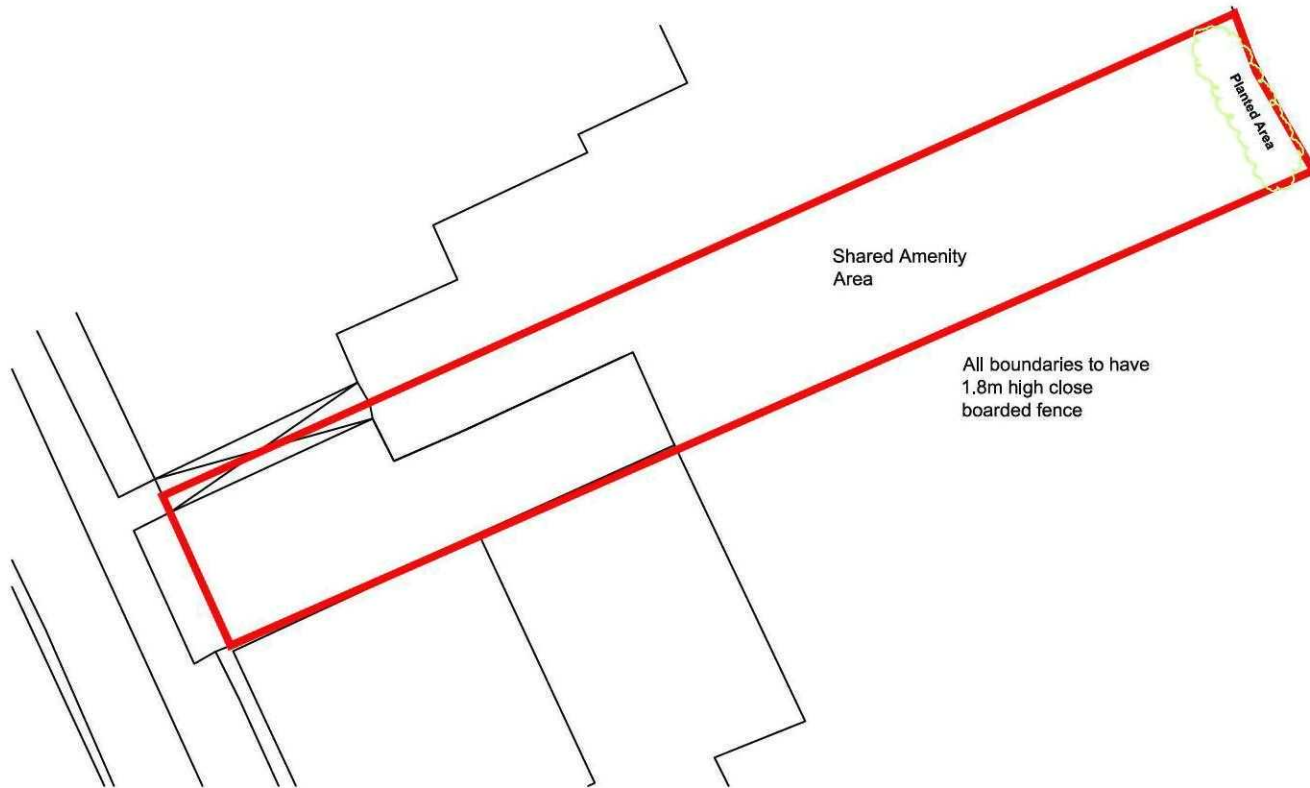

- Planting Area to consist of :
- Clematis - to attract insects and provide shelter for birds
 - Rowan - berries for birds
 - Viburnum opulus (Guelder Rose) - white summer flowers and red berries in Autumn which are an excellent foodsource
 - Lonicera periclymenum (Honeysuckle) - good nectar source for butterflies and moths
 - Primula vulgaris (Primrose) - leaves are food for butterfly larvae and finches eat the seeds

Site Block Plan

Scale 1:250



2nd Floor - 5B Sheepmarket
Spalding
PE 11 1BH
Tel: 01775 768 921
e-mail: enquiries@remwaydesign.co.uk

Site :

57 Hawthorne Bank
Spalding
PE11 1JJ

Client :

Mr C Bosworth
Willow Villa
Green Lane
Spalding
PE11 2YB

rev "A" - 24.03.11 - Amended to suit Clients comments

Date : *****


Scale : as noted

Drawing No:


1983 - 01A

Contractor to check all Dimensions on site prior to ordering materials / commencing work.Do Not Scale from this Drawing - If in doubt then please ask


Broken line represents Extension approved under
Planning Permission Ref No. H16/0757/09

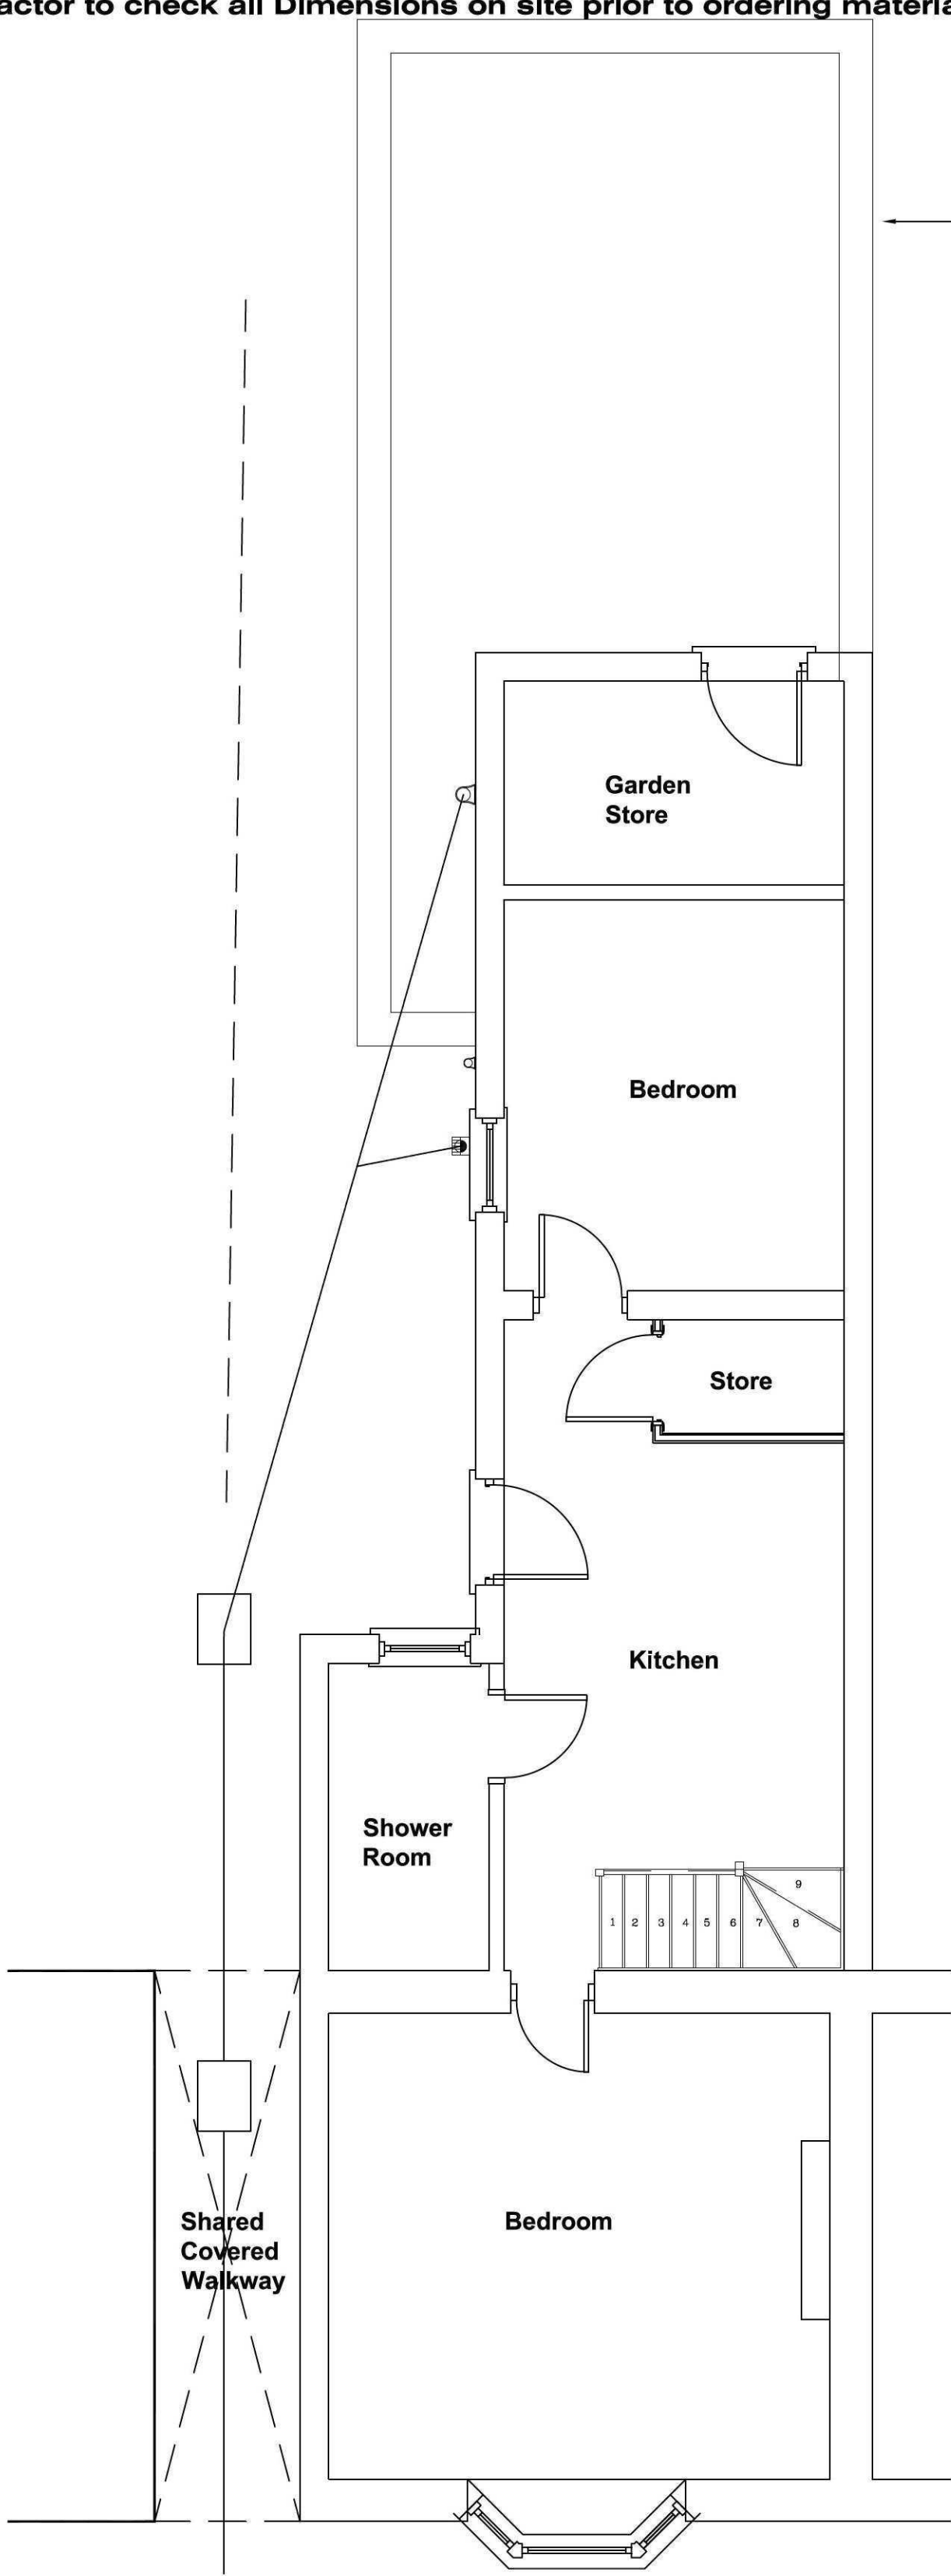


Existing Ground Floor Plan
Scale 1:50

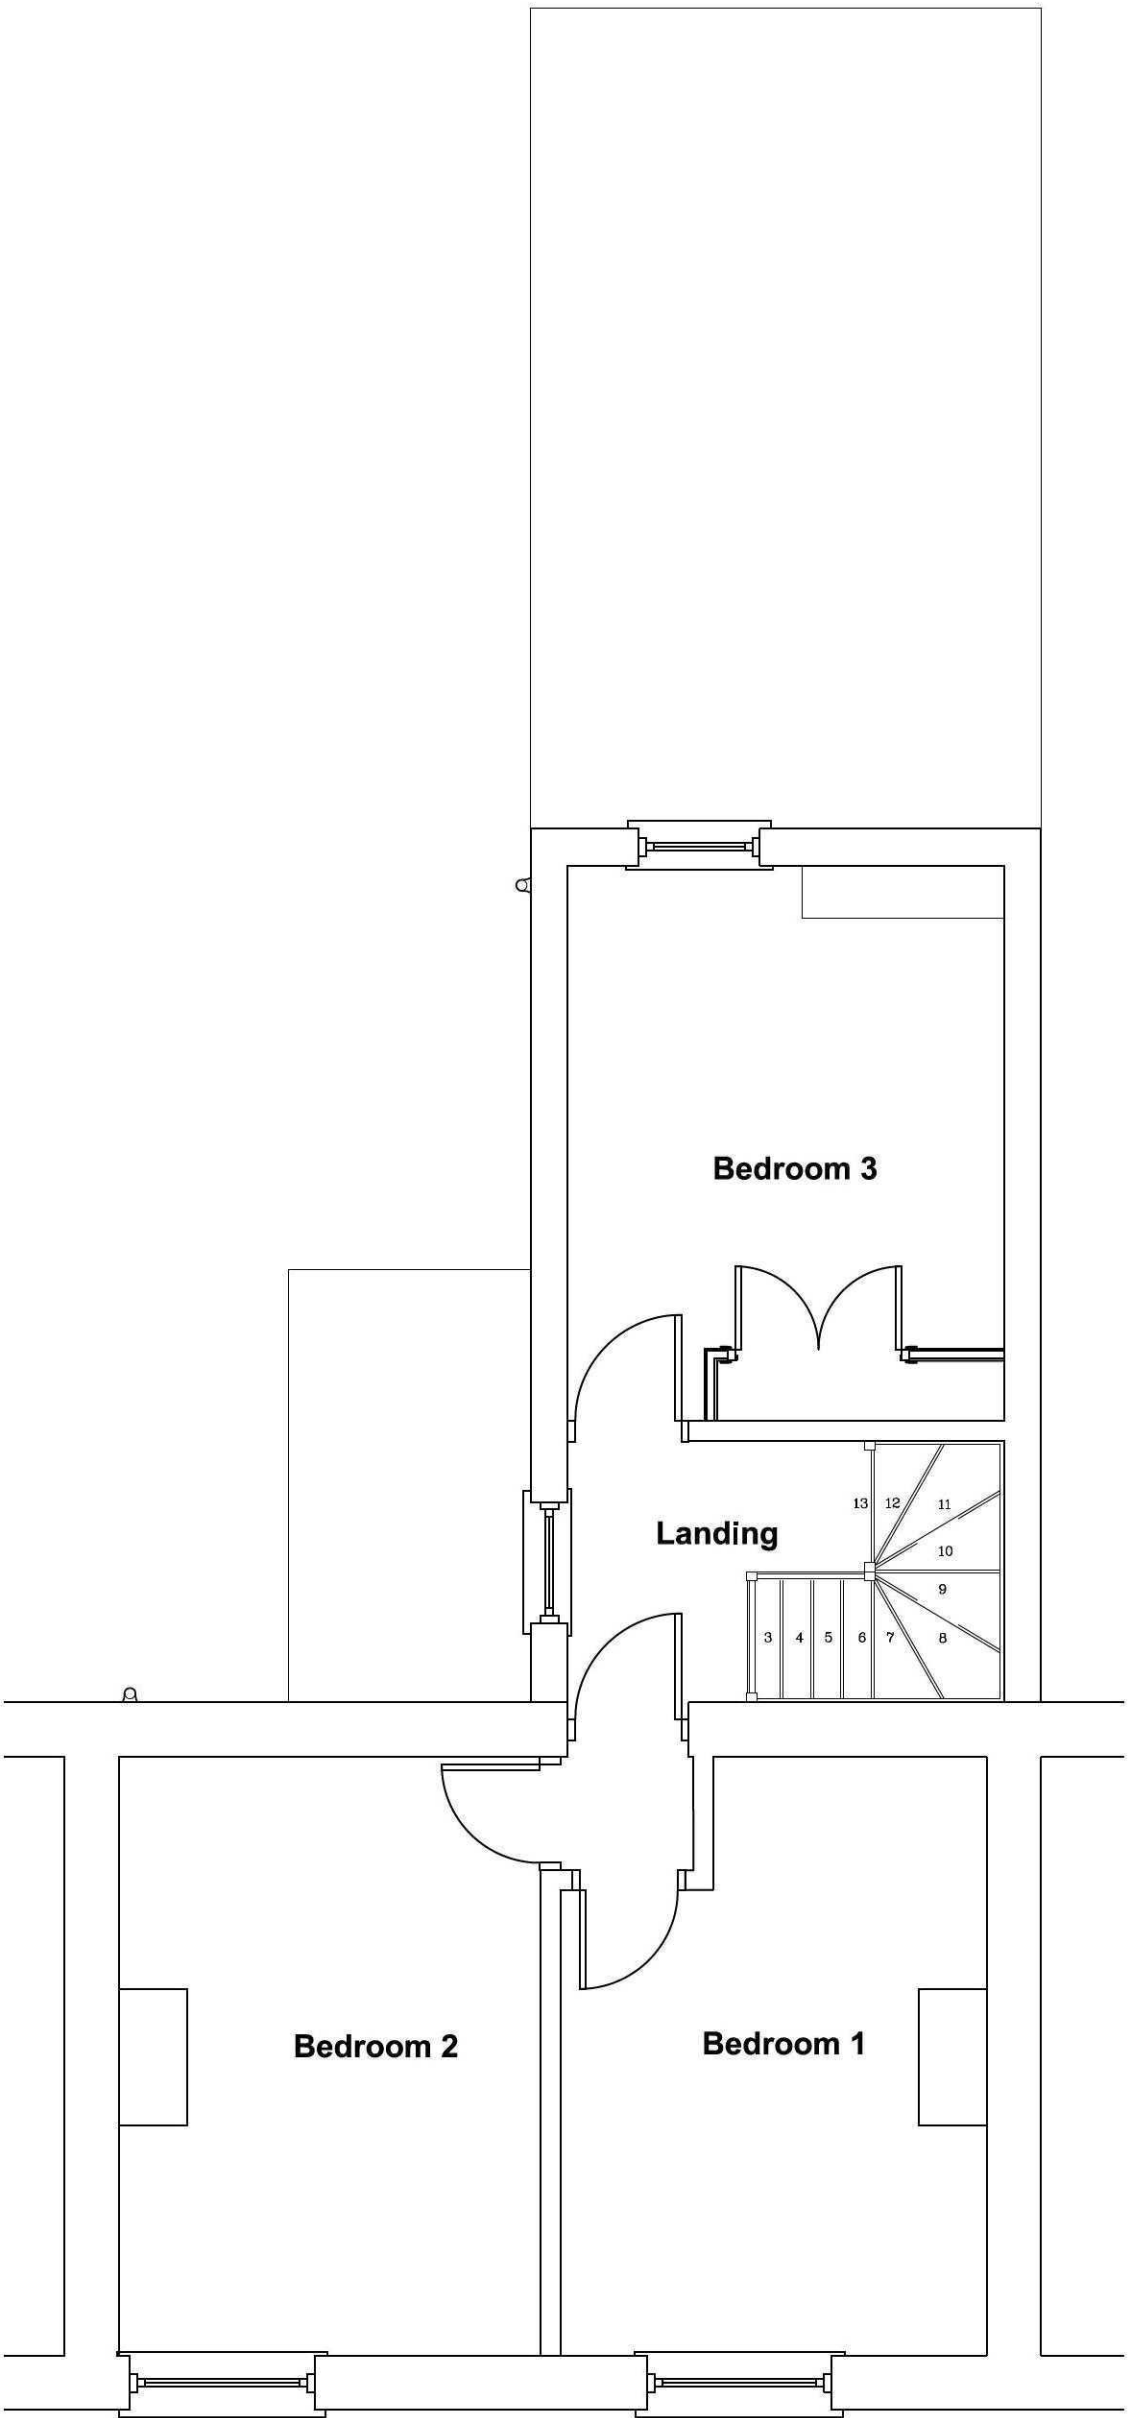

Existing First Floor Plan
Scale 1:50

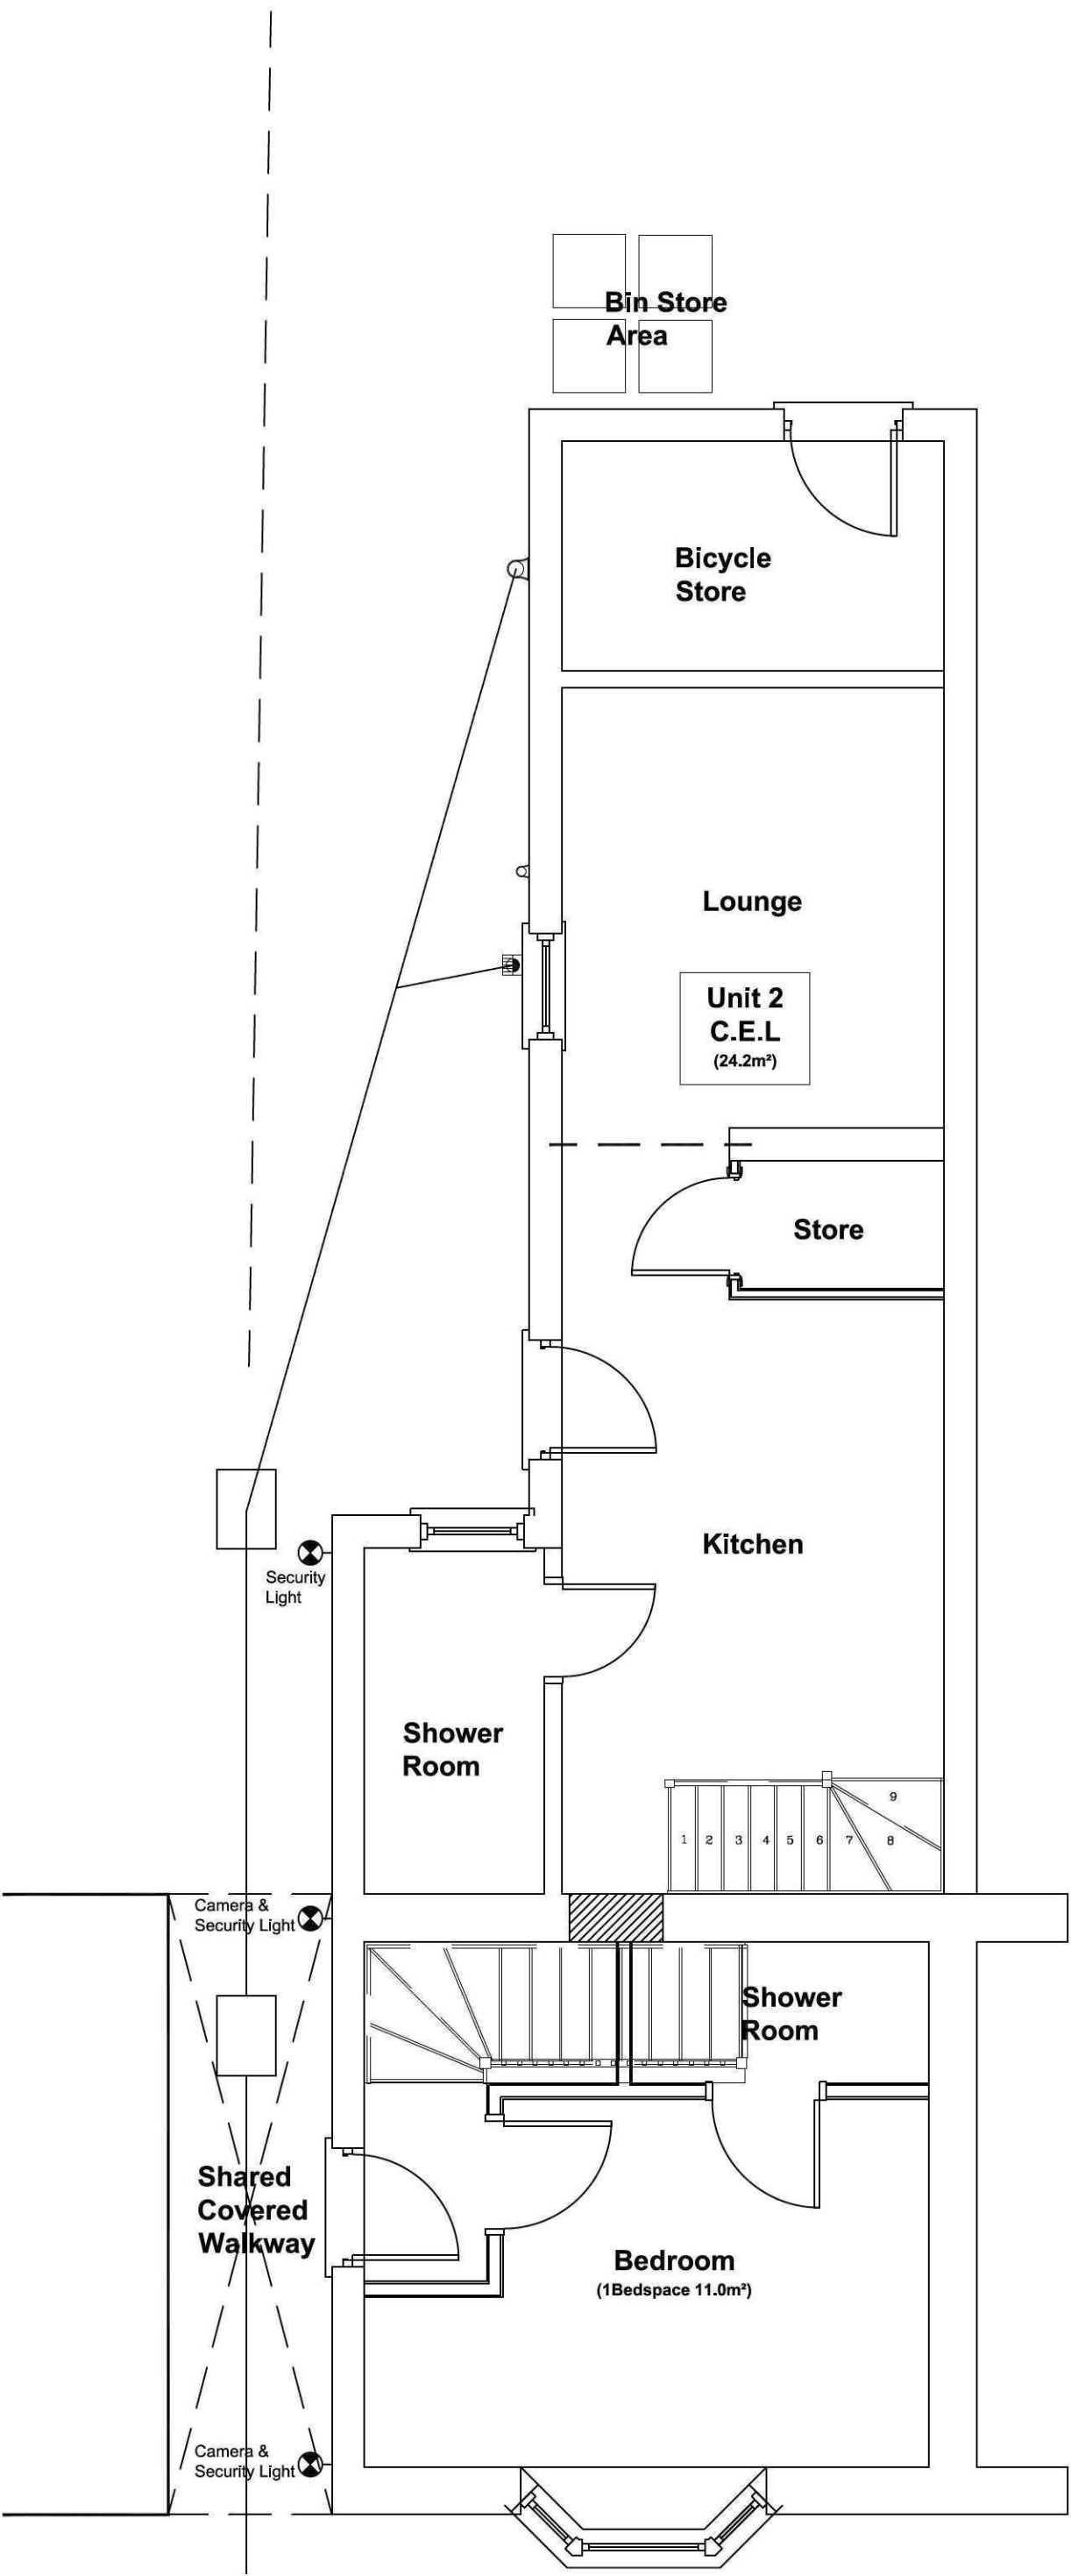

Proposed Ground Floor Plan
Scale 1:50

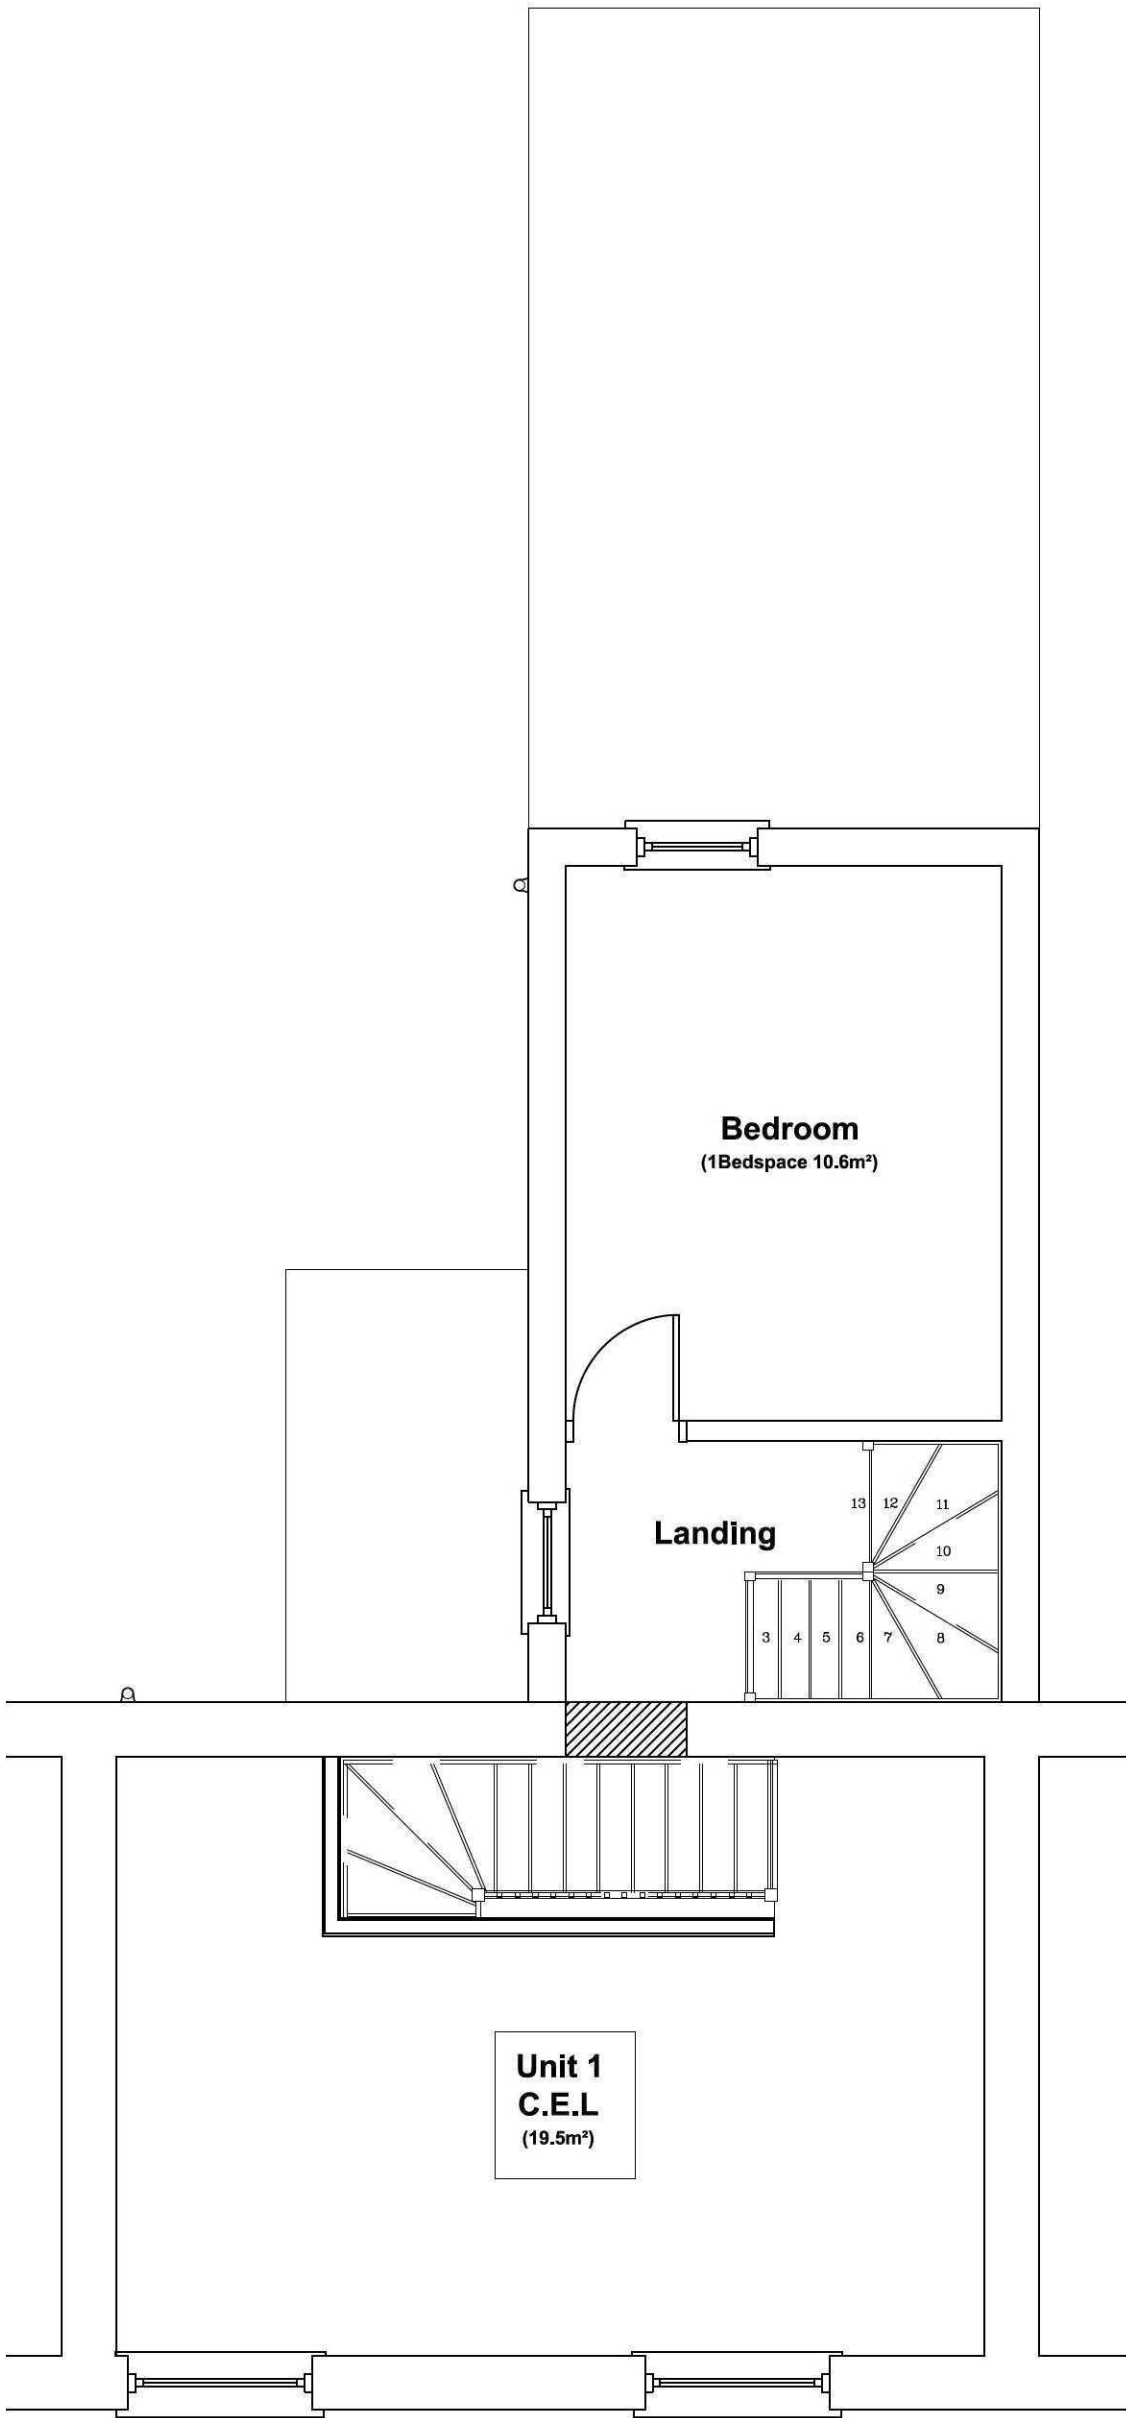

Proposed First Floor Plan
Scale 1:50

GENERAL CONDITIONS
Contractors are responsible for checking all dimensions on site when work commences and before ordering any materials. Any discrepancies should be brought to the attention of the Client for remedial action before commencing further.

All materials not specified to be of a standard suitable for the work proposed and be fit for purpose. All work to be in accordance with good building practice and all necessary BS codes for Workmanship on Building Sites.

Revisions

*A" - 24.03.11 - Amended to suit the Clients comments

Client:

Mr C Bosworth

Site:

57 Hawthorne Bank
Spalding
PE11 1JJ

Dwg Title:

Existing and Proposed
Floor Plans



2nd Floor - 5B Sheepmarket
Spalding
PE11 1BH
Tel : 01775 768 921

e-mail: enquiries@remwaydesign.co.uk

Dwg Size	Drawing Number	Revision:
A1	1983-02	"A"