



Site Location Plan

Scale 1:1250



2nd Floor - 5B Sheepmarket
Spalding
PE11 1EH
Tel: 01775 768 921
e-mail: enquiries@remiwaydesign.co.uk


Site:
Replacement Agricultural Dwelling at:
Petals Nursery
Weston Hills Road
Low Fulney
Spalding
PE12 6NE

Client:

Mrs T Greengrass-Lewis

Date: ***** Scale: as noted

Drawing No:
1749 - 01(a4)

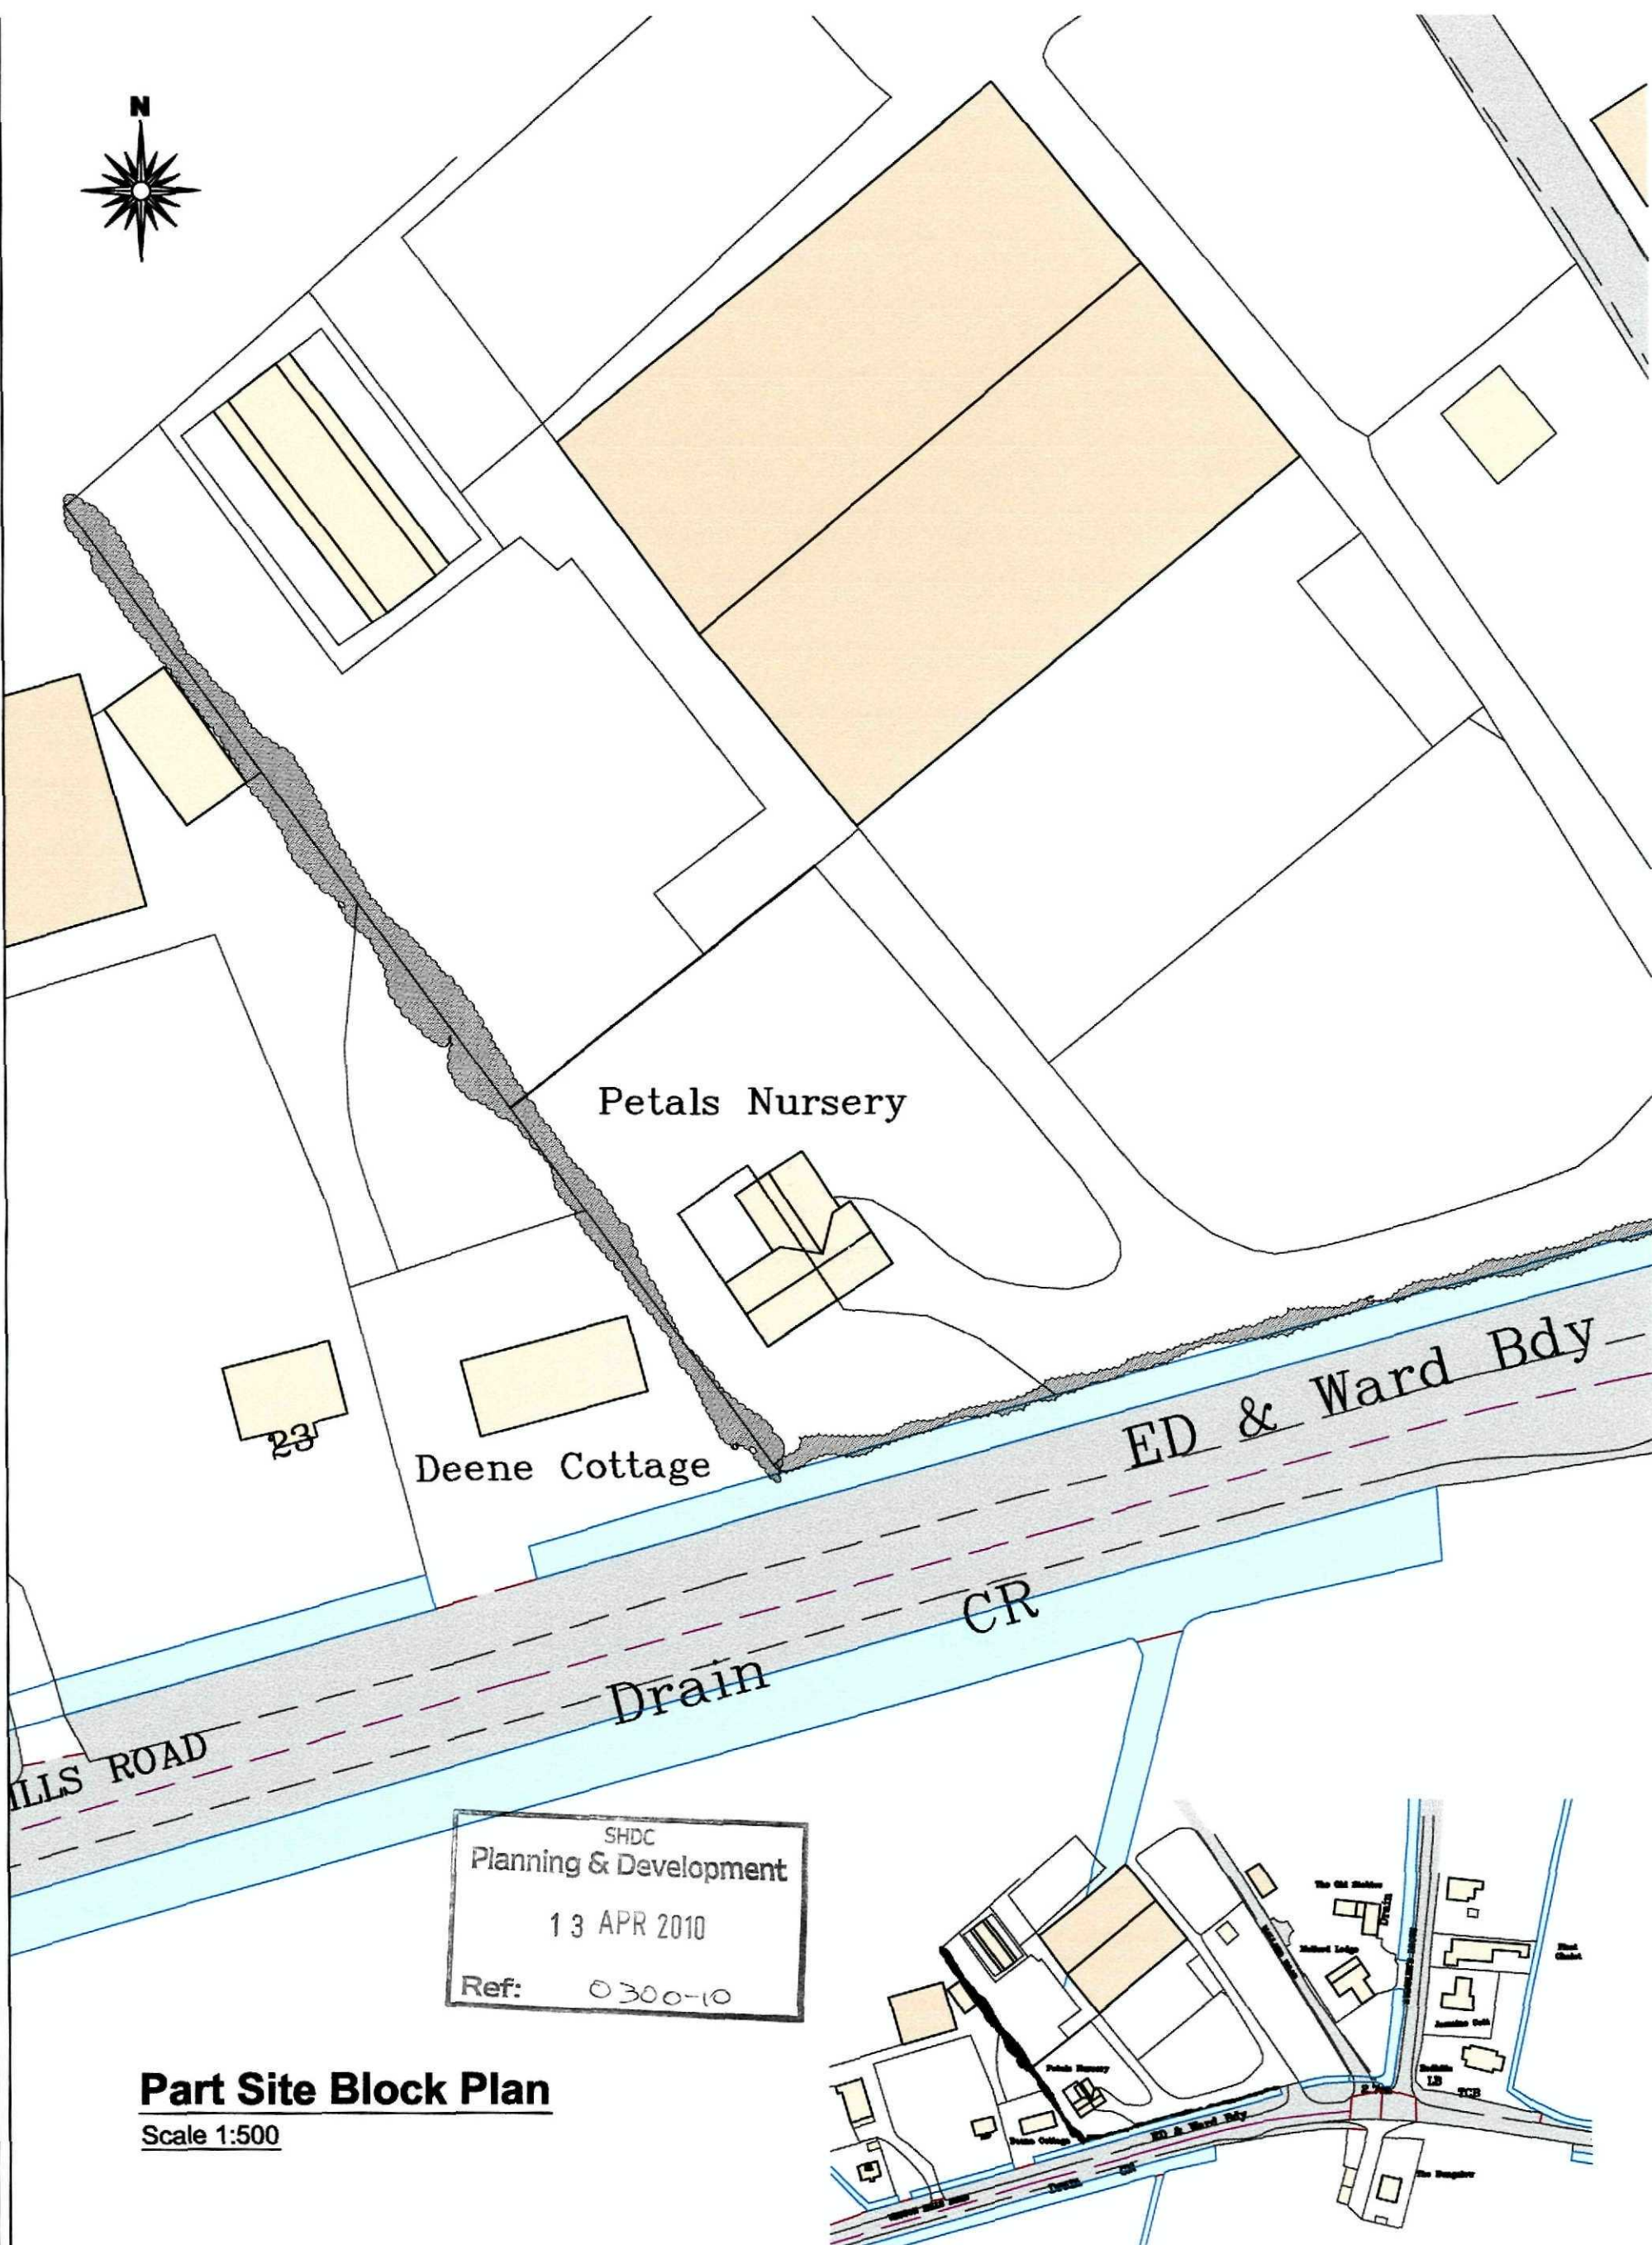

Deene Cottage

ED & Ward Bdy

~~CR~~


Drain

ILLS ROAD

13 APR 2010

Ref: 0300-10

Scale 1:500

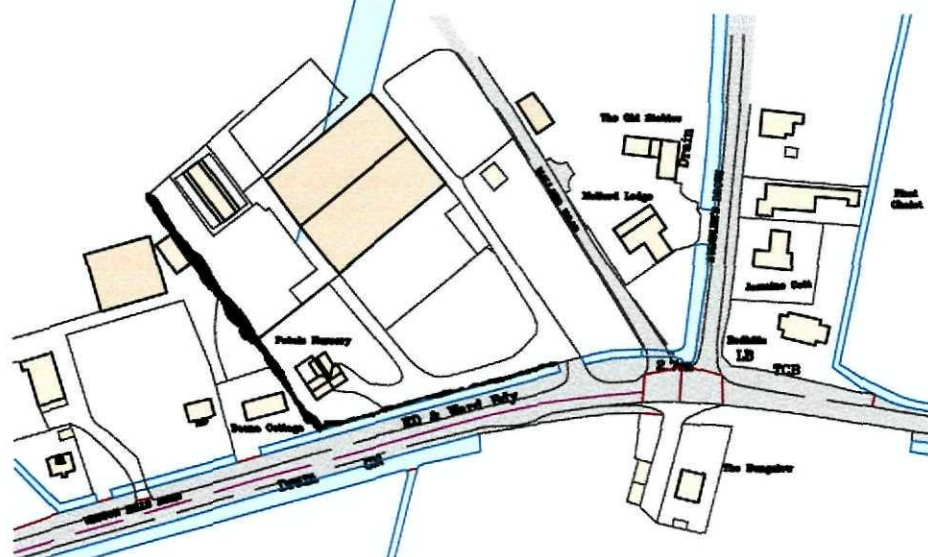

Client :


Date : ★★★★★

Scale : as noted


Drawing No:

1749-02(a3)

Contractor to check all Dimensions on site prior to ordering materials / commencing work.Do Not Scale from this Drawing - If In doubt then please ask

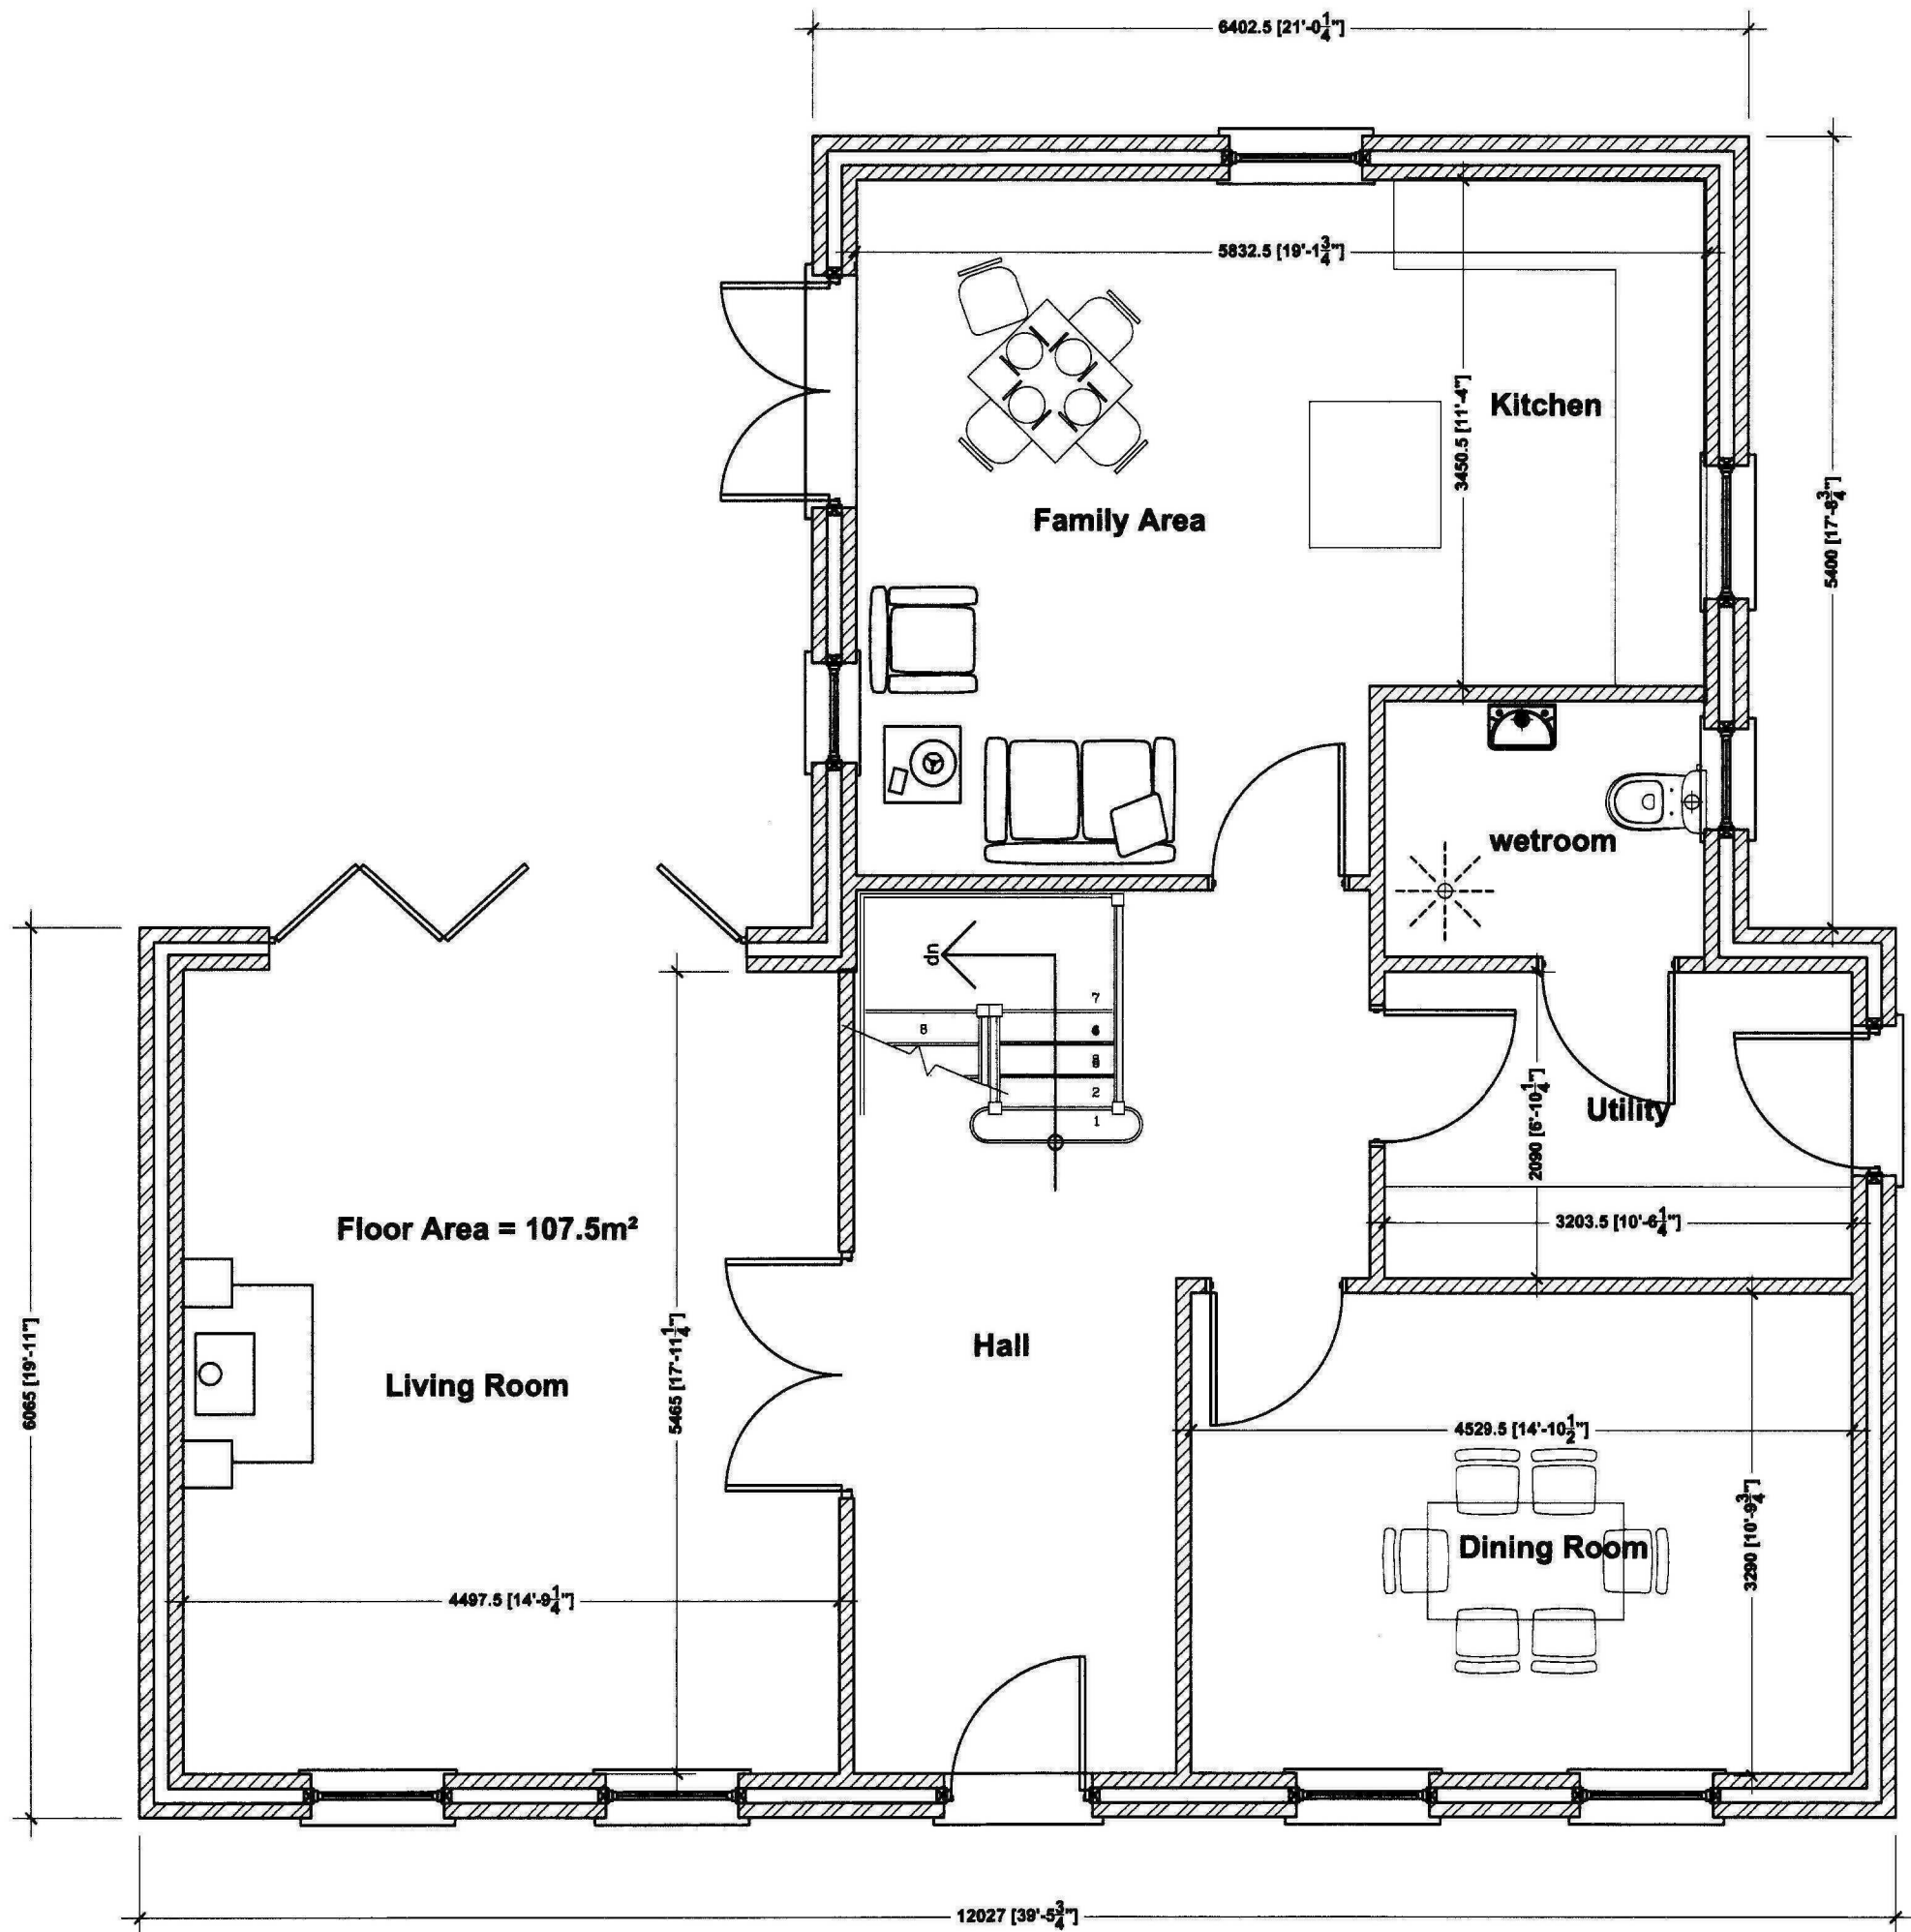

Ground Floor Plan
Scale 1:50

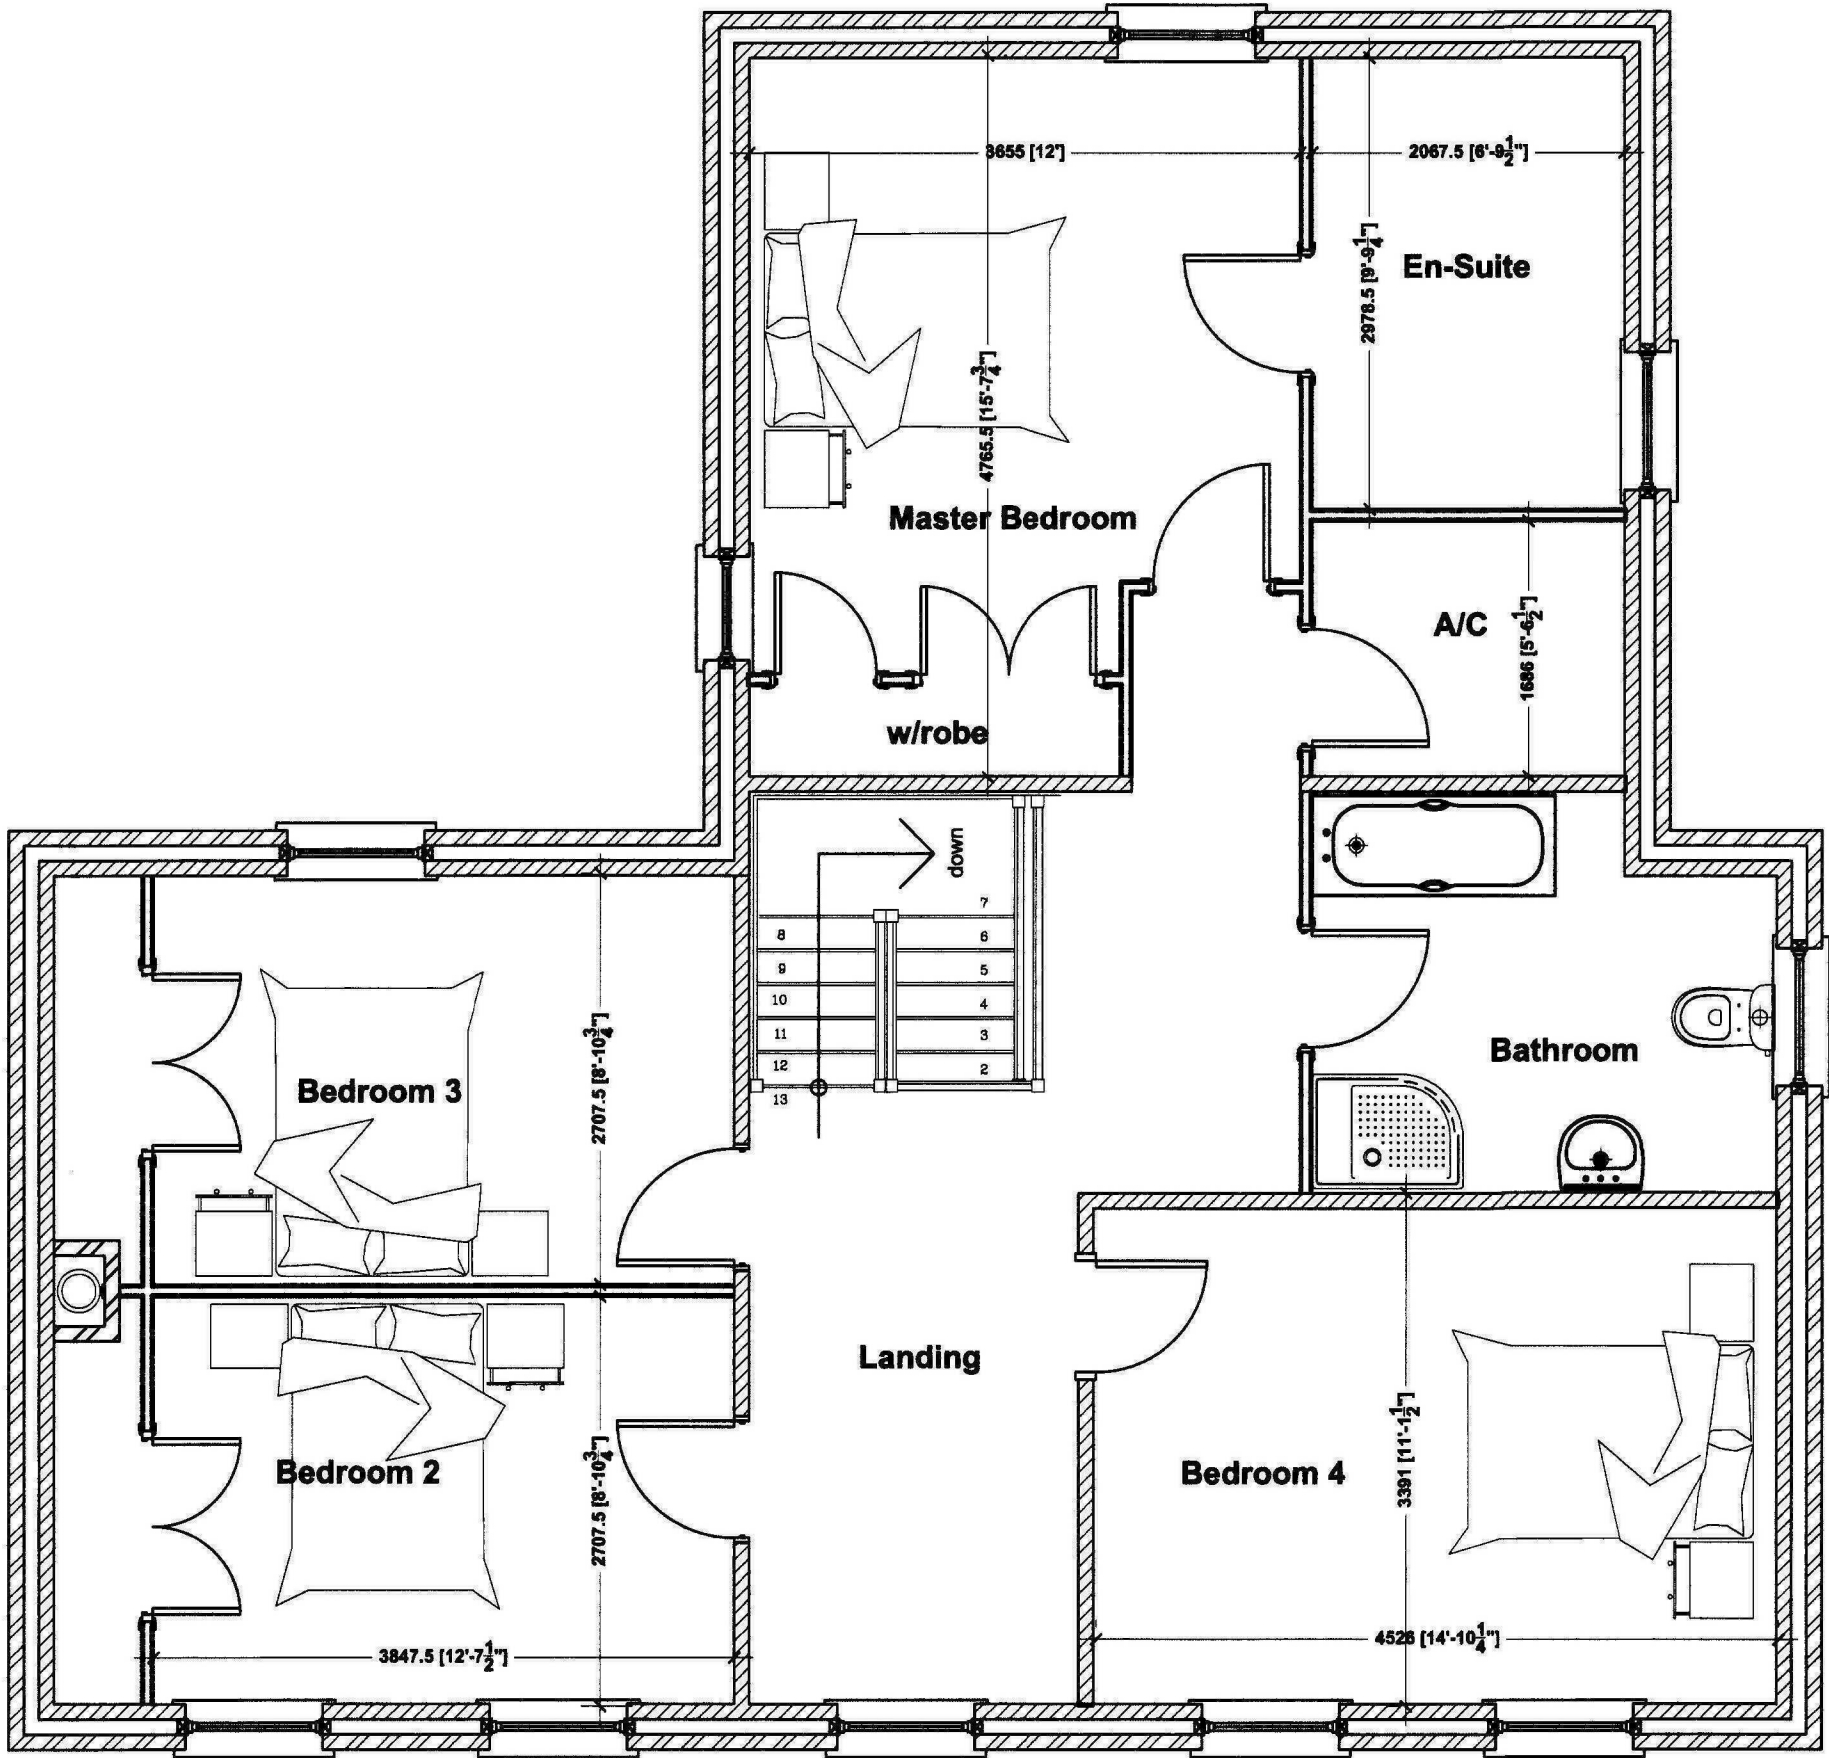

First Floor Plan
Scale 1:50

Planning & Development
13 APR 2010
Ref: 01300-10

GENERAL CONDITIONS
Contractors are responsible for checking all dimensions on site when work commences and before ordering any materials. Any discrepancies should be brought to the attention of the Client for remedial action before commencing further.

All materials not specified to be of a standard suitable for the work proposed and be fit for purpose. All work to be in accordance with good building practice and all necessary BS codes for Workmanship on Building Sites.

Revisions

A - 27.08.09 - Amended to suit Clients comments

Client: **Mrs T Greengrass-Lewis**

Site: Agricultural Dwelling at:
Petals Nursery
Weston Hills Road
Low Fulney
Spalding
PE12 6NE

Drq Title: **Floor Plans and Elevatiions**

remway
Design Ltd
2nd Floor - 5B Sheepmarket
Spalding
PE11 1BH
Tel : 01775 768 921
e-mail: enquiries@remwaydesign.co.uk

Drq Size: A1
Drawing Number: 1749-03
Revision: "A"

PLEASE NOTE:
Due to areas of the structure being covered, unexposed or otherwise inaccessible the notes / specifications of existing materials are subject to confirmation of site when it is feasible to expose the relevant areas of construction.