



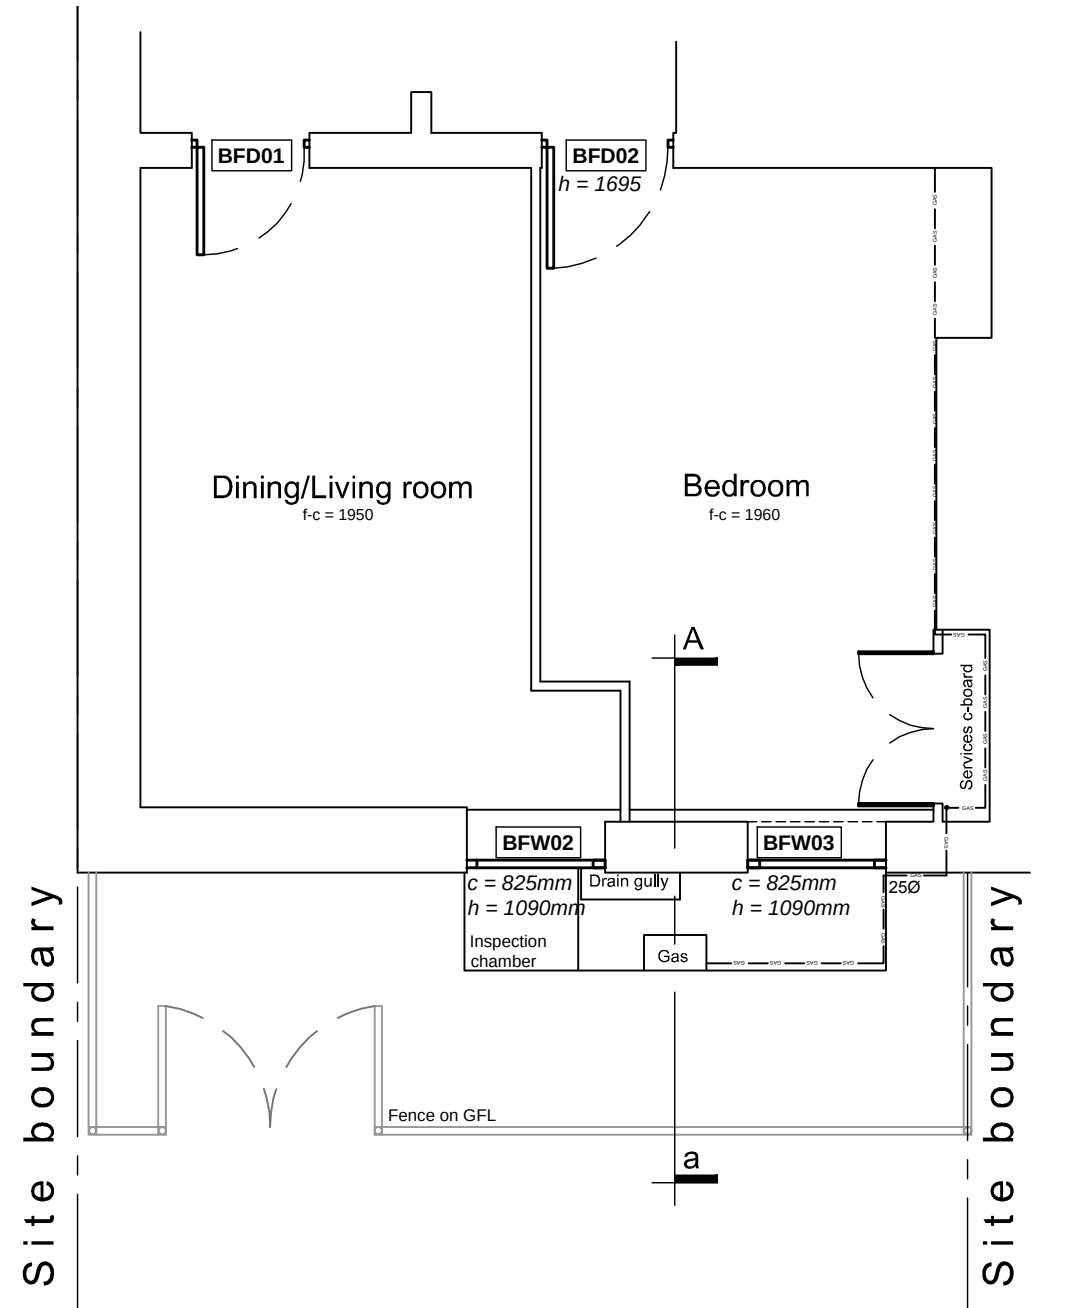



Part basement Level Plan as Proposed

Scale 1:50

 


East Elevation as Proposed

Scale 1:50

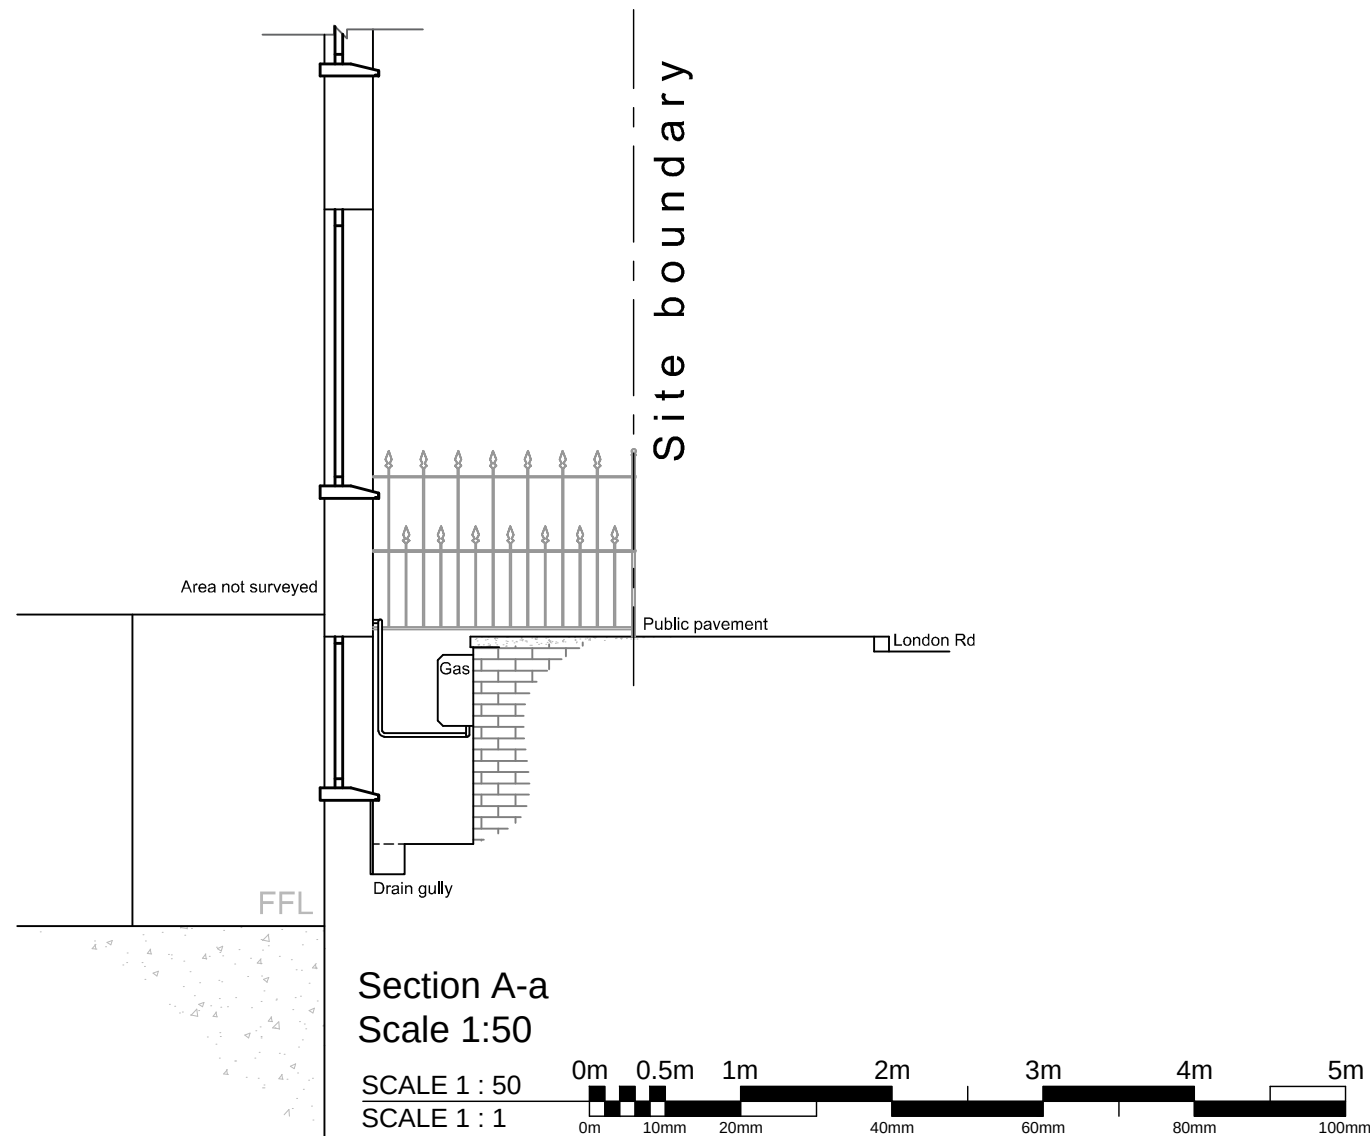 

Section A-a

Scale 1:50

 

DO NOT SCALE THIS DRAWING. THE CONTRACTOR IS DEEMED TO HAVE CHECKED ALL DIMENSIONS ON SITE AND REPORT ANY DISCREPANCIES TO OGLESBY & LIMB LTD.
THE CONTENTS OF THIS DRAWING ARE COVERED BY COPYRIGHT AND REMAIN THE PROPERTY OF OGLESBY & LIMB LTD. WRITTEN APPROVAL MUST BE OBTAINED FROM OGLESBY & LIMB LTD PRIOR TO DUPLICATION OR REPRODUCTION OF THIS DRAWING OR ITS CONTENTS.
ANY DIMENSIONS NOT SHOWN ARE TO BE CHECKED AND AGREED WITH OGLESBY & LIMB LTD.

pr	12.10.17	Preliminary issue for comment	Is
Ref.	Date	Description	Initial

Oglesby & Limb Ltd

Chartered Architect

Suite 1, Market Chambers
12 Market Place, Spalding, Lincs
PE11 1SL
Tel: 01775 761196
e-mail: design@o-l-ltd.co.uk

Client:
Aaron Timms

Project:

**Proposed alterations to
basement windows at
14 London Road
Spalding
PE11 2TA**

Drawing Title:

**Part basement Level Plan, Section
and Elevation as Proposed**

LBC & BREGS APPLICATION ISSUE

Date:	Oct 2017	Scale:	as shown
Drawn by:	LS	Checked by:	AJO

Drawing Number:	Rev:
A1279 - 11	-