


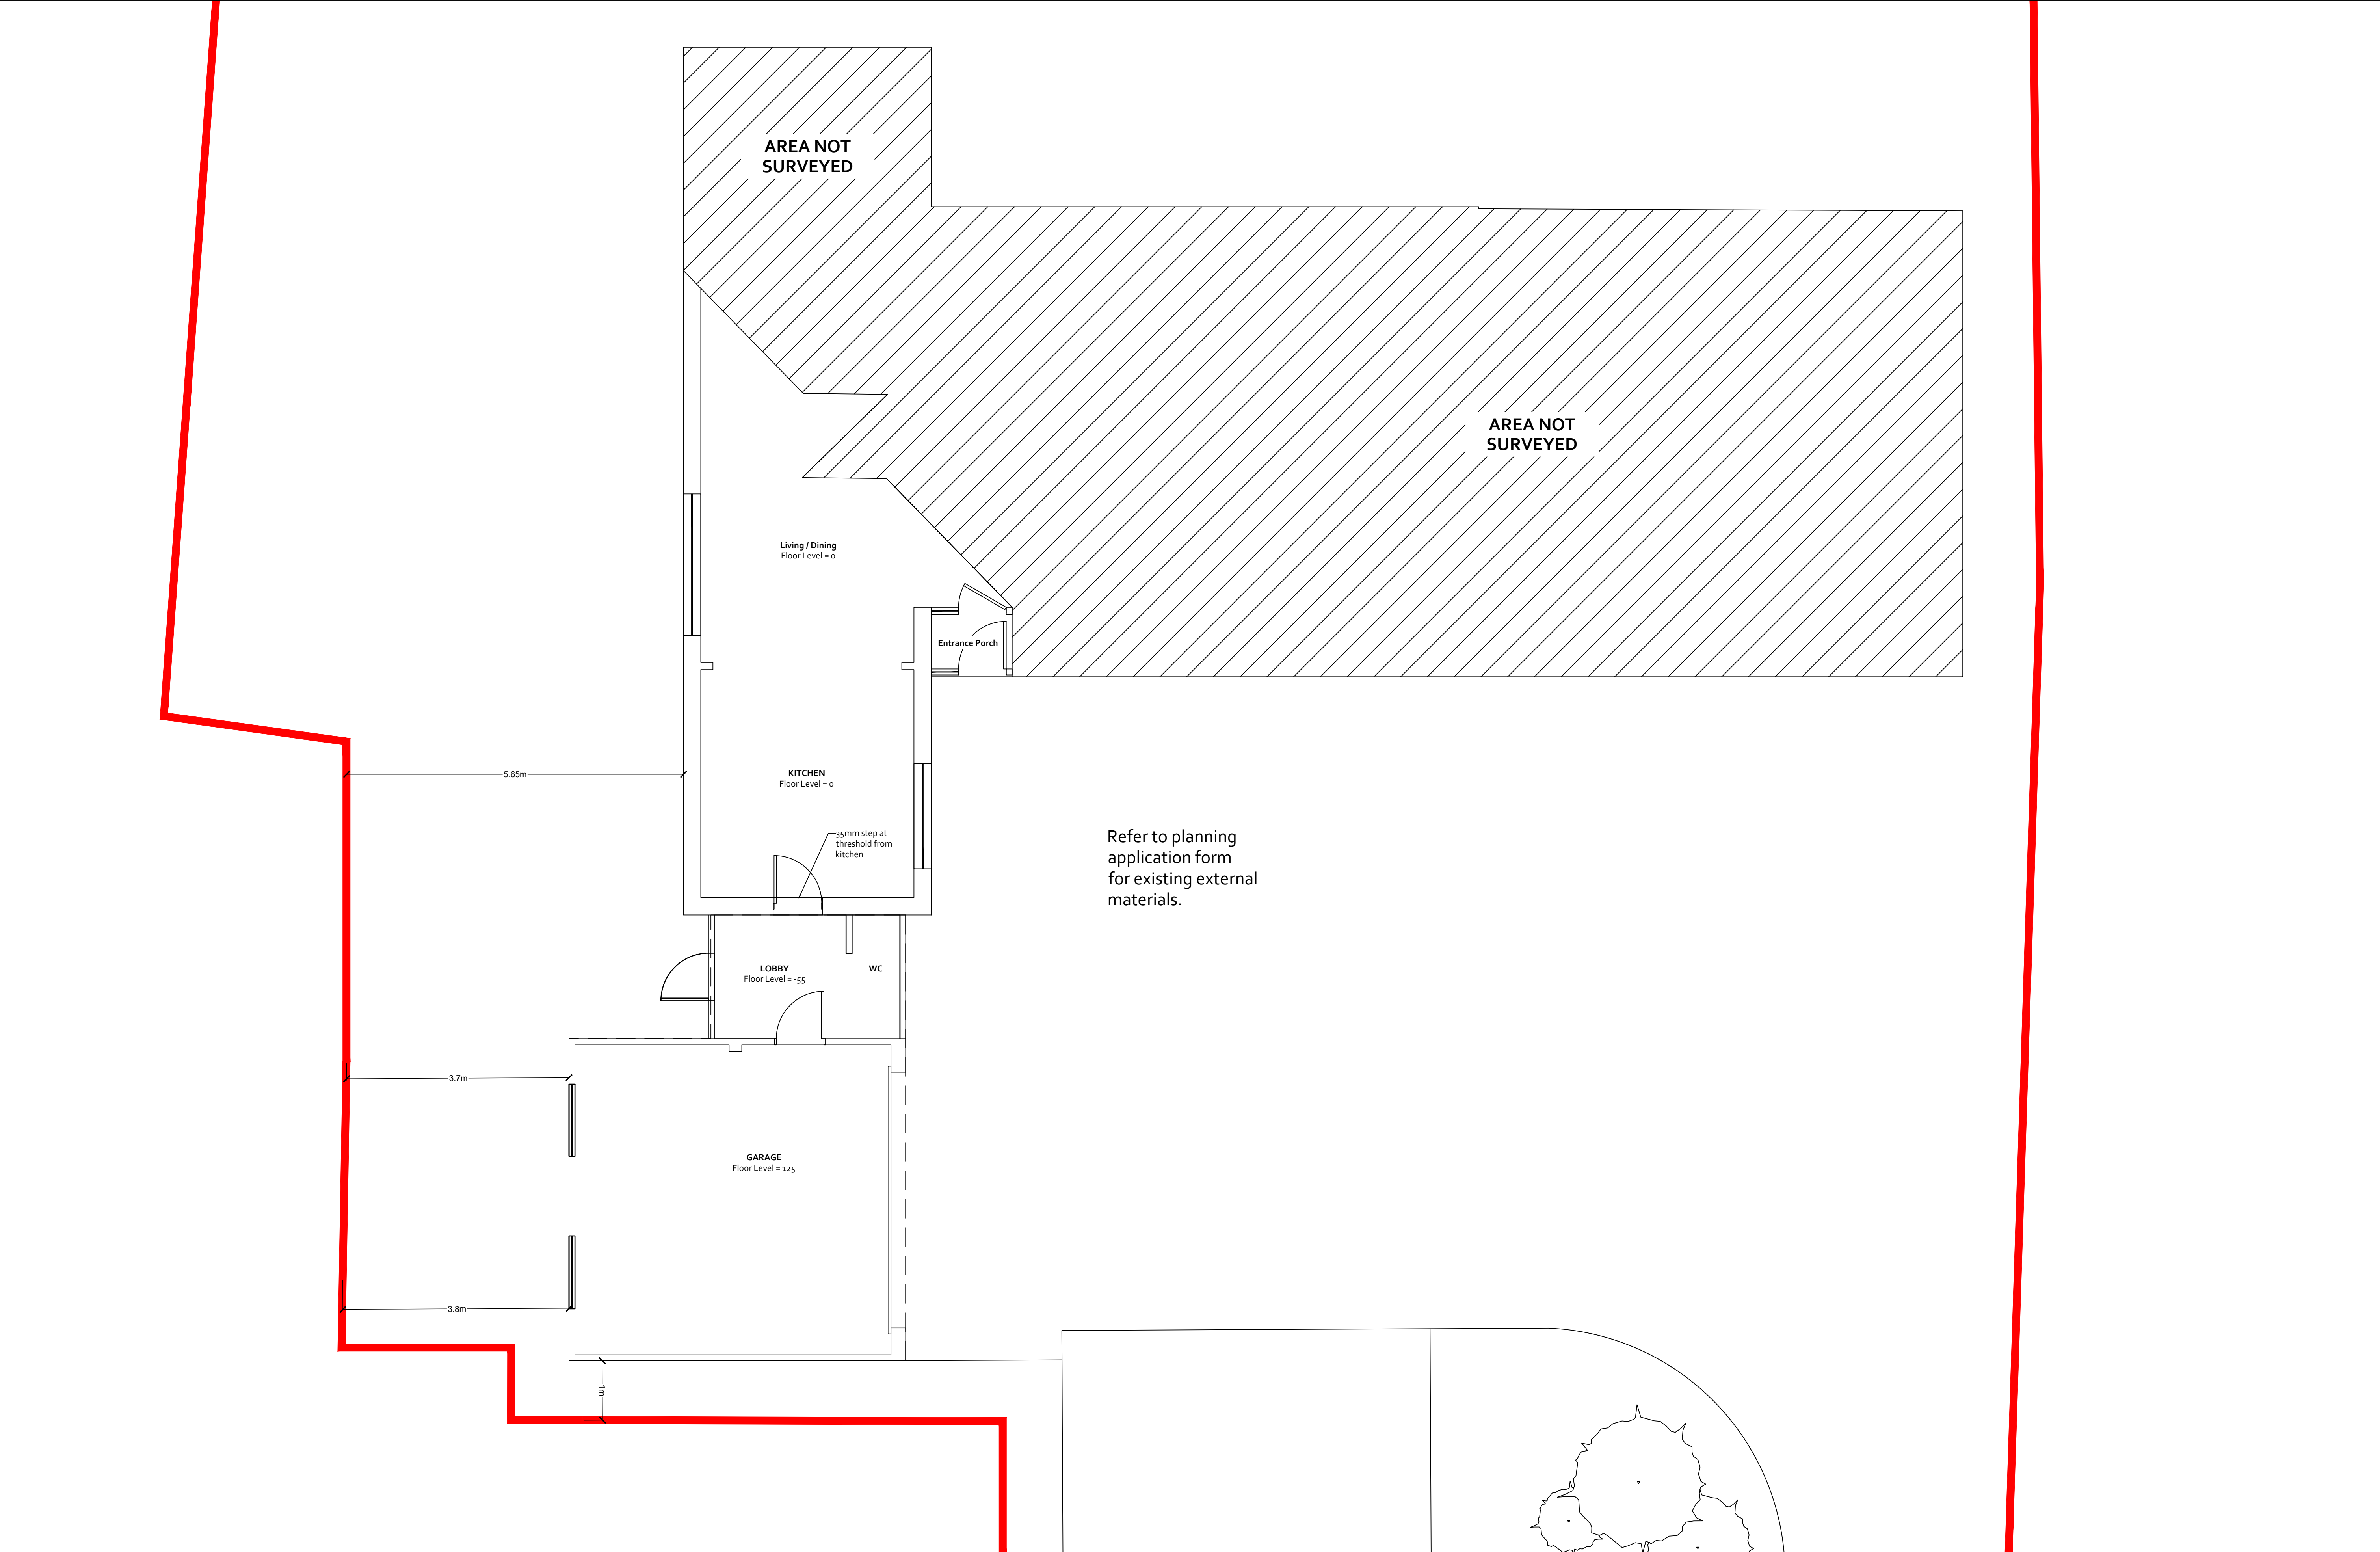

REFERENCE	DRAWING STATUS	DRAWING TITLE	NOTES:	SCALE	SCALE BAR	NORTH ARROW
43A - 3	Existing	Ground Floor Plan		Scale = 1:50@A1 Nominal measurements rounded to 1 decimal place.	1:50 1m 0 1m 2m 3m 4m 5m	