




Proposed Front Elevation
Scale 1:50 when printed at A1.
Nominal measurements rounded to 1 decimal place.

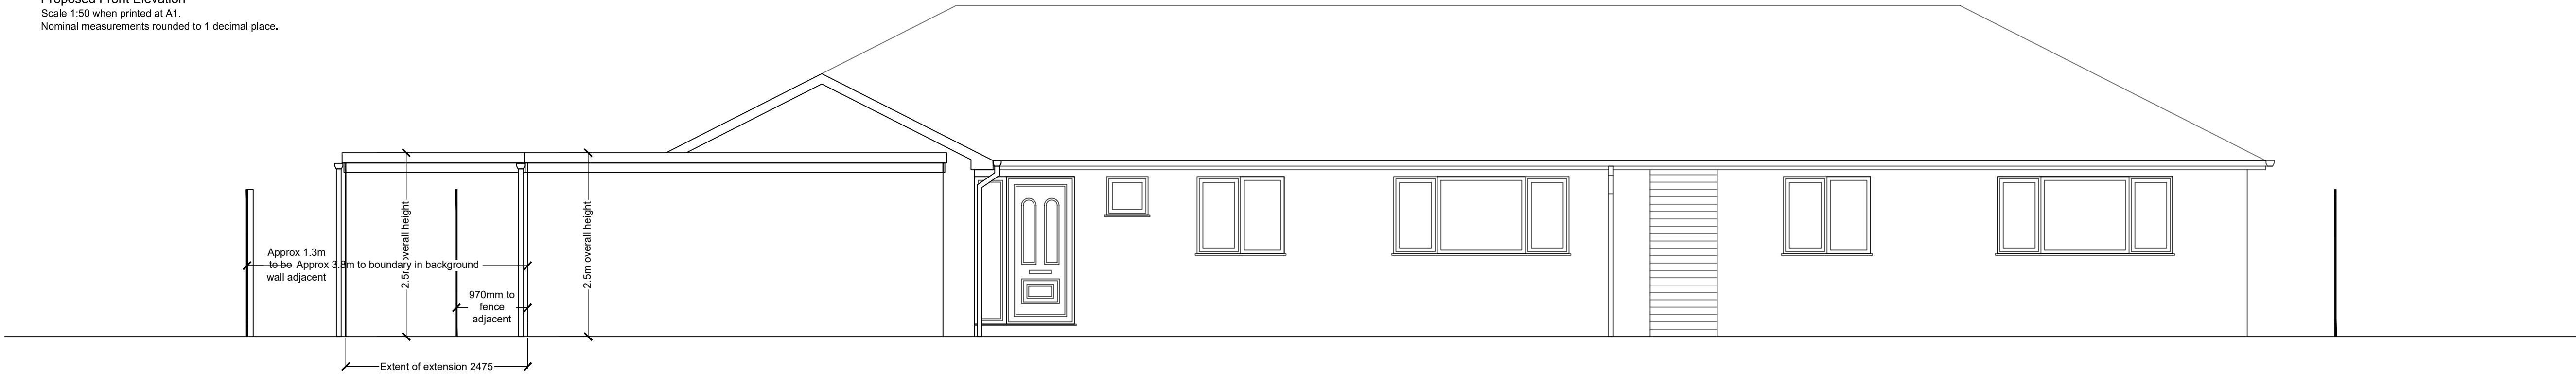


Proposed Rear Elevation
Scale 1:50 when printed at A1.
Nominal measurements rounded to 1 decimal place.

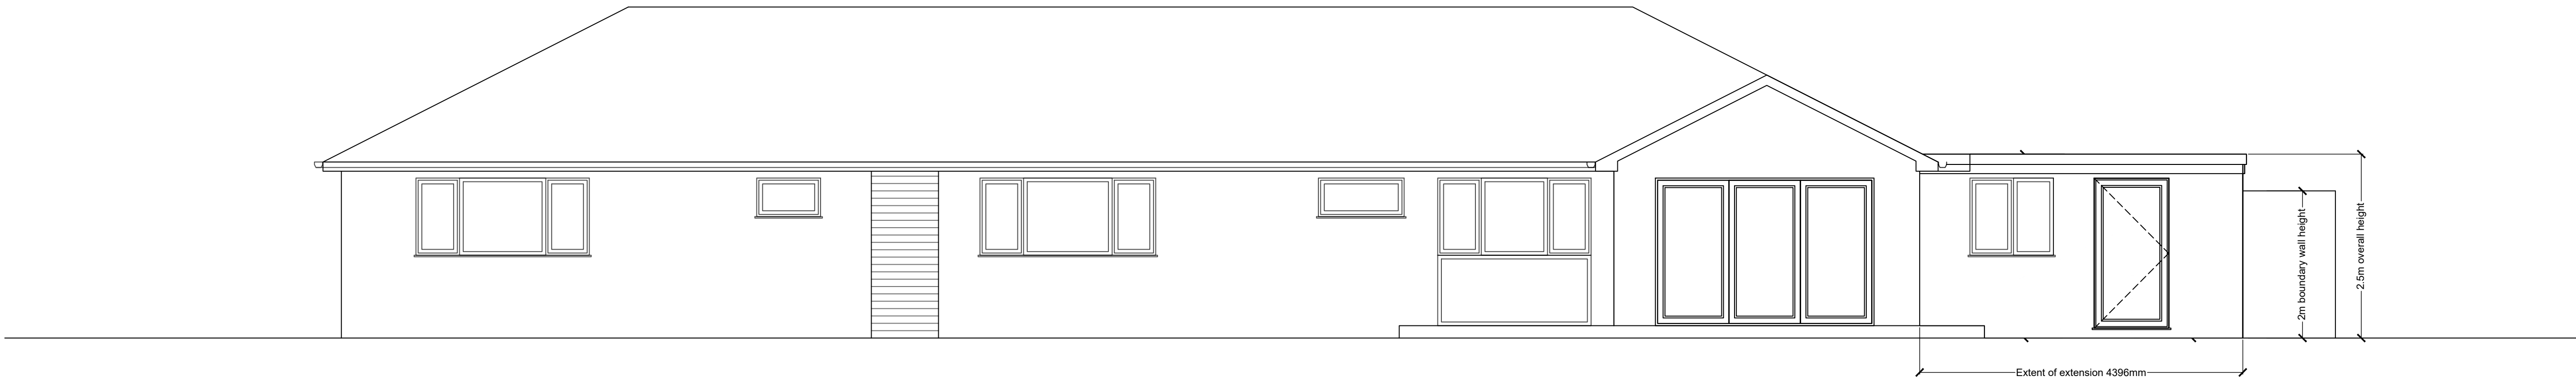

Proposed Side Elevation 1 [No changes visible]
Scale 1:50 when printed at A1.
Nominal measurements rounded to 1 decimal place.

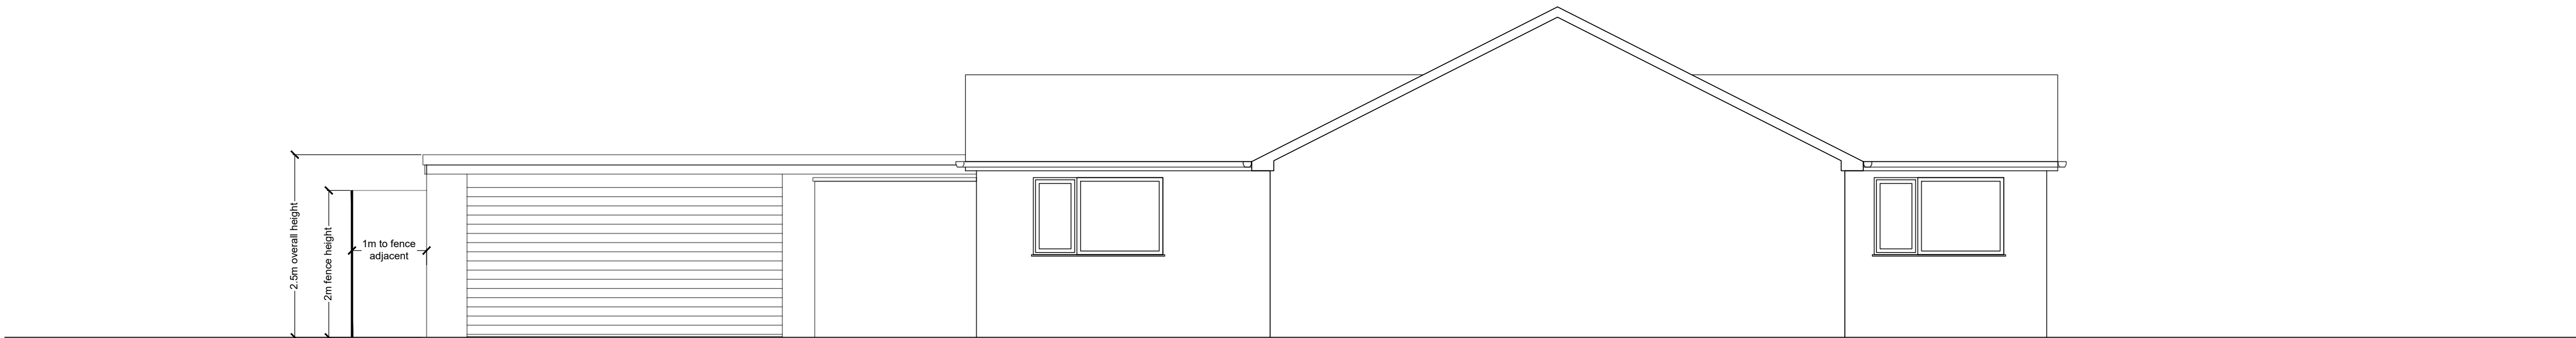

Proposed Side Elevation 2
Scale 1:50 when printed at A1.
Nominal measurements rounded to 1 decimal place.

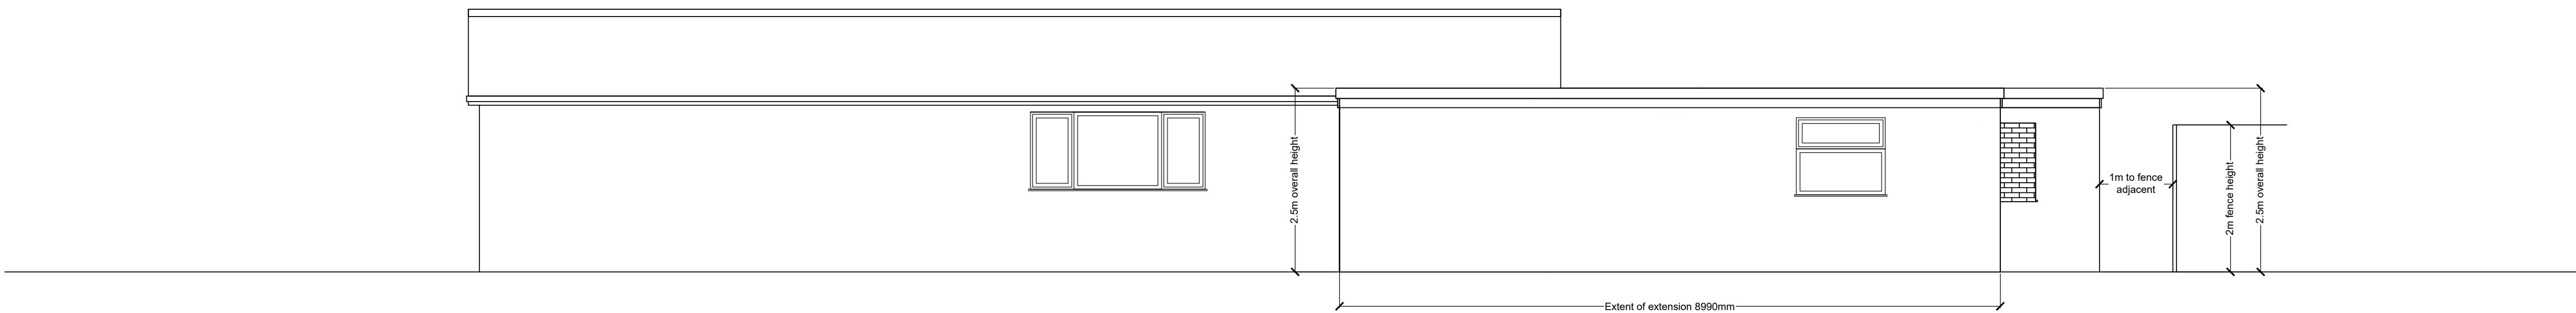

REFERENCE	DRAWING STATUS	DRAWING TITLE	NOTES:	SCALE	SCALE BAR	NORTH ARROW
43A - 7	Proposed	Elevations	1. Refer to planning application form for existing external materials.	Scale = 1:50@A1 Nominal measurements rounded to 1 decimal place.	1:50 1m 0 1m 2m 3m 4m 5m	N/A