


Contractor to check all Dimensions on site prior to ordering materials / commencing work.Do Not Scale from this Drawing - If in doubt then please ask

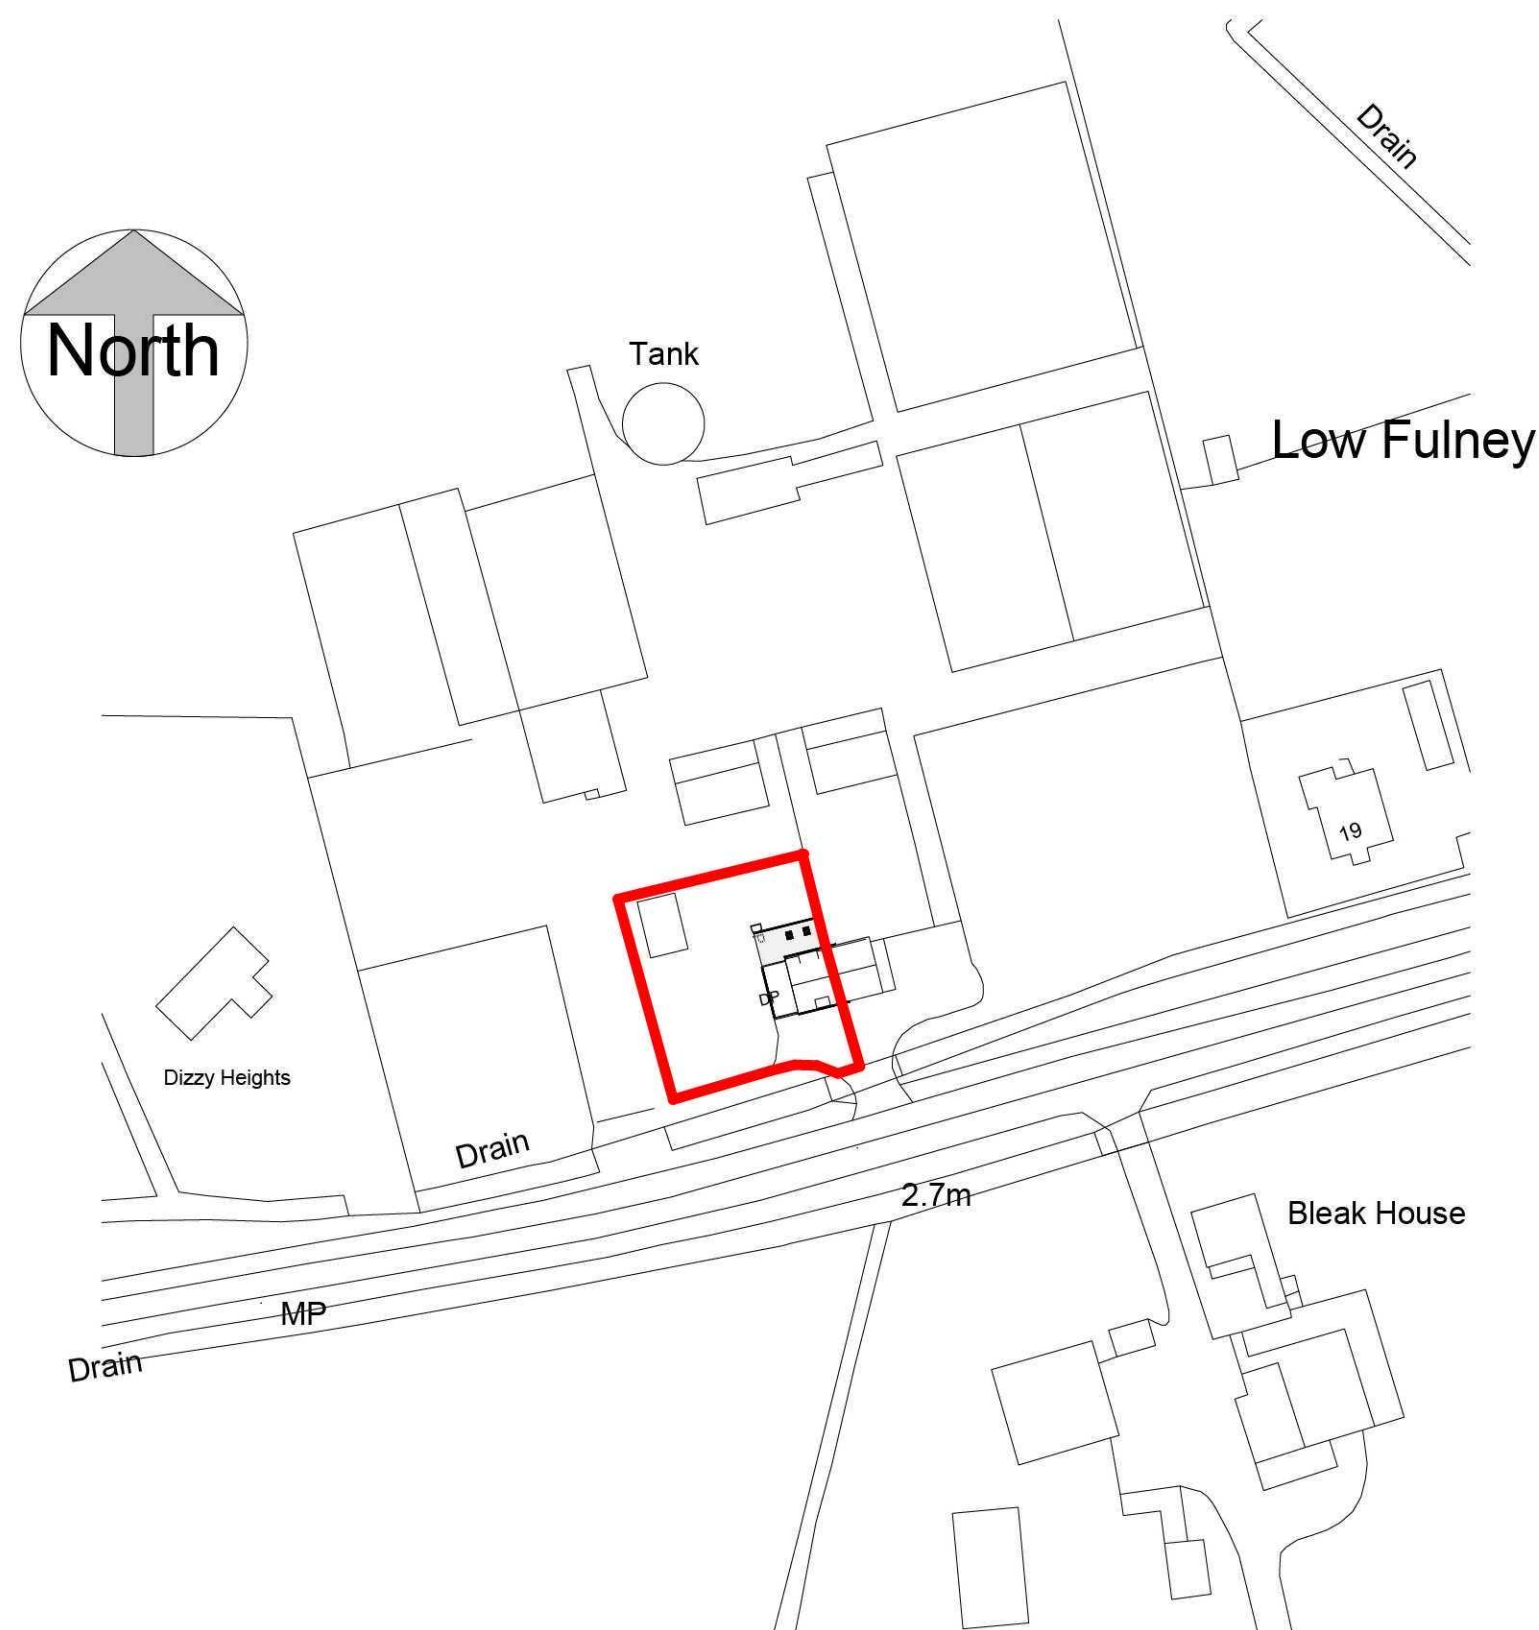


Ordnance Survey, (c) Crown Copyright 2011. All rights reserved. Licence number 100020449

1

Site Location Plan

1 : 1000

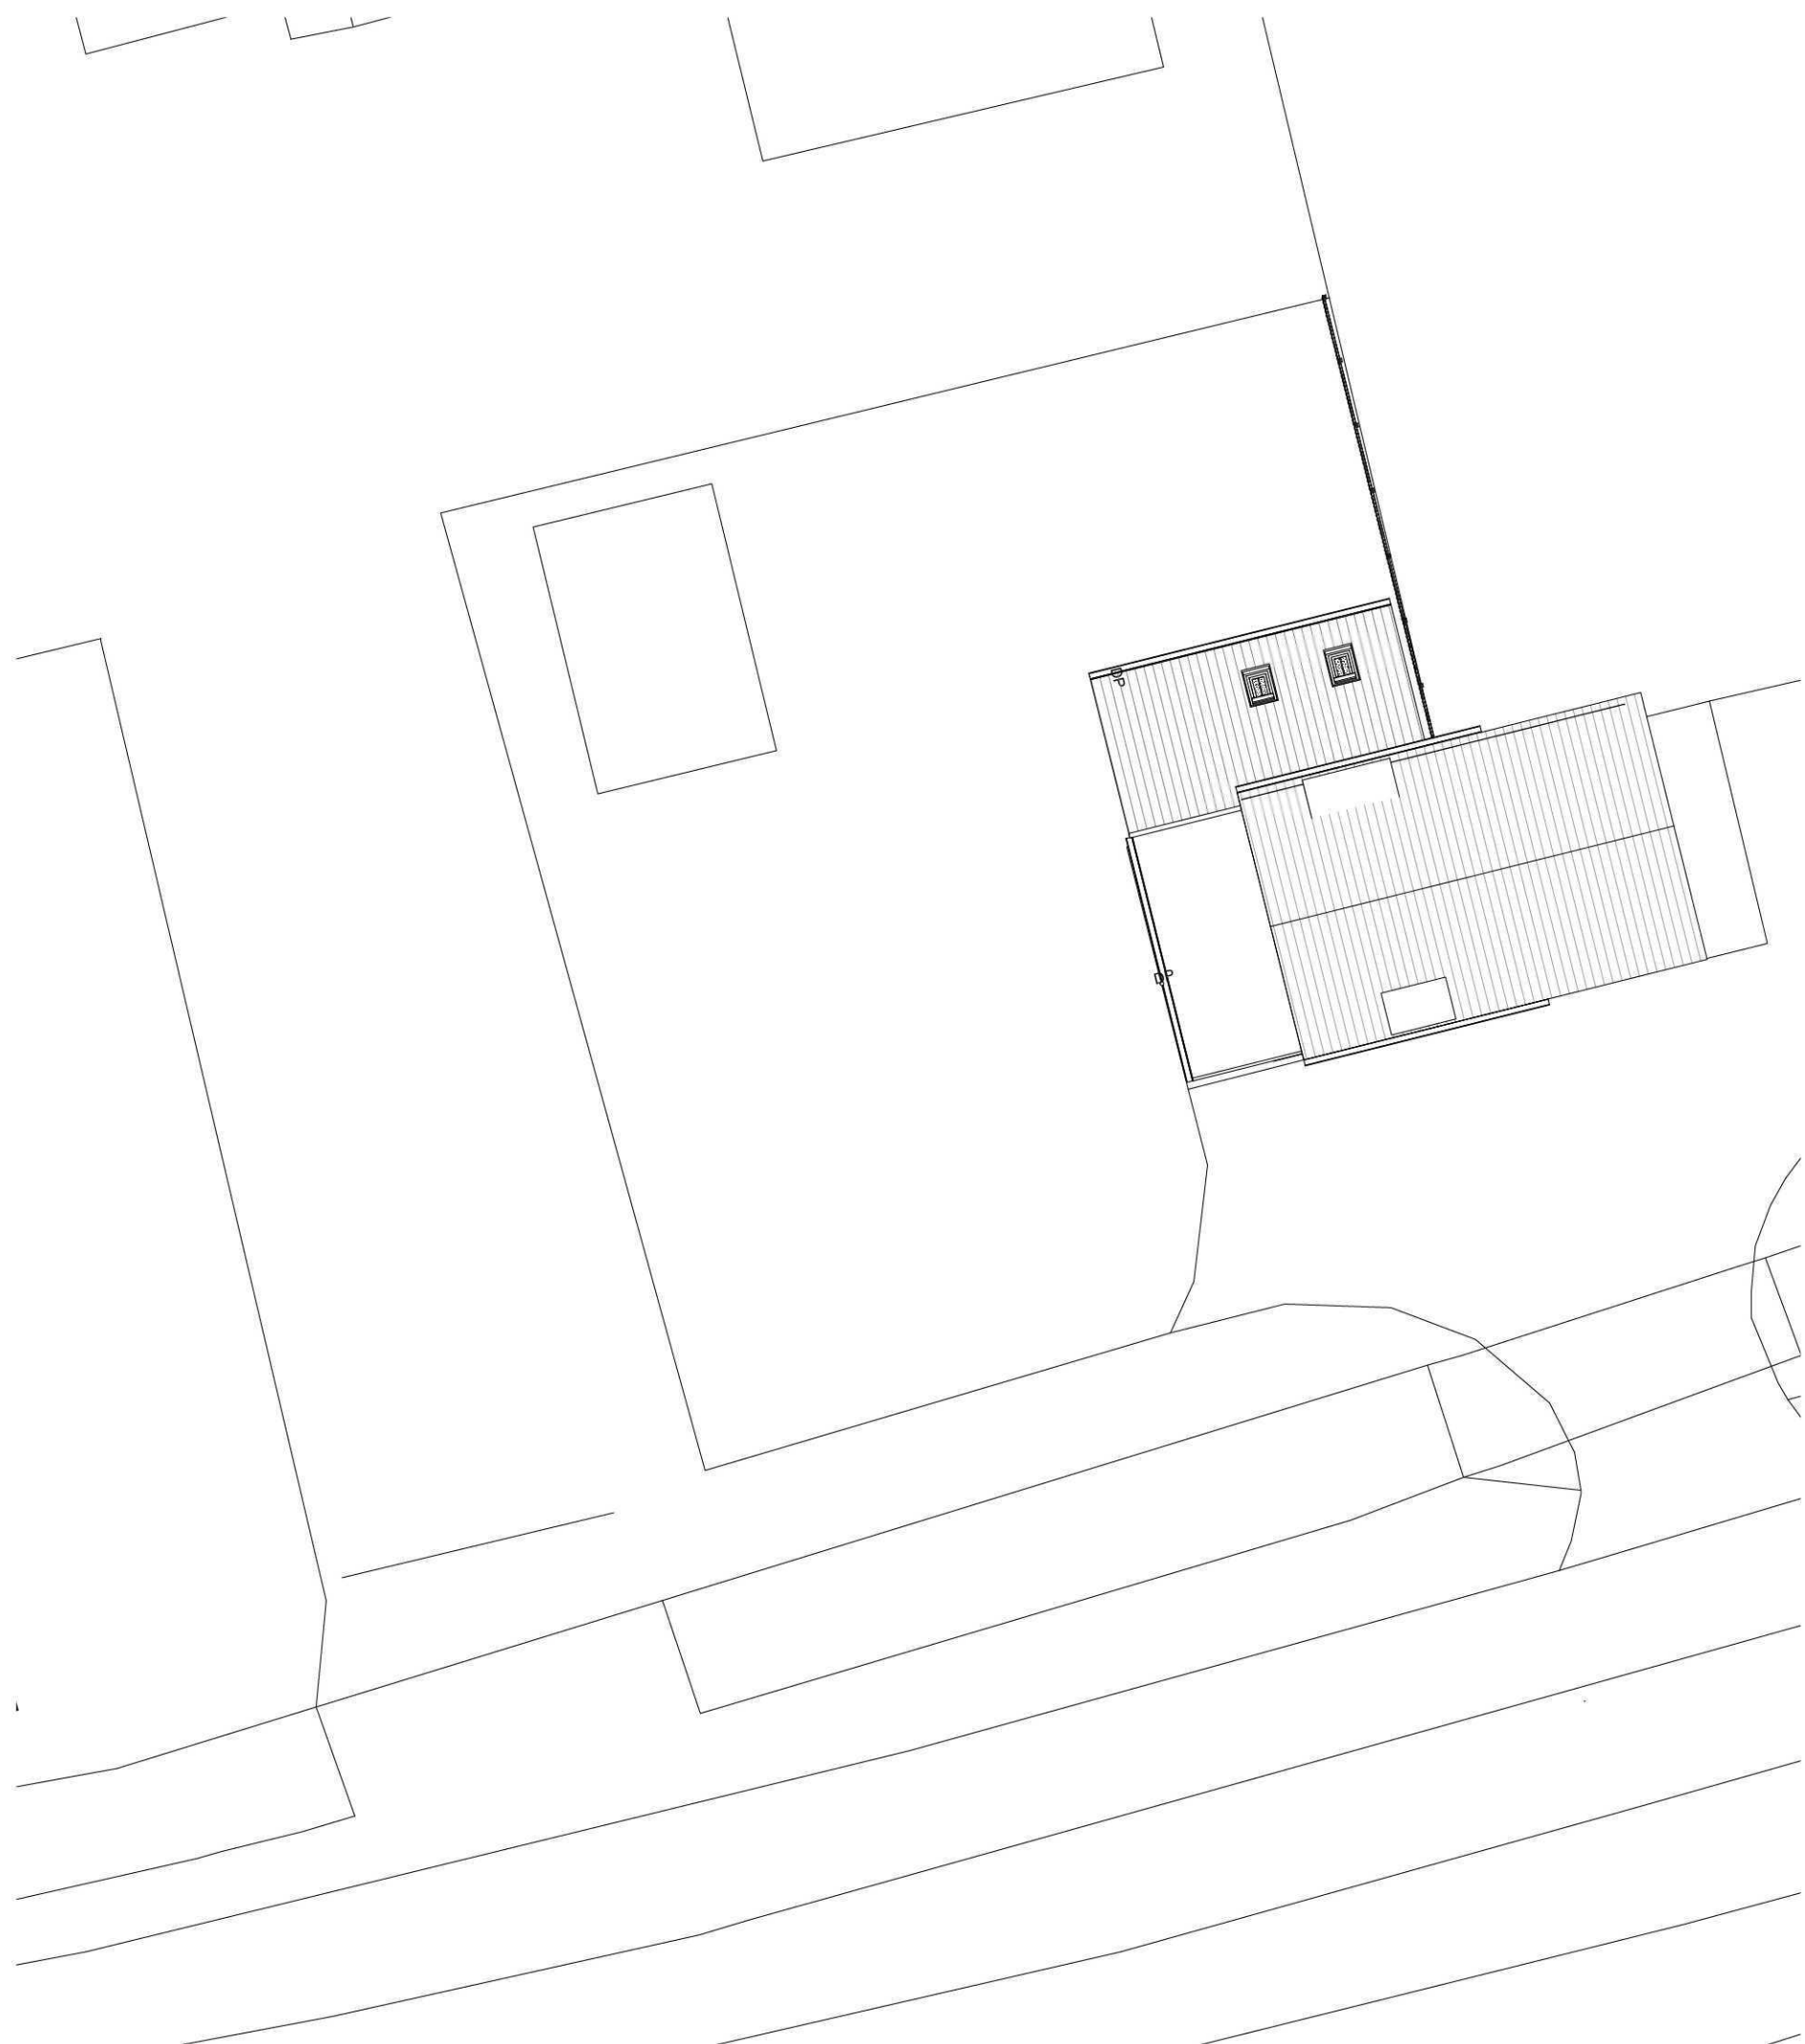

2

Site Block Plan

1 : 200


GENERAL CONDITIONS
Contractors are responsible for checking all dimensions on site when work commences and before ordering any materials. Any discrepancies should be brought to the attention of the Client for remedial action before commencing further.
All materials not specified to be of a standard suitable for the work proposed and be fit for purpose. All work to be in accordance with good building practise and all necessary BS codes for Workmanship on Building Sites.

Revisions	
Client:	Mr P Green
Site:	Rear Bedroom and Family Room Extension at 15 Weston Hills Road, Spalding
Drg Title:	Site Plans



2nd Floor - 5B Sheepmarket
Spalding
P E 1 1 1 B H
Tel : 01775 768 921
e-mail: enquiries@remwaydesign.co.uk

Drawing Number	Revision:
a1	2008 - 01

Contractor to check all Dimensions on site prior to ordering materials / commencing work.Do Not Scale from this Drawing - If in doubt then please ask

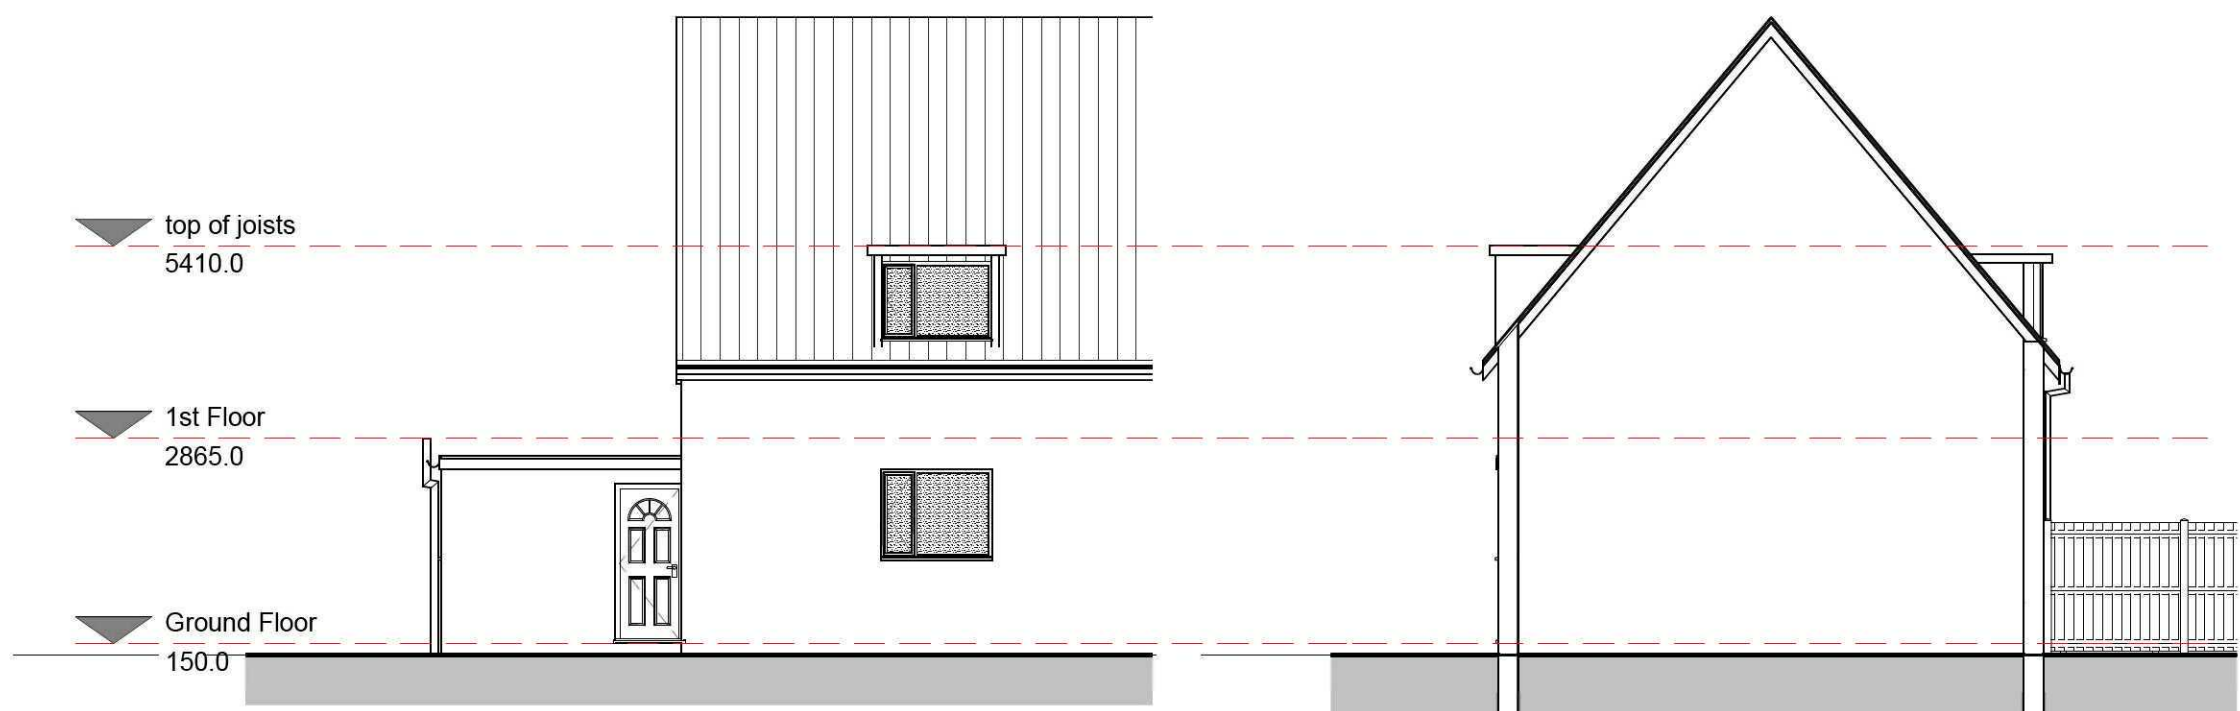

2 Front Elevation
1 : 100

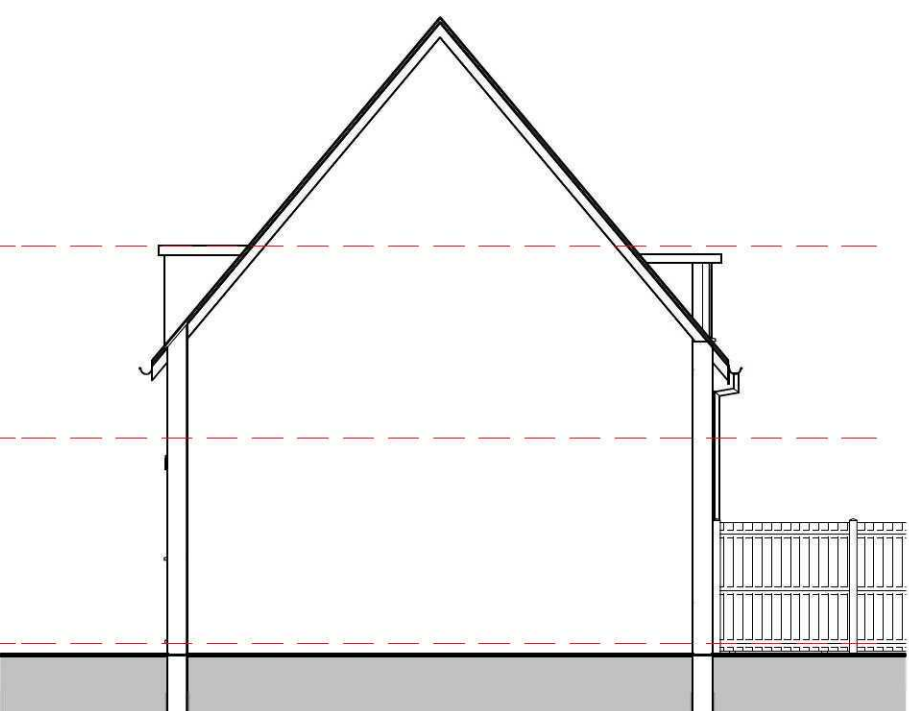

3 Right Side Elevation
1 : 100




4 Rear Elevation
1 : 100




5 Left Side Elevation
1 : 100




8 3D View Front Left

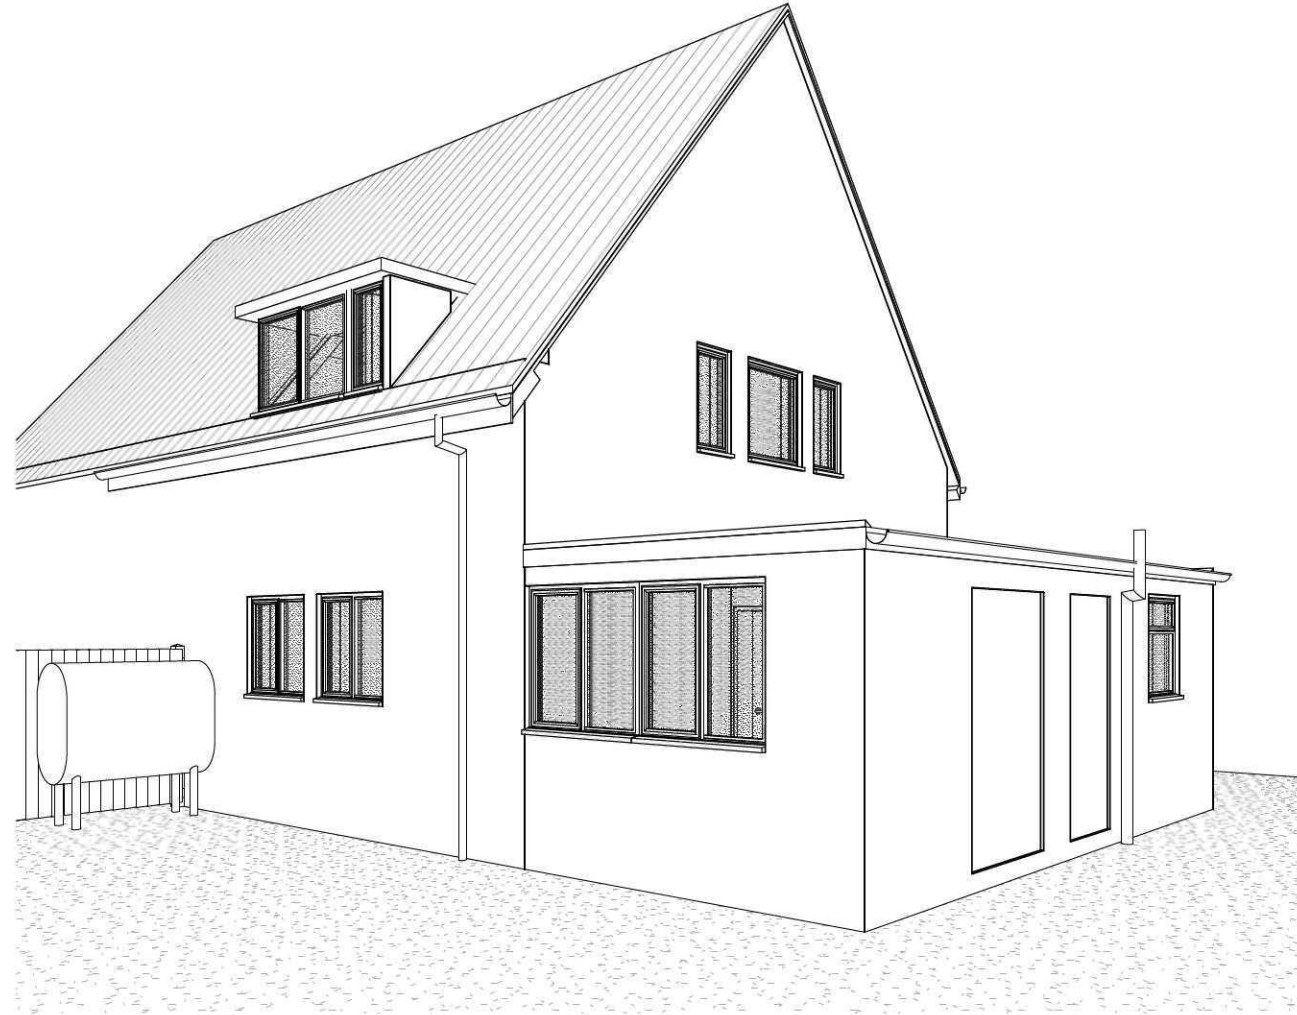


9 3D View Rear Right

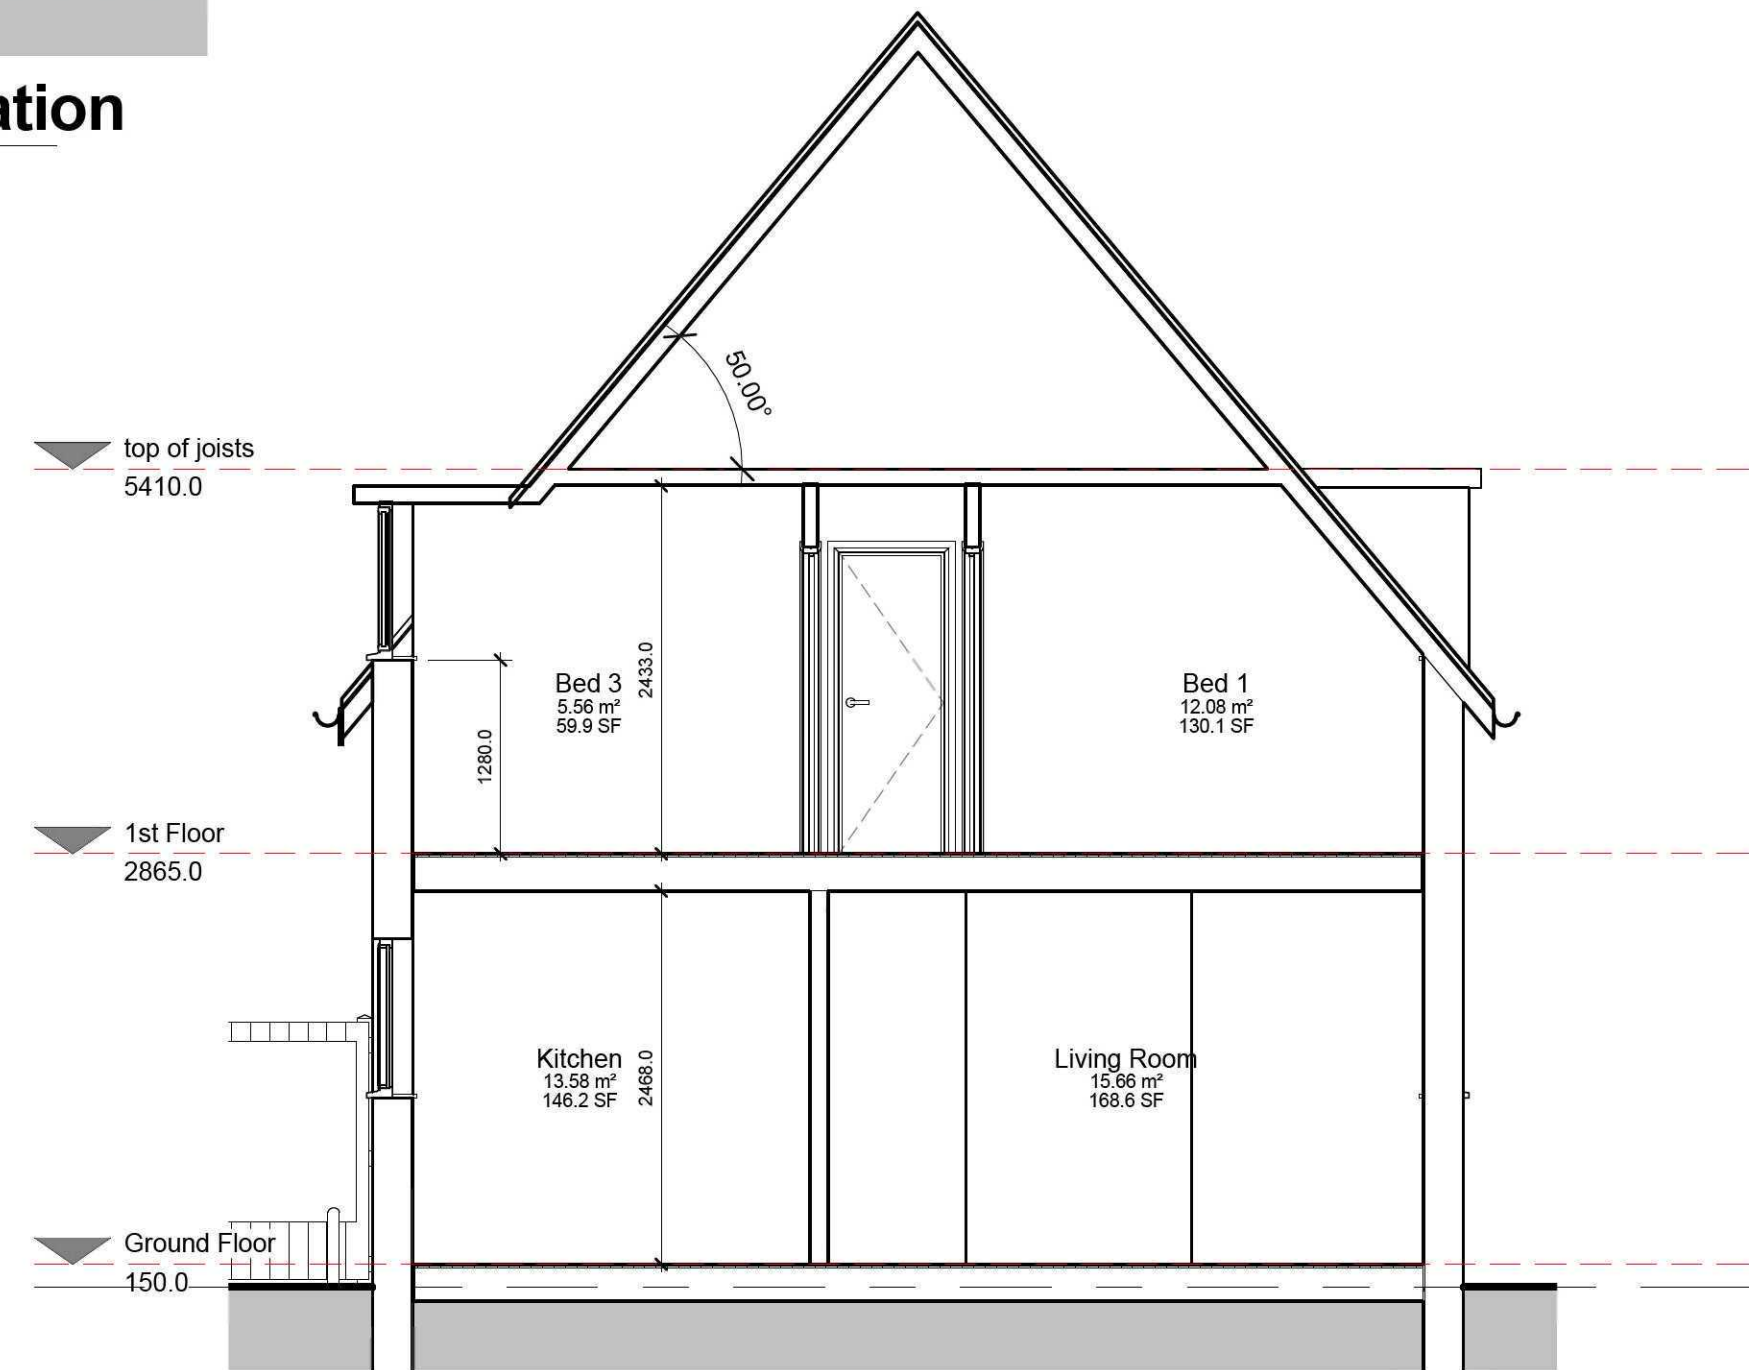

7 Section 1
1 : 50

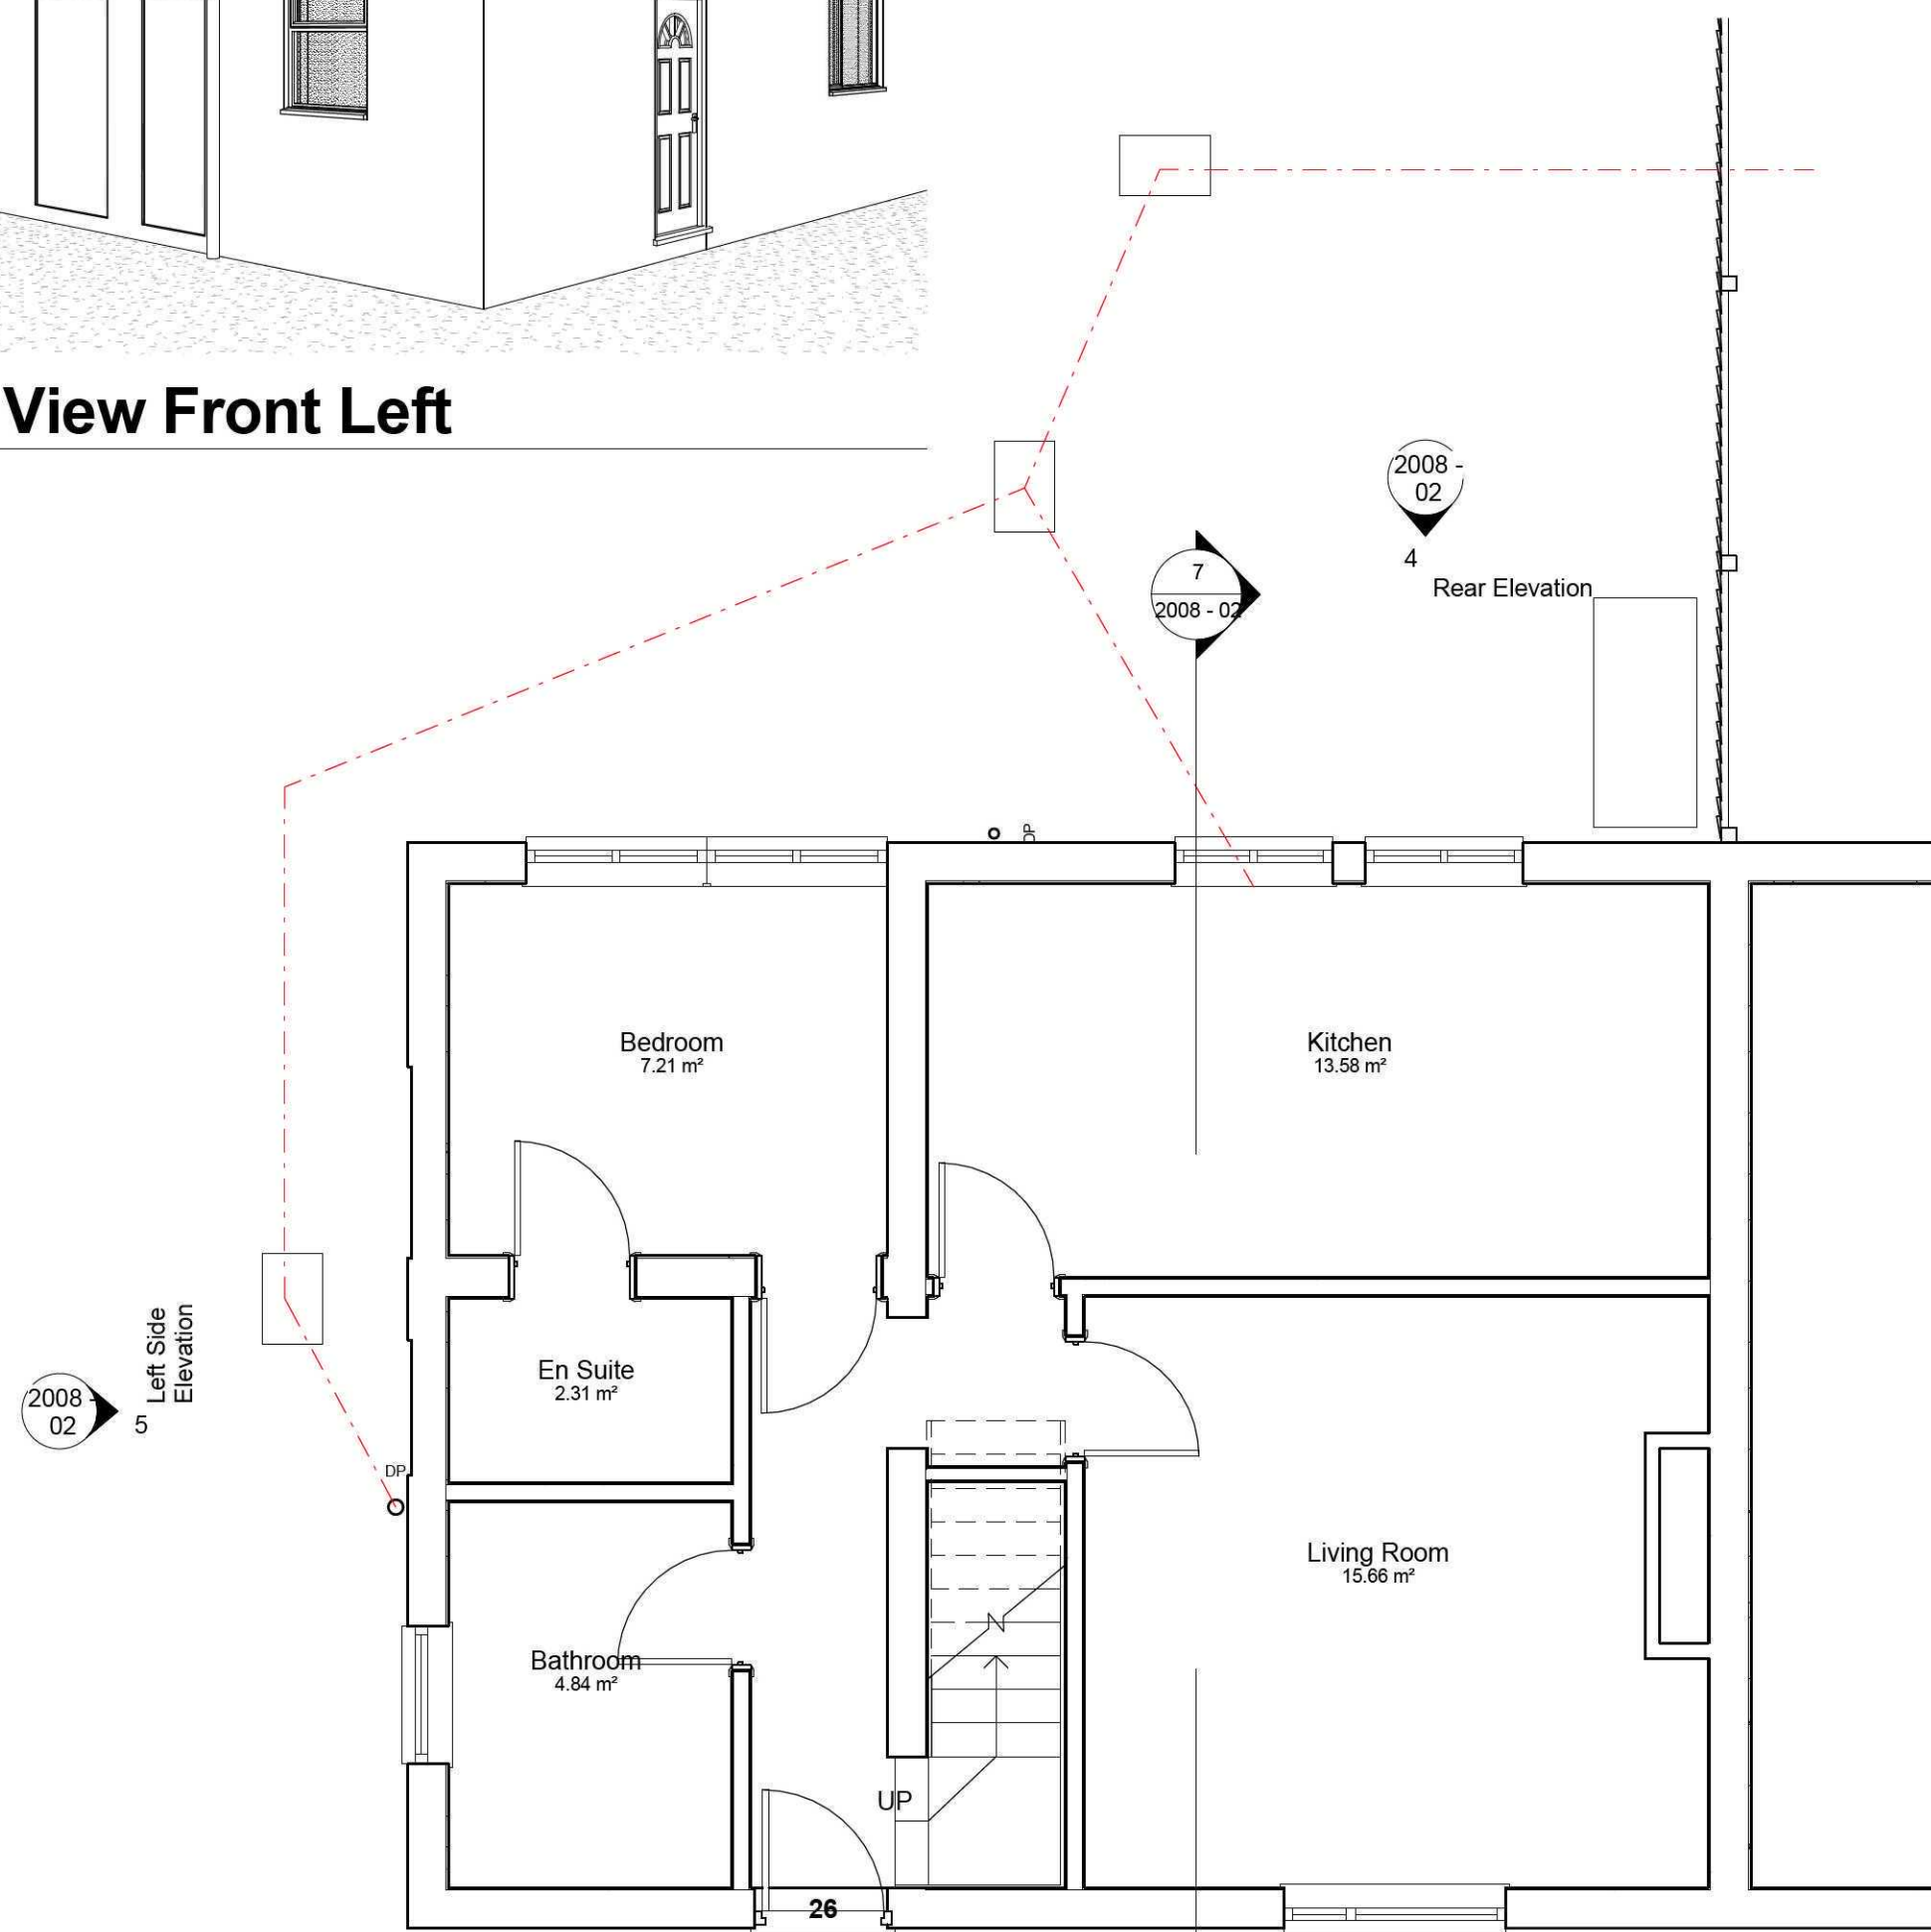

1 Ground Floor
1 : 50

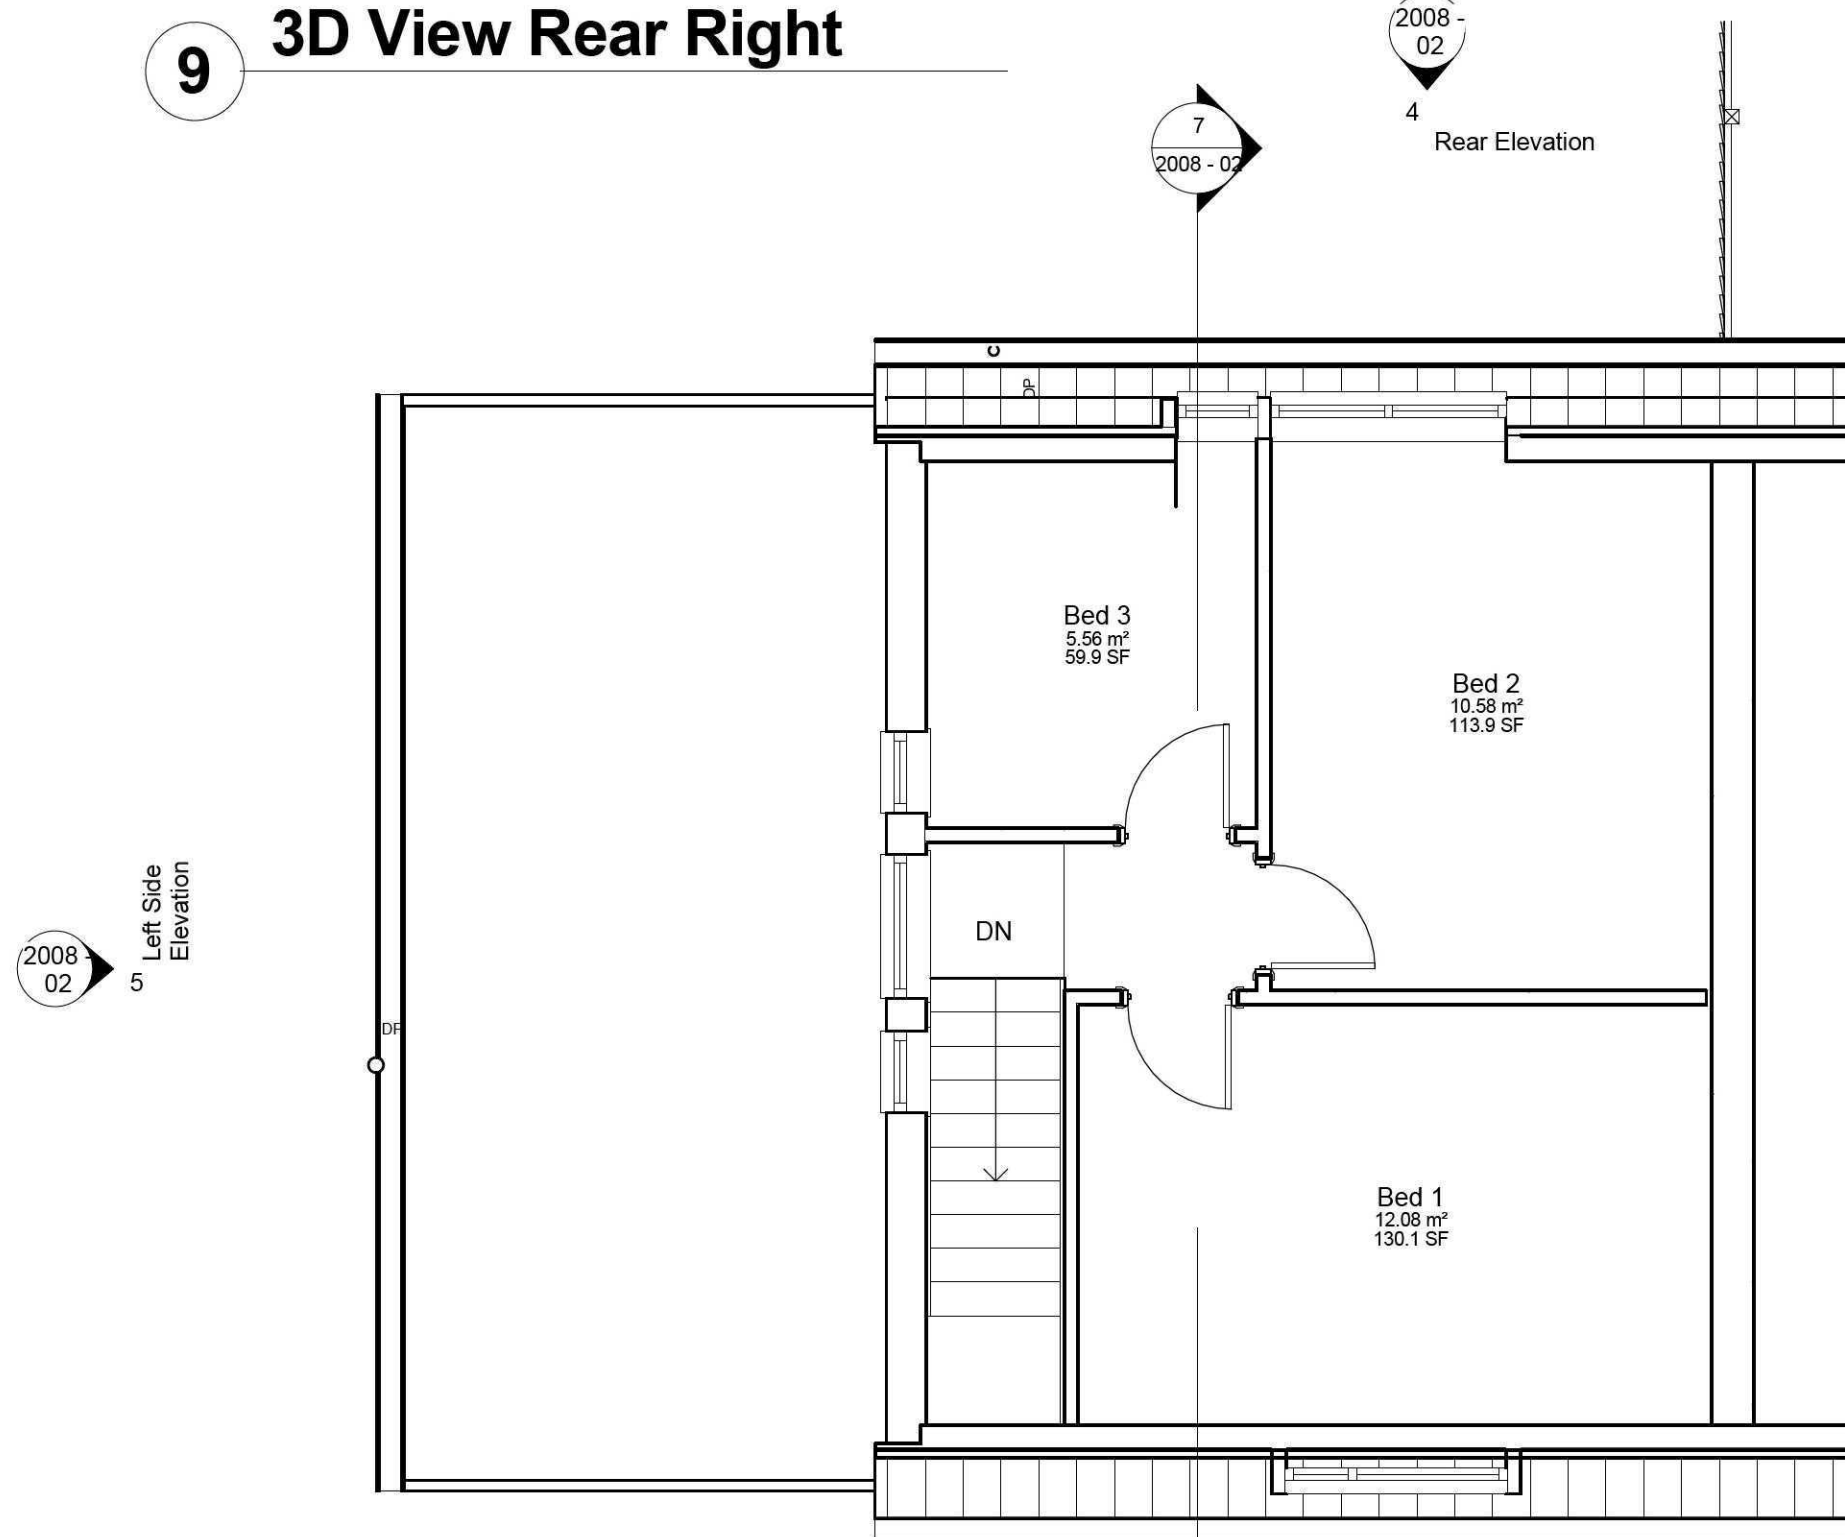


6 1st Floor
1 : 50

GENERAL CONDITIONS
Contractors are responsible for checking all dimensions on site when work commences and before ordering any materials. Any discrepancies should be brought to the attention of the Client for remedial action before commencing further.
All materials not specified to be of a standard suitable for the work proposed and be fit for purpose. All work to be in accordance with good building practice and all necessary BS codes for Workmanship on Building Sites.

Revisions
Client: **Mr P Green**
Site: **Rear Bedroom and Family Room Extension at 15 Weston Hills Road, Spalding**
Drg Title: **Existing Plans**

remway
Design Ltd
2nd Floor - 5B Sheepmarket
Spalding
PE11 1BH
Tel : 01775 768 921
e-mail: enquiries@remwaydesign.co.uk
Drg Size: **a1** Drawing Number: **2008 - 02** Date: **Feb11**

Contractor to check all Dimensions on site prior to ordering materials / commencing work.Do Not Scale from this Drawing - If in doubt then please ask

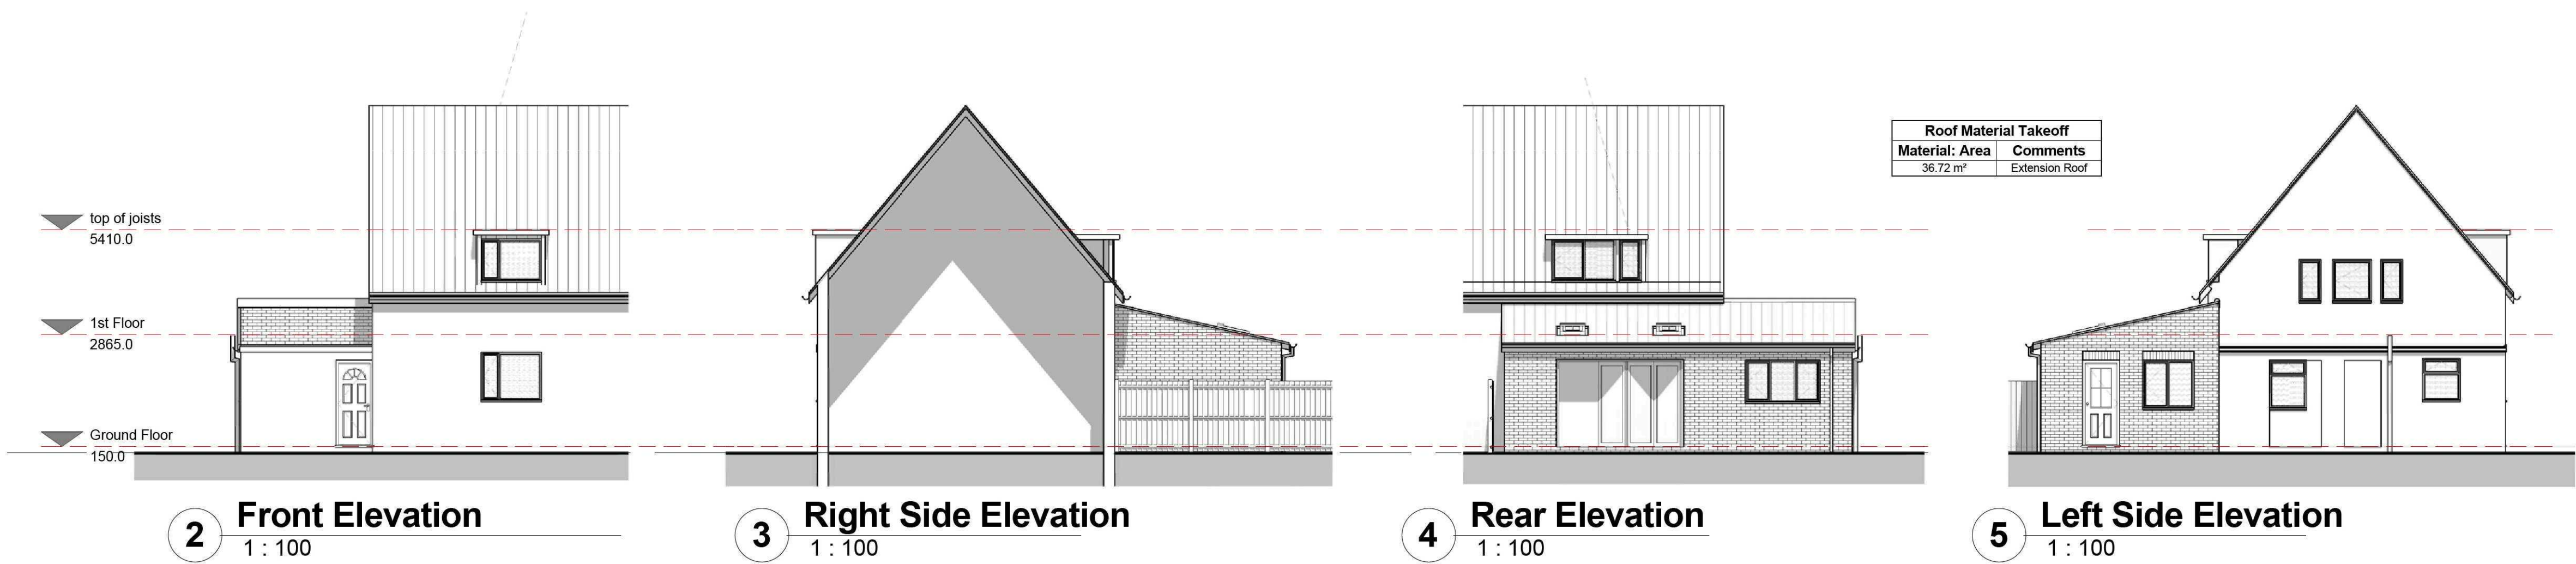

Structural Foundation Schedule				
Mark	Length	Width	Foundation Thickness	Volume
sf1	4050.0	700.0	225.0	0.67 m³
sf2	8142.5	700.0	225.0	1.28 m³
sf3	3885.0	700.0	225.0	0.58 m³
Grand total: 3				2.53 m³

Wall Material Takeoff - Brickwork			
Mark	Material: Area	Material: Name	Brick Qtys
A	3.10 m²	Masonry - Brick	186
B	9.26 m²	Masonry - Brick	555
C	12.88 m²	Masonry - Brick	773
D	12.98 m²	Masonry - Brick	773
Grand total: 4			2293

Wall Material Takeoff - Blockwork			
Mark	Material: Area	Material: Name	Block Qtys
A	2.74 m²	Masonry - Concrete Block	27
B	8.67 m²	Masonry - Concrete Block	87
C	12.12 m²	Masonry - Concrete Block	121
D	12.12 m²	Masonry - Concrete Block	121
E	6.68 m²	Masonry - Concrete Block	67
F	13.44 m²	Masonry - Concrete Block	134
G	6.41 m²	Masonry - Concrete Block	64
H	9.05 m²	Masonry - Concrete Block	91
I	8.29 m²	Masonry - Concrete Block	83
			795

Room Schedule		
Name	Area	Perimeter
Bedroom	13.27 m²	14890.0
Kitchen	13.58 m²	15610.0
En Suite	2.31 m²	6220.0
Utility	5.13 m²	9320.0
Family Area	18.11 m²	17160.0

GENERAL CONDITIONS
Contractors are responsible for checking all dimensions on site when work commences and before ordering any materials. Any discrepancies should be brought to the attention of the Client for remedial action before commencing further.
All materials not specified to be of a standard suitable for the work proposed and be fit for purpose. All work to be in accordance with good building practice and all necessary BS codes for Workmanship on Building Sites.

Revisions

Client:
Mr P Green


Site:
Rear Bedroom and Family Room Extension at 15 Weston Hills Road, Spalding

Drg Title:
Proposed Plans


remway
Design Ltd
2nd Floor - 5B Sheepmarket
Spalding
P E 1 1 1 B H
Tel : 01775 768 921
e-mail: enquiries@remwaydesign.co.uk

Drg Size	Drawing Number	Date
a1	2008 - 03	Feb11


Contractor to check all Dimensions on site prior to ordering materials / commencing work.Do Not Scale from this Drawing - If in doubt then please ask

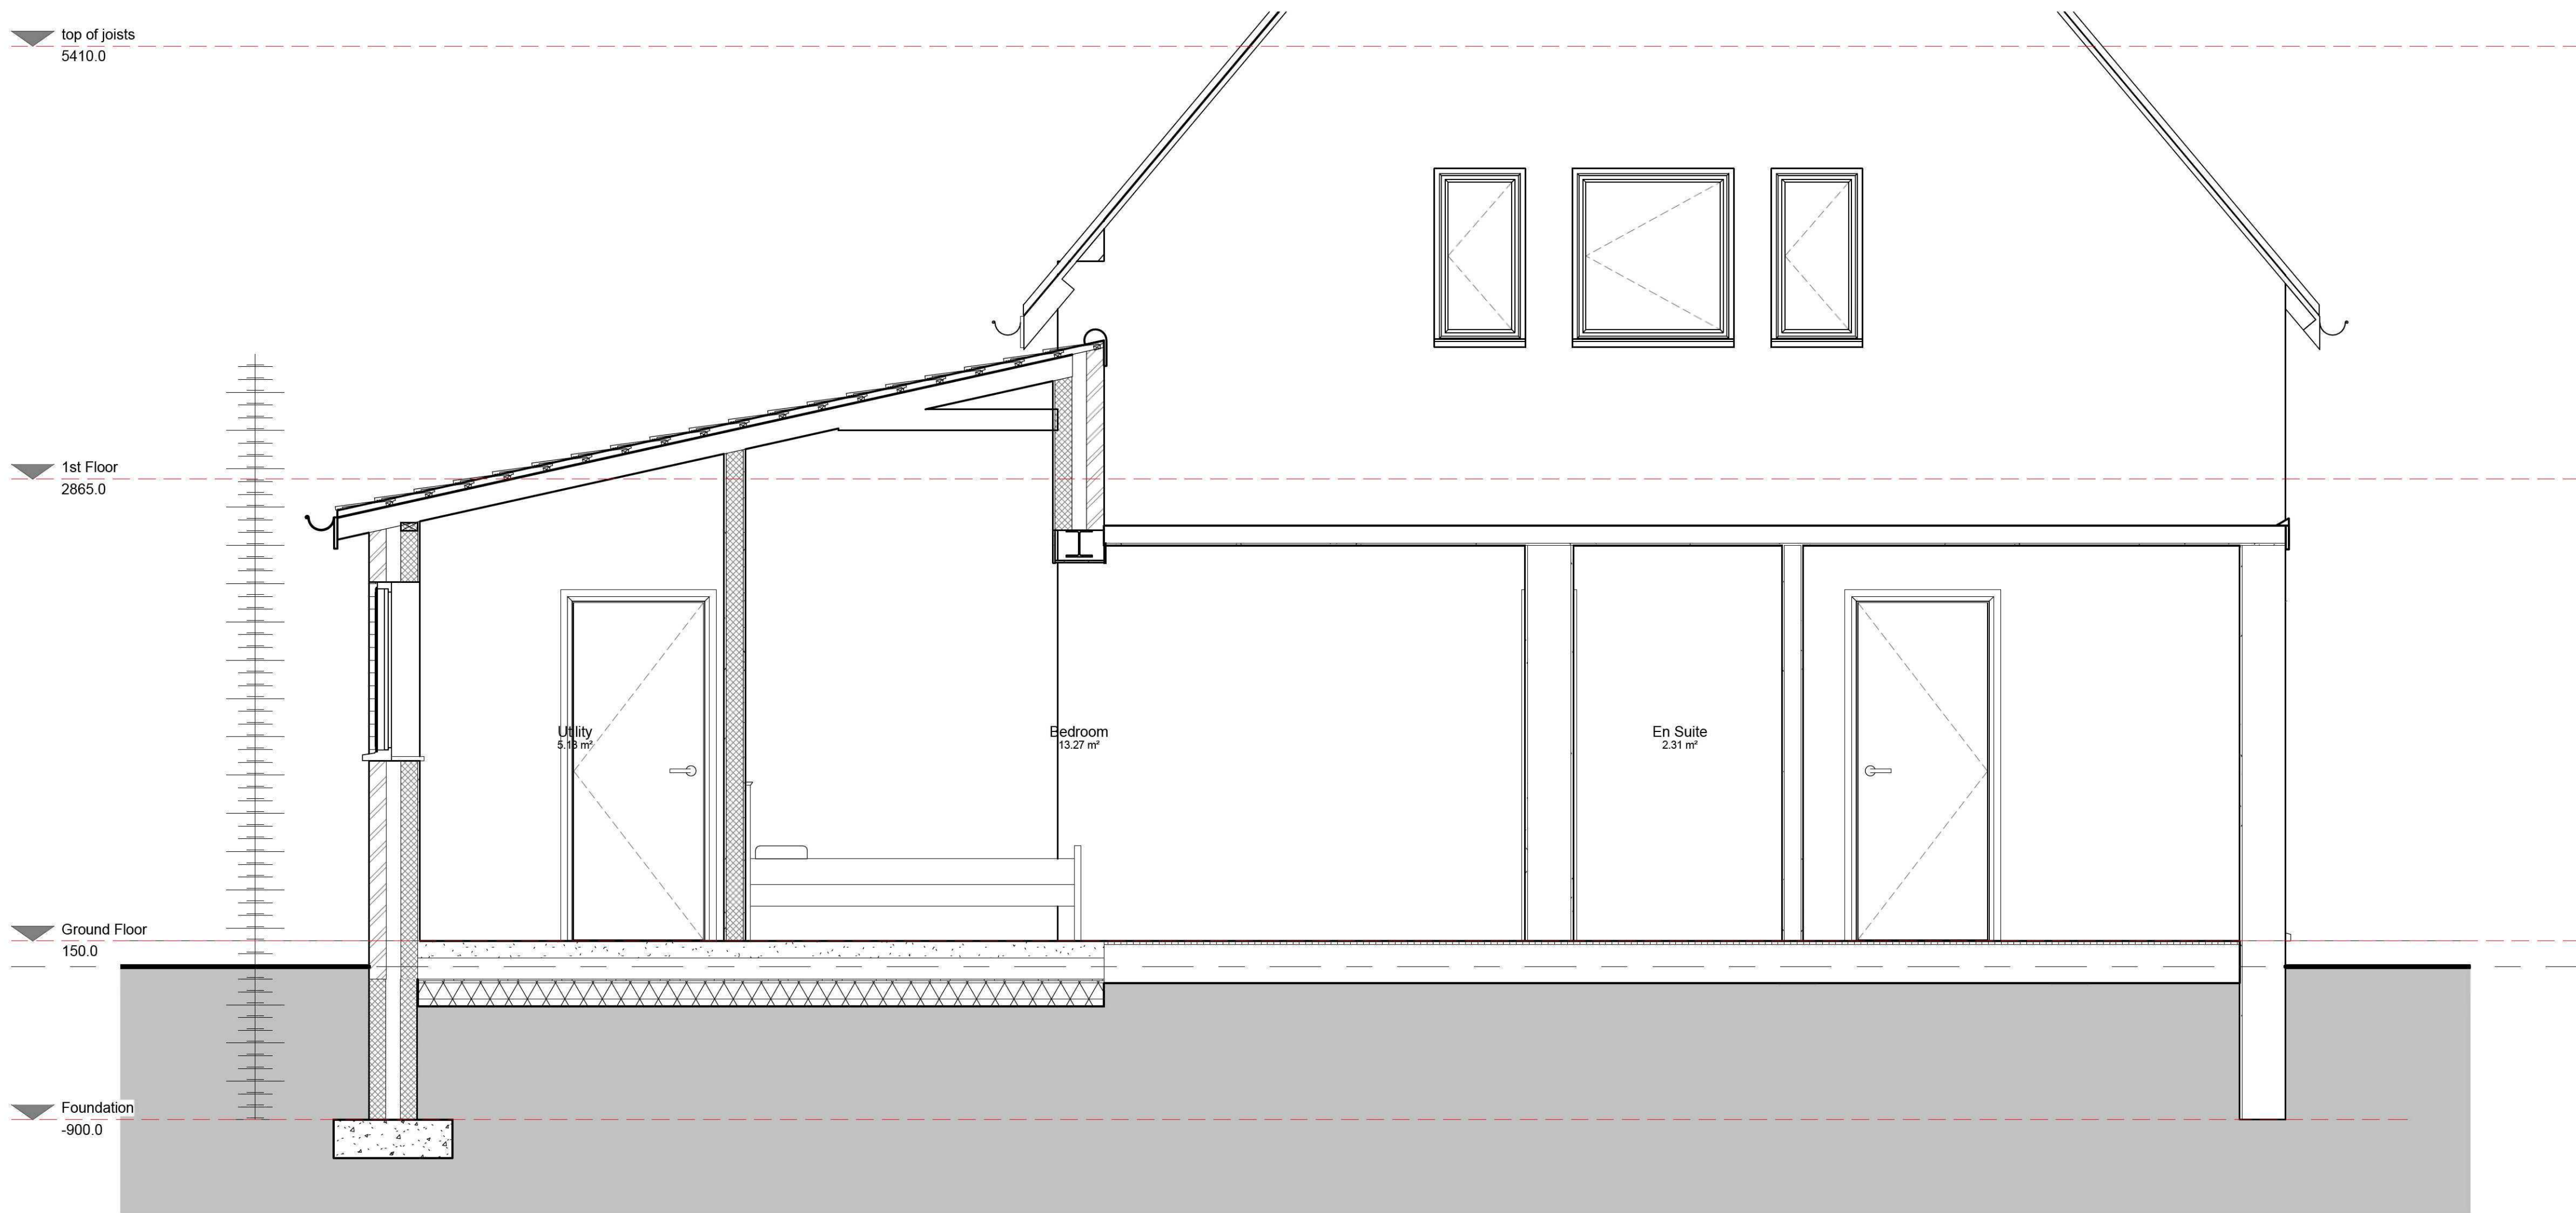


1 Section
1 : 25

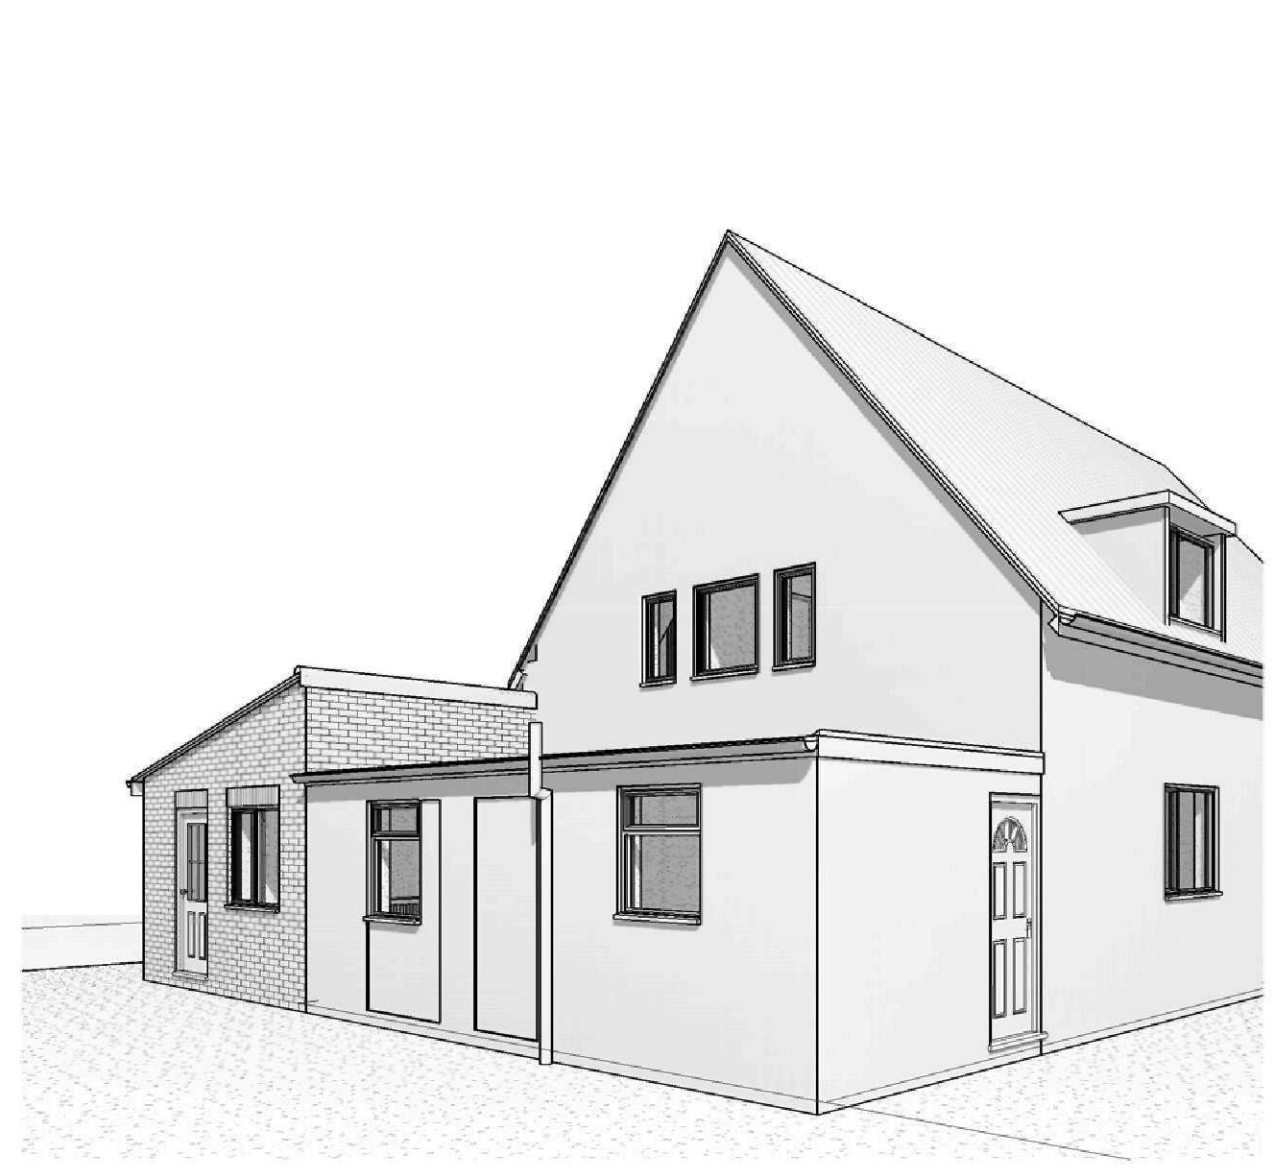

2 3D View Front Left

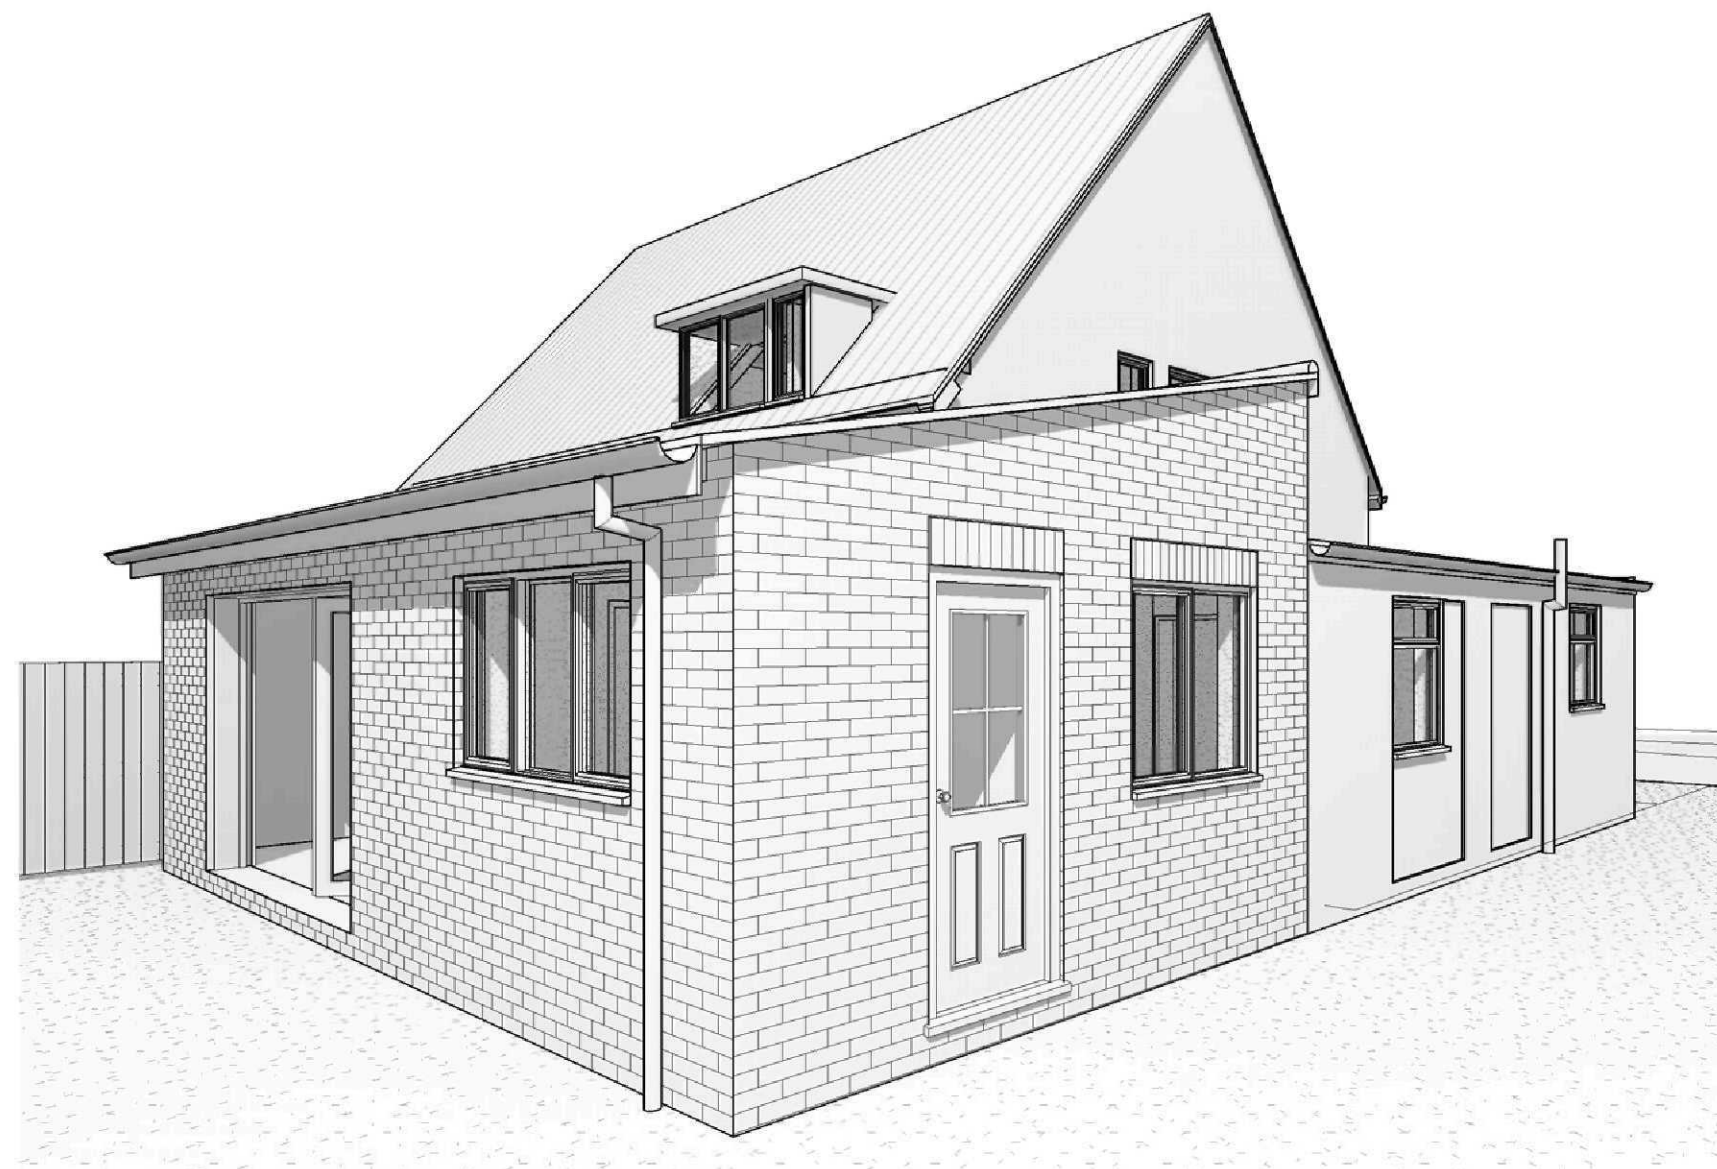

3 3D View Rear Right

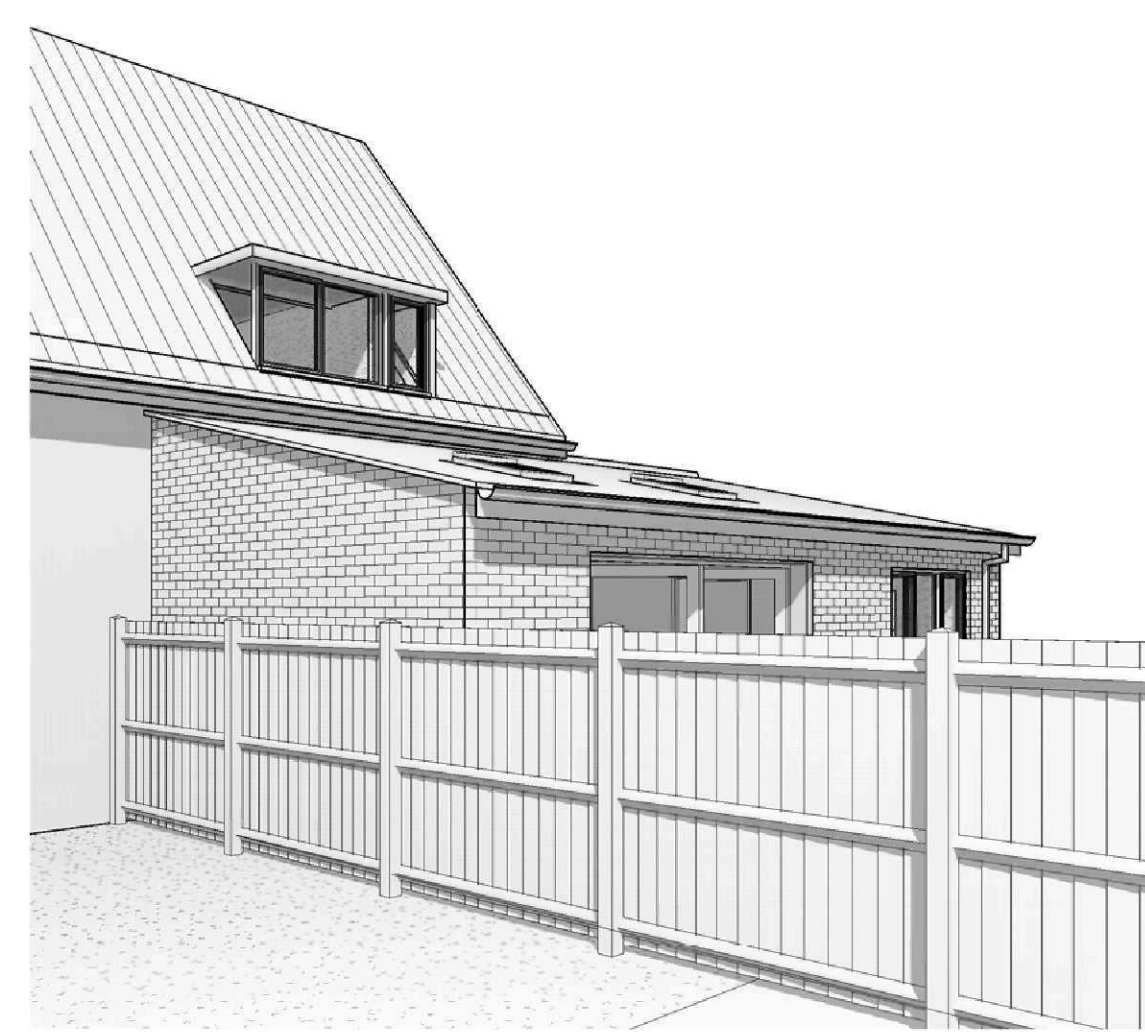

4 3D View Rear Left

GENERAL CONDITIONS
Contractors are responsible for checking all dimensions on site when work commences and before ordering any materials Any discrepancies should be brought to the attention of the Client for remedial action before commencing further.
All materials not specified to be of a standard suitable for the work proposed and be fit for purpose.All work to be in accordance with good building practise and all necessary BS codes for Workmanship on Building Sites.

Revisions
Client: **Mr P Green**
Site: **Rear Bedroom and Family Room Extension at 15 Weston Hills Road, Spalding**
Drg Title: **Section & 3d Views**



2nd Floor - 5B Sheepmarket
Spalding
P E 1 1 1 B H
Tel : 01775 768 921
e-mail: enquiries@remwaydesign.co.uk

Drg Size	Drawing Number	Date
a1	2008 - 04	Feb11