


Floor Plans and Elevations - Existing and Proposed

Scale: 1:100


Disclaimer: This document and its design content is copyright protected ©. It shall be read in conjunction with all other associated project information including models, specifications, schedules and related consultants documents. Do not scale from documents. All scales noted correct at original paper size. All dimensions to be checked on site. Immediately report any discrepancies, errors or omissions on this document to the originator. If in doubt ask.

Source File:
19072 Model.pln

Rev	Date	Drawn	Note
P02	16/03/2022	JKG	Materials updated.

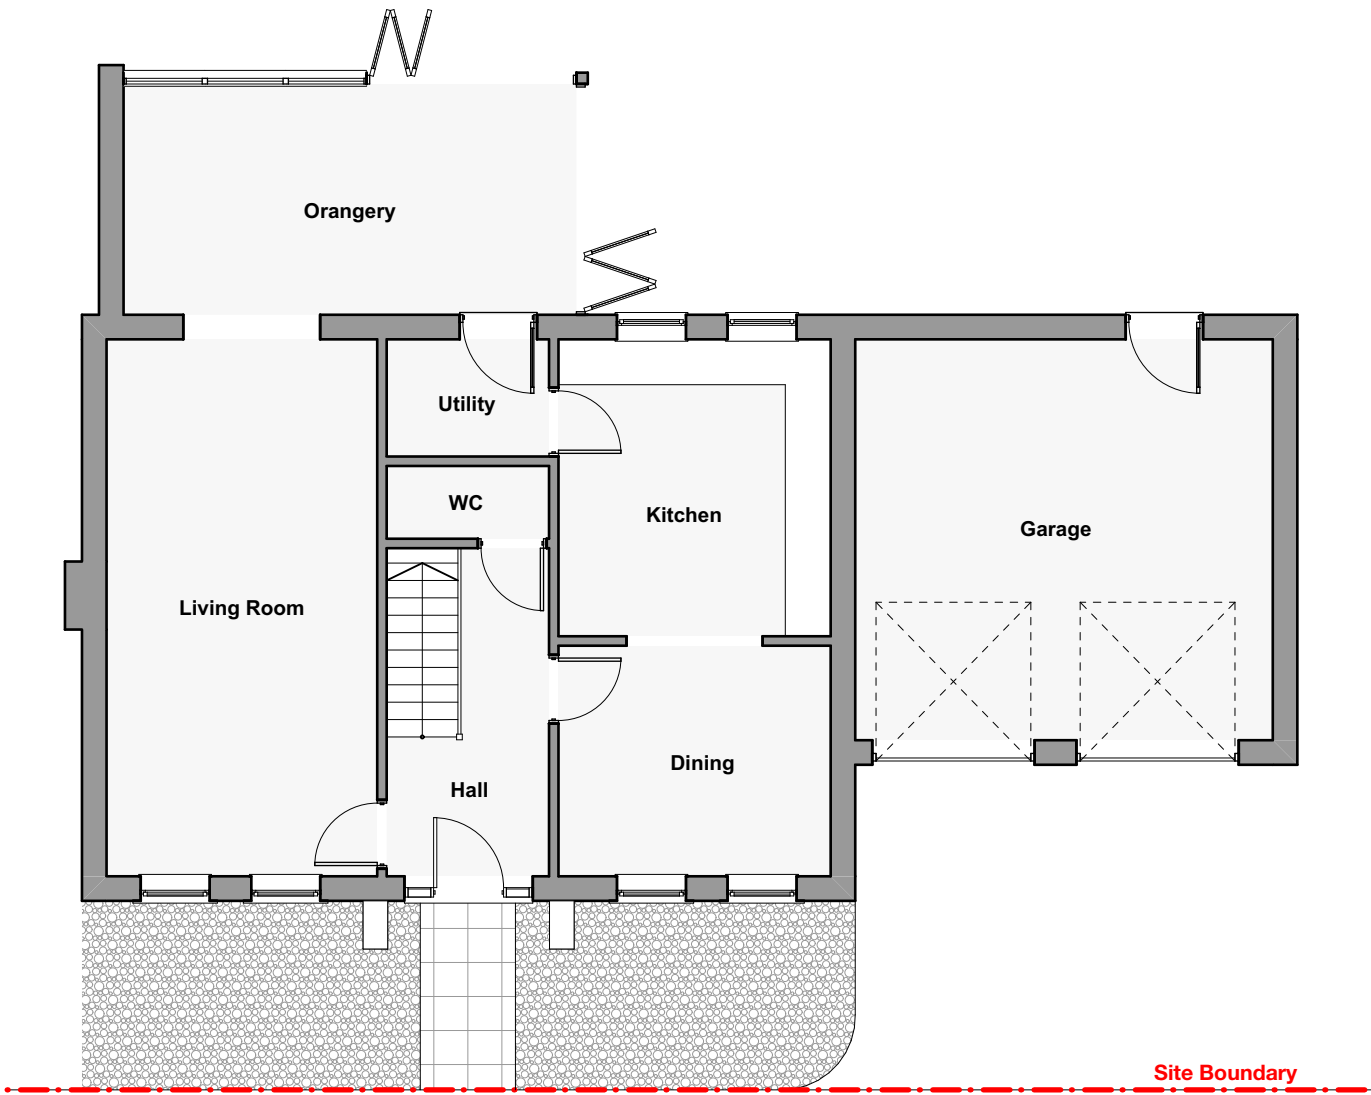

1. Existing Ground Floor

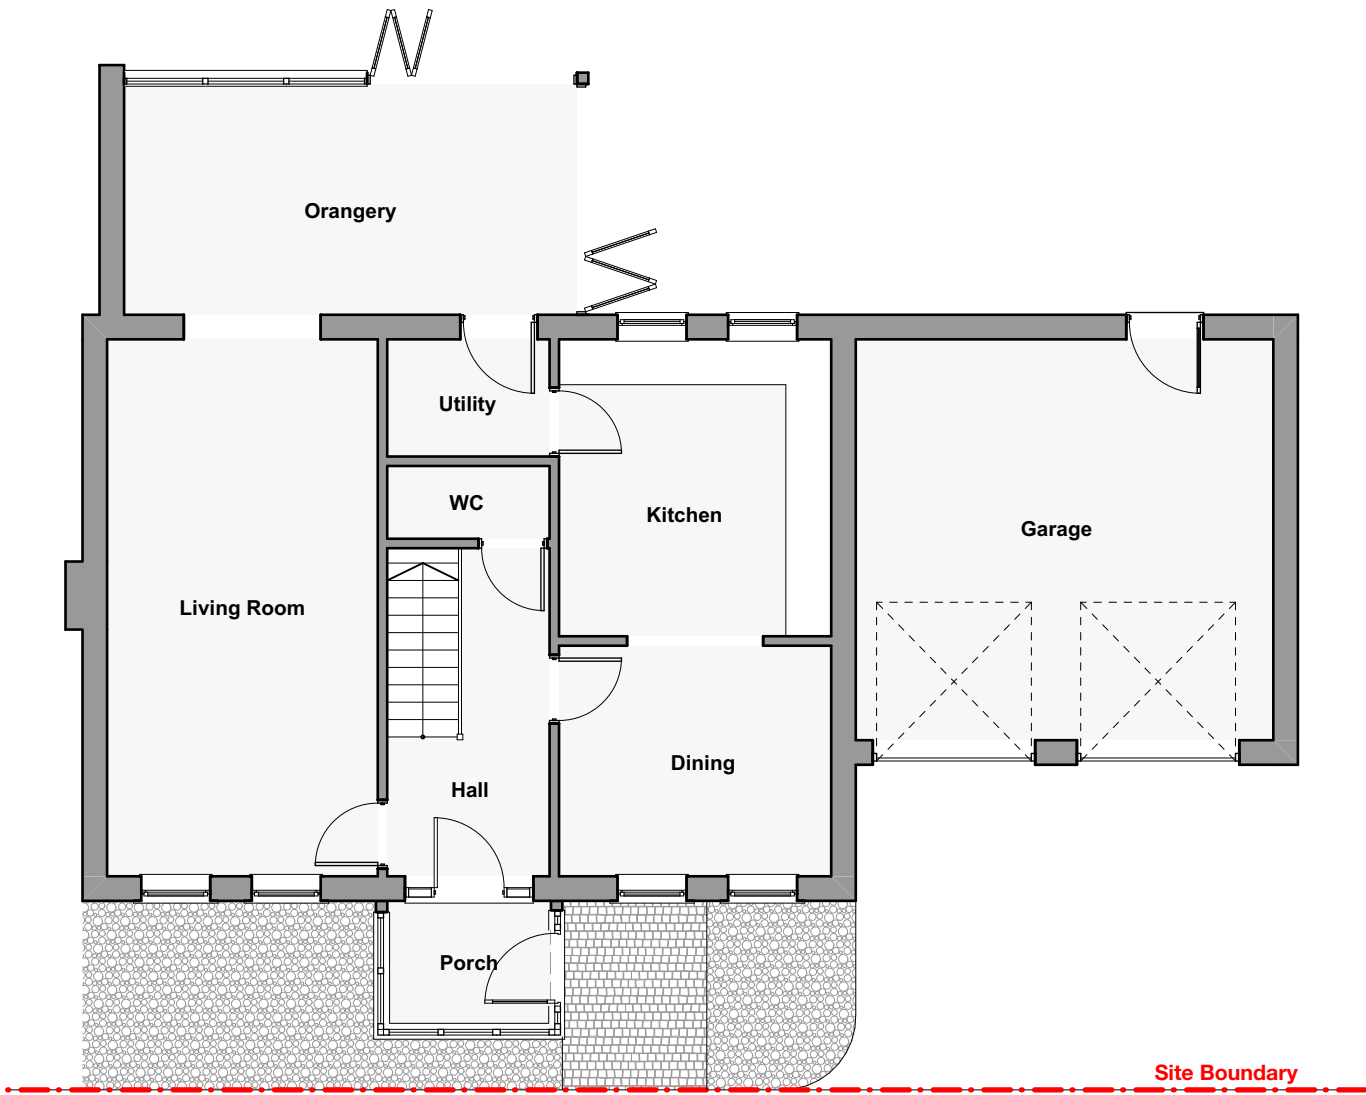


5. Proposed Ground Floor



2. Existing Front Elevation



6. Proposed Front Elevation

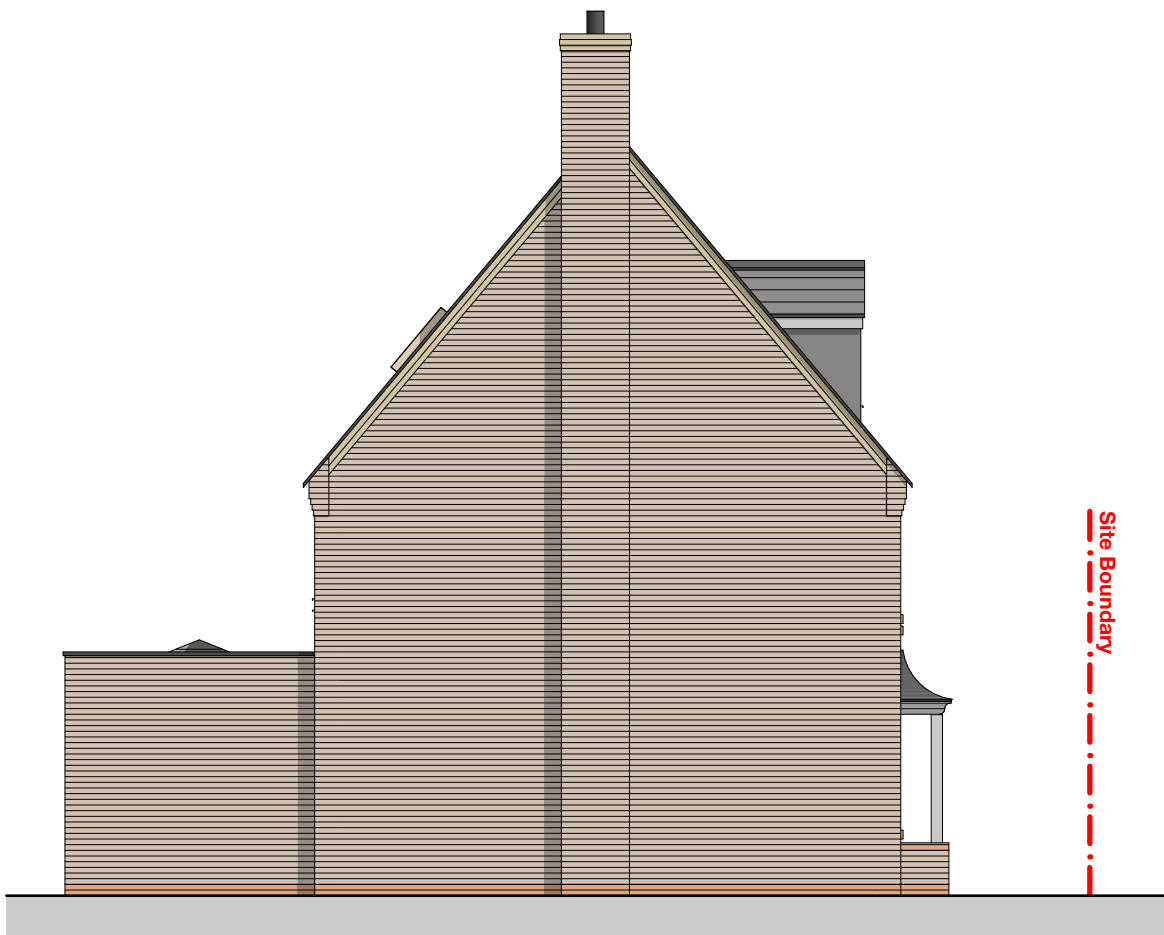

3. Existing Side Elevation




7. Proposed Side Elevation



4. Existing Side Elevation



8. Proposed Side Elevation

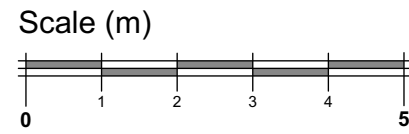

9. Proposed Indicative Visual

JGA
ARCHITECTURE & PLANNING
e: hello@jg-a.co.uk t: 07429 162 747

Client:
Mr L. Boekestyn

Project Title:
Proposed Porch Extension at
26 Harlequin Drive,
Spalding.

Drawing Title:
Floor Plans and Elevations -
Existing and Proposed

Drawing Status:
Preliminary

Scale(s): 1:100	Original Paper Size: A1
Drawn: JKG	Date: 03.03.22
Project Number: 19072	Drawing Number: 0200
	Revision: P 02