



rear elevation
scale 1:100

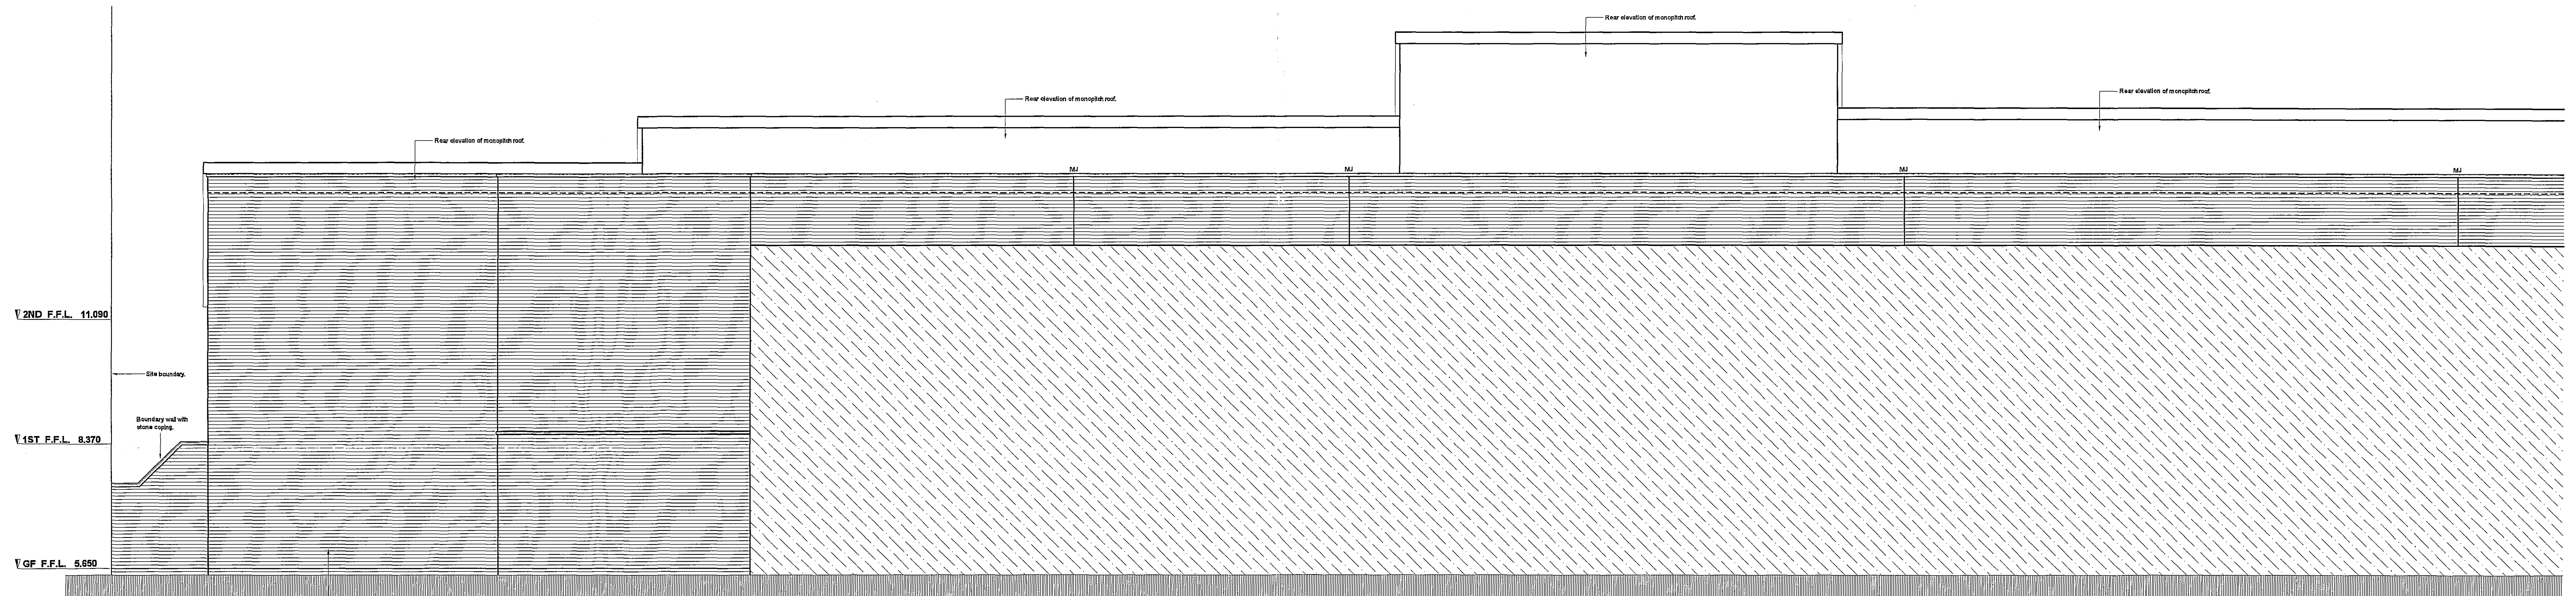

rear elevation
scale 1:50

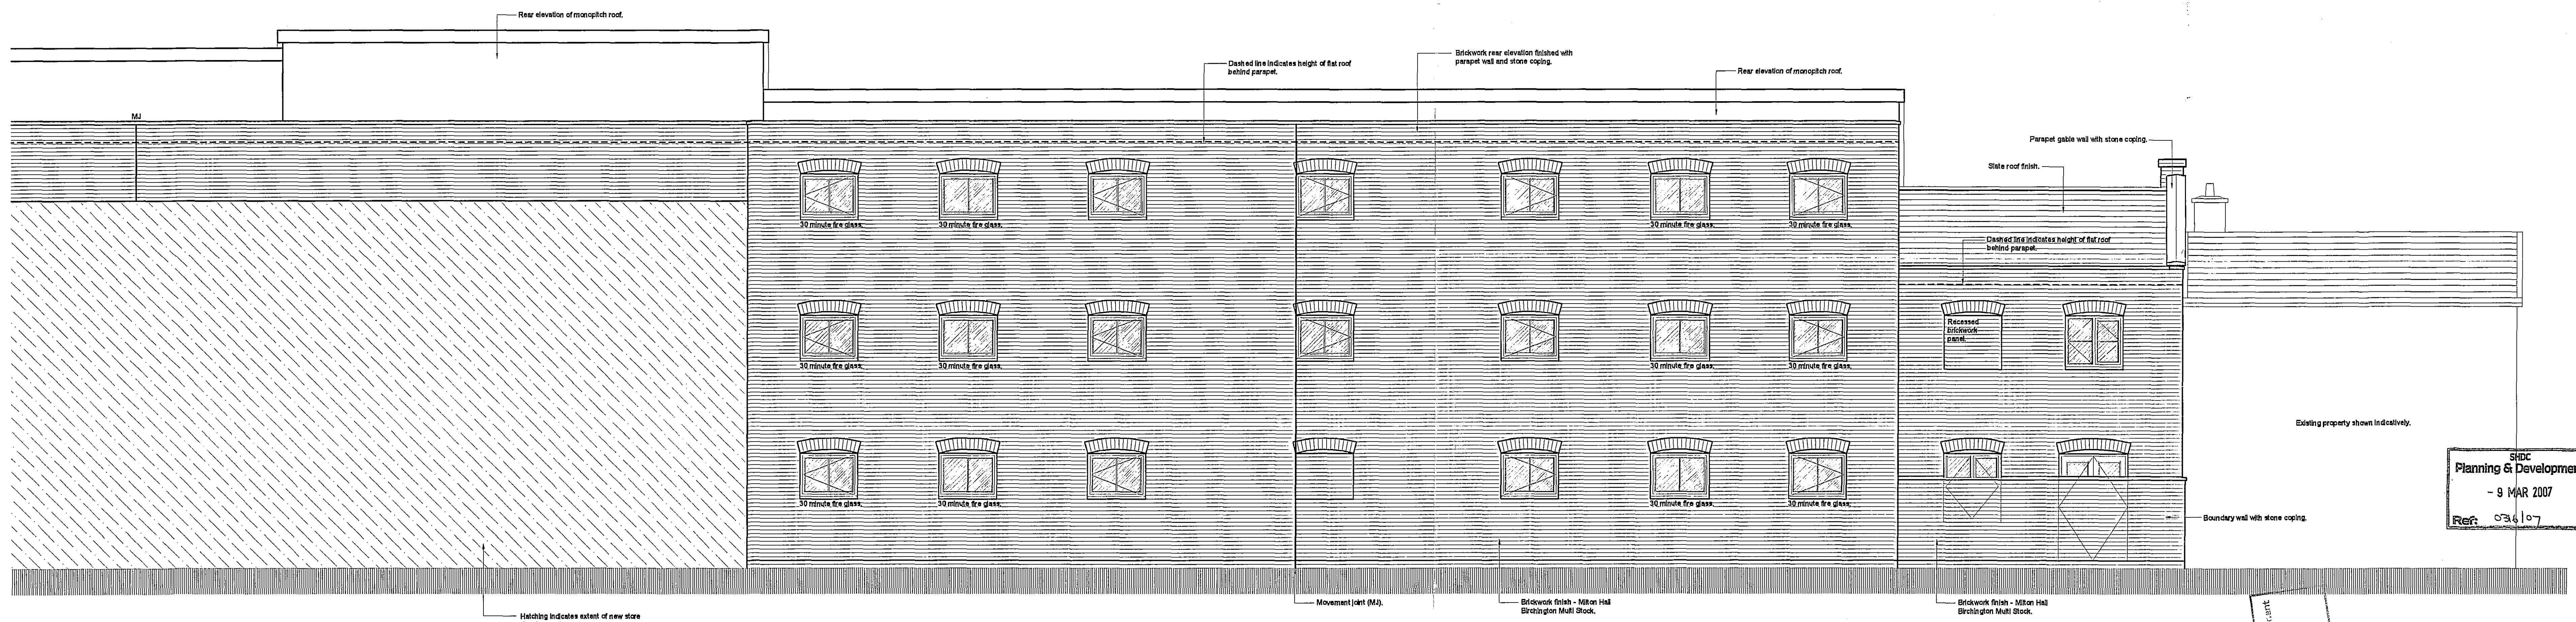

rear elevation continued
scale 1:50

DO NOT SCALE THIS DRAWING. THE DRAWING IS DESIGNED TO BE USED FOR INFORMATION ONLY AND REPORT ANY DISCREPANCIES TO OGLESBY & LIMB LTD. THE CONTENTS OF THIS DRAWING ARE COVERED BY COPYRIGHT AND REMAIN THE PROPERTY OF OGLESBY & LIMB LTD. WRITTEN APPROVAL MUST BE OBTAINED FROM OGLESBY & LIMB LTD PRIOR TO REPRODUCTION OF THIS DRAWING ON ITS CONTENTS. ANY CHANGES NOT SHOWN ARE TO BE CHECKED AND AGREED WITH OGLESBY & LIMB LTD.

REV G BUILDING REGULATIONS ISSUE
FACING BRICKWORK SPECIFICATION AMENDED. RCW 27.02.07
REV F BUILDING REGULATIONS ISSUE
FIRE ESCAPE WINDOWS OMITTED TO UNIT 6. TO UNITS 2, 3, 7, 16 & 17.
KITCHEN WINDOWS TO BE FIXED LIGHTS AND KITCHEN AND DINING
ROOM WINDOWS TO BE 30 MINUTE FIRE GLASS. RCW 15.07.07
REV E BUILDING REGULATIONS ISSUE. RCW 13.12.06
REV D PARAPET TO REAR ELEVATION INCREASED BY 225mm IN
ACCORDANCE WITH DETAILED SECTIONS. WINDOW OPENINGS TO REAR
ELEVATION AMENDED. RCW 04.12.06
REV C WINDOWS TO BATHROOM OF 2 BEDROOM AFFORDABLE UNITS
SLIGHTLY REPOSITIONED. RCW 26.11.06
REV B WINDOWS STYLES AND SIZES ALTERED TO REAR ELEVATION.
RCW 02.11.06
REV A WINDOWS ADDED TO THE REAR OF PLOTS 27, 16 & 3 & 17.
RCW 17.10.06

Oglesby & Limb Ltd
Chartered Architects
and Building Surveyors
47 London Road
Newark, Nottingham
NG24 1LZ
Tel: 01636 703930
Fax: 01636 703740
e-mail: design@oglesby-limb.co.uk

Client:
DGM Properties Ltd

Project:
**Proposed Residential Development
Double Street
Spalding.**

Drawing Title:
Rear Elevation
BUILDING REGS ISSUE

Date: **September 2006** Scale: **1:50 1:100 @ A0**
Drawn by: **RCW** Checked by: **AJO**

Drawing Number:
A0619-32 Rev: **H**

REV H PLANNING AMENDMENT
TERGA MILANO FACING BRICKWORK OMITTED AND REPLACED WITH
MILTON HALL BIRCHINGTON MULTI STOCK. RCW 06.03.07