


DO NOT SCALE THIS DRAWING. THE DIMENSIONS TO BE USED ARE TO BE TAKEN FROM THE DIMENSIONS ON SITE AND REPORT ANY DISCREPANCIES TO OGLESBY & LIMB LTD. THE CONTENTS OF THIS DRAWING ARE COVERED BY COPYRIGHT AND REMAIN THE PROPERTY OF OGLESBY & LIMB LTD. WRITTEN APPROVAL MUST BE OBTAINED FROM OGLESBY & LIMB LTD PRIOR TO REPRODUCTION OR REPRODUCTION OF THIS DRAWING OR ITS CONTENTS. ANY DIMENSIONS NOT SHOWN ARE TO BE CHECKED AND AGREED WITH OGLESBY & LIMB LTD.

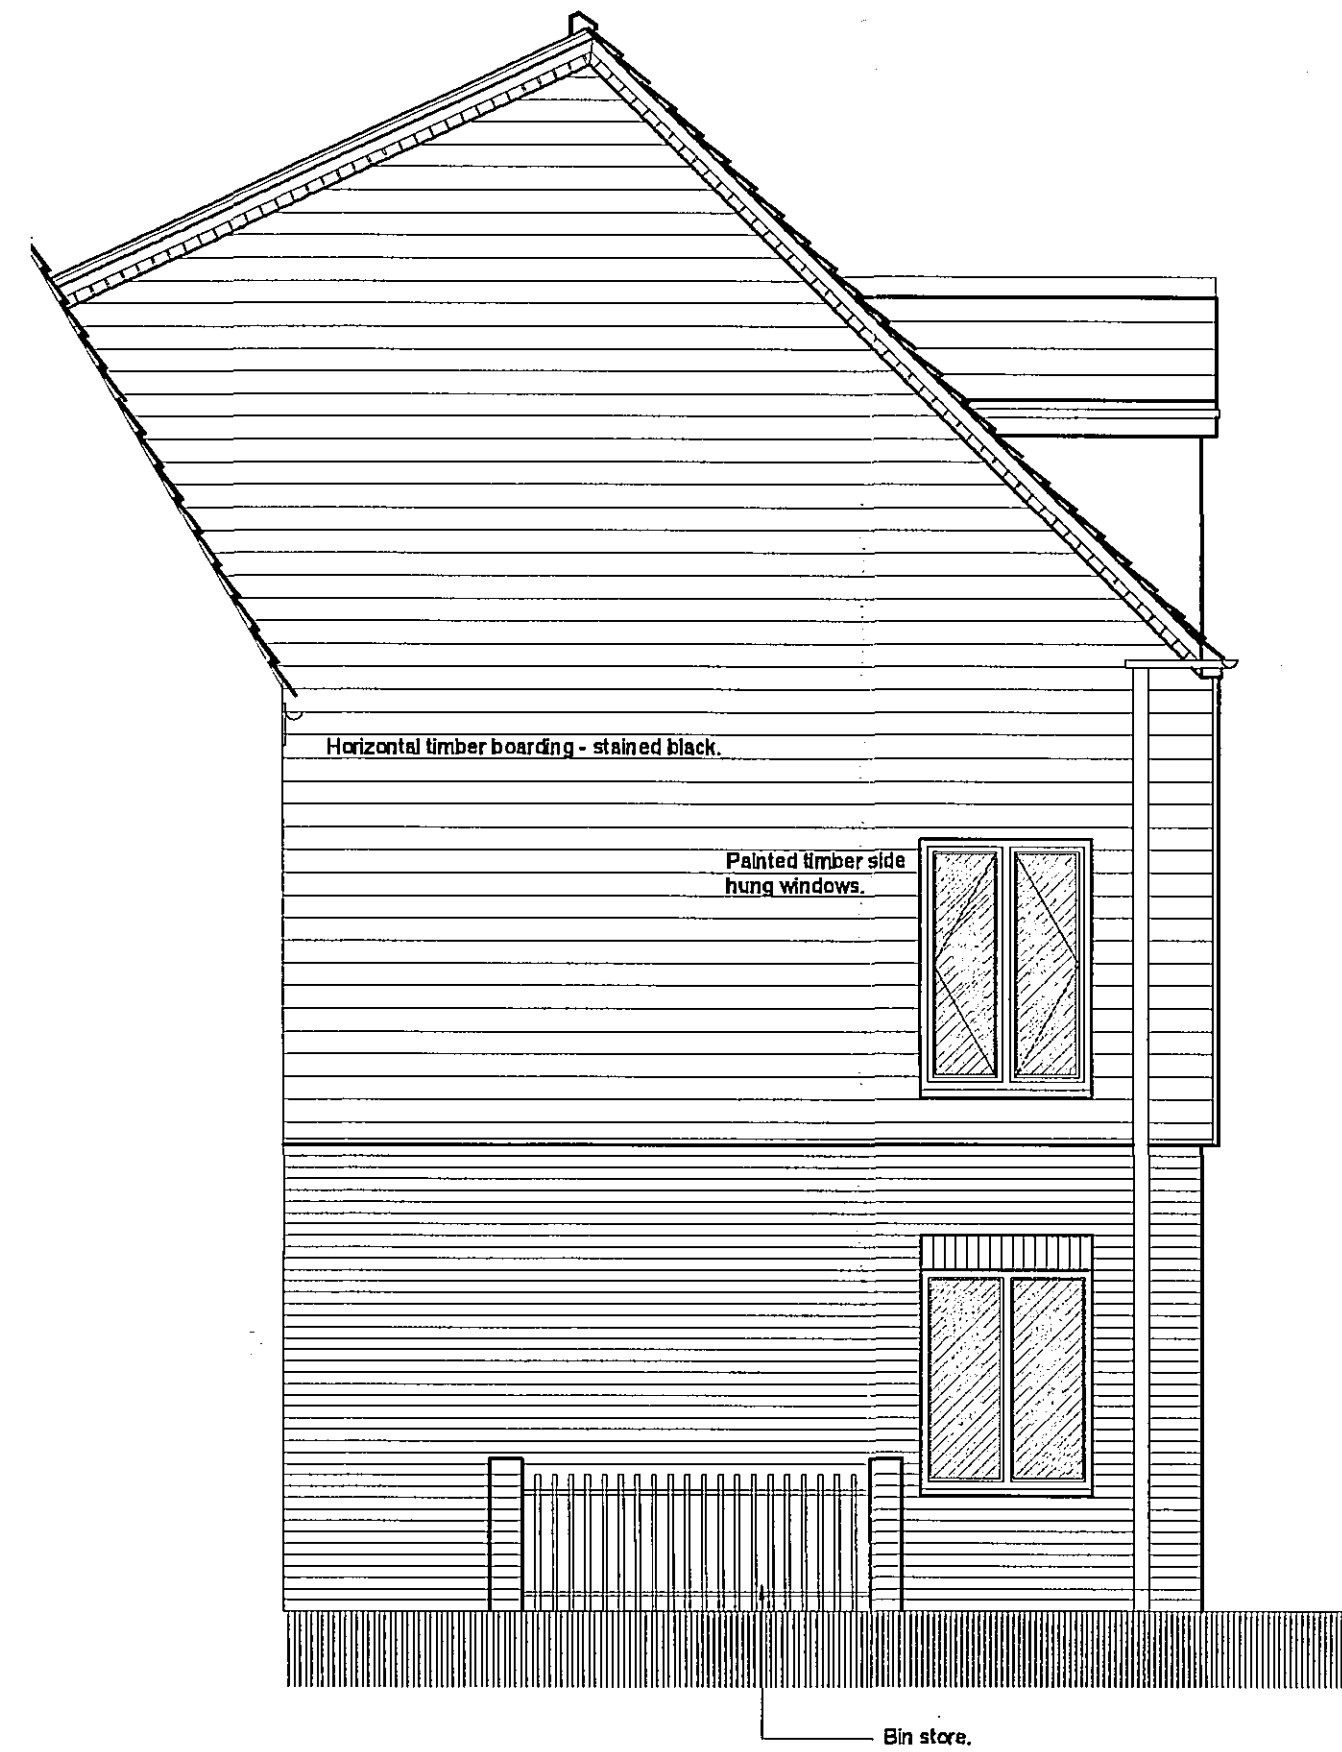

SIDE ELEVATION OF PLOTS 9 & 18

REV H PLANNING AMENDMENTS
TERCA MILANO FACING BRICKWORK OMITTED AND REPLACED WITH MILTON HALL BIRCHINGTON MULTI STOCK. RCW 08.03.07

REV G BUILDING REGULATION ISSUE
FACING BRICKWORK SPECIFICATION AMENDED. RCW 27.02.07

REV F BUILDING REGULATION ISSUE
RCW 13.12.08


REV E BIN STORE AMENDED TO SIDE ELEVATION OF PLOTS 9&18 RCW 07.12.08

REV D MAIN ENTRANCE DOOR TO CORRIDOR 3 REPOSITIONED TO FRONT ELEVATION. DOOR REPLACED WITH WINDOW TO SIDE ELEVATION. RCW 20.11.08

REV C REAR ROOF REGRADED TO SIDE ELEVATION OF PLOTS 9 & 18 RCW 01.11.08

REV B ADDITIONAL DOORS AND WINDOWS ADDED TO SIDE ELEVATION OF PLOTS 15 & 24. SIDE ELEVATION OF PLOTS 9 & 18 ADDED. RCW 17.10.05

REV A DRAWING AMENDED IN ACCORDANCE WITH PLANNING OFFICERS COMMENTS IN MEETING DATED 07.05.06. ELEVATION TREATMENTS ADDED. RCW 07.03.06

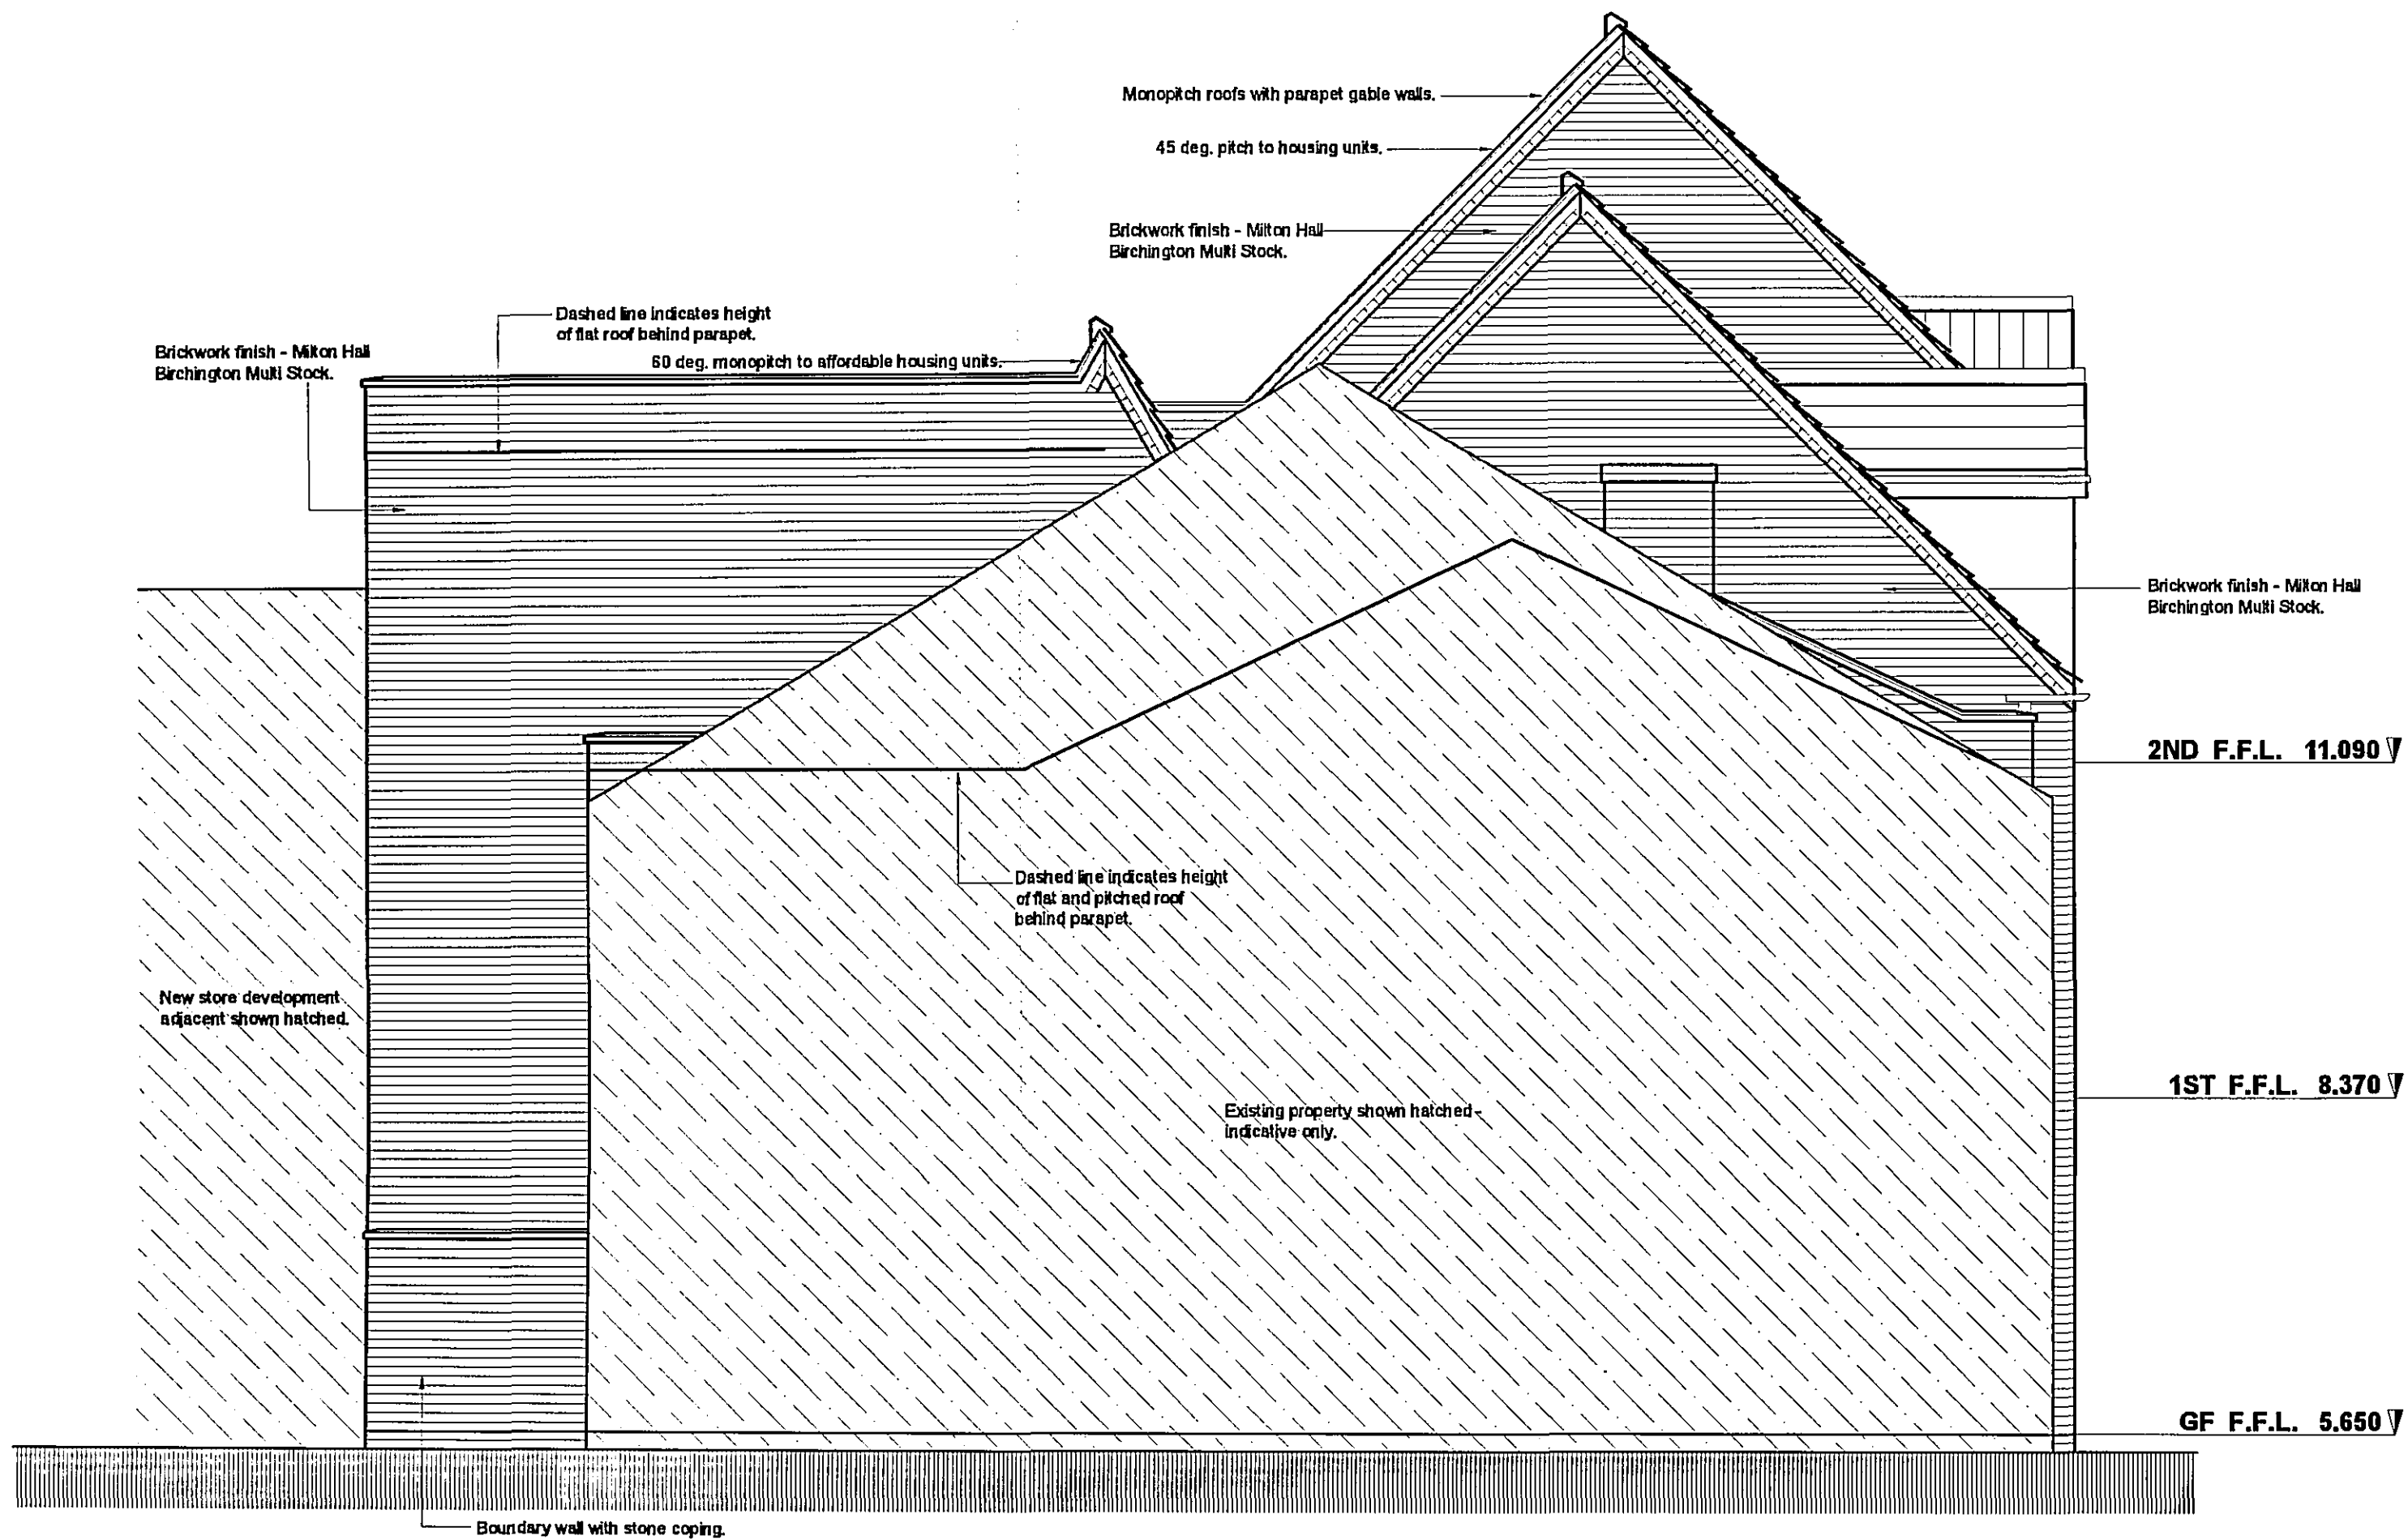

SHDC
Planning & Development
- 8 MAR 2007
Ref:

SHDC
Planning & Development
- 9 MAR 2007
Ref: 0316/07

<p>Oglesby & Limb Ltd</p> <p>Chartered Architects and Building Surveyors</p> <p>67 London Road Newark, Nottingham NG24 1RZ</p> <p>Tel: 01636 702030 Fax: 01636 703740 e-mail: design@o-ltd.co.uk</p>		
<p>Client:</p> <p>DGM Properties Ltd</p>		
<p>Project:</p> <p>Proposed Residential Development</p> <p>Double Street Spalding.</p>		
<p>Drawing Title:</p> <p>Side Elevations</p> <p>BUILDING REGS ISSUE</p>		
Date:	August 2006	Scale: 1:50 @ A0
Drawn by:	RCW	Checked by: AJO
Drawing Number:	A0619-31	
Rev:	H	