



Council Offices
Priory Road
Spalding
Lincolnshire
PE11 2XE

tel: 01775 761161
fax: 01775 710772
web: www.sholland.gov.uk

Town and Country Planning Act 1990 Planning Permission

Reference: H16-0327-07 Received: 23-MAR-07 Type: FULL

Name: Mrs C Goodwin
'Unique Cottage'
Fulney Lane South
Spalding
Lincs

Agent: H H Adkins (Contractors) Ltd
Wyberton West Road
Boston
Lincs

Description: Convert farm building to artists studios (retrospective)

Location : Farm Buildings near Unique Cottage Fulney Lane
Spalding

South Holland District Council hereby give notice that PERMISSION HAS BEEN GRANTED for the development in accordance with the application and plans submitted, subject to any condition(s) set out below:

Reason For Approval

The proposal is in accordance with national and local policies as set out in:
Planning Policy Statement 7 - 'Sustainable Development in Rural Areas'.
Policies SG14 and EC4 of the South Holland Local Plan, 2006.

There are no material considerations that indicate against the proposal.

Note(s):

The determined plans are:

Dwg. nos. 71/06/1, 71/06/3D, 71/06-5, 71/06-6 and 71/06-7 received 13 March 2007.
Dwg. no. 71/06/4E received 16 March 2007.
Dwg. no. 71/06/2 received 22 March 2007
Dwg. no. 71/06-8 received 27 March 2007.



Council Offices
Priory Road
Spalding
Lincolnshire
PE11 2XE

tel: 01775 761161
fax: 01775 710772
web: www.sholland.gov.uk

Decisions

Head of Planning & Development


17 MAY 2007

H16-0327-07

This decision refers only to that required for the purposes of the Town and Country Planning Acts and not for Building Regulations or any other legislation.

decision

Terry Huggins Chief Executive
Corporate Directors - Andrew Petcher Sarah Naylor

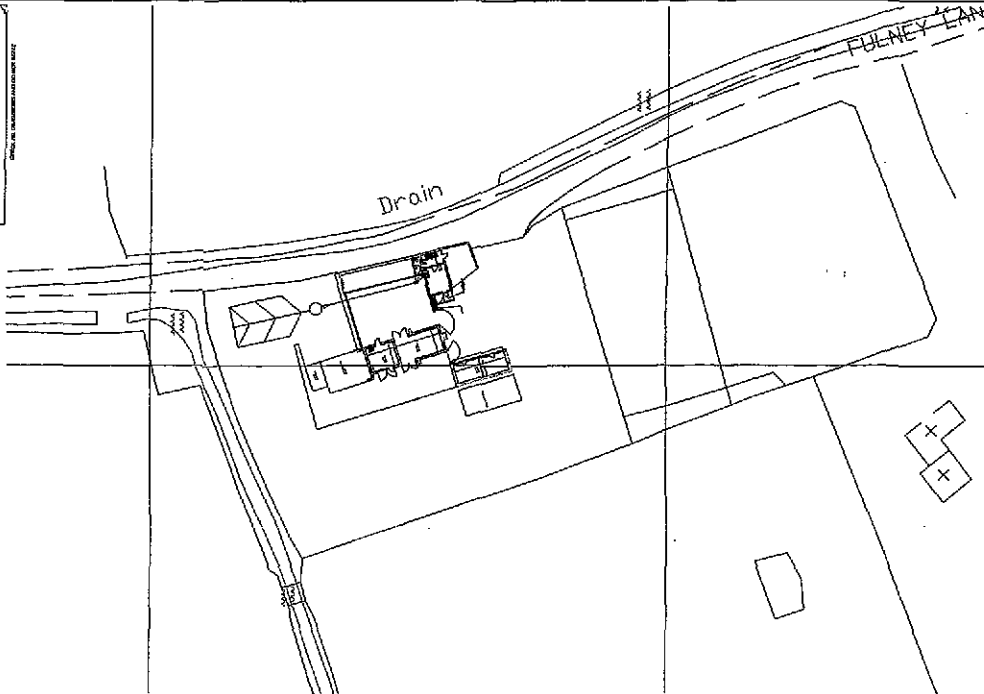

Project	PROPOSED ALTERATIONS TO PREMISES FOR MRS C. GOODWIN AT LOW FULNEY SPALDING LINCS.	DATE DRAWN: OCT 2006
		DRAWING NO: 7106/3D
		SCALE: 1:100

5010
PLANNING & DEVELOPMENT
15 MAR 2007
04 032167
DETERMINED
PLAN

REVISIONS

A	A - 1/4/ 2006 - Alter WC arrangements
B	B - 17/1/07 - Alter Entrance frames to Building A,B, & P. Alter staircases to comply with current and local level threshold access to meet current M regulations.
C	C - 1/2/08 - Elevations altered and plan to suit.
D	D - 25/2/07 - Drainage added and doors amended

PROPOSED COTTAGE FIRST FLOOR PLAN

Dr. R. Albert Ruffolo, Jr., Director