

PROPOSED ALTERATIONS AND EXTENSION

61 WESTLODE STREET

SPALDING

LINCOLNSHIRE

PE11 2AE


For

MR. P. KING

SCHEME PROPOSALS

DAVID HOLMAN
DESIGN AND PLANNING SERVICES

MARCH 2009

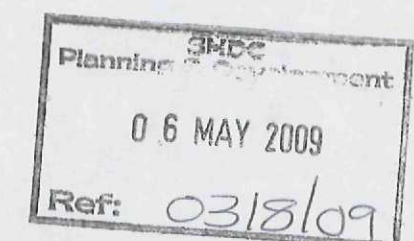

David Holman MCIAT
ARCHITECTURE - PLANNING - PROJECT MANAGEMENT

7 Cedar Close - Sudbrooke - Lincoln - LN2 2RF
Telephone - 01522 751782 Mobile - 07546 582819
Email - d.holman790@btinternet.co.uk


CLIENT
MR P KING
PROJECT
PROPOSED REAR EXTENSION
61 WESTLODE STREET
SPALDING

SCALE
1 : 50


DATE
MARCH 2009

DRAWING No
0983/01
REVISION

TITLE
**FLOOR PLAN
EXISTING**

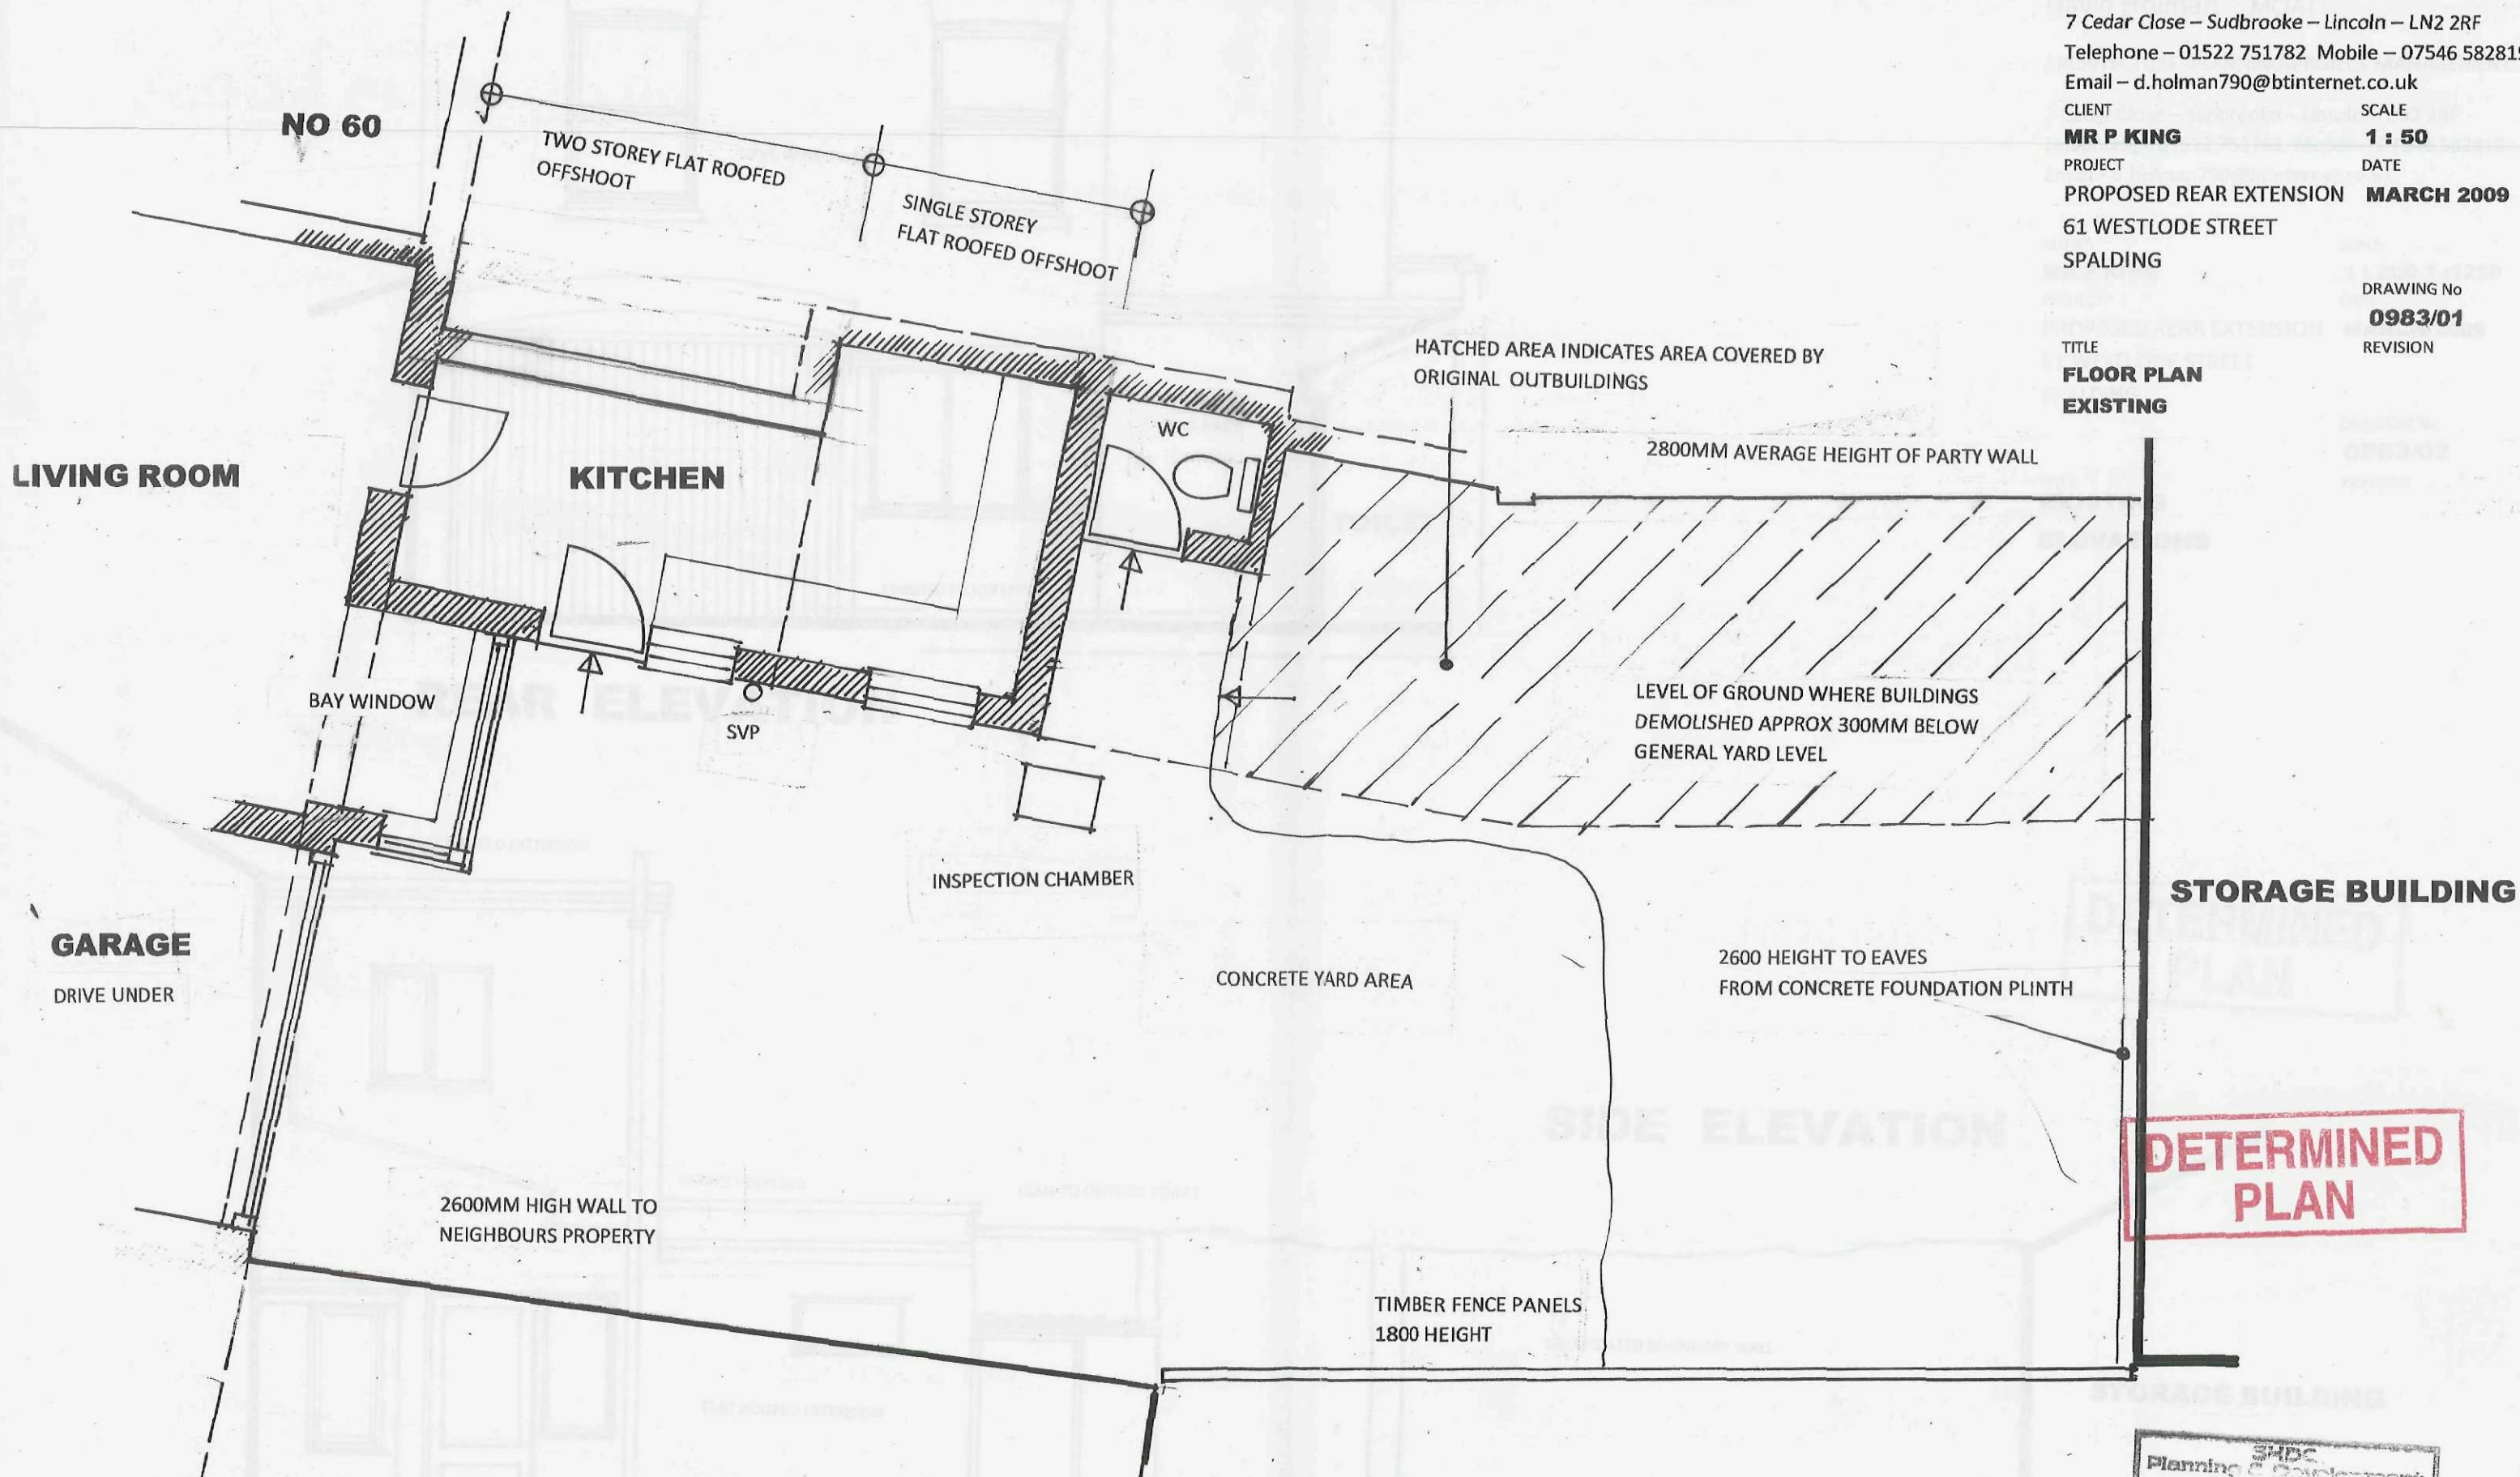

SURVEY PLAN 1 : 50

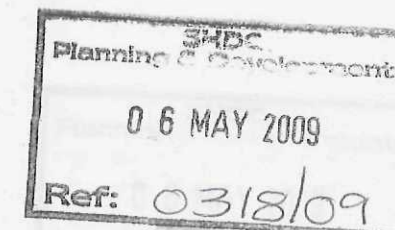



REAR ELEVATION

David Holman MCIAT

ARCHITECTURE - PLANNING - PROJECT MANAGEMENT

7 Cedar Close - Sudbrooke - Lincoln - LN2 2RF
Telephone - 01522 751782 Mobile - 07546 582819
Email - d.holman790@btinternet.co.uk

CLIENT

MR P KING

PROJECT

PROPOSED REAR EXTENSION

61 WESTLODE STREET

SPALDING

SCALE

1 : 200 1 : 1250

DATE

MARCH 2009

DRAWING No

0983/02

REVISION


TITLE

EXISTING


ELEVATIONS

**DETERMINED
PLAN**

SIDE ELEVATION

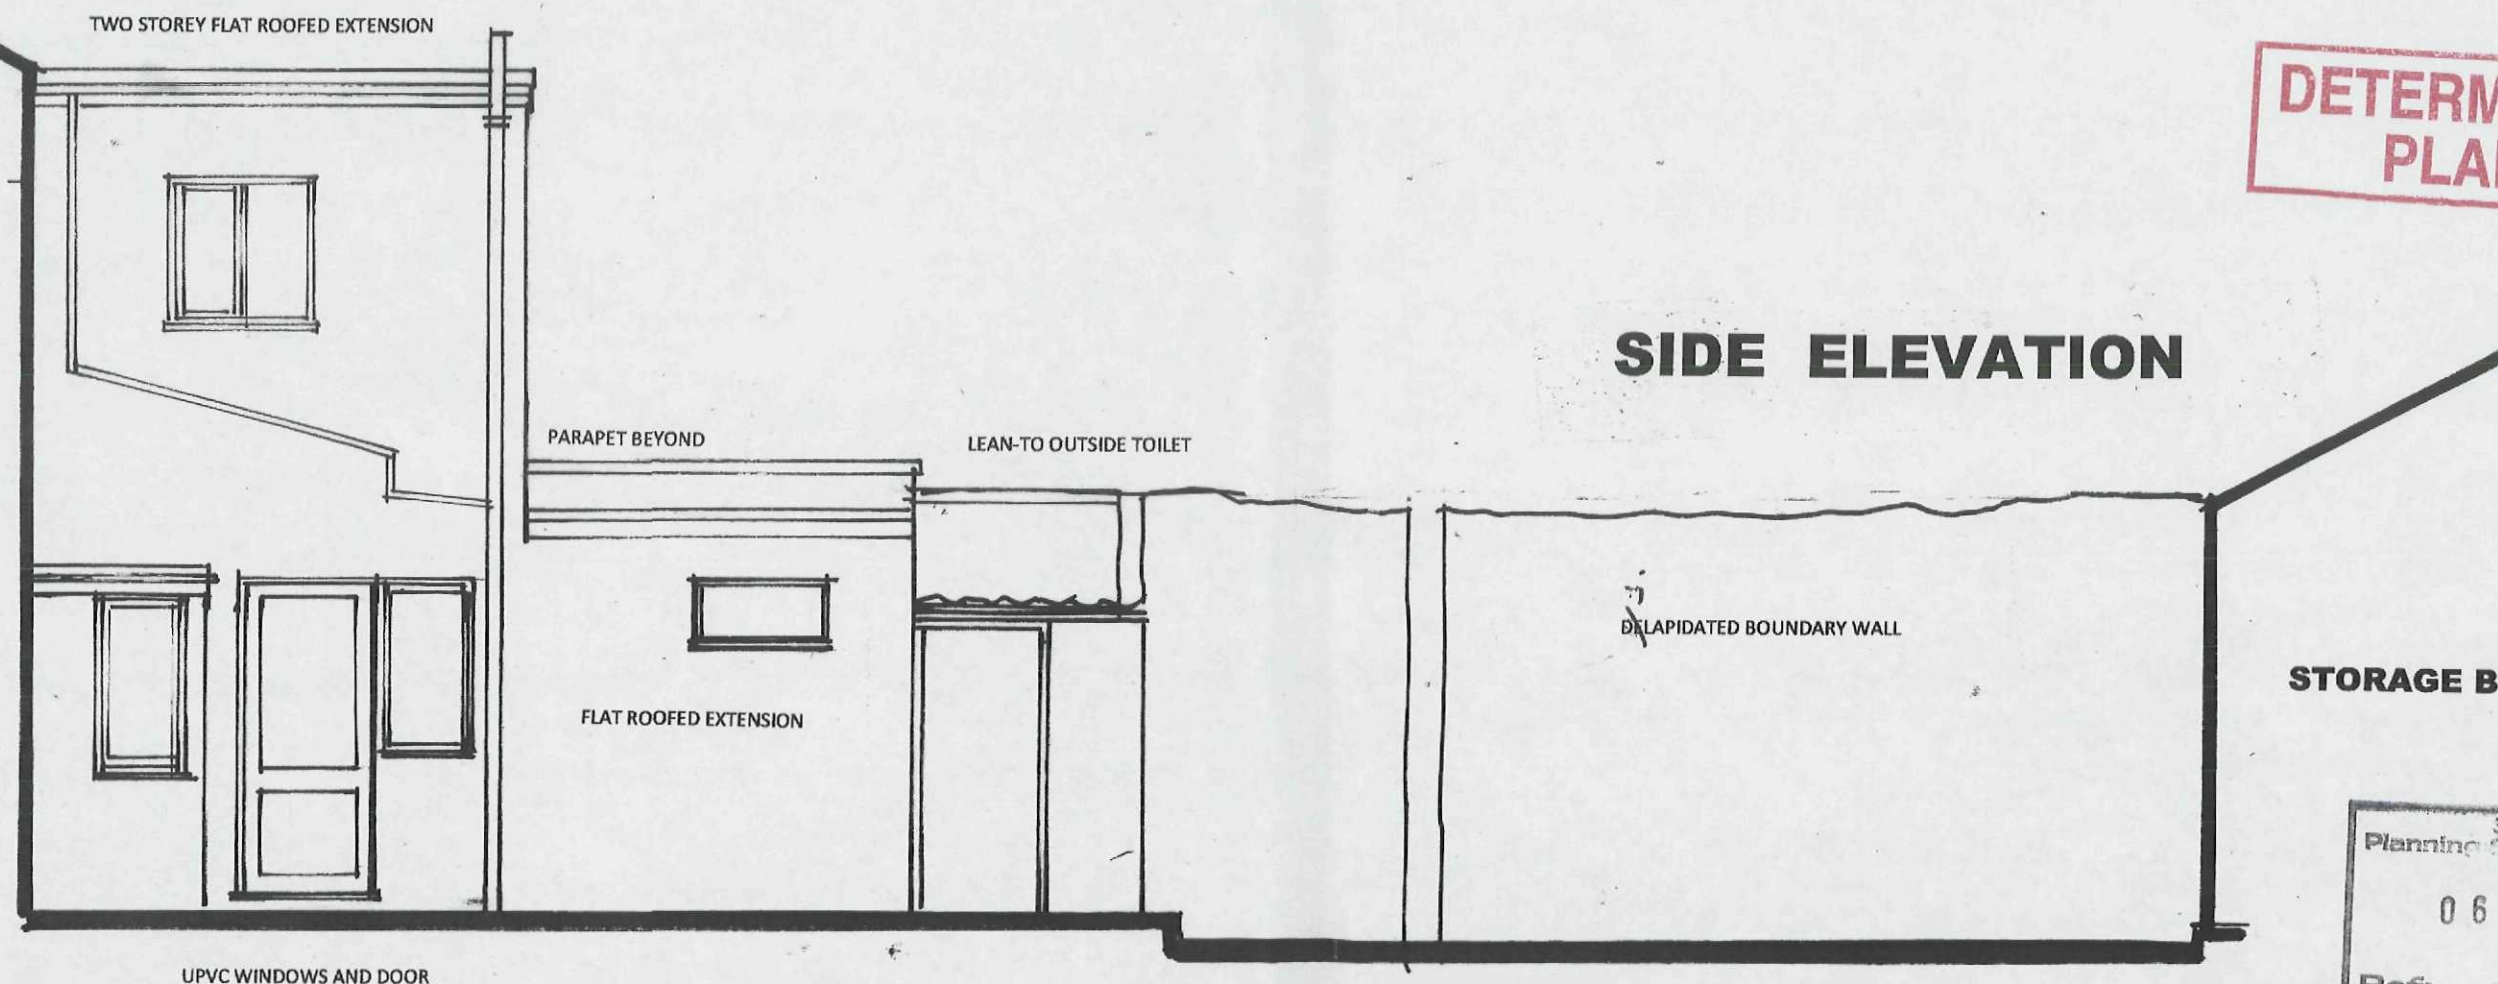

STORAGE BUILDING

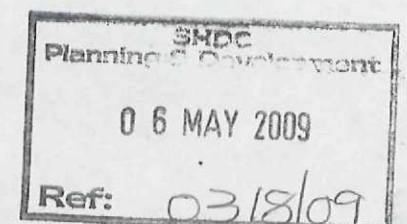

FLOOR PLAN 1 : 50

David Holman MCIAT

ARCHITECTURE - PLANNING - PROJECT MANAGEMENT

7 Cedar Close - Sudbrooke - Lincoln - LN2 2RF
Telephone - 01522 751782 Mobile - 07546 582819
Email - d.holman790@btinternet.co.uk


REFER TO DRG NO 0983/04 FOR ELEVATIONS

CLIENT
MR P KING
PROJECT
PROPOSED REAR EXTENSION
61 WESTLODE STREET
SPALDING

SCALE
1 : 50
DATE
MARCH 2009

DRAWING No
0983/03
REVISION

TITLE
**FLOOR PLAN
PROPOSED**

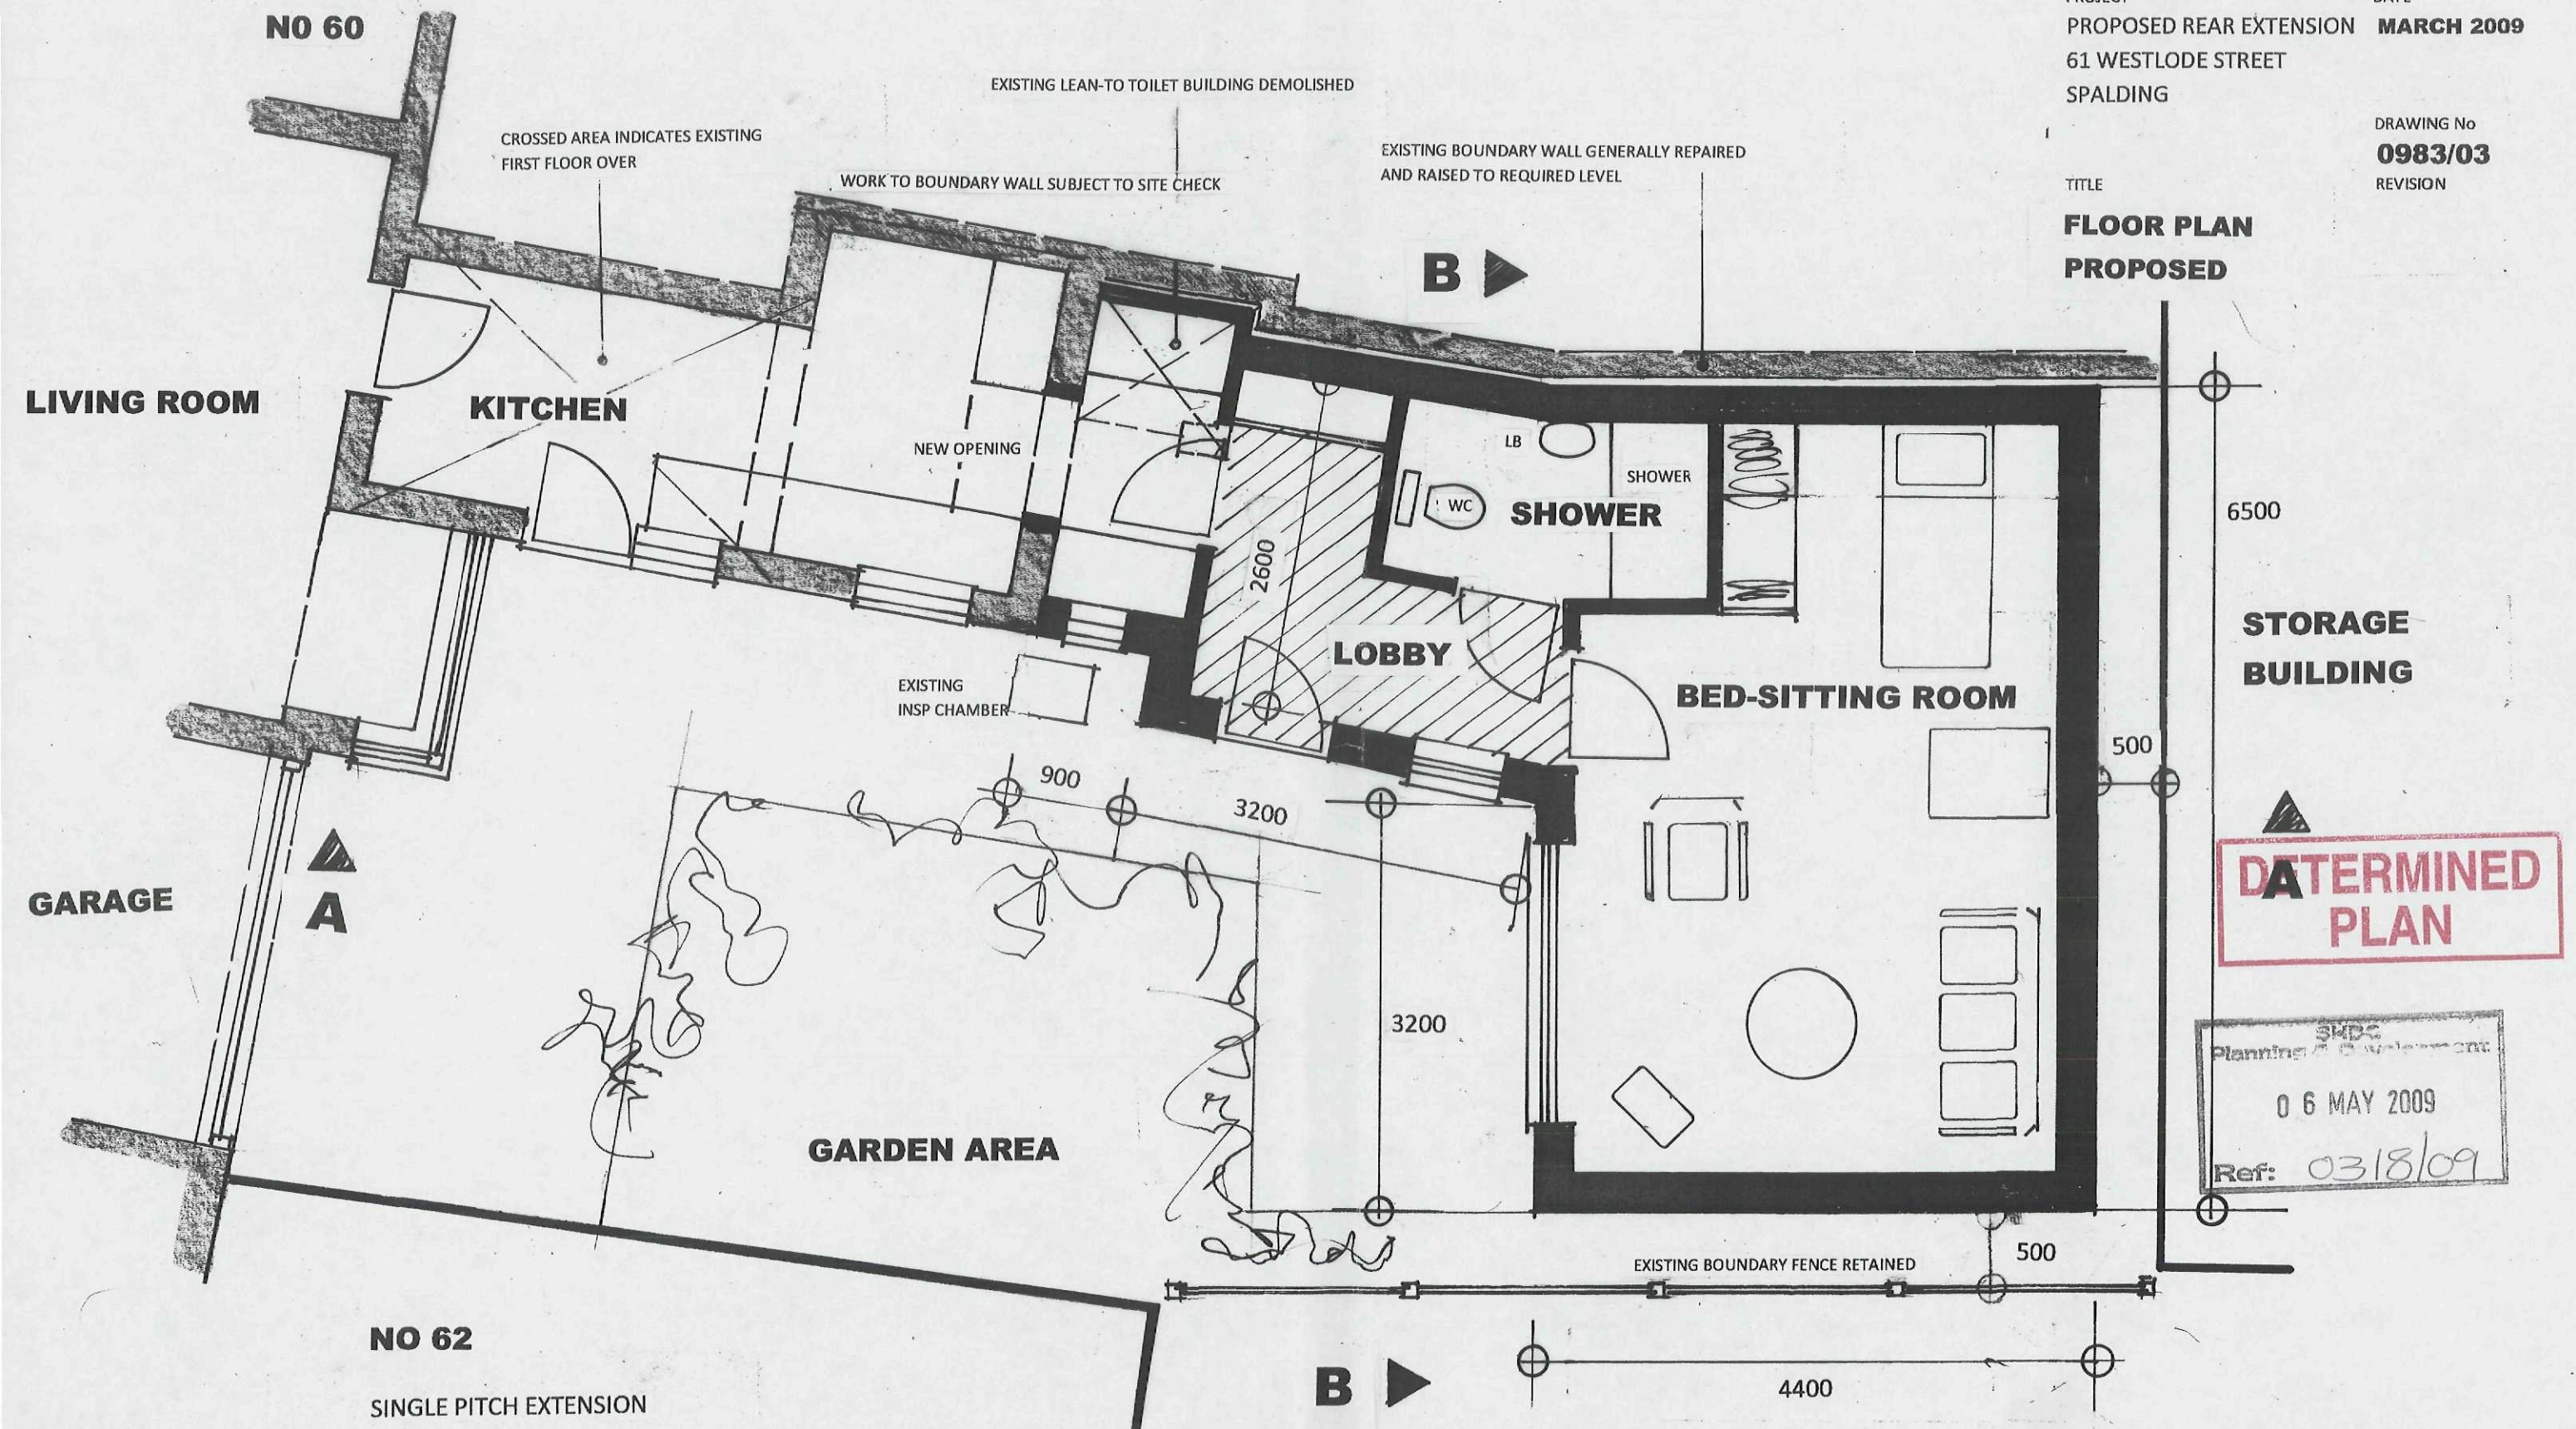

David Holman MCIAT

ARCHITECTURE - PLANNING - PROJECT MANAGEMENT

7 Cedar Close - Sudbrooke - Lincoln - LN2 2RF
Telephone - 01522 751782 Mobile - 07546 582819
Email - d.holman790@btinternet.co.uk

CLIENT
MR P KING

PROJECT
PROPOSED REAR EXTENSION
61 WESTLODE STREET
SPALDING


SCALE
1 : 50

DATE
MARCH 2009

DRAWING No
0983/04
REVISION


TITLE
**ELEVATIONS
SECTION**

SECTION ELEVATION A : A

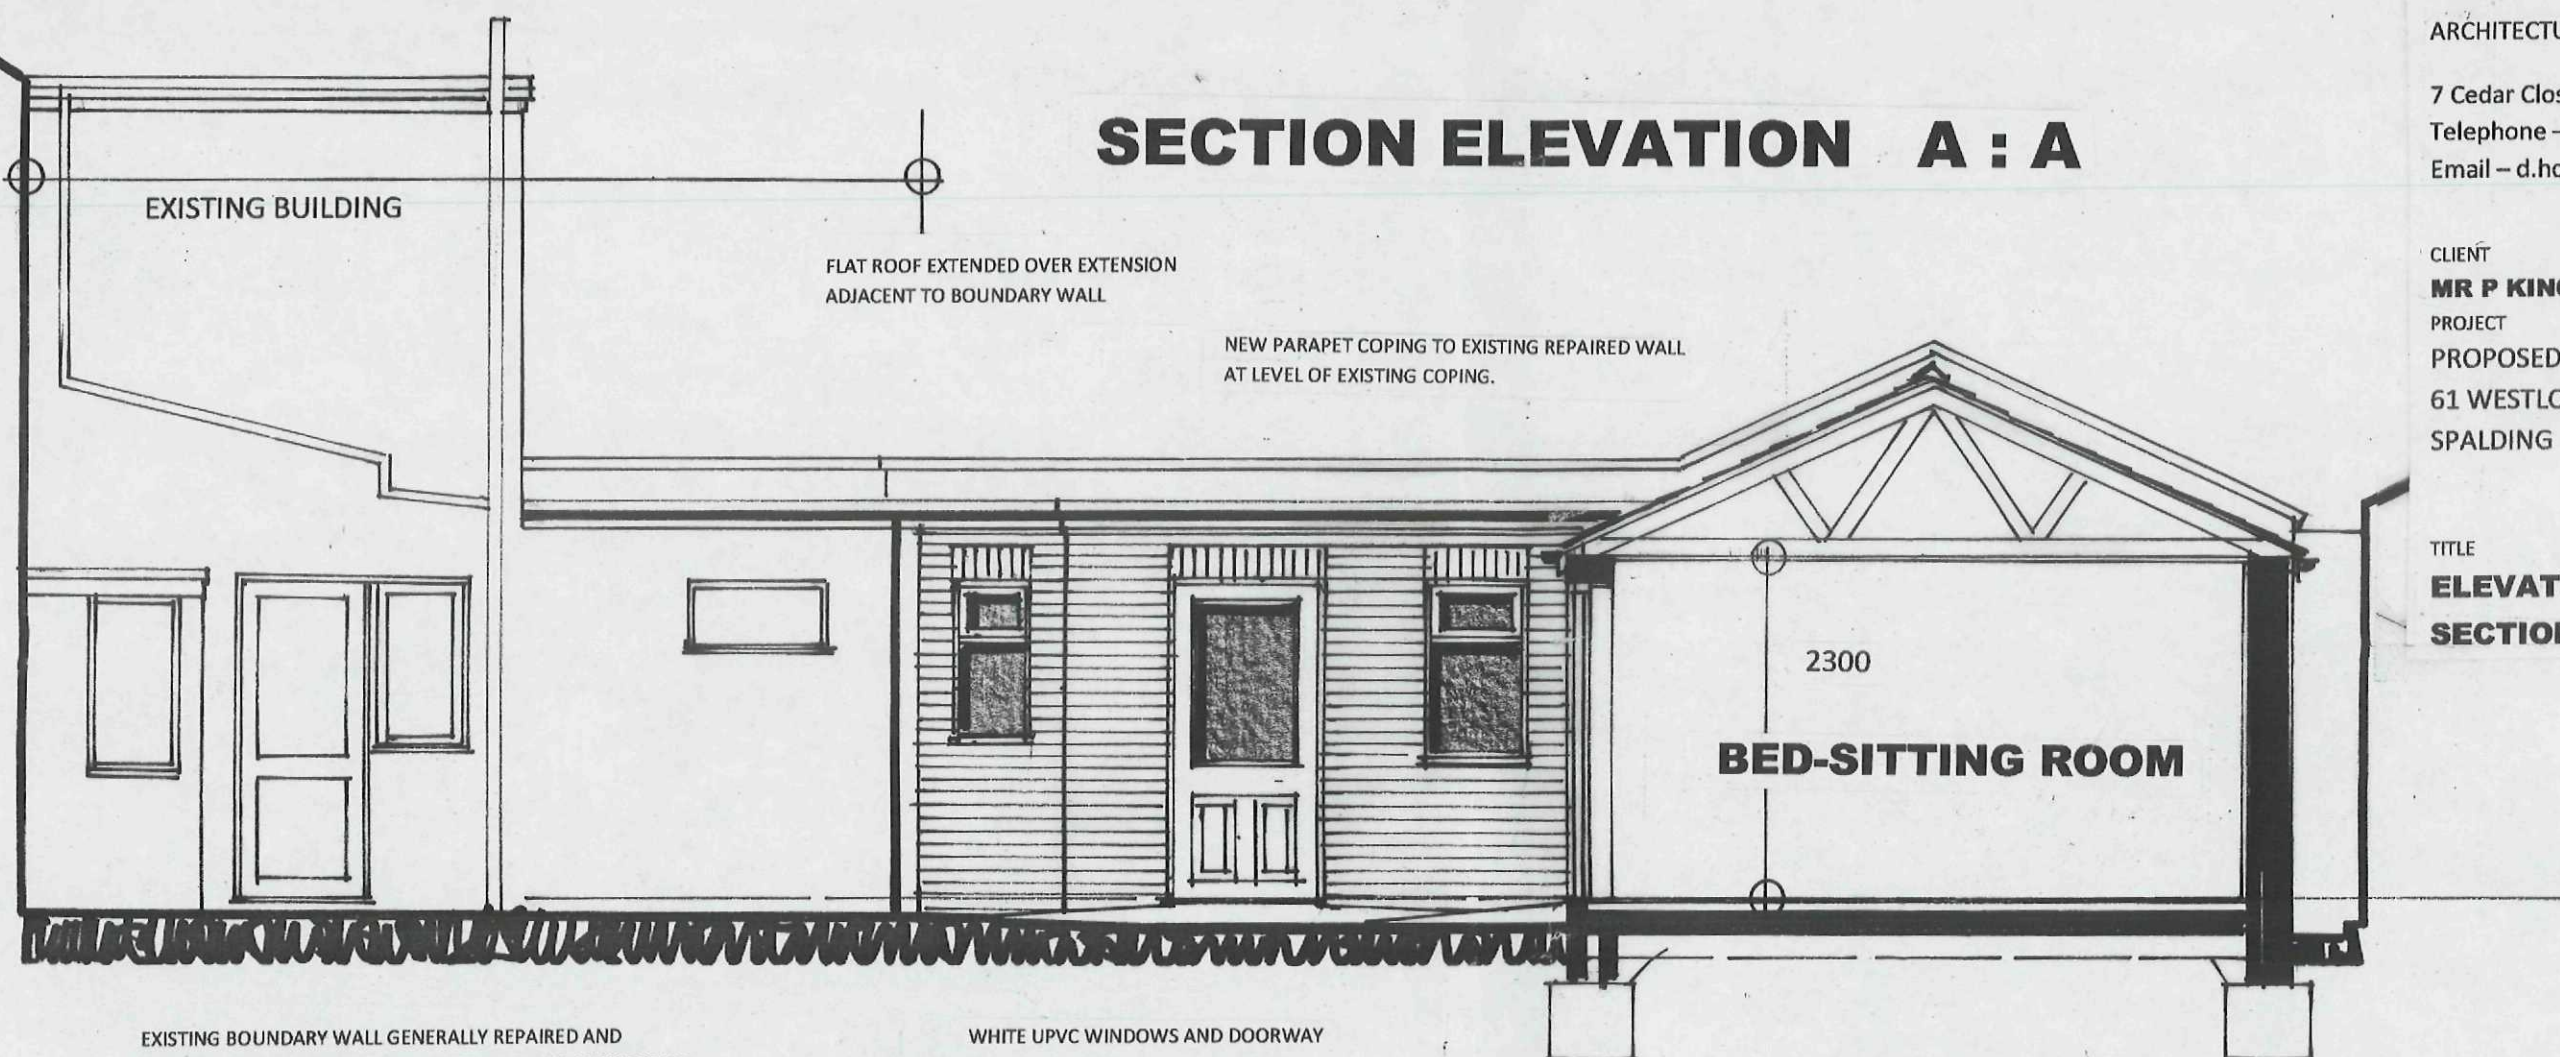


EXISTING BOUNDARY WALL GENERALLY REPAIRED AND
DEFECTIVE BRICKWORK REPLACED. TOP OF WALL LEVELLED TO
FINISH 200MM BELOW NEW PARAPET WALL. NO 5 LEAD
FLASHING AS CAPPING TAKEN UP AND DRESSED UNDER NEW COPING

WHITE UPVC WINDOWS AND DOORWAY

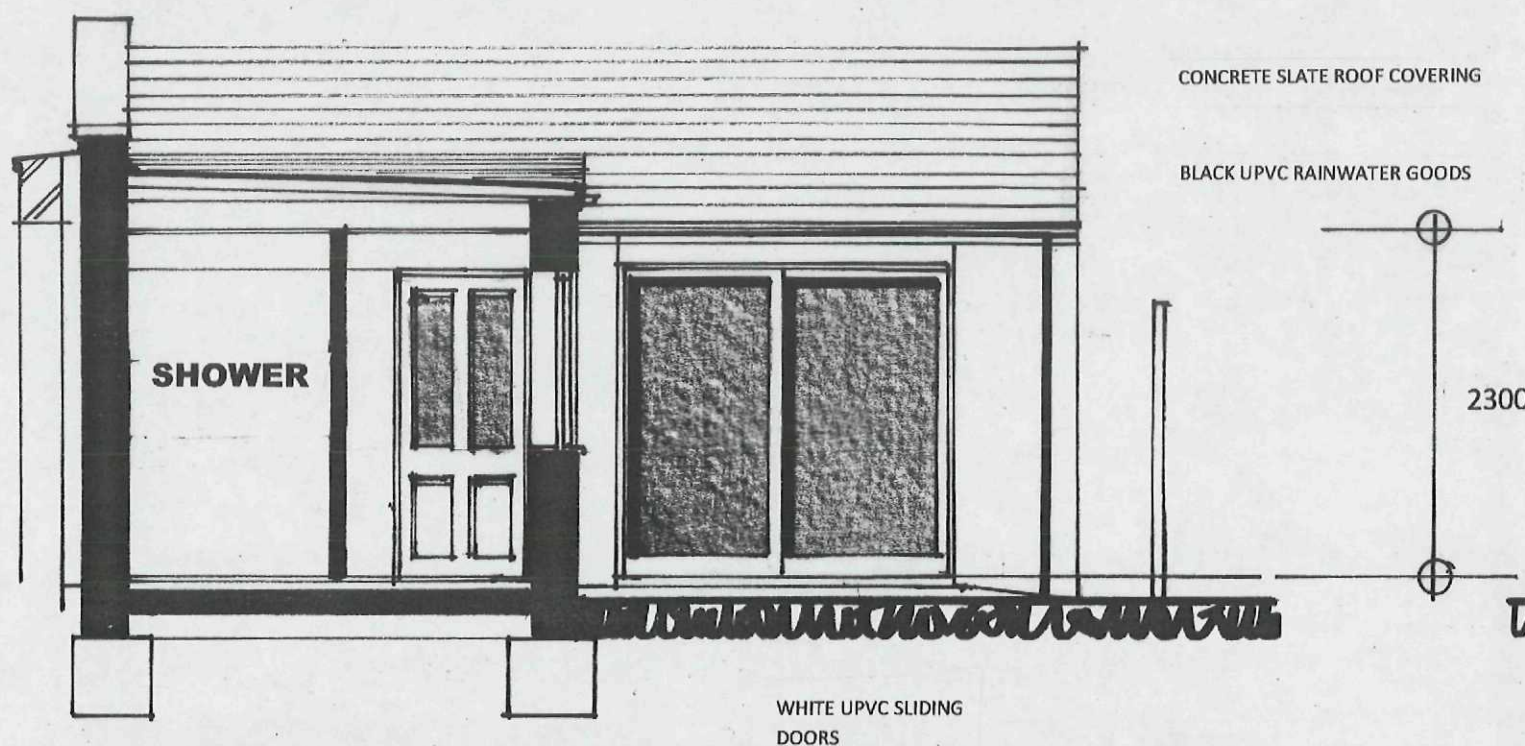


SECTION ELEVATION B : B

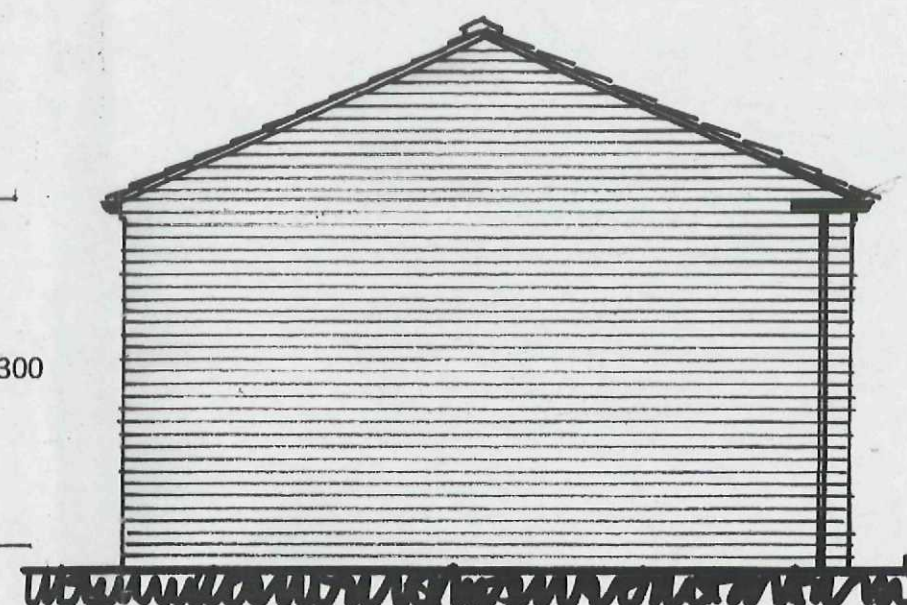

END ELEVATION

**DETERMINED
PLAN**

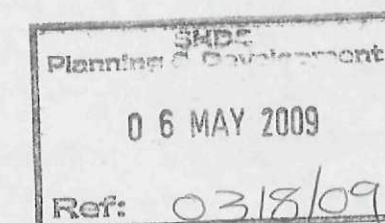

David Holman MCIAT

ARCHITECTURE - PLANNING - PROJECT MANAGEMENT

7 Cedar Close - Sudbrooke - Lincoln - LN2 2RF
Telephone - 01522 751782 Mobile - 07546 582819
Email - d.holman790@btinternet.co.uk

CLIENT
MR P KING
PROJECT
PROPOSED REAR EXTENSION
61 WESTLODE STREET
SPALDING

SCALE
1 : 200 1 : 1250
DATE
MARCH 2009
DRAWING No
0983/05
REVISION


TITLE
**BLOCK PLAN
SITE PLAN**



OS Sitemap®



SITE LOCATION 1 : 1250

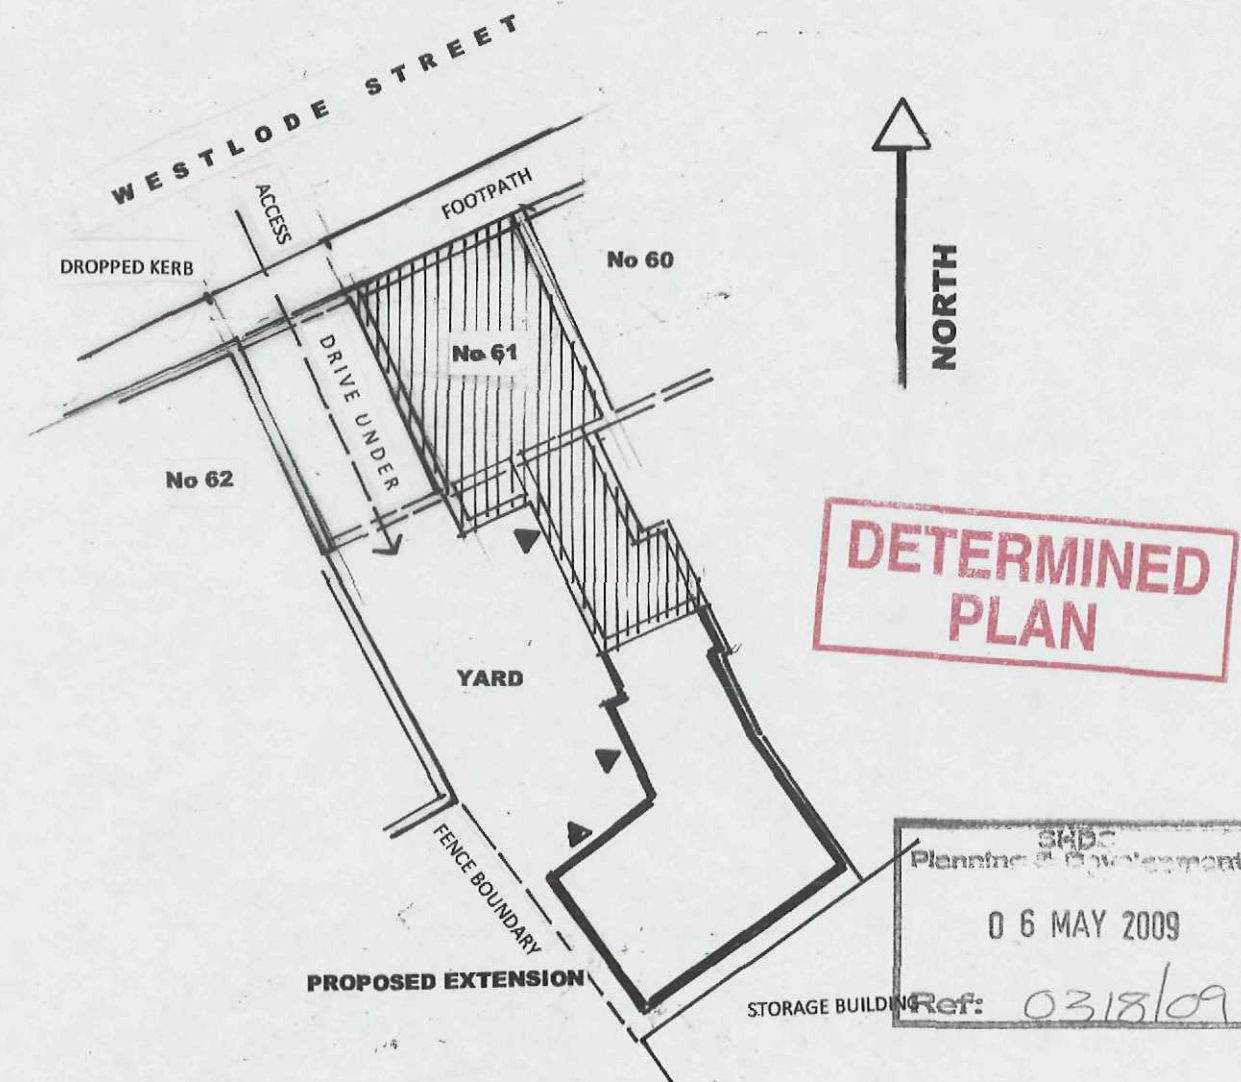

BLOCK PLAN 1 : 200