




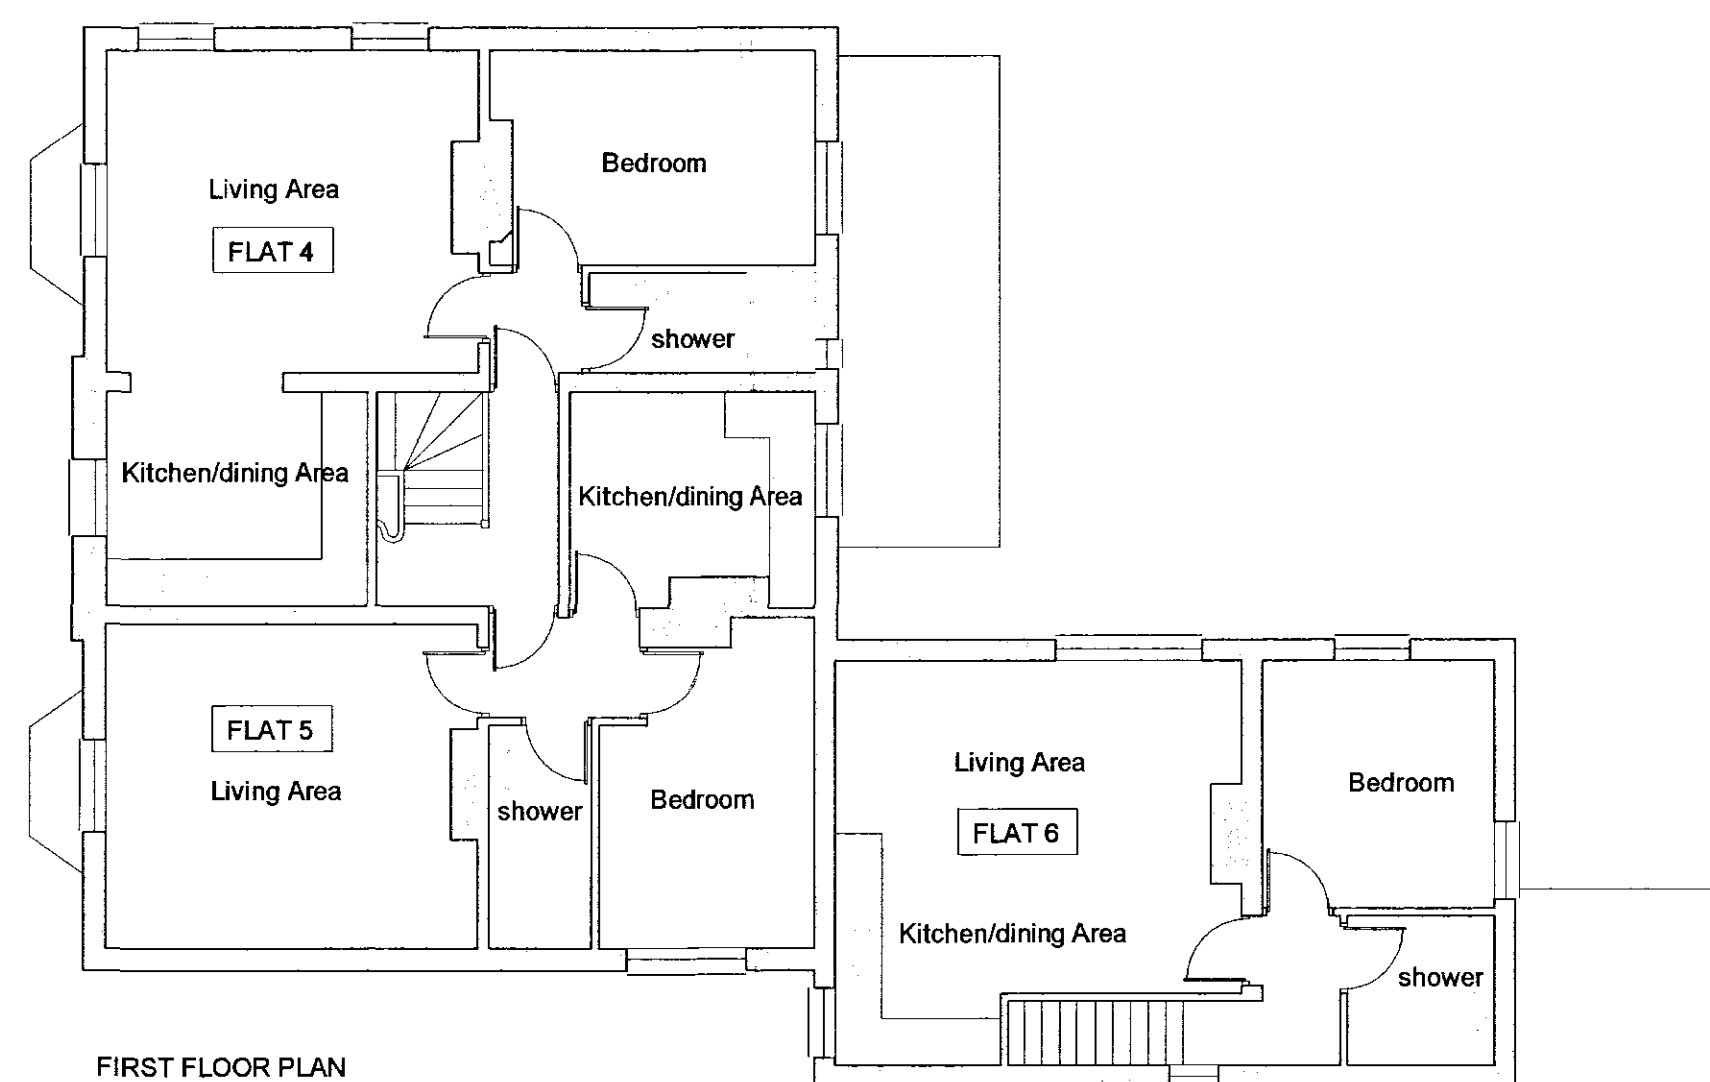

FIRST FLOOR PLAN

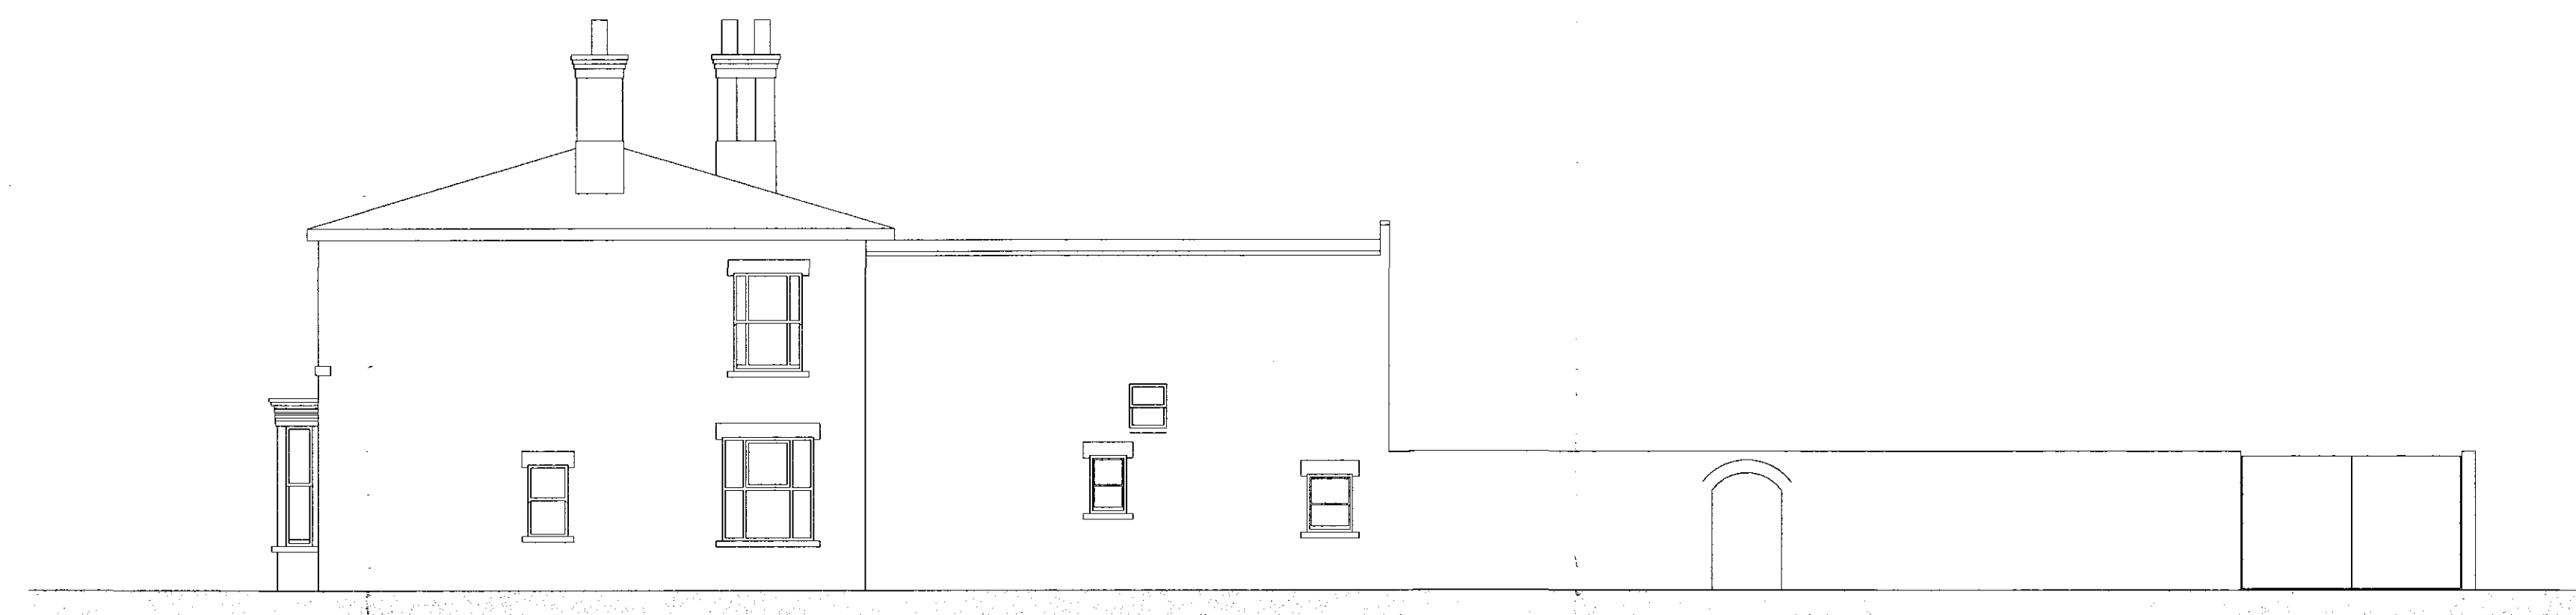

ELEVATION to HENRIETTA STREET (existing + proposed)

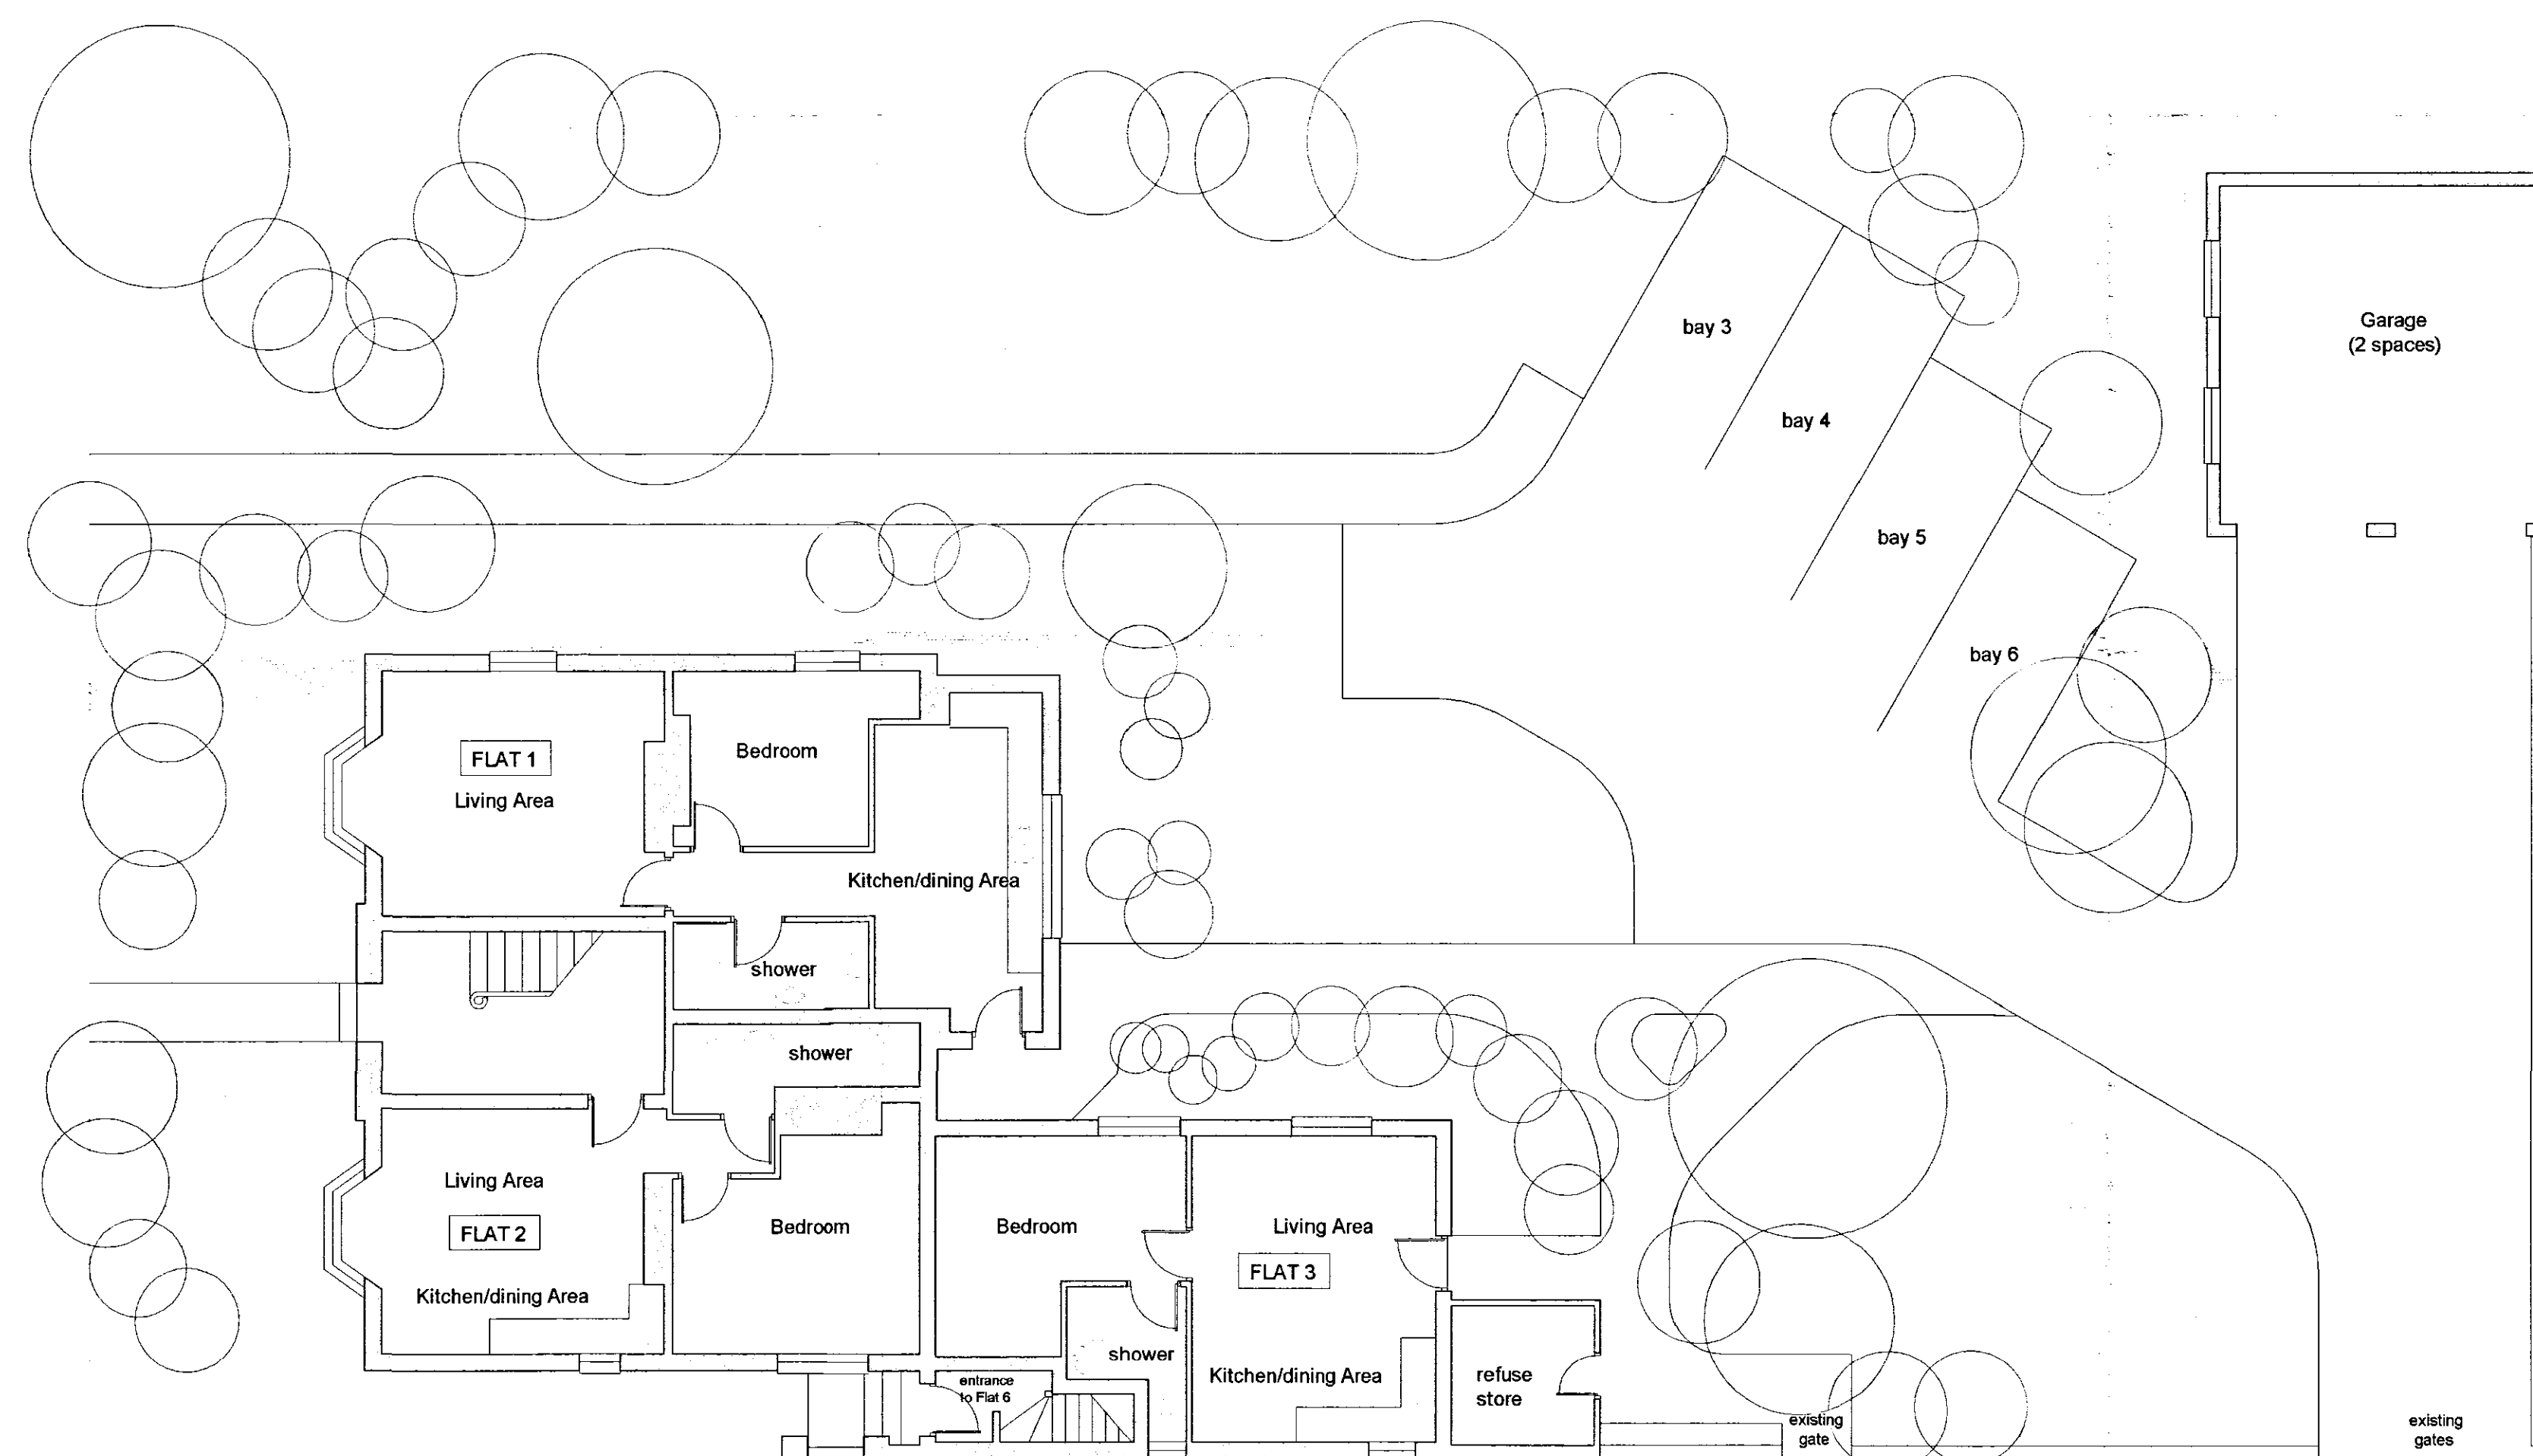

GROUND FLOOR PLAN



SOUTH ELEVATION (proposed)




SOUTH ELEVATION (existing)

SHDC
Planning & Development
11 MAR 2008
Ref: 0321108

CB Design Group

Chartered Architects + Planning Consultants

NFU Buildings - Camelgate - Spalding - Lincolnshire PE12 6ET
Telephone 01-775 722241 Fax 01-775 769986
Email enquiries@cblnewhomes.co.uk

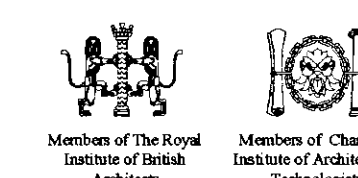

Client	Mr Stephen Twell	Scale	1:100
Project	Conversion of 56 St Thomas Road Spalding	Date	January 2008
		Drawn by	PLH
		Drawing No.	2040/08/004
Title	Planning Application	Revision	

**DETERMINED
PLAN**



ELEVATION to ST. THOMAS ROAD (existing + proposed)



REAR ELEVATION (proposed)



REAR ELEVATION (existing)