




Proposed South Elevation

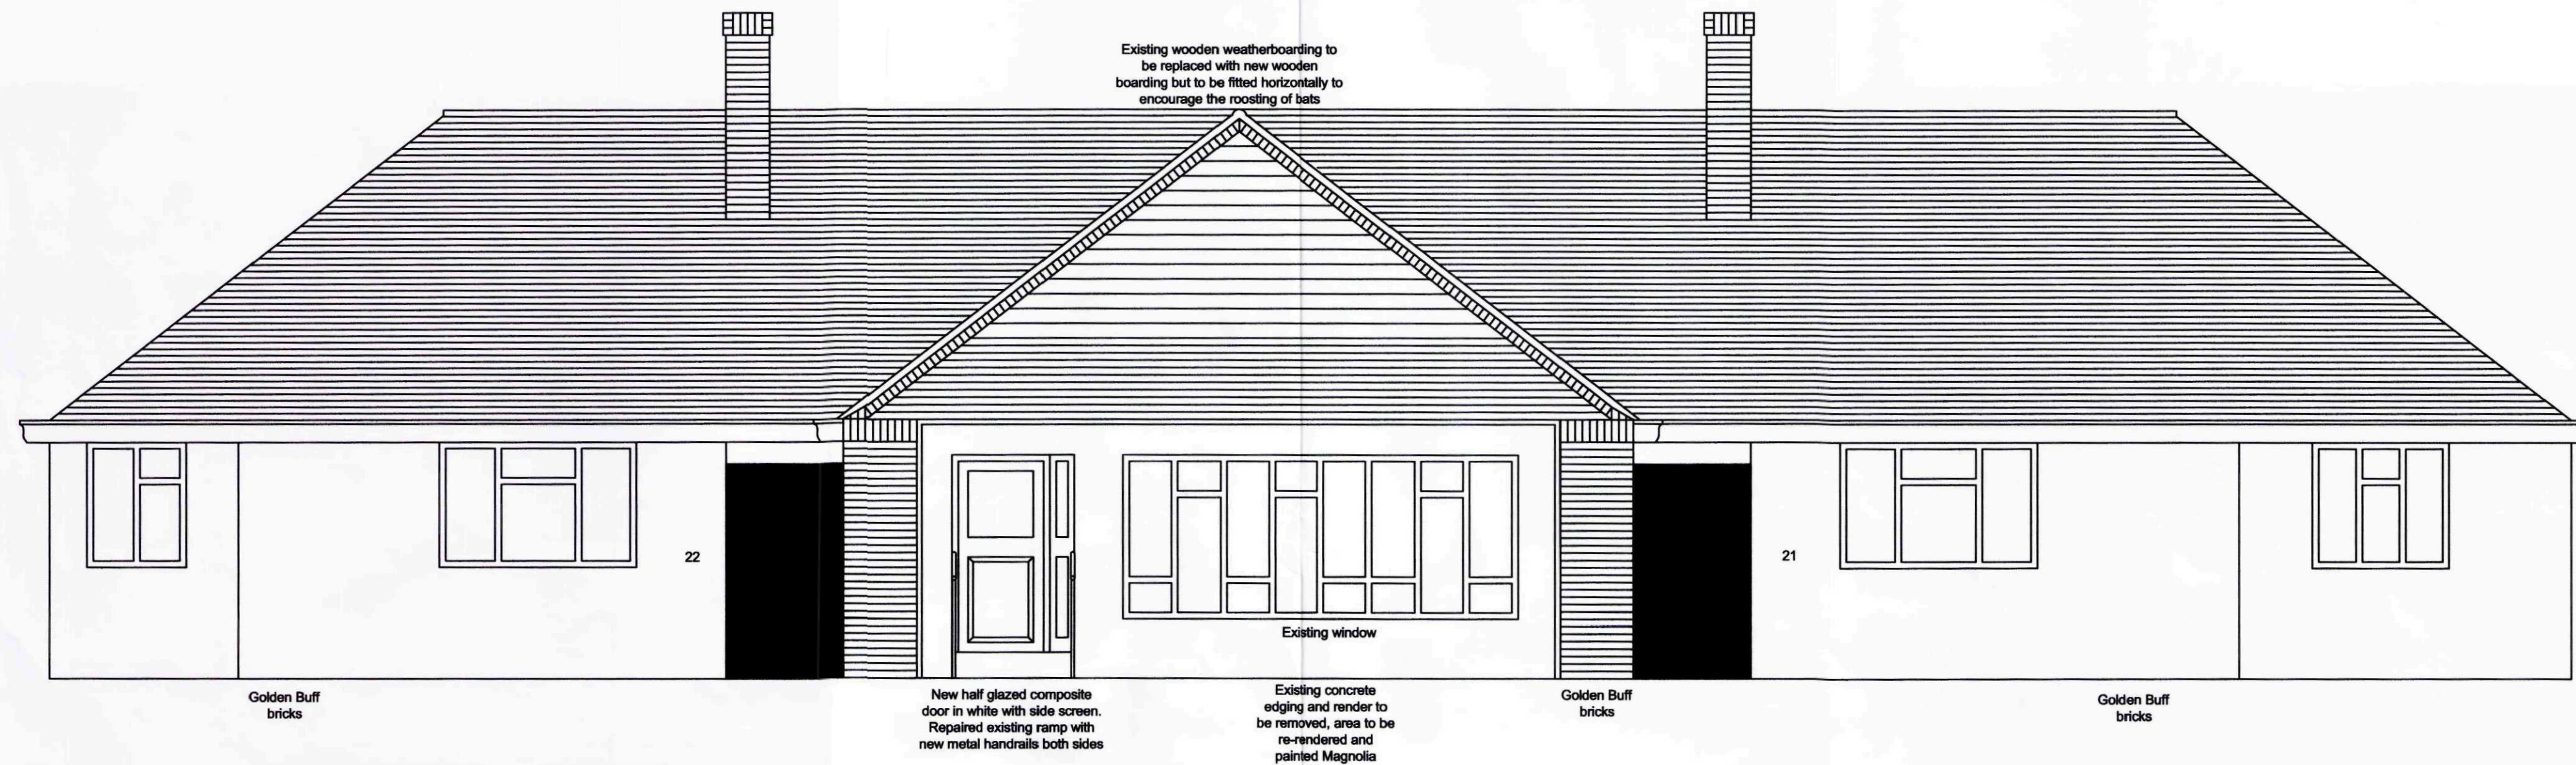

Proposed East Elevation

SHDC
Planning & Development
25 JUN 2009
Ref: 0325/09

AMENDED PLAN
Ref. A1

PROPERTY SERVICES

Council Offices, Priory Road
Spalding, Lincolnshire, PE11 2XE
Telephone (01775) 761161
Fax (01775) 761048



PROJECT

Proposed single storey extension at Lime Court,
Spalding, to provide a larger Community Centre

DATE


6 May 2009

SCALE

1:50

DRAWN

DRAWING No.

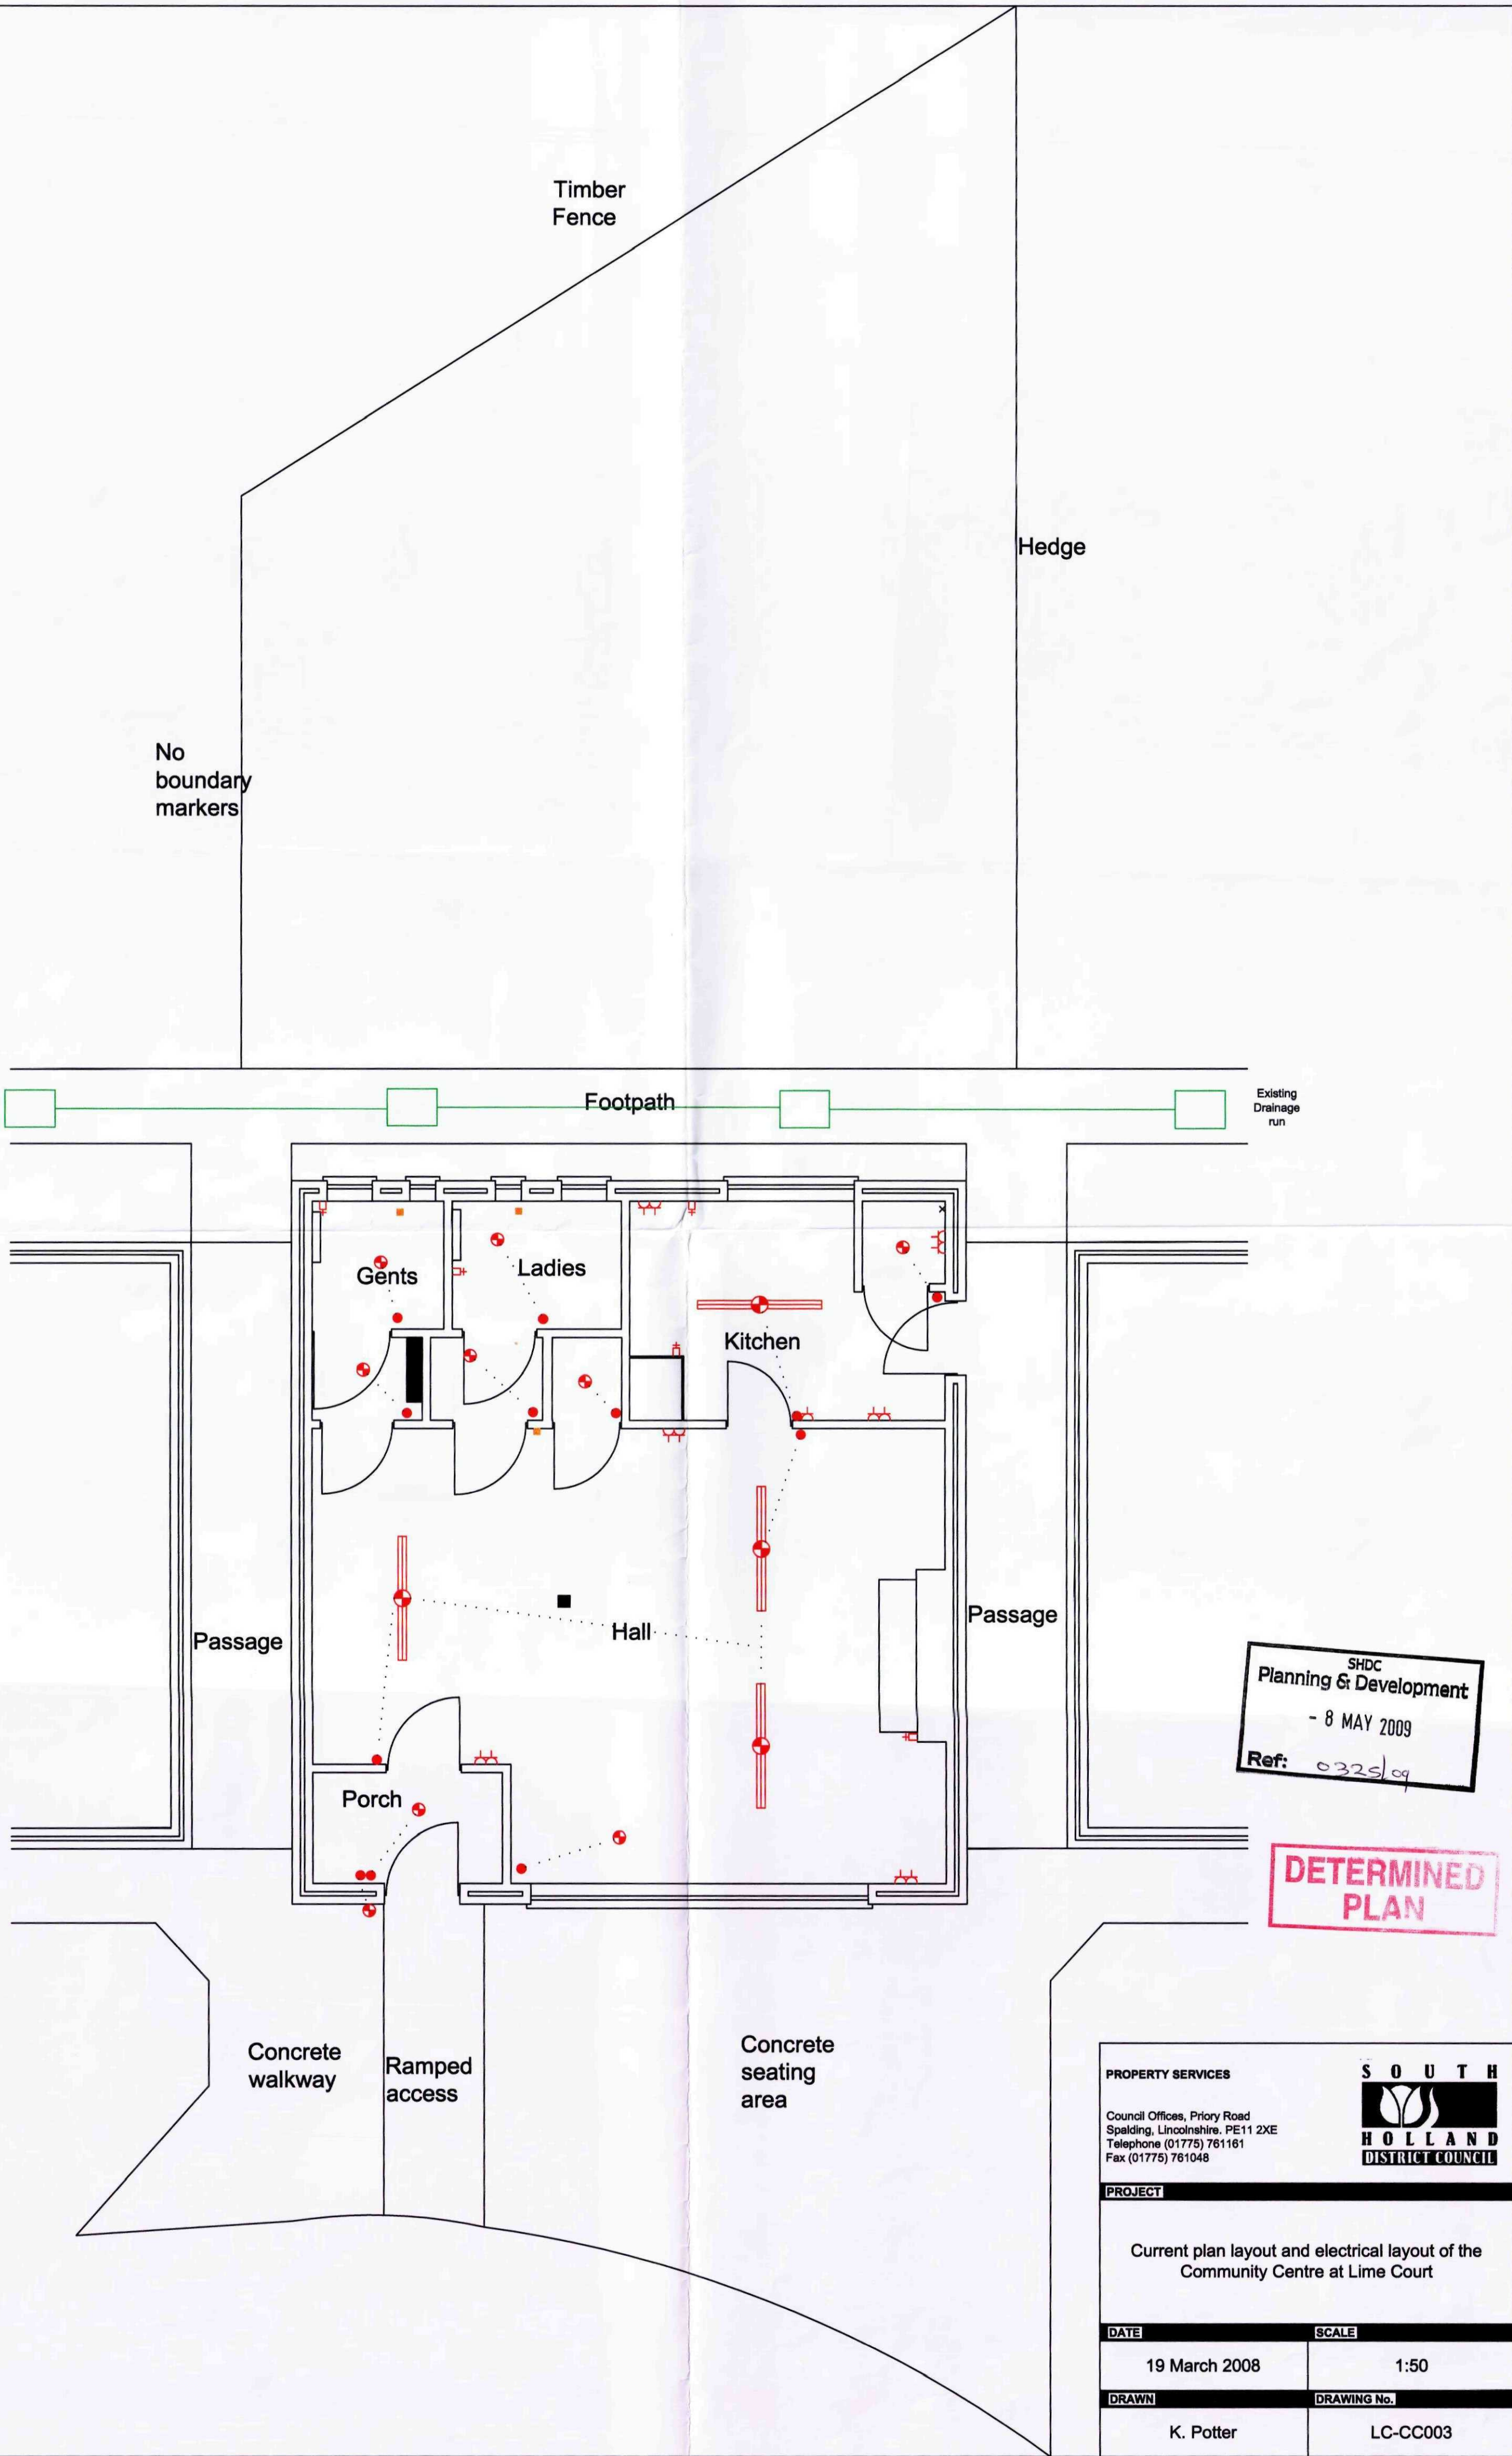



Current South Elevation



Current East Elevation

**DETERMINED
PLAN**

SHDC
Planning & Development
- 8 MAY 2009
Ref: 0325/09

PROPERTY SERVICES

Council Offices, Priory Road
Spalding, Lincolnshire, PE11 2XE
Telephone (01775) 761161
Fax (01775) 761048



PROJECT

Current Elevations of Lime Court Community Centre
and attached bungalows

DATE

19 March 2008

SCALE


1:50

DRAWN

K. Potter

DRAWING No.

LC-CC002

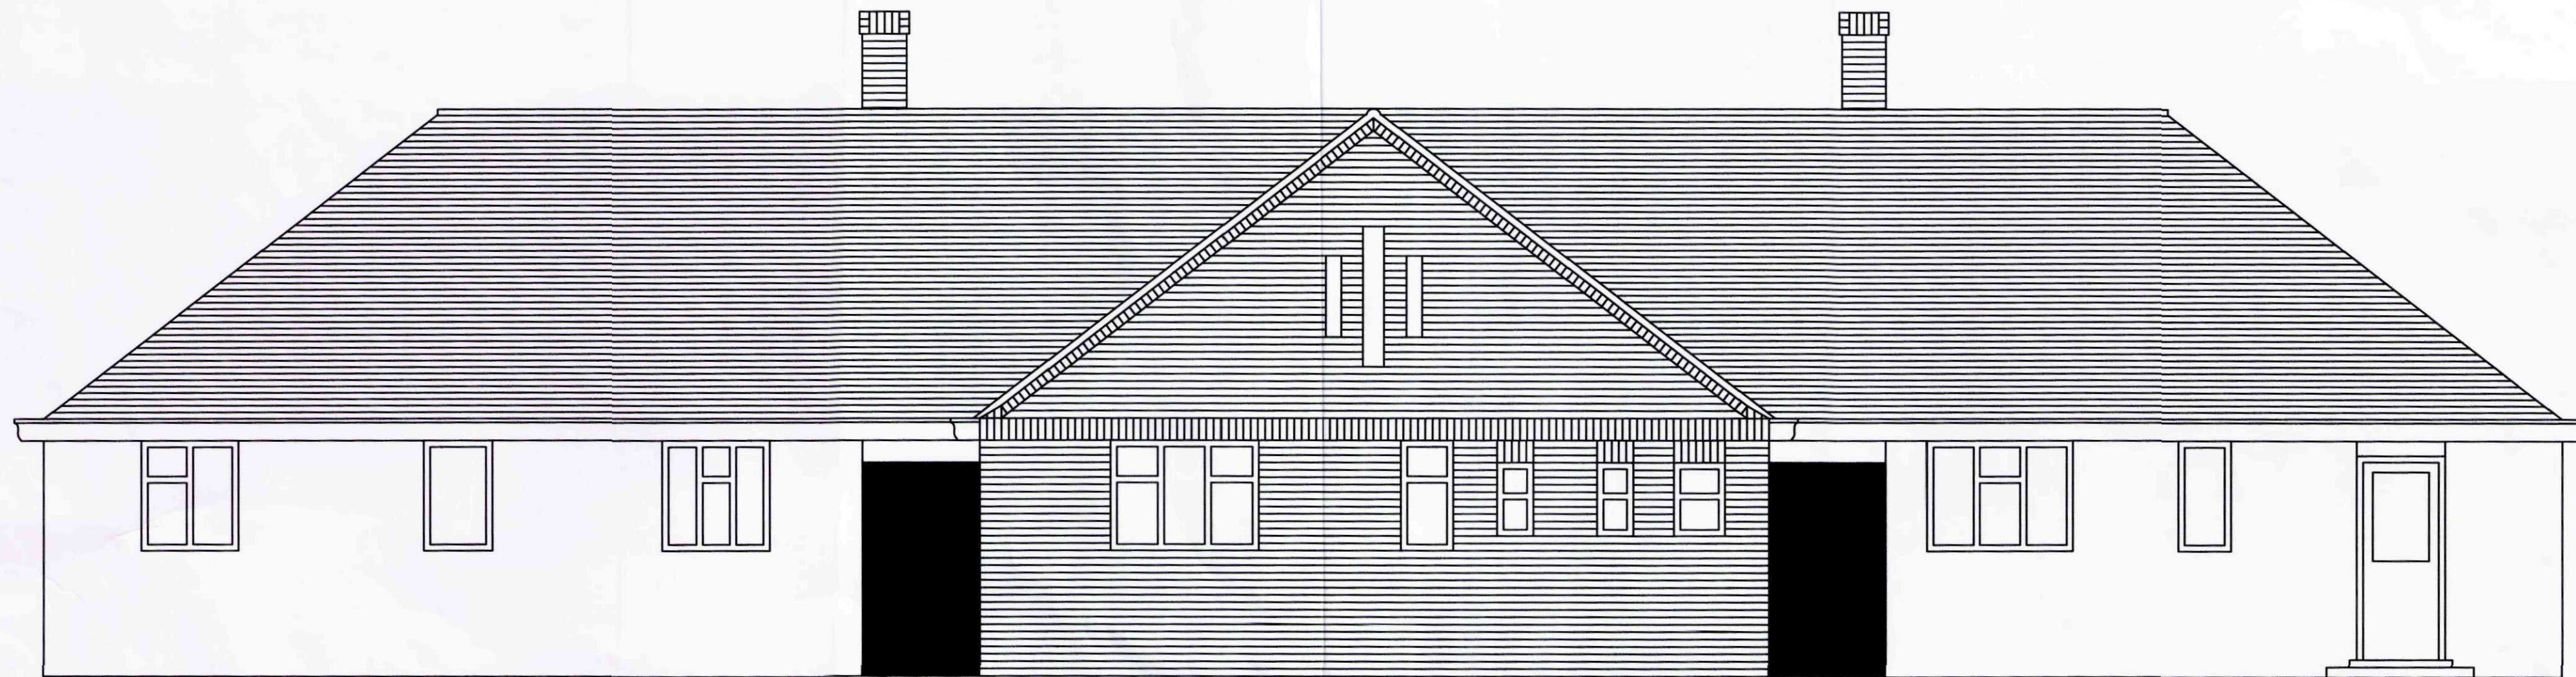

Current North Elevation



Current West Elevation

**DETERMINED
PLAN**

SHDC
Planning & Development
- 8 MAY 2009
Ref: 0325/09

PROPERTY SERVICES

Council Offices, Priory Road
Spalding, Lincolnshire, PE11 2XE
Telephone (01775) 761161
Fax (01775) 761048



PROJECT

Current Elevations of Lime Court Community Centre
and attached bungalows

DATE

19 March 2008

SCALE


1:50

DRAWN

K. Potter

DRAWING No.

LC-CC001

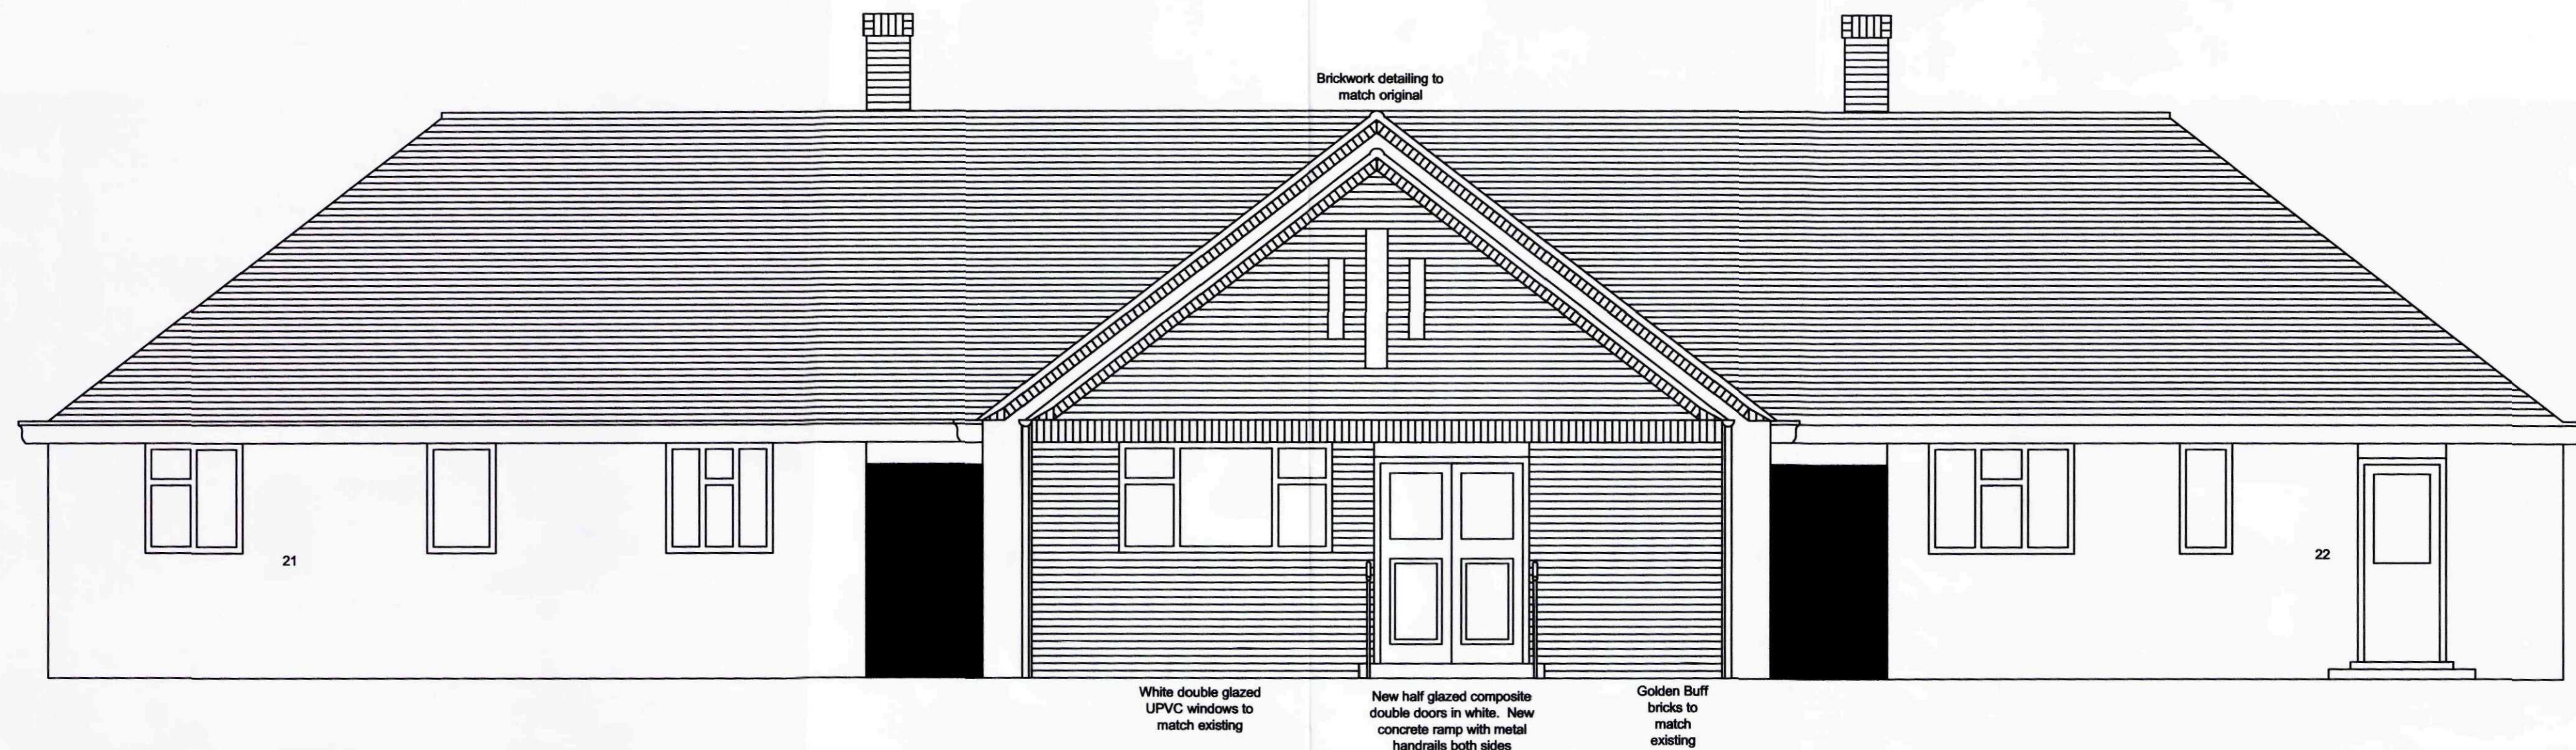

Proposed North Elevation



Proposed West Elevation

**DETERMINED
PLAN**



PROPERTY SERVICES


Council Offices, Priory Road
Spalding, Lincolnshire. PE11 2XE
Telephone (01775) 761161
Fax (01775) 761048



PROJECT

Proposed single storey extension at Lime Court,
Spalding, to provide a larger Community Centre

DATE	SCALE
6 May 2009	1:50
DRAWN	DRAWING No.
K. Potter	LC-CC004

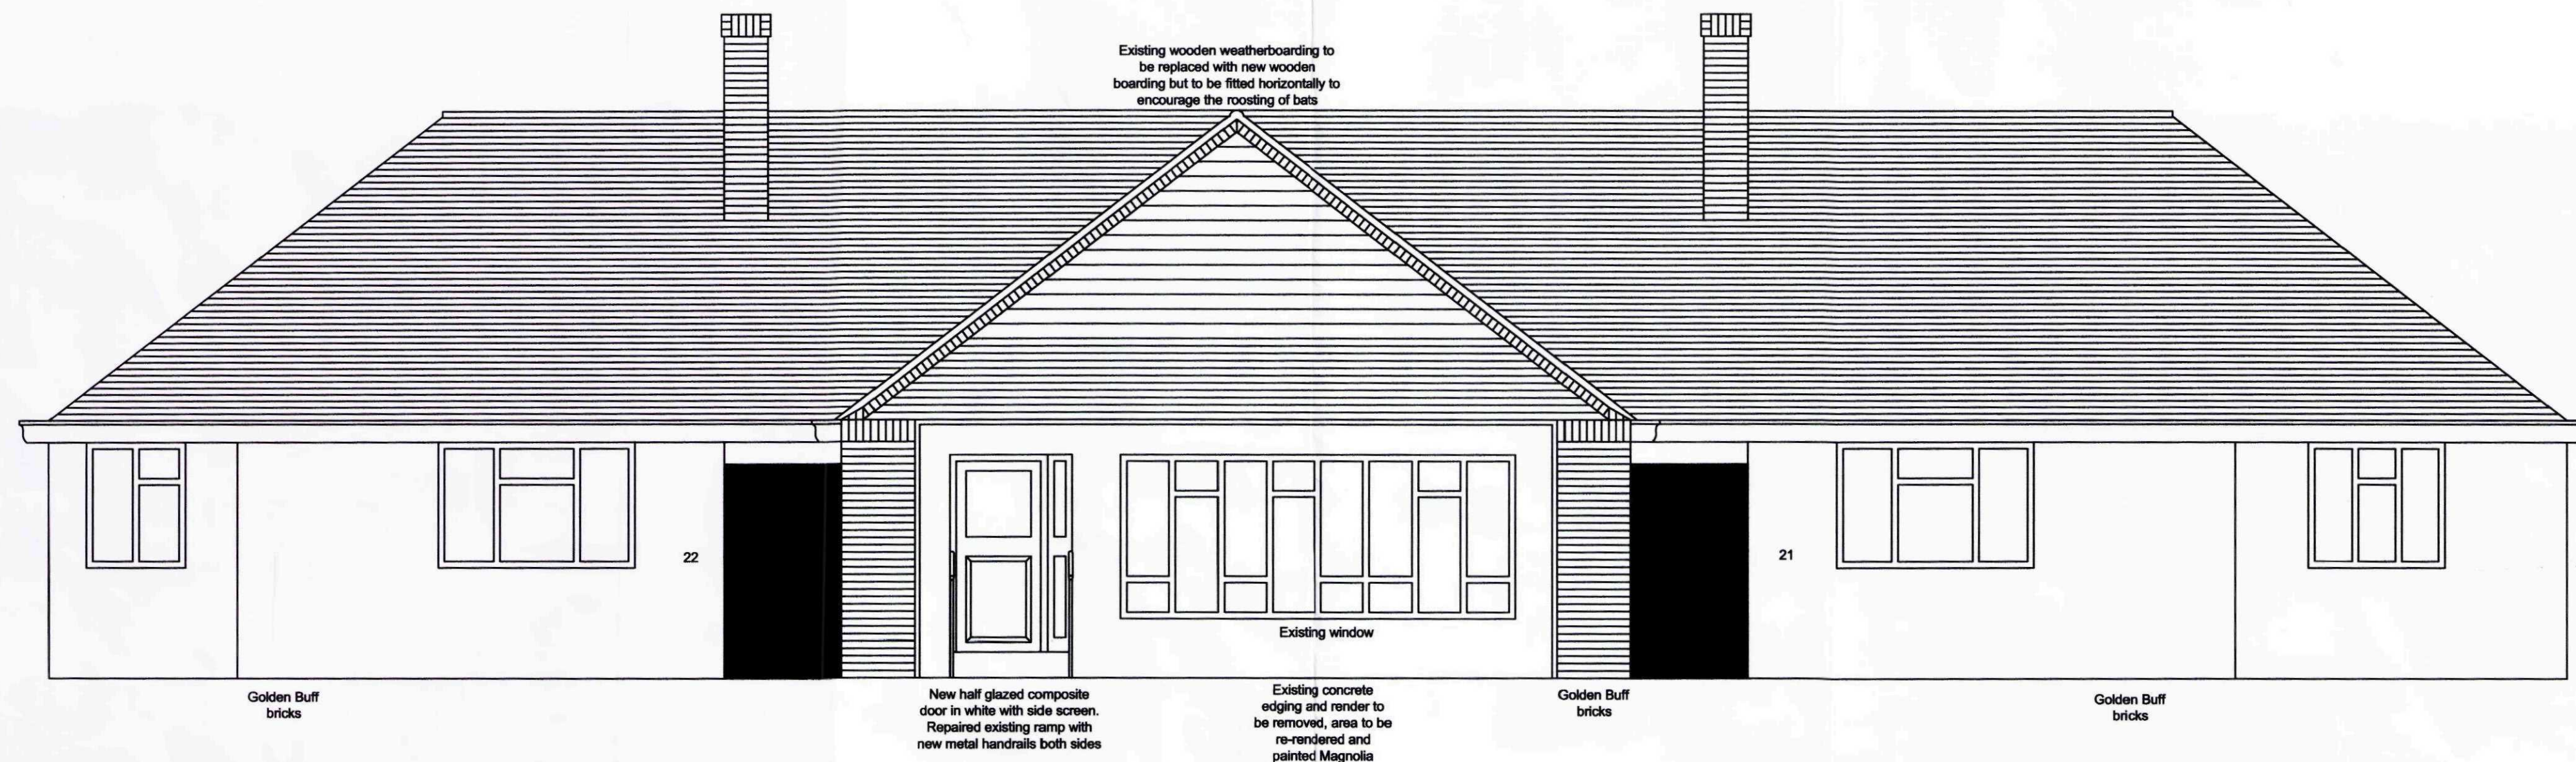

Proposed South Elevation



Proposed East Elevation

SHDC
Planning & Development
25 JUN 2009
Ref: 0325/04

DETERMINED
PLAN

AMENDED PLAN
Ref. A1

PROPERTY SERVICES


Council Offices, Priory Road
Spalding, Lincolnshire. PE11 2XE
Telephone (01775) 761161
Fax (01775) 761048



PROJECT

Proposed single storey extension at Lime Court,
Spalding, to provide a larger Community Centre


DATE	SCALE
6 May 2009	1:50
DRAWN	DRAWING No.
K. Potter	LC-CC005

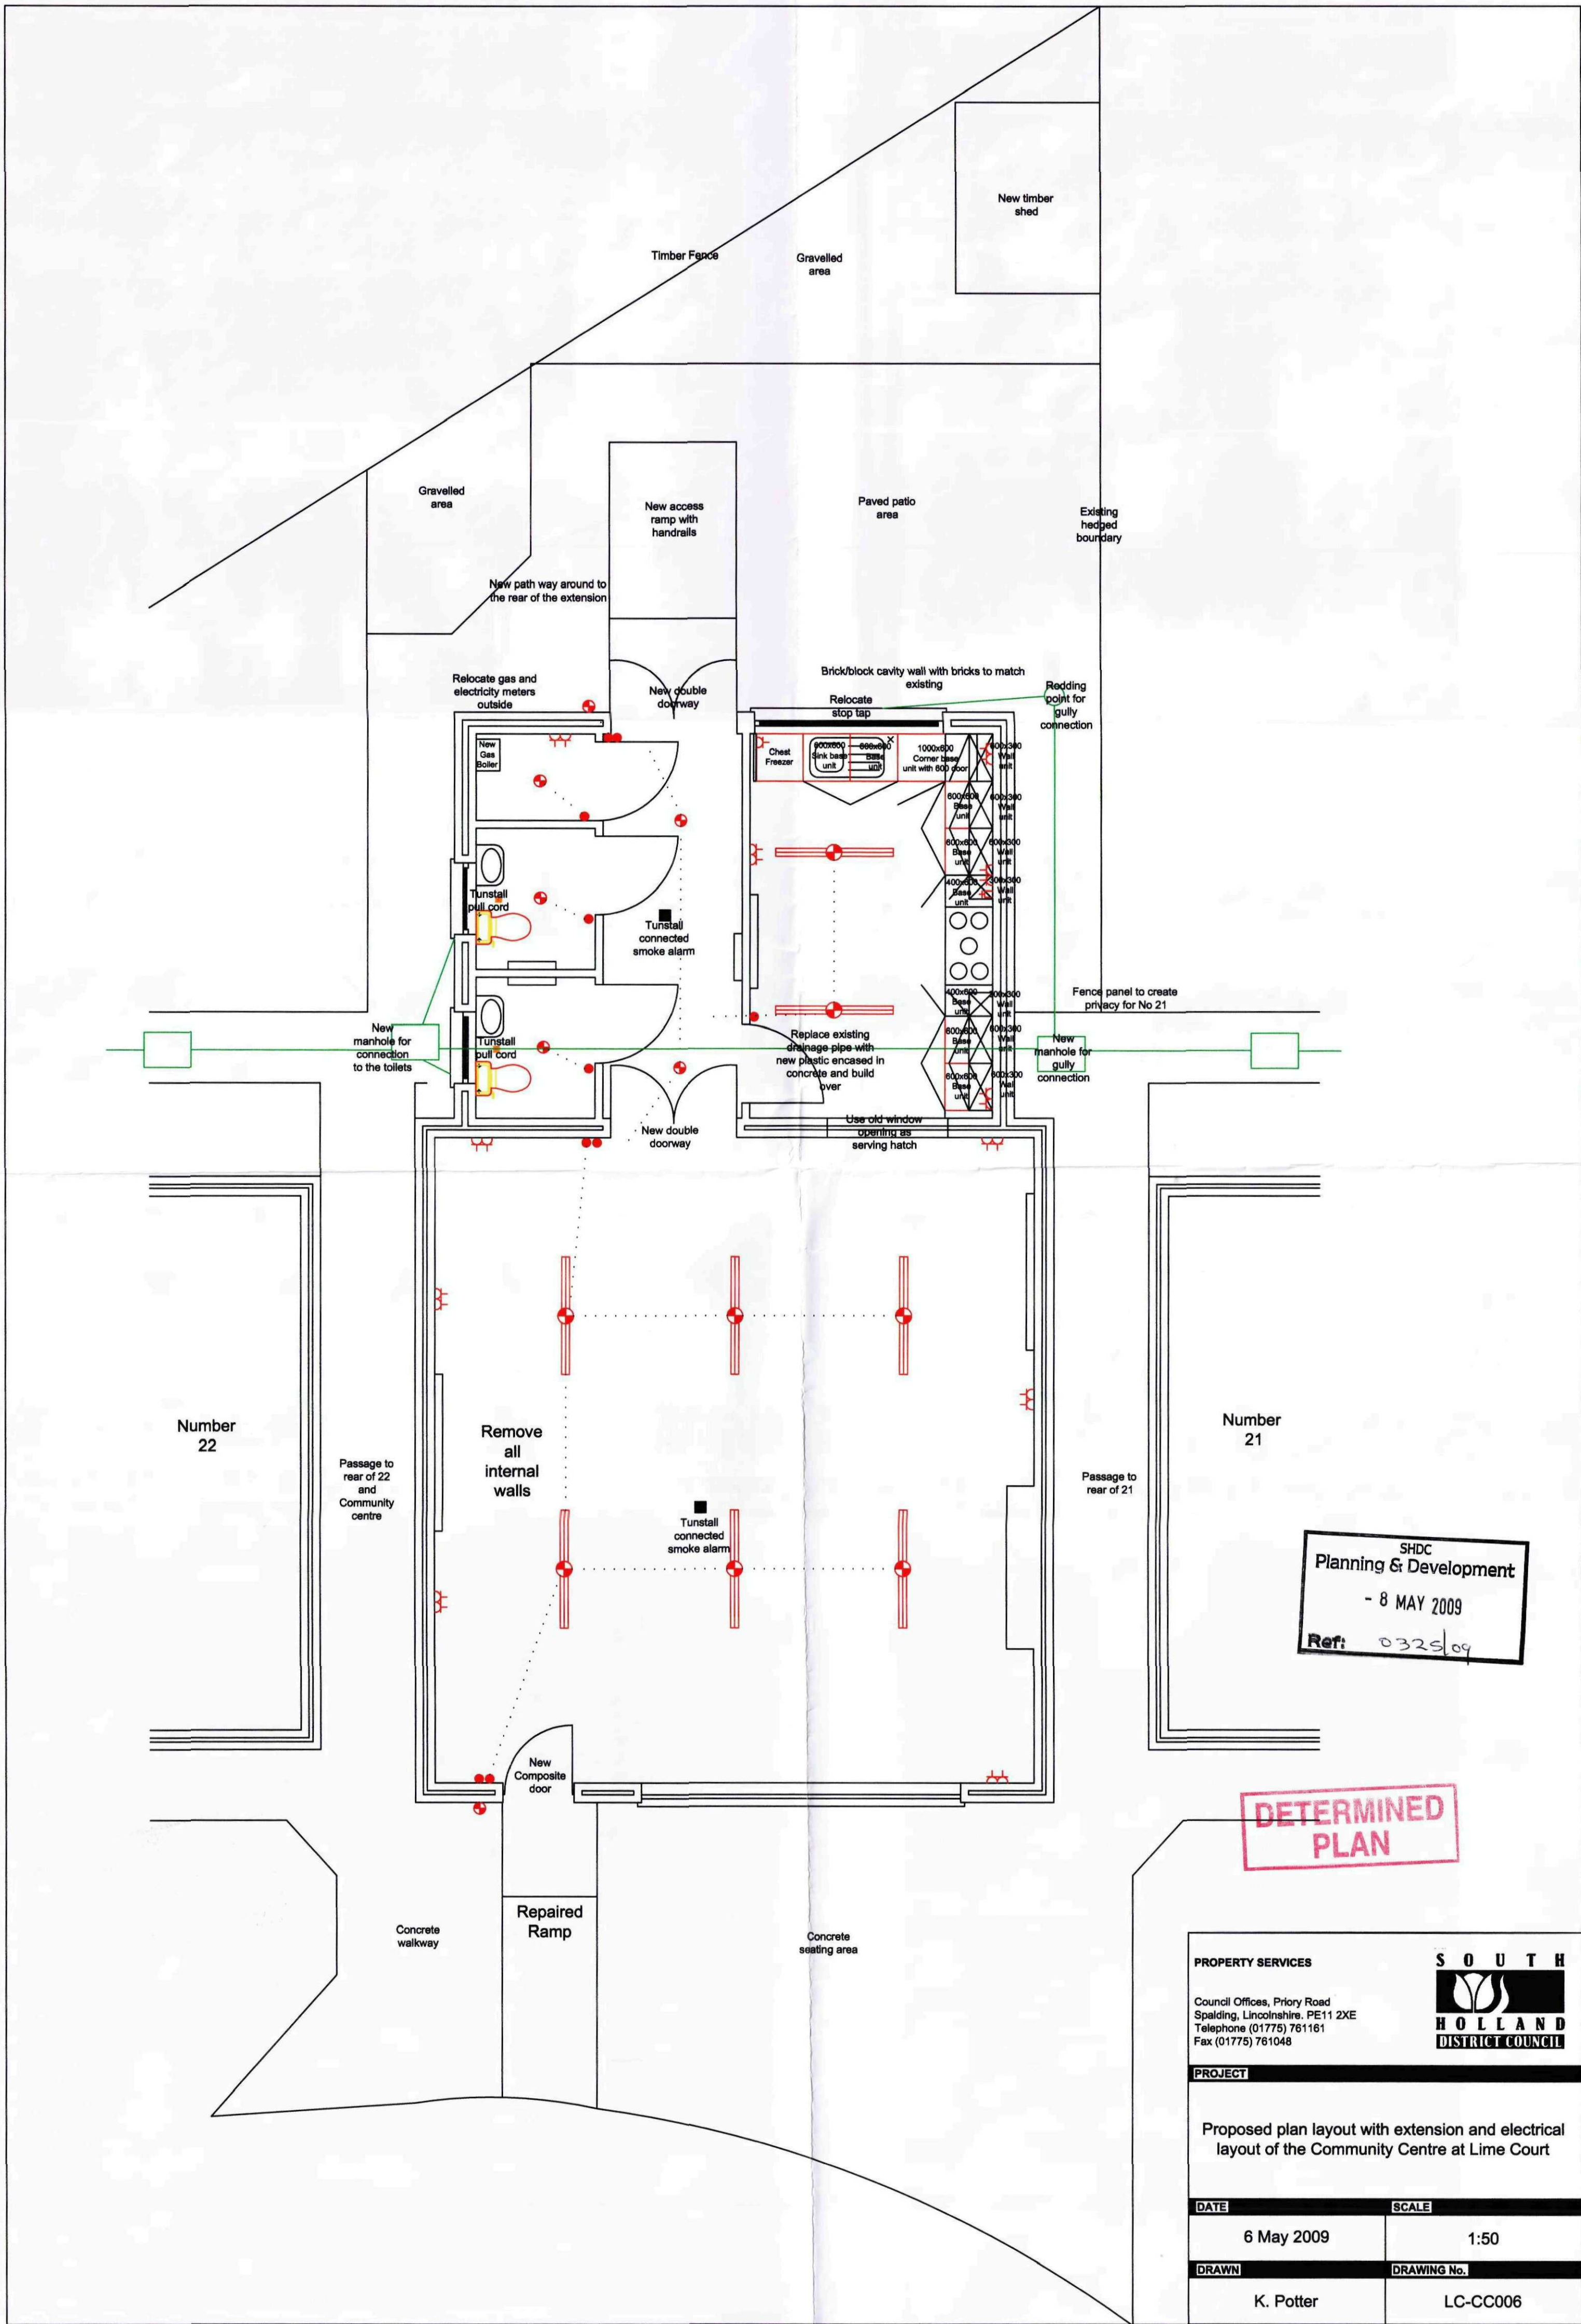

SHDC
Planning & Development
- 8 MAY 2009
Ref: 0325/09

**DETERMINED
PLAN**

PROPERTY SERVICES Council Offices, Priory Road Spalding, Lincolnshire. PE11 2XE Telephone (01775) 761161 Fax (01775) 761048	 S O U T H H O L L A N D D I S T R I C T C O U N C I L
PROJECT Proposed plan layout with extension and electrical layout of the Community Centre at Lime Court	
DATE	SCALE
6 May 2009	1:50
DRAWN	DRAWING No.
K. Potter	LC-CC006

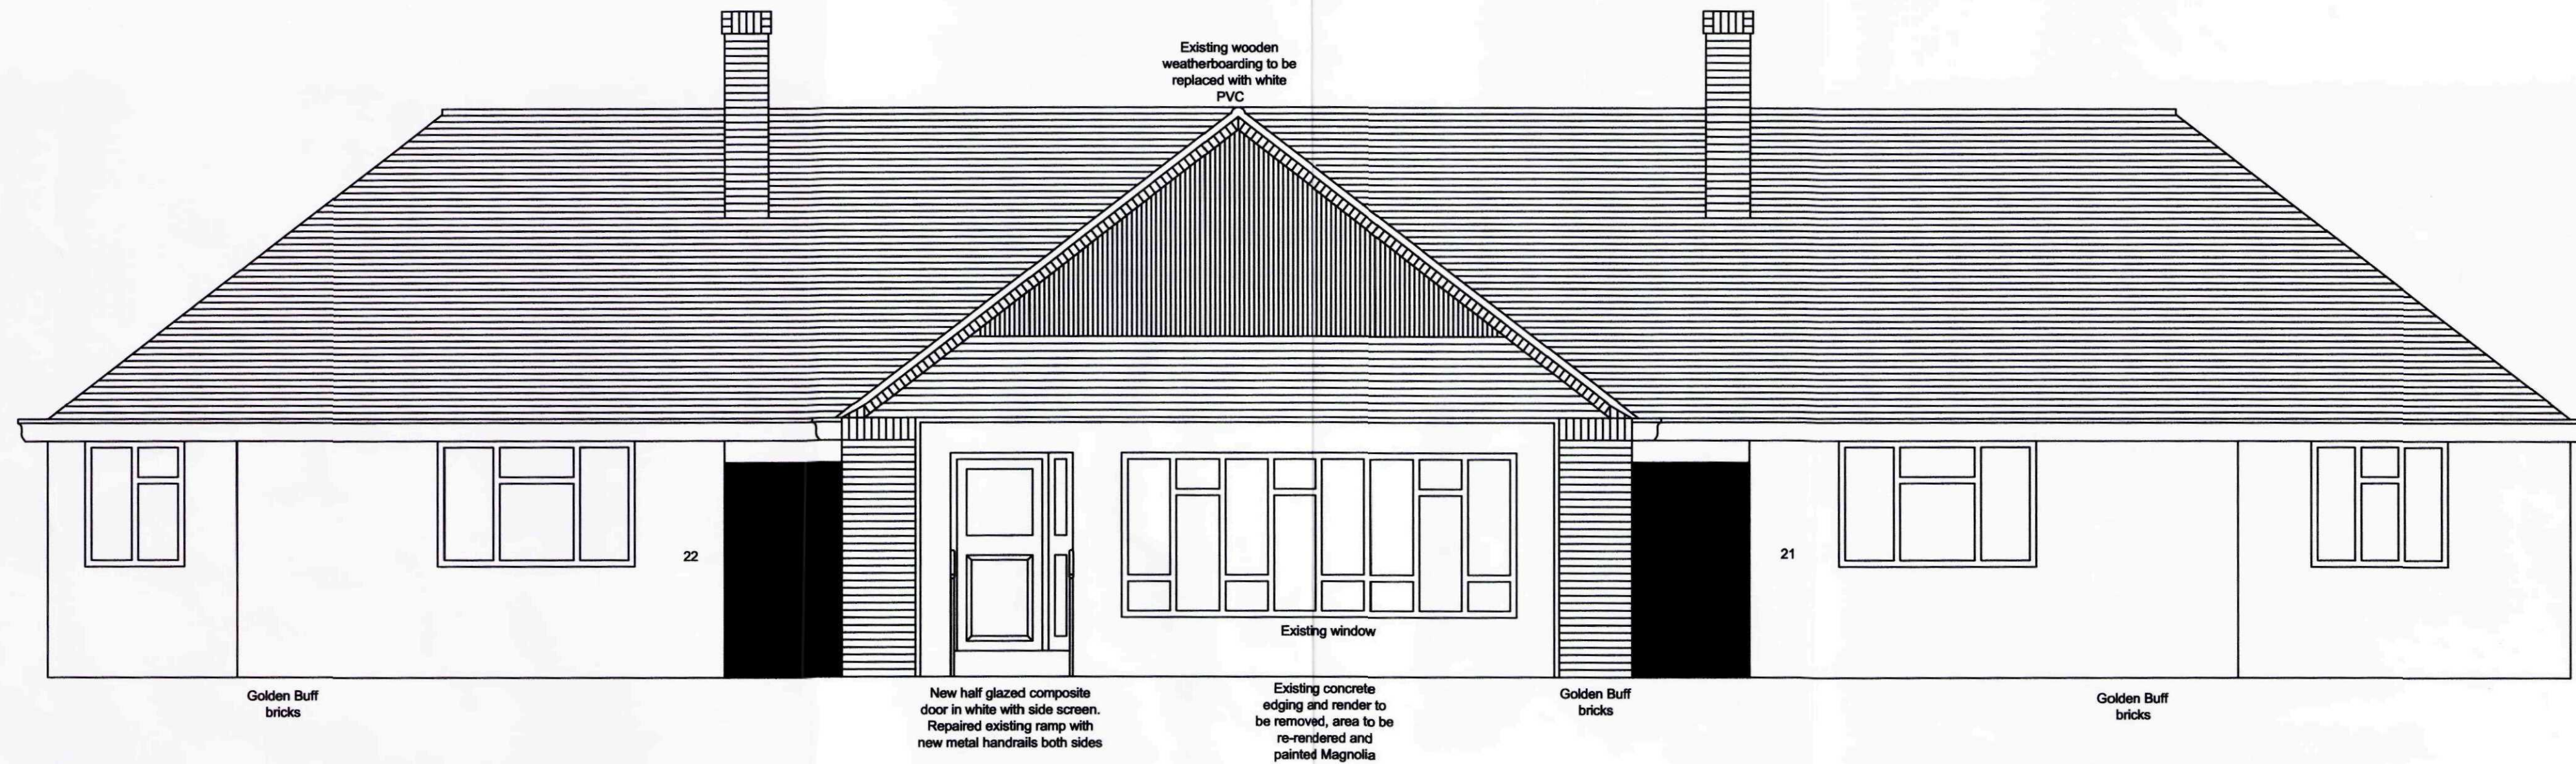

Proposed South Elevation



Proposed East Elevation

SHDC
Planning & Development
- 8 MAY 2009
Ref: 0325/09

SUPERSEDED

PROPERTY SERVICES

Council Offices, Priory Road
Spalding, Lincolnshire. PE11 2XE
Telephone (01775) 761161
Fax (01775) 761048



PROJECT

Proposed single storey extension at Lime Court,
Spalding, to provide a larger Community Centre

DATE	SCALE
6 May 2009	1:50
DRAWN	DRAWING No.
K. Potter	LC-CC005